




ELEVATION KEY

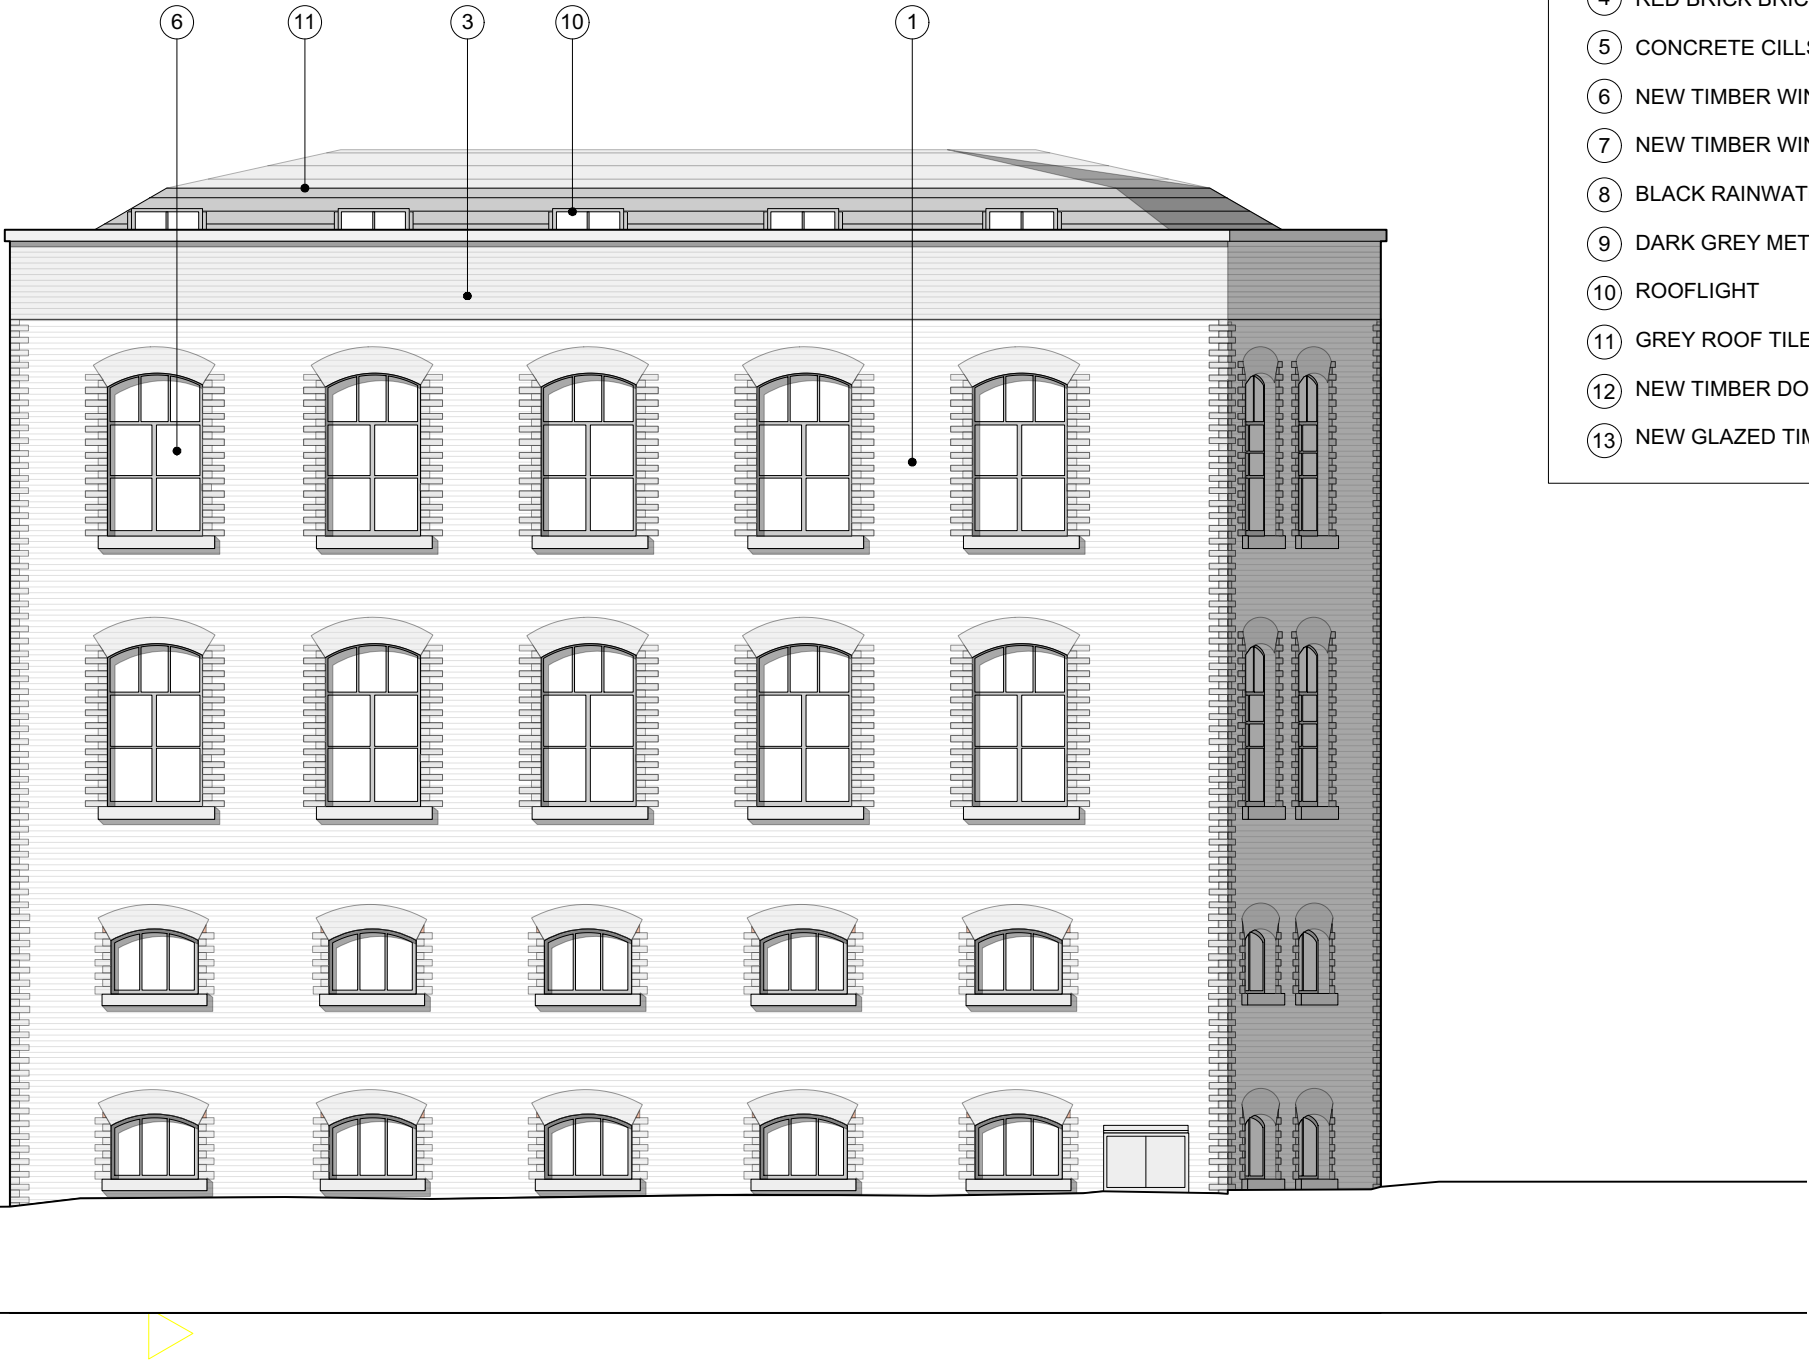

MATERIALS KEY

- 1 BUFF BRICK TO MATCH EXISTING
- 2 RED BRICK TO MATCH EXISTING
- 3 RED BRICK SOLDIER COURSE PARAPET
- 4 RED BRICK BRICK HORIZONTAL BANDING
- 5 CONCRETE CILLS
- 6 NEW TIMBER WINDOWS IN EXISTING OPENING
- 7 NEW TIMBER WINDOW
- 8 BLACK RAINWATER GOODS
- 9 DARK GREY METAL ENTRANCE GATE
- 10 ROOFLIGHT
- 11 GREY ROOF TILE
- 12 NEW TIMBER DOORS
- 13 NEW GLAZED TIMBER DOORS

PROPOSED WEST ELEVATION
1:100 @ A3

CLIENT:	
PROJECT: PROPOSED RESIDENTIAL DEVELOPMENT	
ADDRESS: SWALLOW STREET, LEVENSHULME	
DRAWING TITLE: Proposed West Elevation	
SCALE: 1:100 @ A3	DATE: MARCH 2022
DRAWING NO: A619_P_305	

OLLIER SMURTHWAITE ARCHITECTS

40 King Street, Manchester, M2 6BA
T 0161 883 0838
F 0161 883 0839
E mail@olliersmurthwaite.com