



01 SITE PLAN
1:500





02 COURTS PLAN
1:100

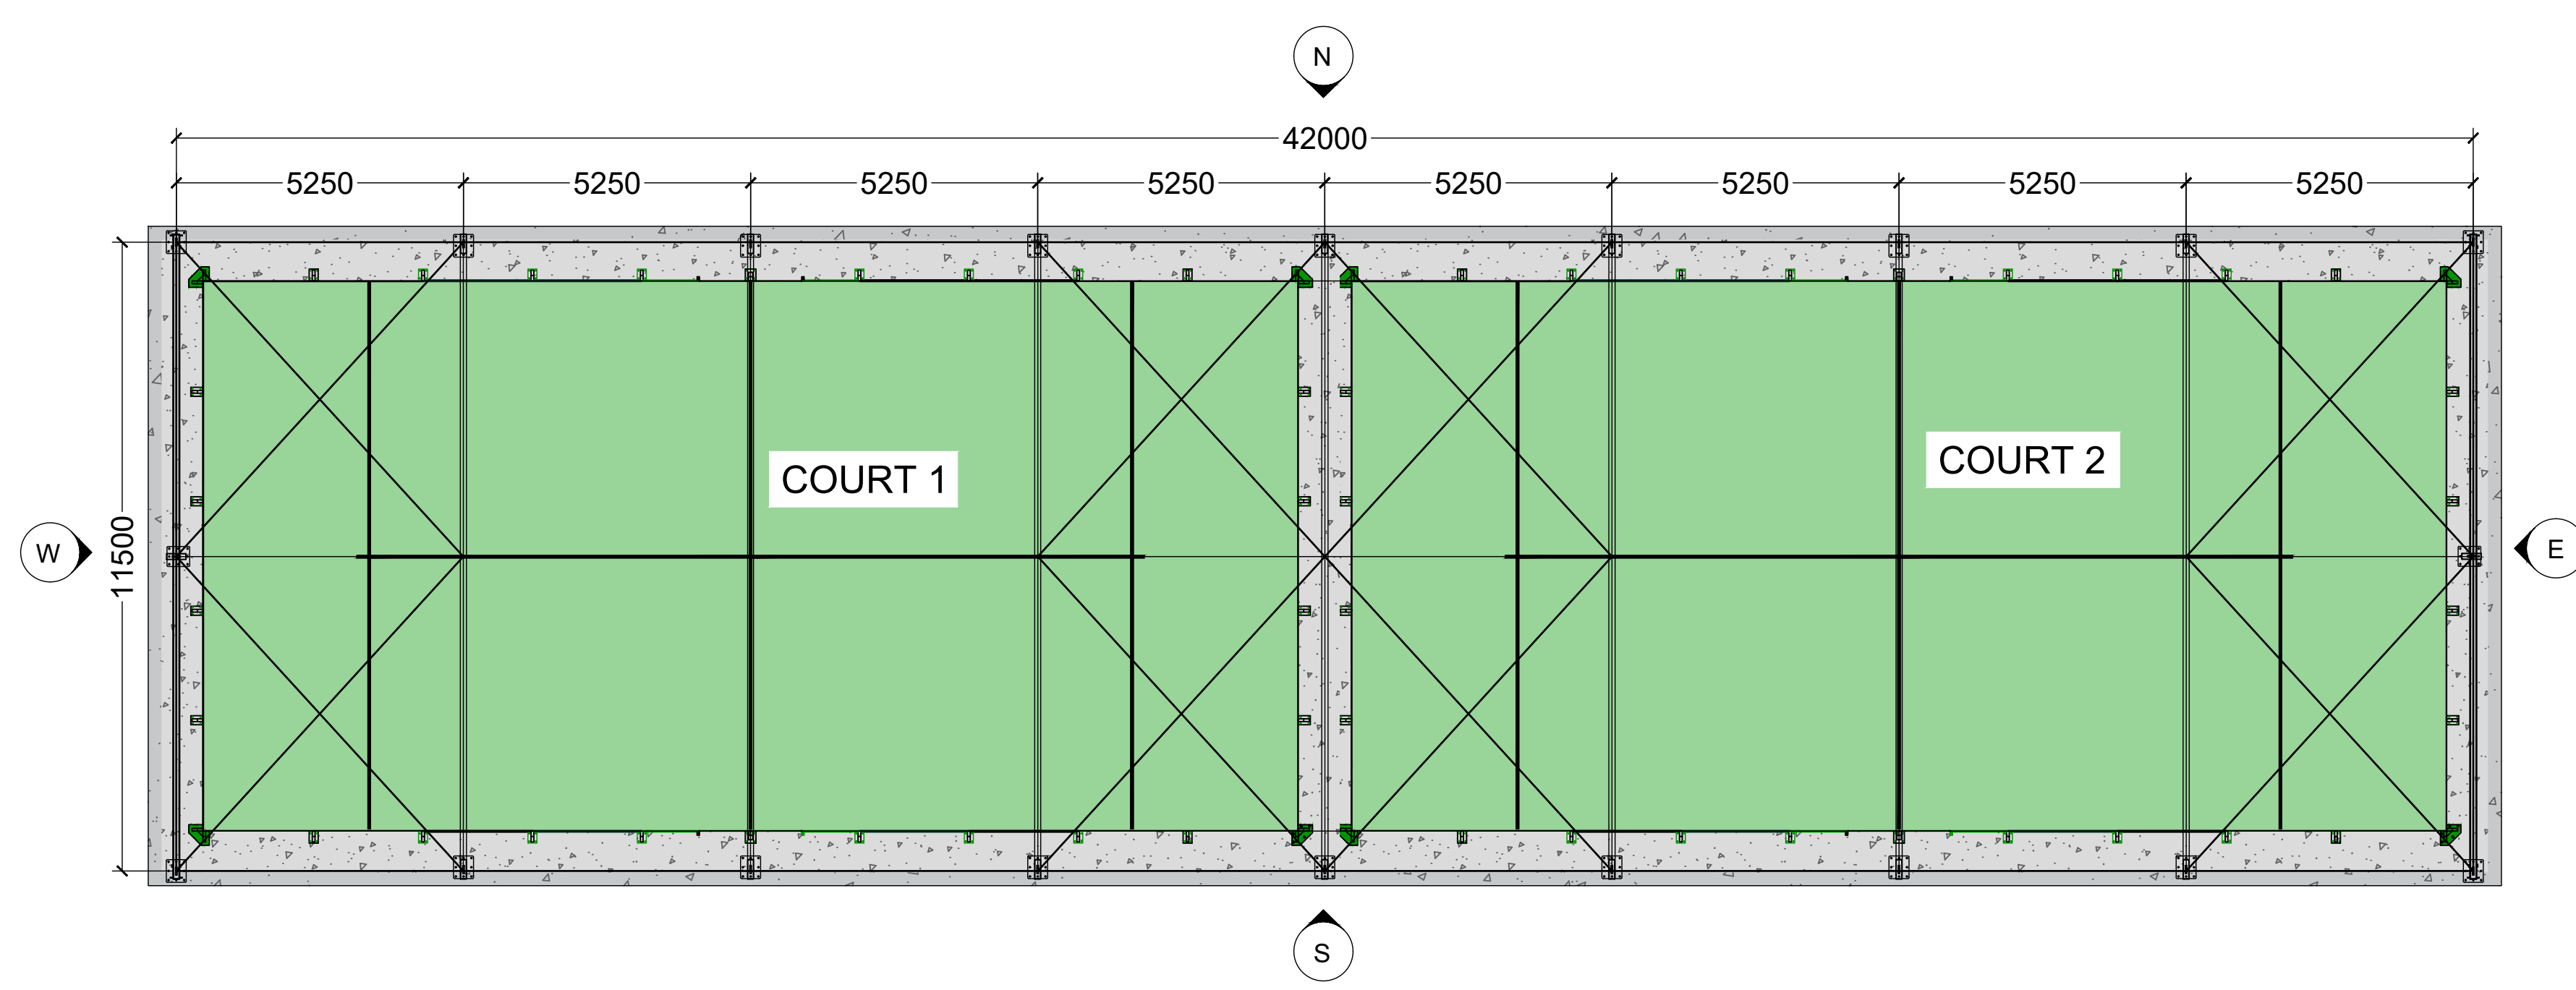

03 NORTH ELEVATION
1:100

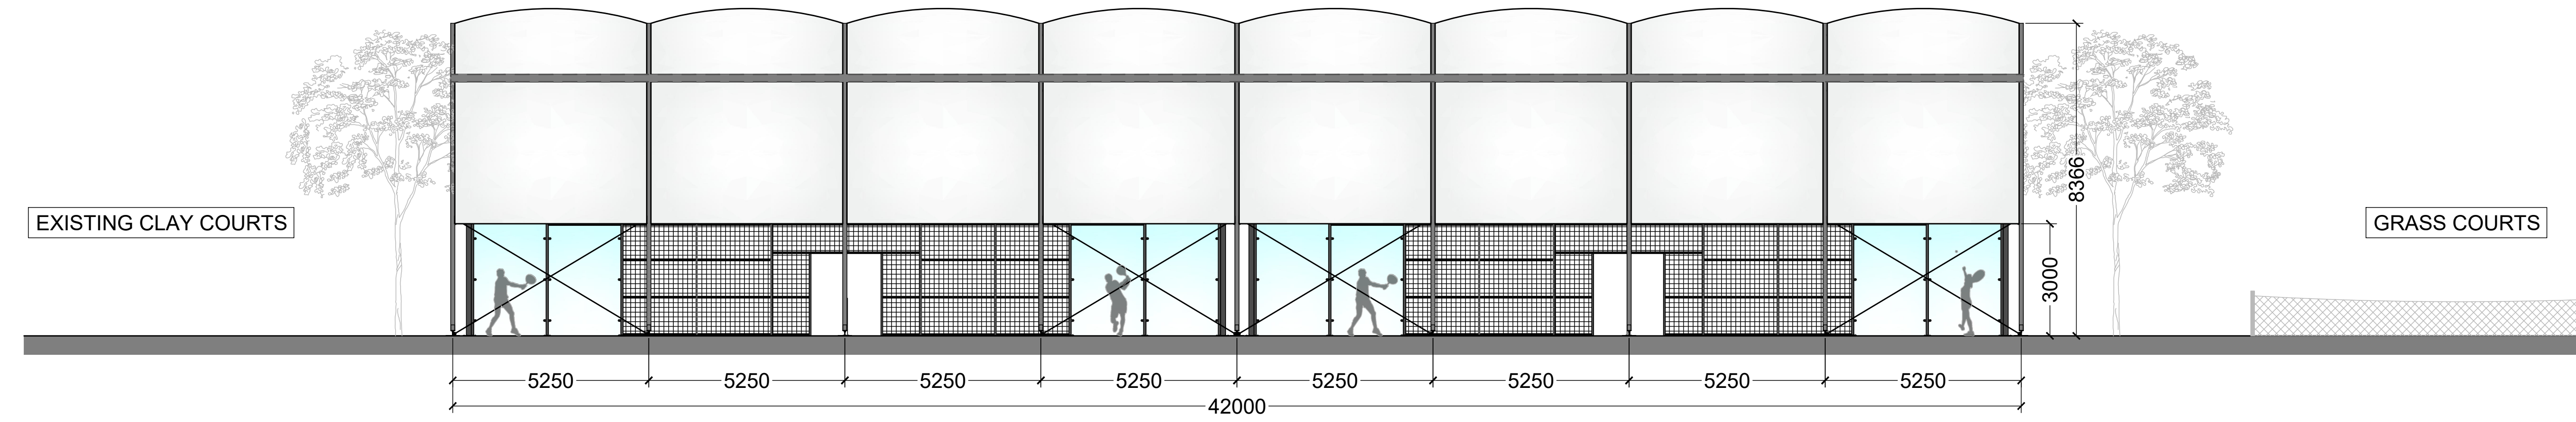

04 SOUTH ELEVATION
1:100

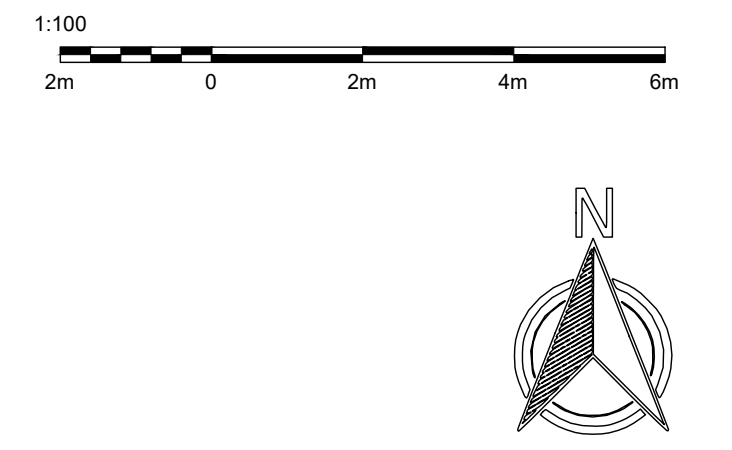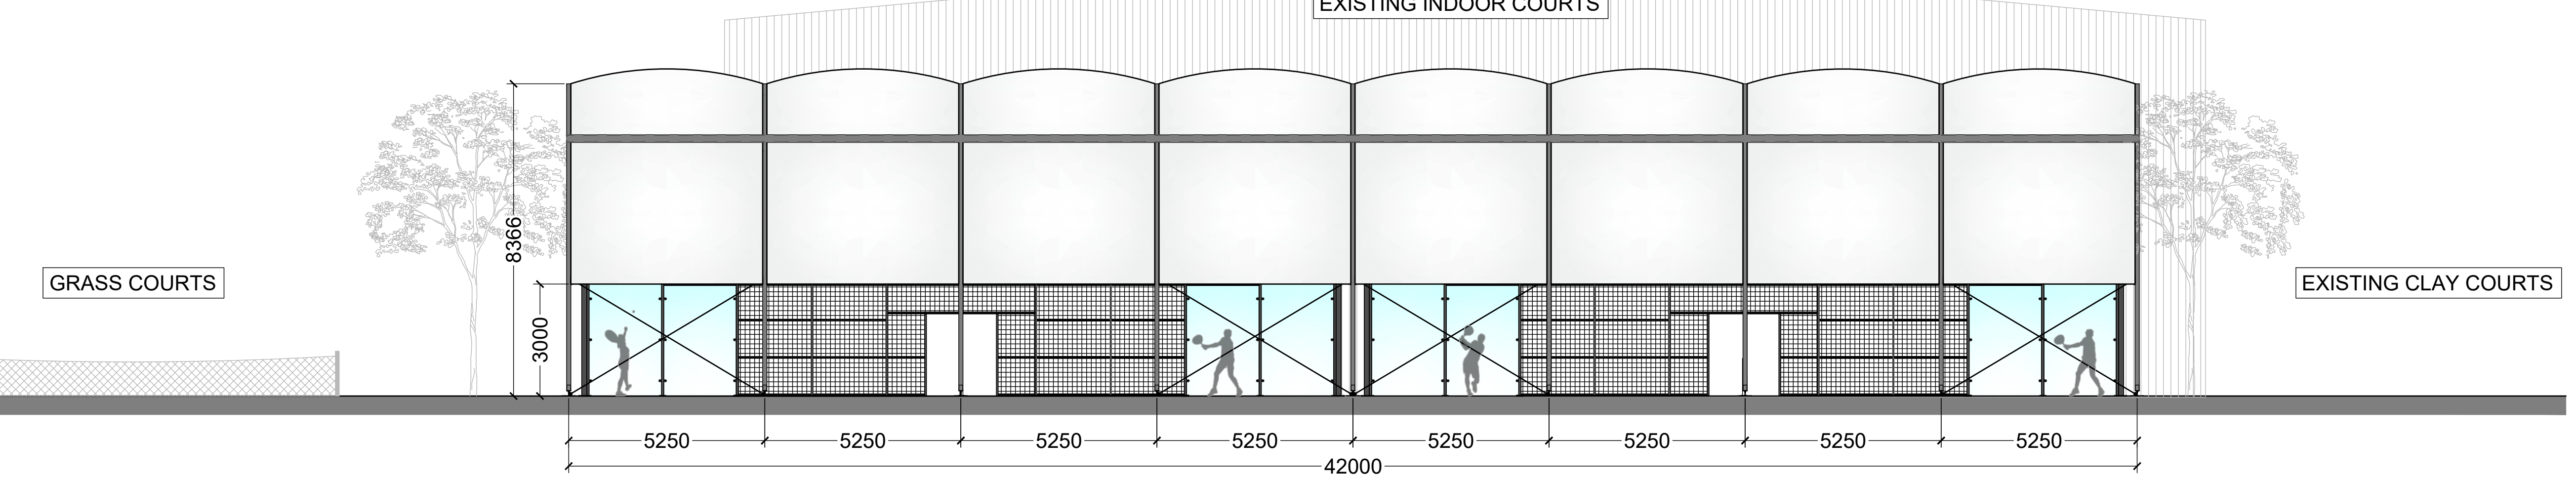

- KEY**
- Application site boundary
 - Land ownership boundary
 - Courts carpet
 - Concrete foundation

NOTES

Canopy based on:
Okatent Single Padel Topspin 5.2

Padel court based on:
AFP Aluminium posted court

D	Updated elevations	LS	01.09.22
REV:	DESCRIPTION:	BY:	DATE:
STATUS: DESIGN			
CLIENT: The Northern LTC			
SITE: The Northern LTC			
TITLE: ELEVATION - NORTH & SOUTH			
SCALE: 1:100 @A1	DATE: 27.08.21	DRAWN: LS	CHECKED: AP
PROJECT No: 2011-04	DRAWING No: 003	REVISION: A	

PADEL TECH

Head office
Unit 12, 4-5 Lochside Way, Edinburgh, EH12 9DT
+44(0)131 581 8683

Southern office
Suite 3, Lake View House, Wilton Drive, Tournament Fields,
Warwick, CV34 6RG
+44(0)1926 679 586