


Higher Chatham Street

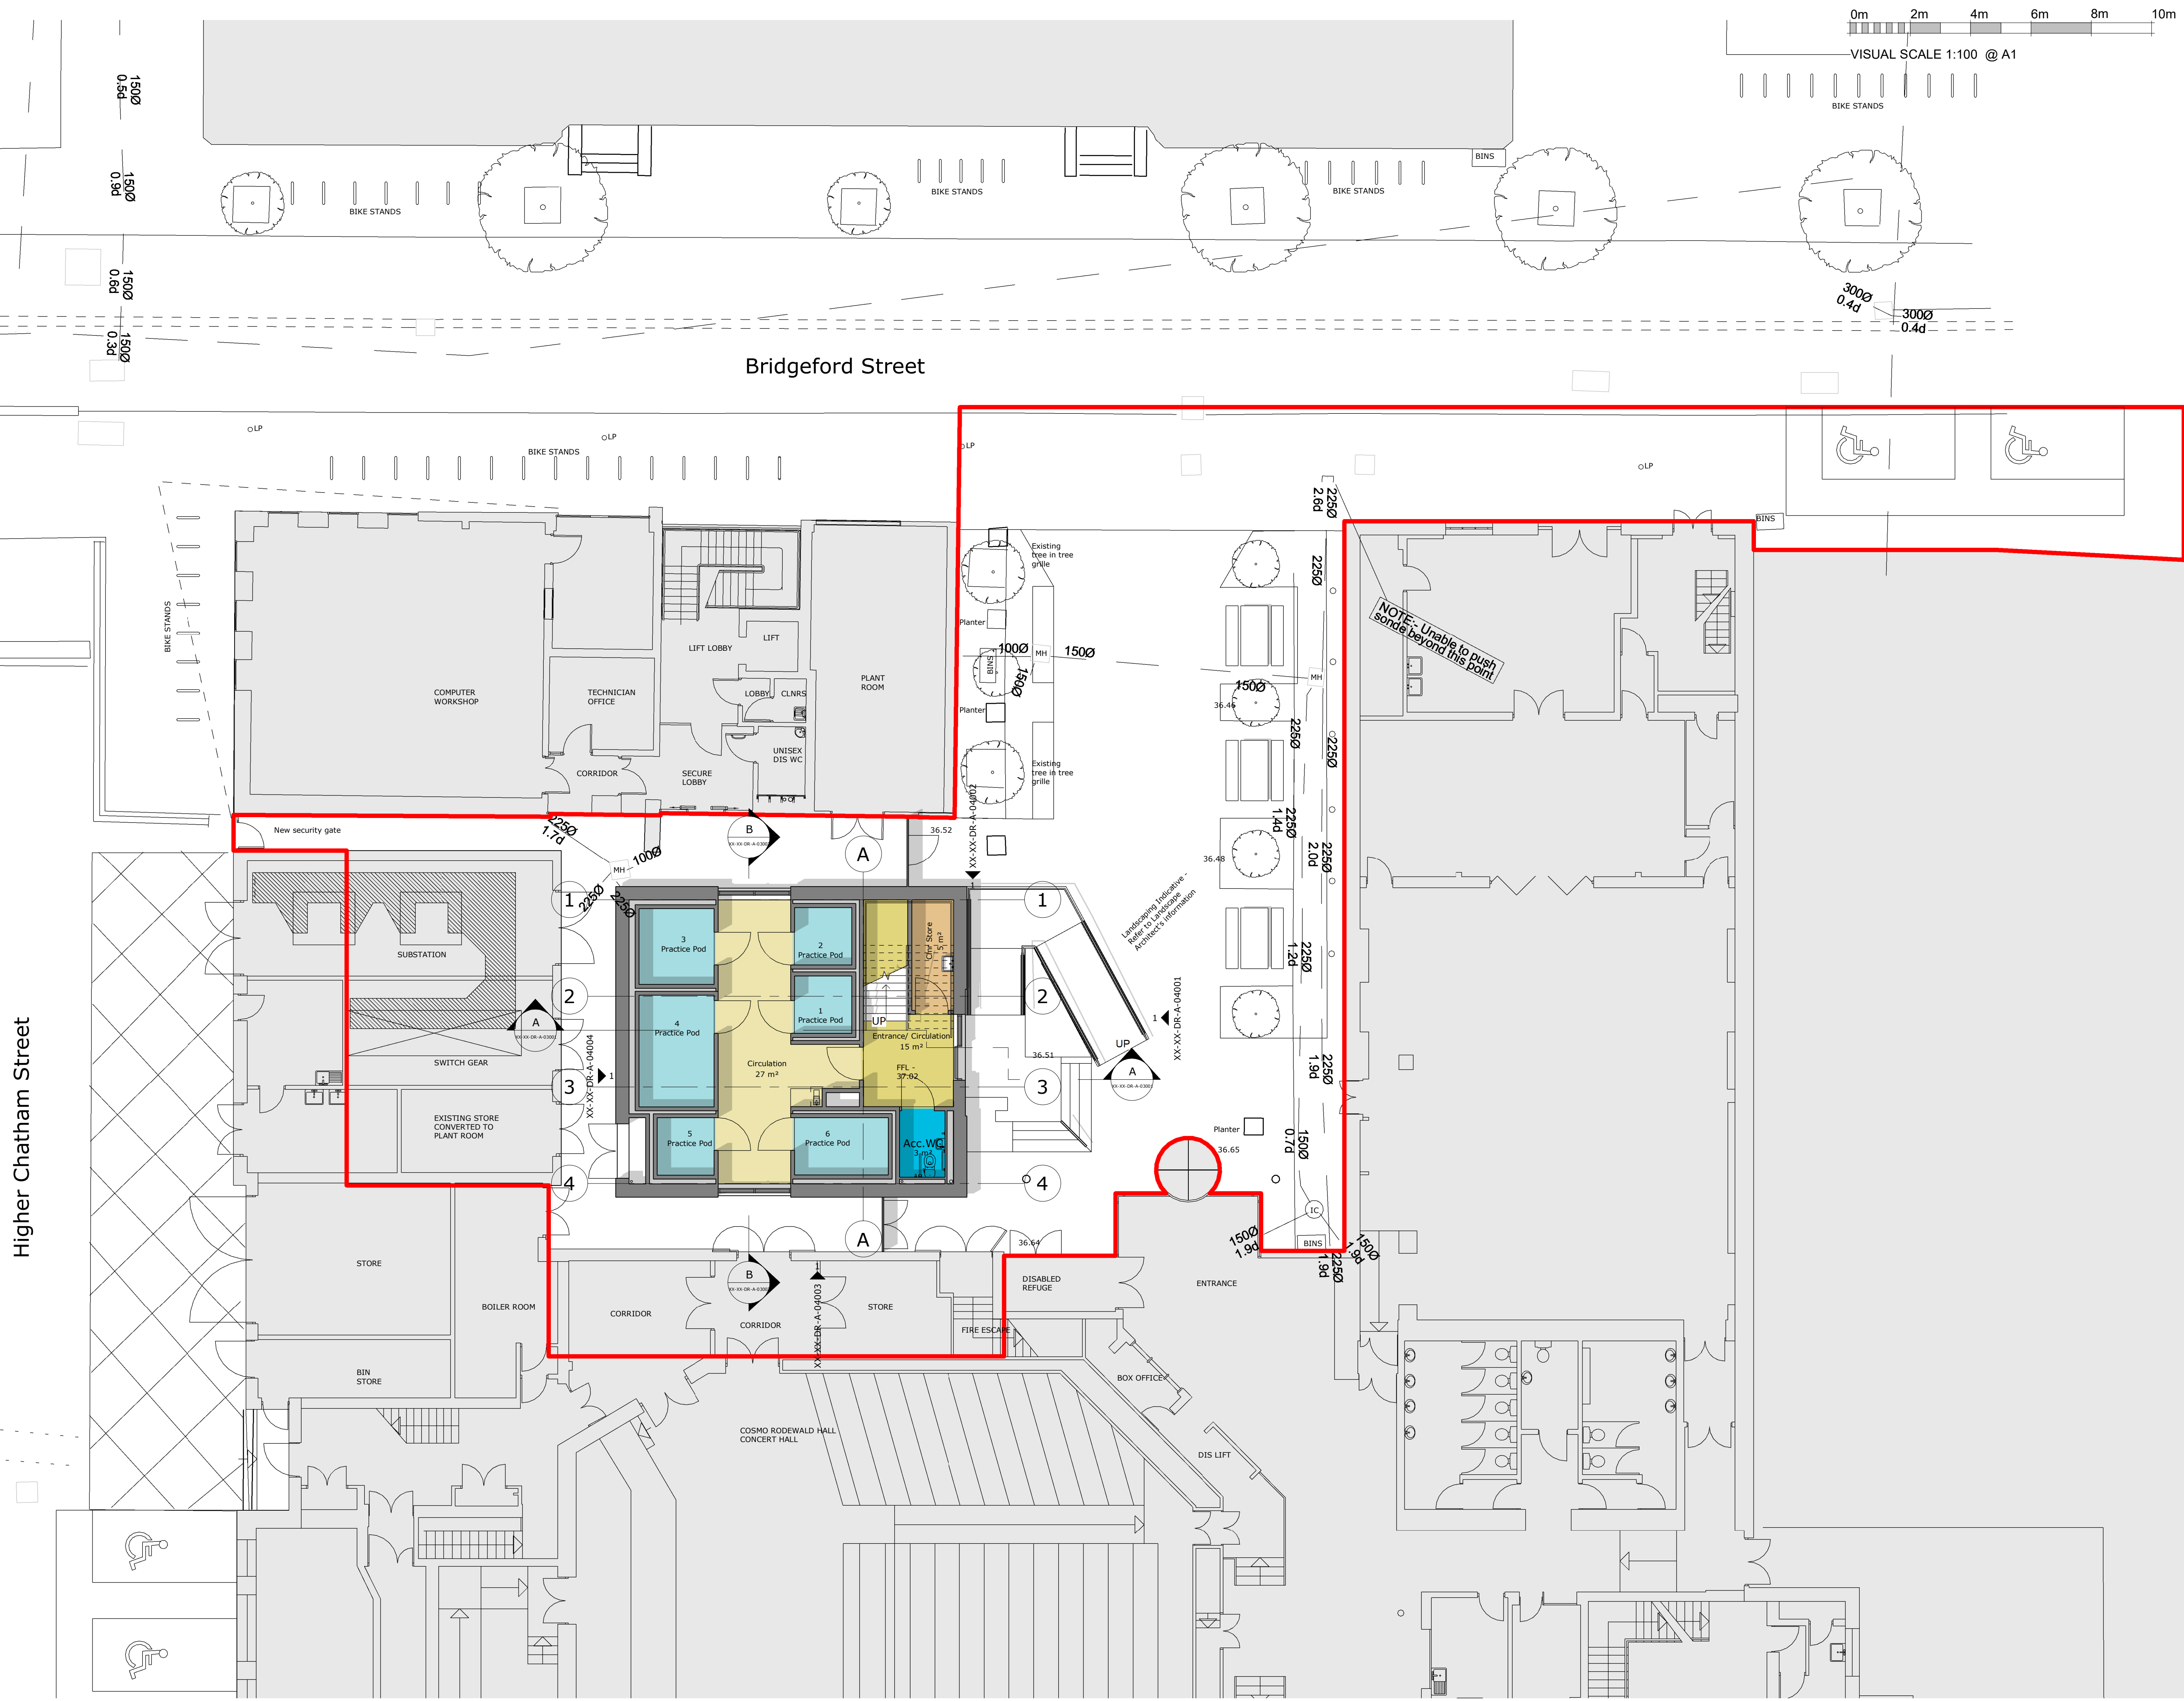

Do not scale from this drawing.
The contractor is to check all dimensions on site and report any discrepancies to the Architect.
All rights described in chapter IV of the copyright, designs and patents act 1988 have been generally asserted.
Notes

P9	Work in Progress issued for information	24/11/22	SB	CA
P8	Amended information issued for planning	25/11/22	SB	CA
P7	Issued to Premier Modular and design team	12/09/22	SB	CA
P6	Issued as part of planning application	02/09/22	SB	CA
P5	Issued for pre-planning submission Stage 3 approval	01/08/22	SB	CA
P4	Issued to design team	19/07/22	SB	CA
P3	Disabled parking bay location updated and raised planter added	22/06/22	SB	CA
P2	Issued for stage 2	06/05/22	SB	CA
P1	Issued following coordination	22/04/22	SB	CA
Rev	Description	Date	By	Chk

52 Princess Street
Rhodesia House
Manchester M1 6JX
Telephone +44(0)161 2375646
Website www.jeffersonsheard.com



Project
Martin Harris Music Practice Building

Drawing
Site Plan

Scale 1 : 100	Drawn SB	Date 04/21/22
Drawing Purpose FOR APPROVAL	Status S4	
Ref 2080-JSA-XX-00-DR-A-01000	Rev. P9	