

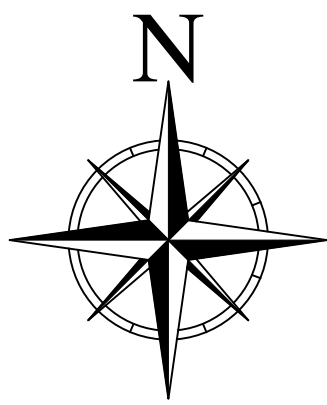


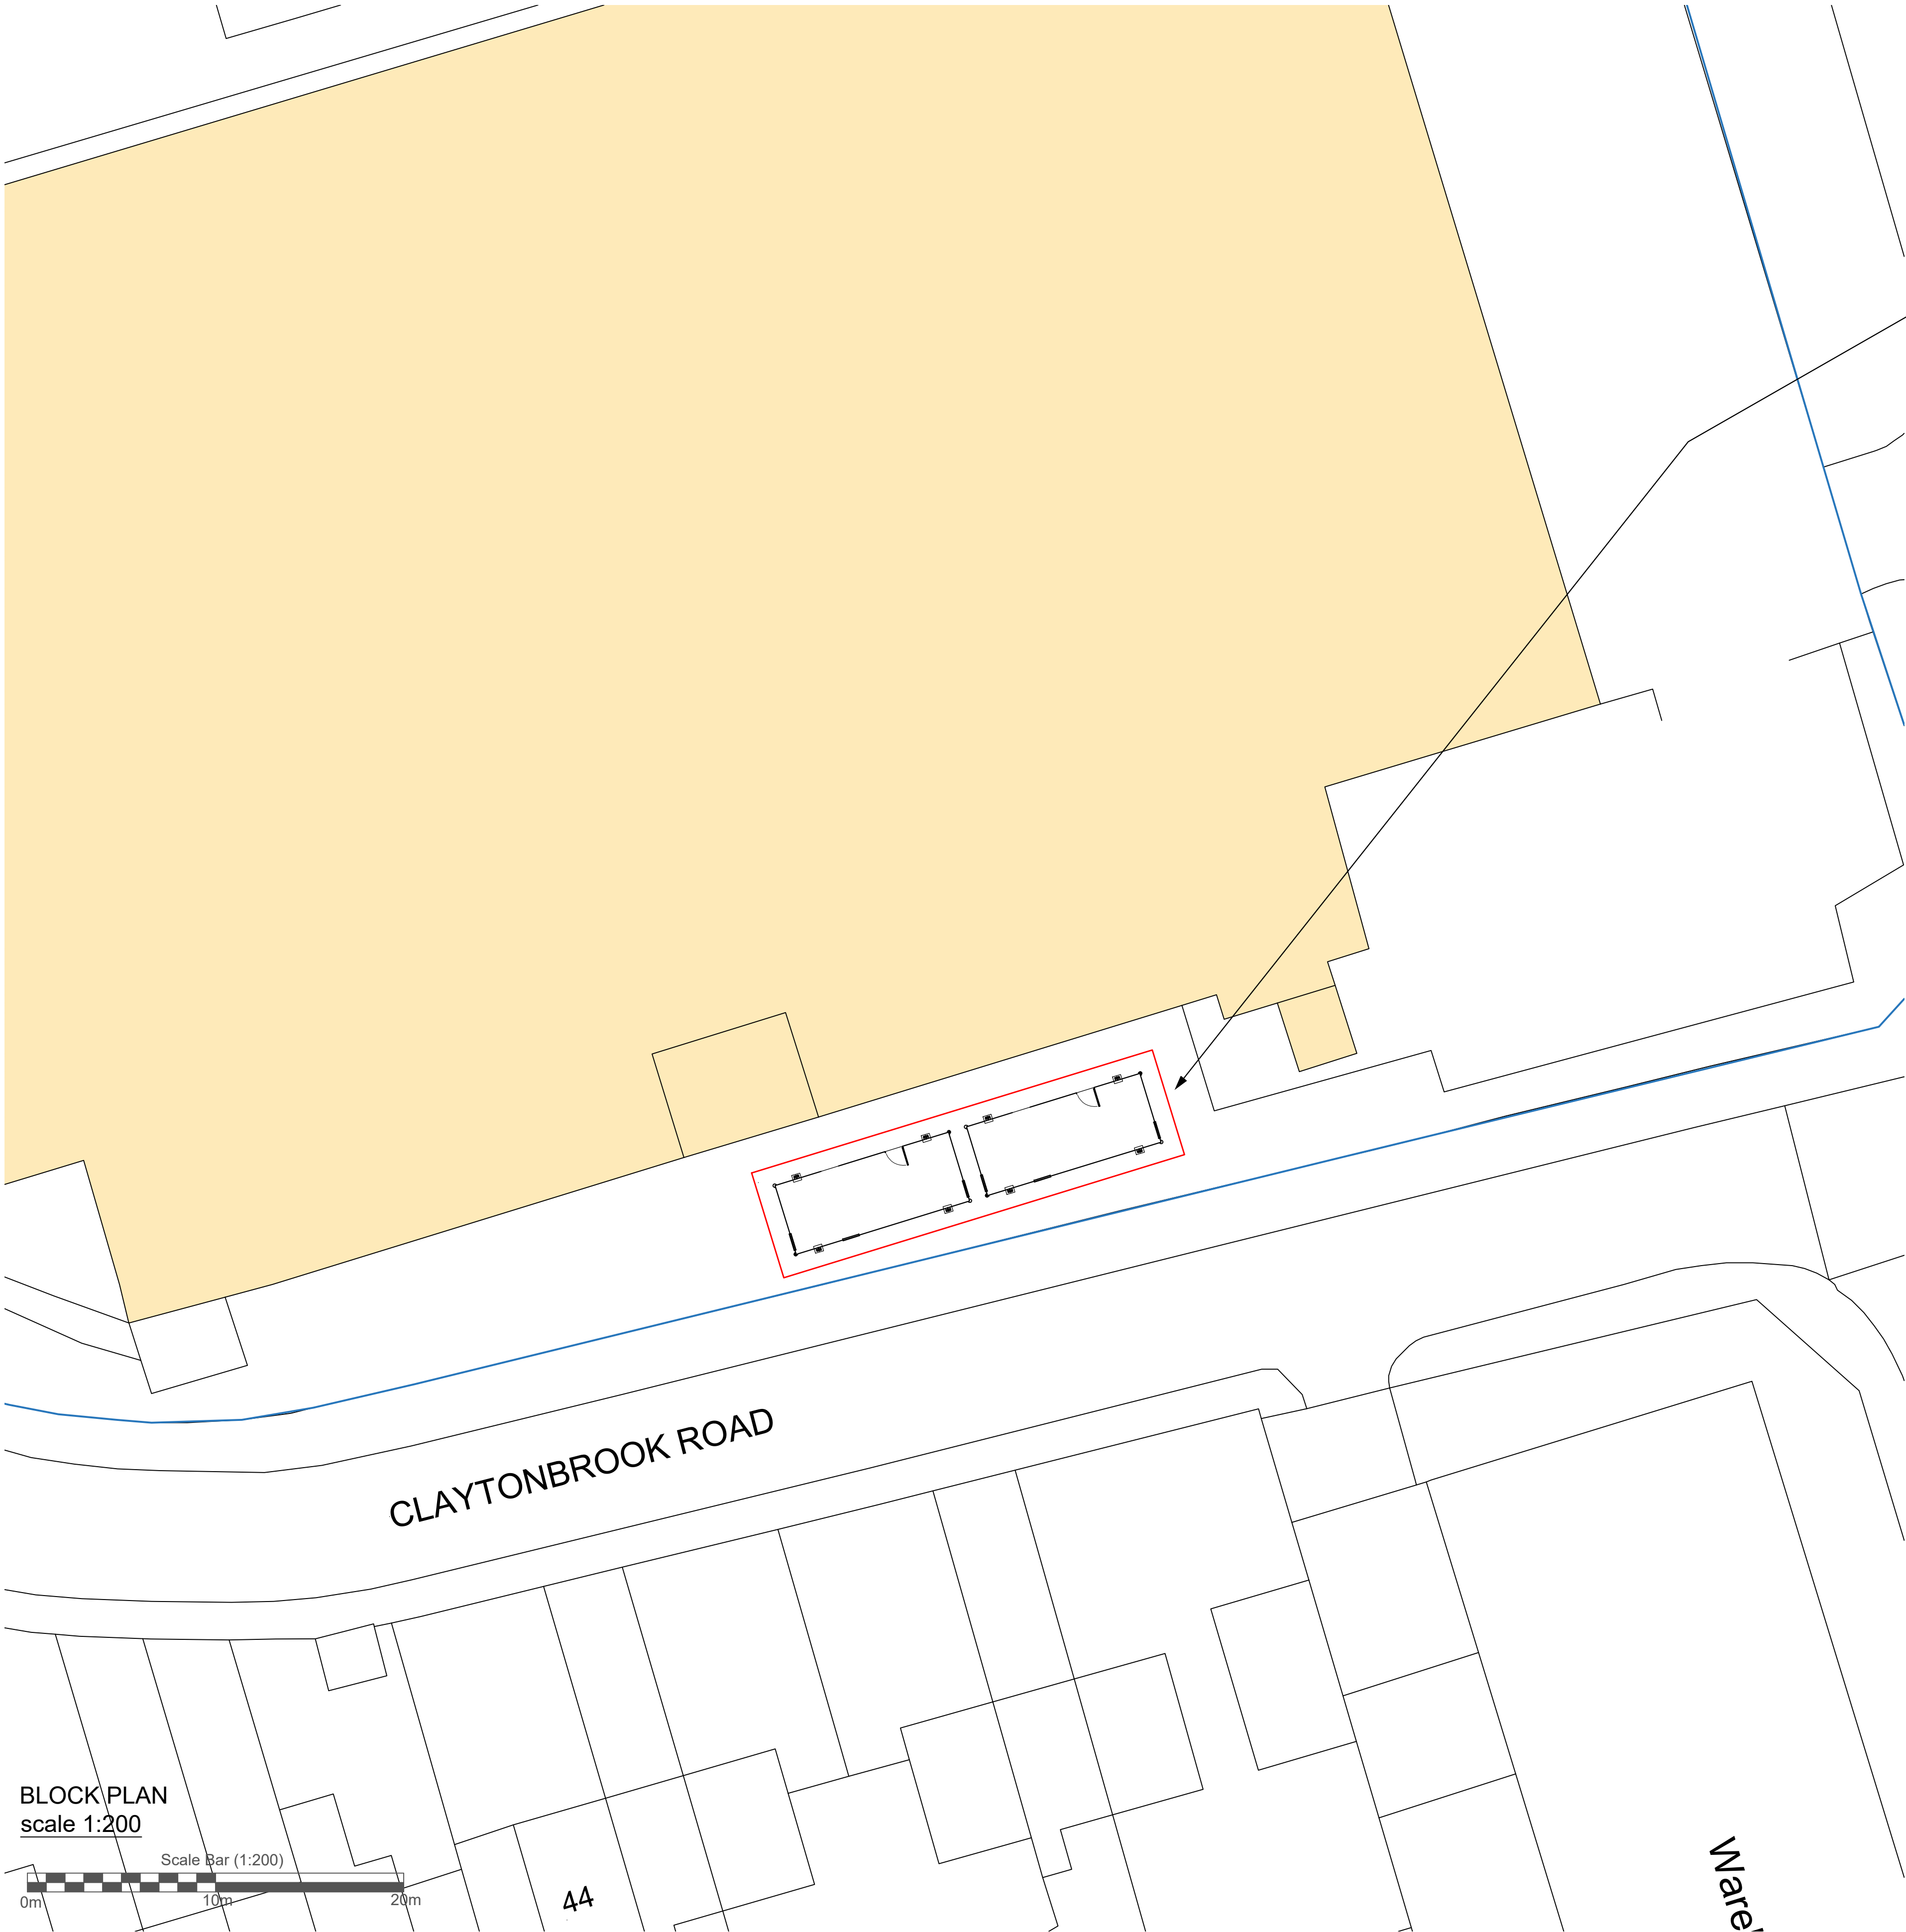

Proposed location of
2nr single storey
Portakabin Buildings.

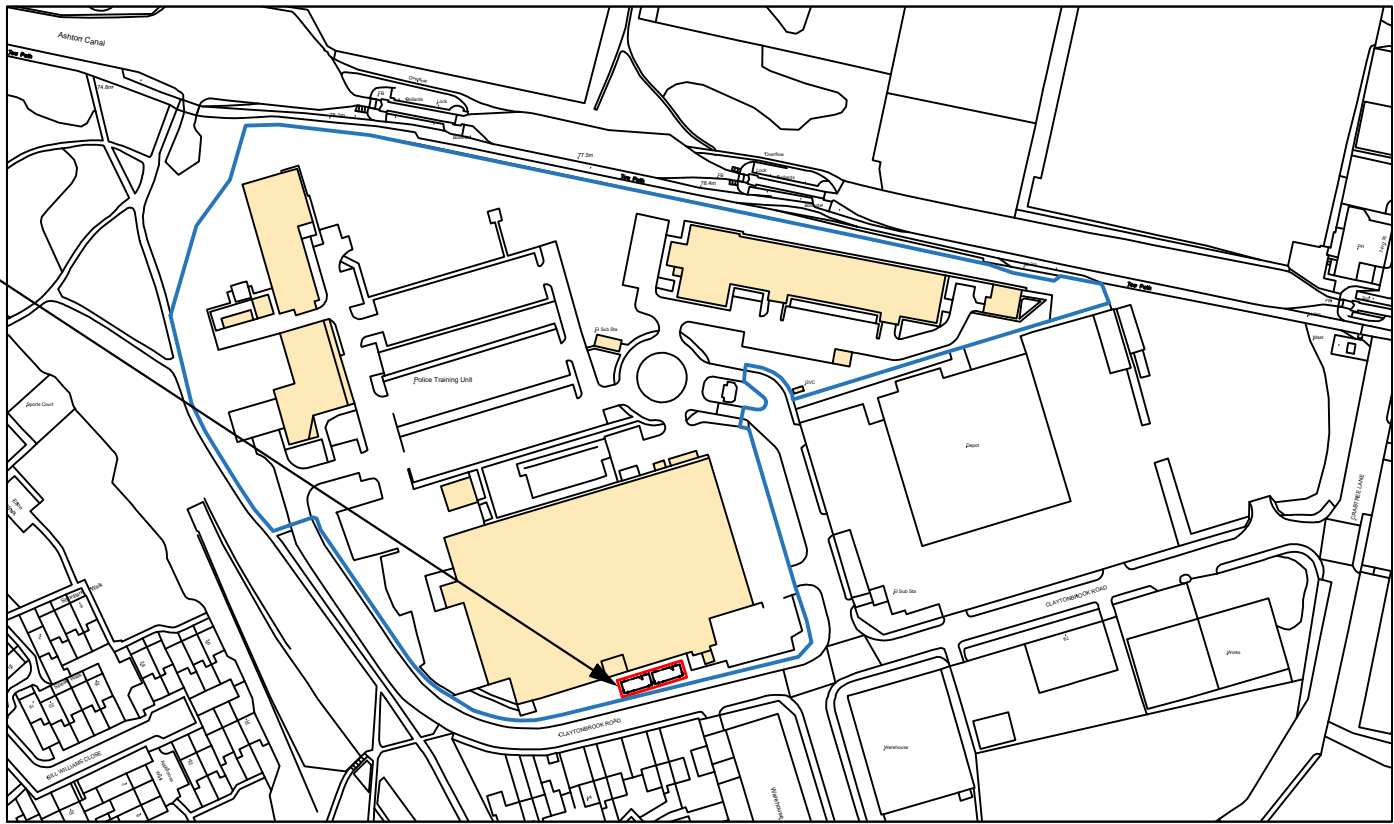

LOCATION PLAN
scale 1:2500

Scale Bar 1:2500

0m 50m 100m 200m 400m

© Crown Copyright 2006
Reproduction in whole or in part is prohibited
without the prior permission of Ordnance Survey.

Portakabin

Title
Proposed Block Plan

**Greater Manchester Police
- Driver Training Facility**
at Clayton Brook Road,
Manchester
M11 1AL

Date: 2nd November 2022

Scale : 1:200 & 1:2500 @ A1

Drawing Number
TMGMP PLB01

NOTES:
- Site plan is based on existing Ordnance Survey information
- Responsibility is not accepted for errors made by others in scaling from this drawing. Contractors must check all dimensions on site. Discrepancies must be reported to the drawing owner before proceeding.

KEY:
Application Boundary
Area owned by client but not in application

Rev.	Date	Notes	

Portakabin Limited 2000
This drawing is the property of Portakabin Limited,
it must not be copied or reproduced or divulged
to anyone without written permission.