



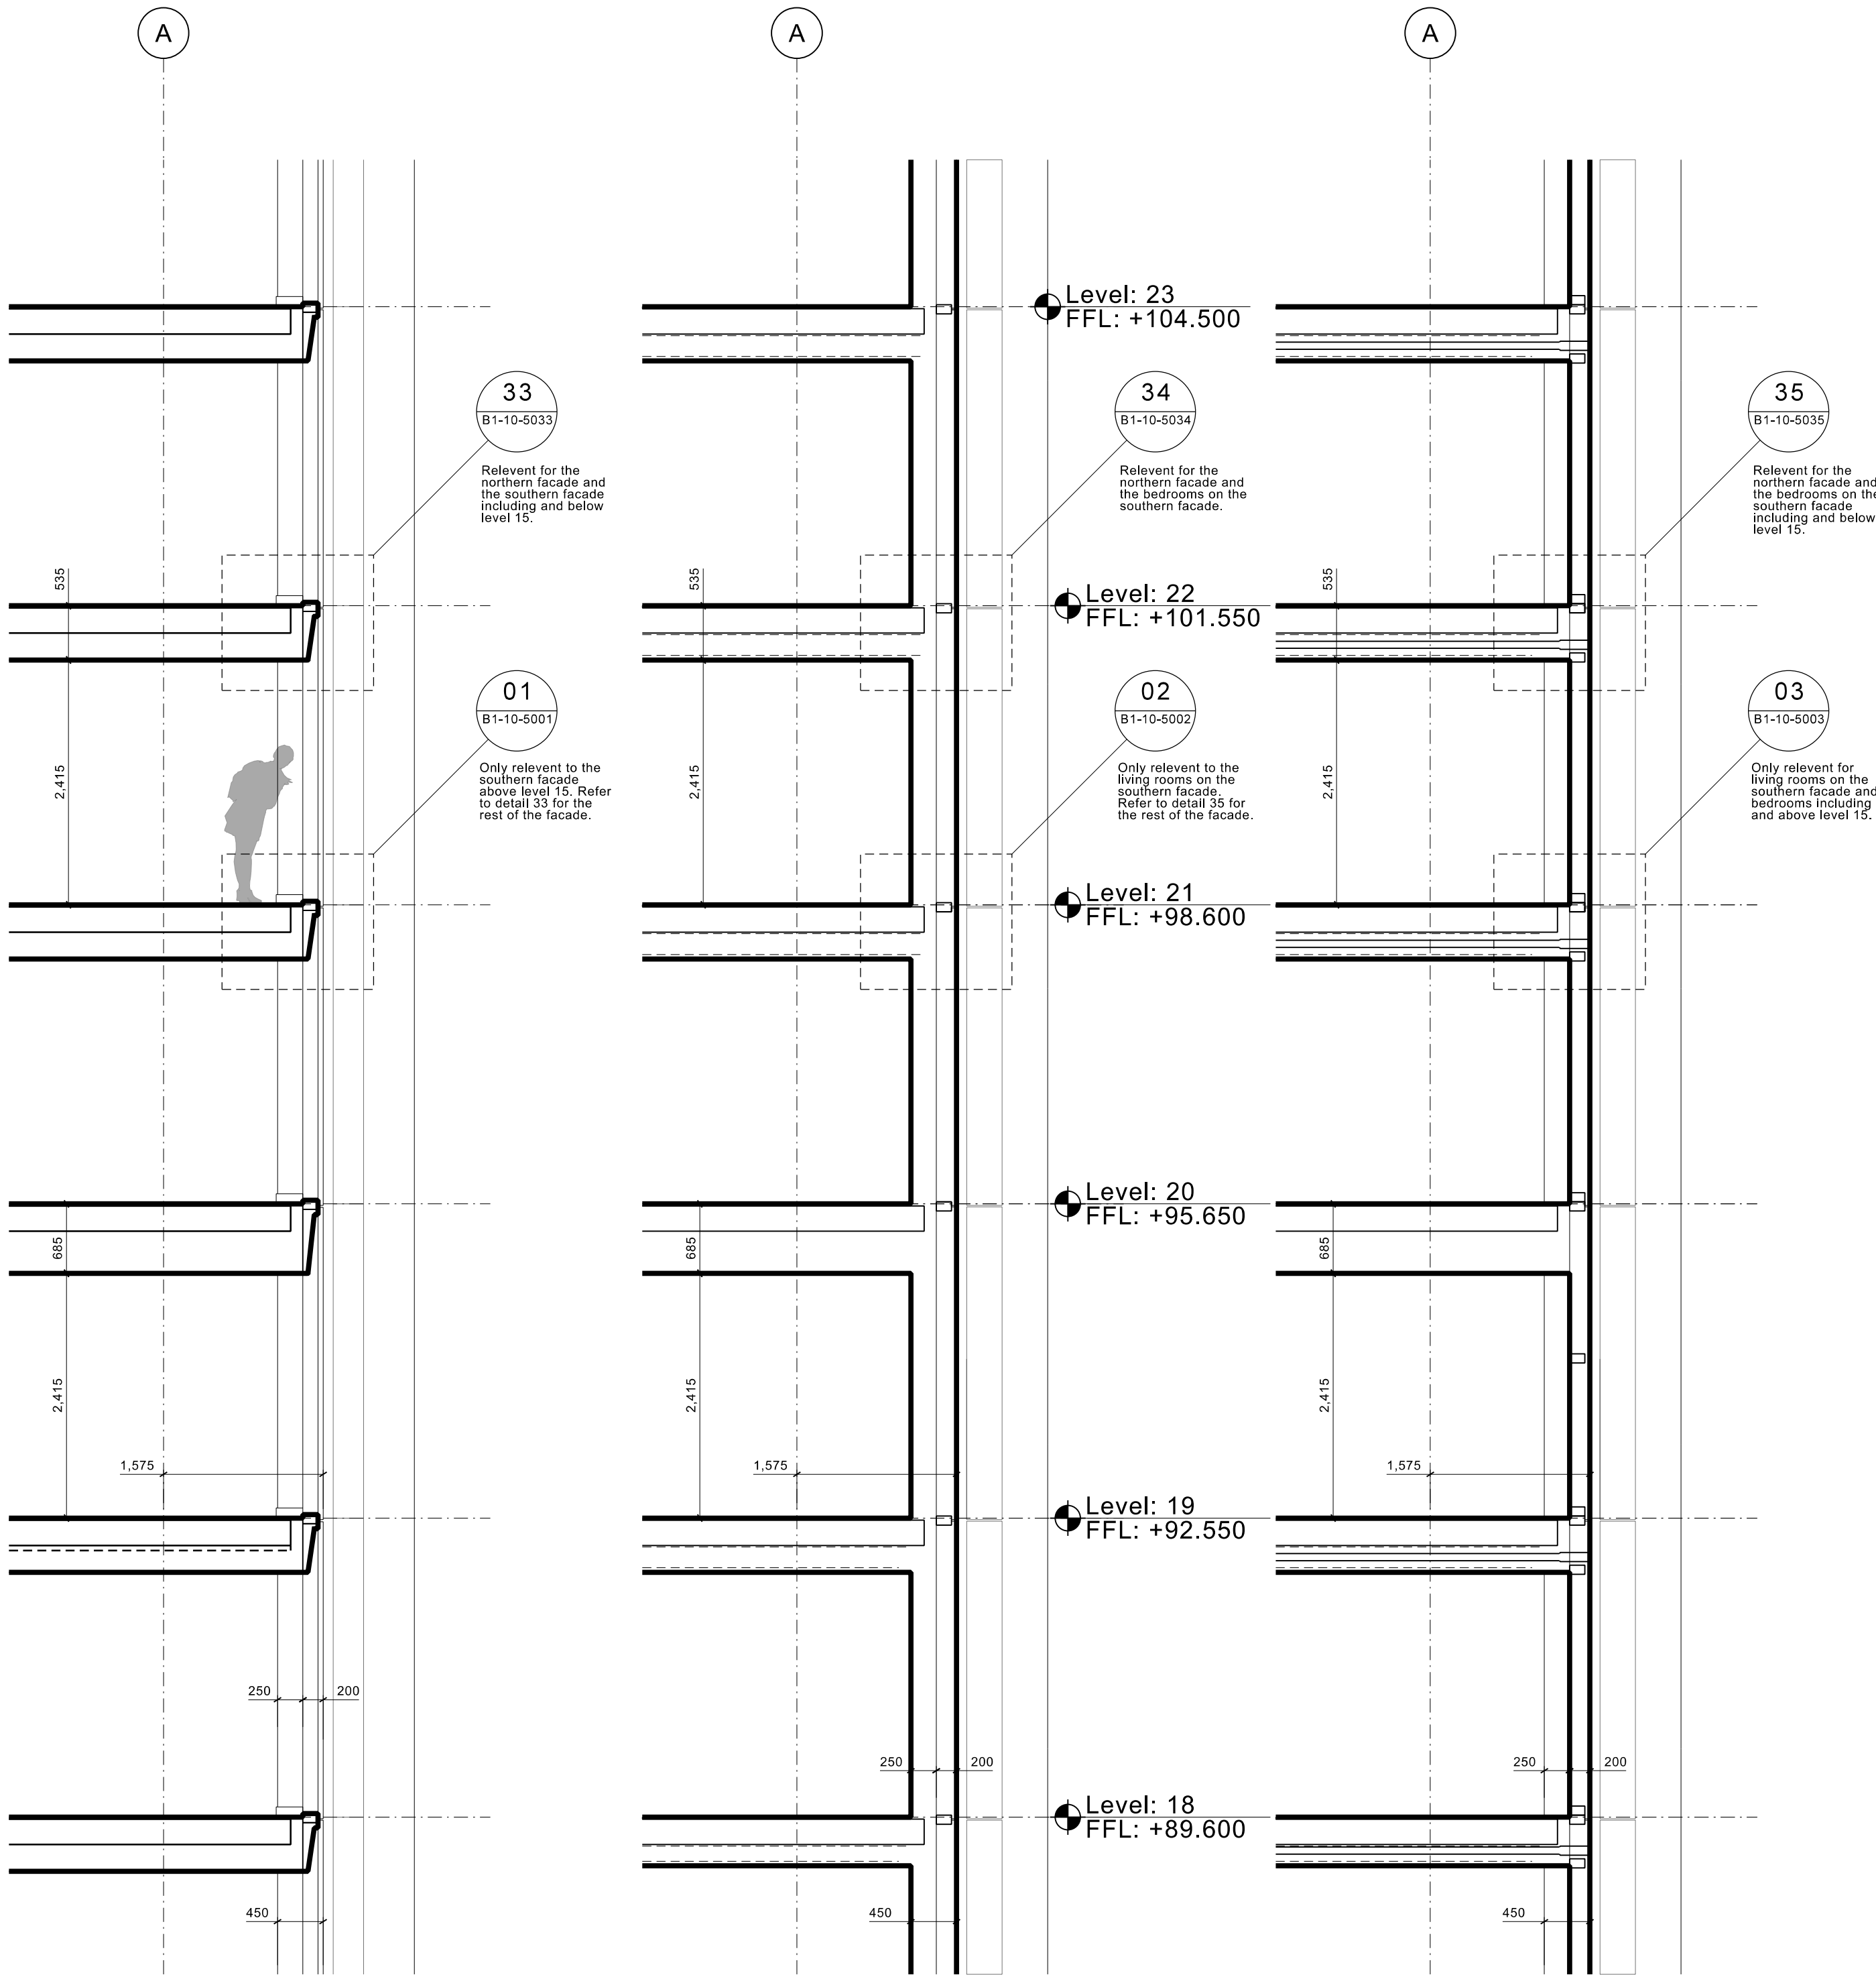


01 Section through glazing

02 Section through solid panel

03 Section through vent panel

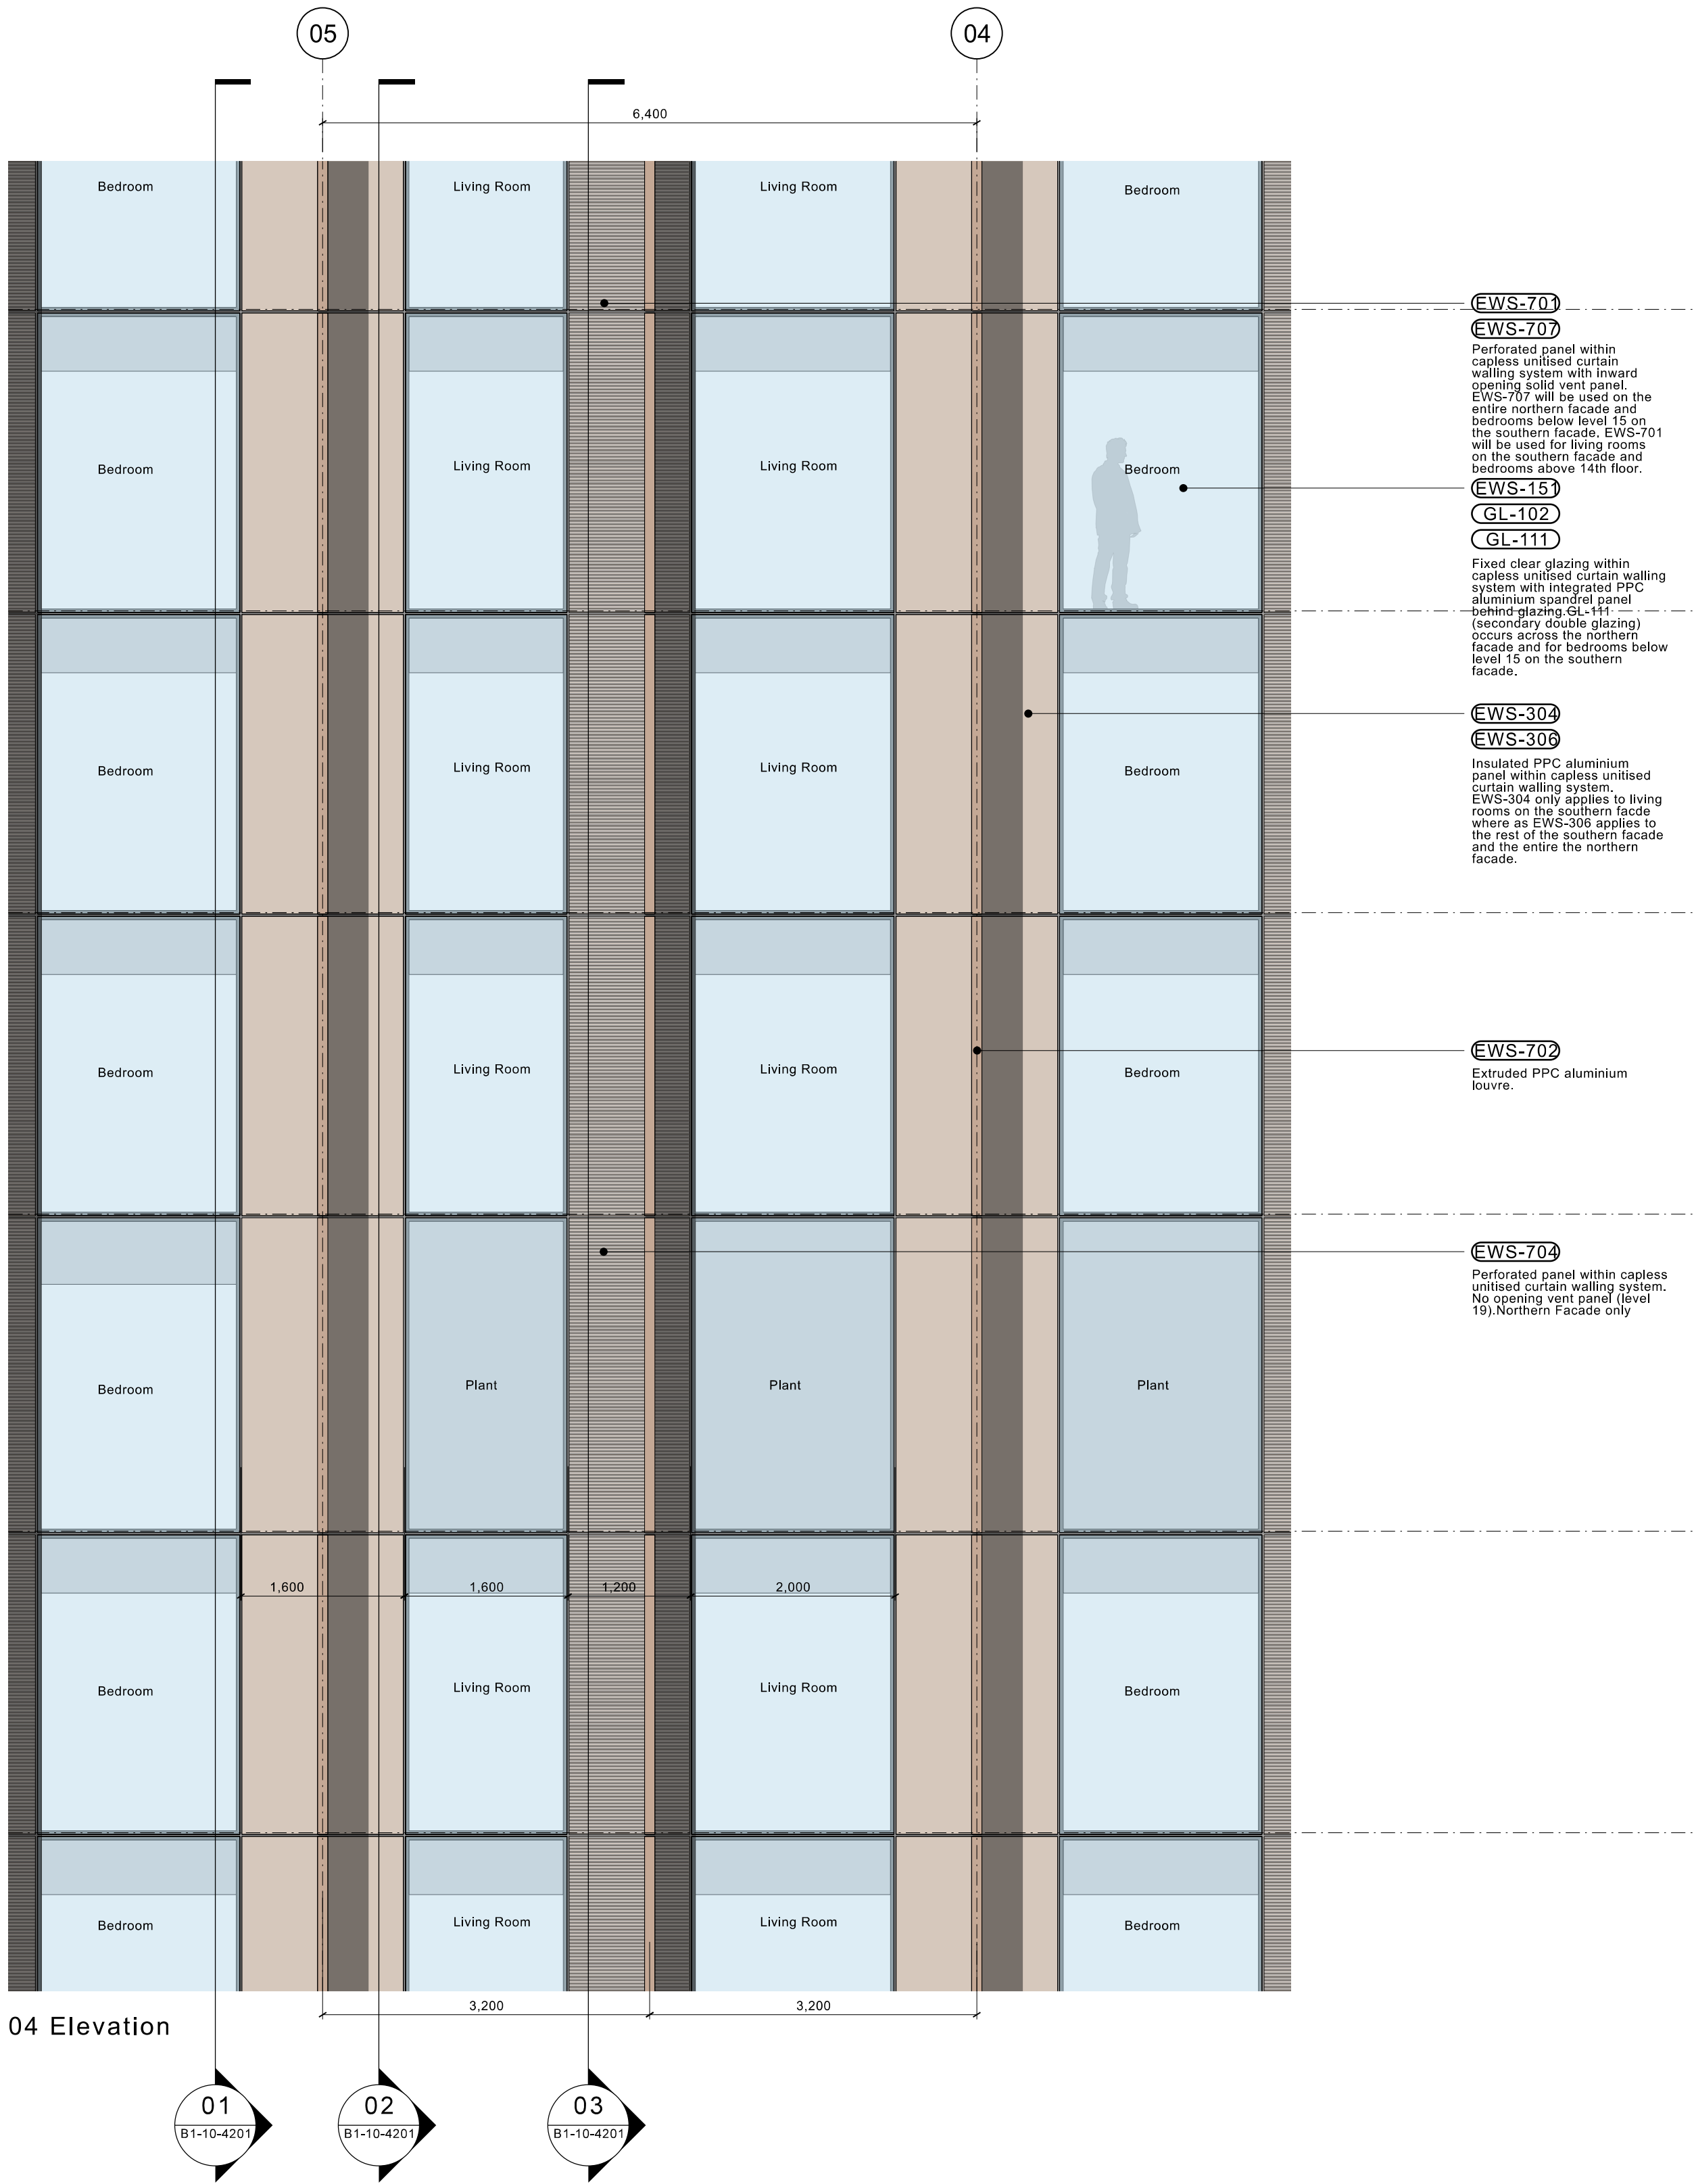

04 Elevation

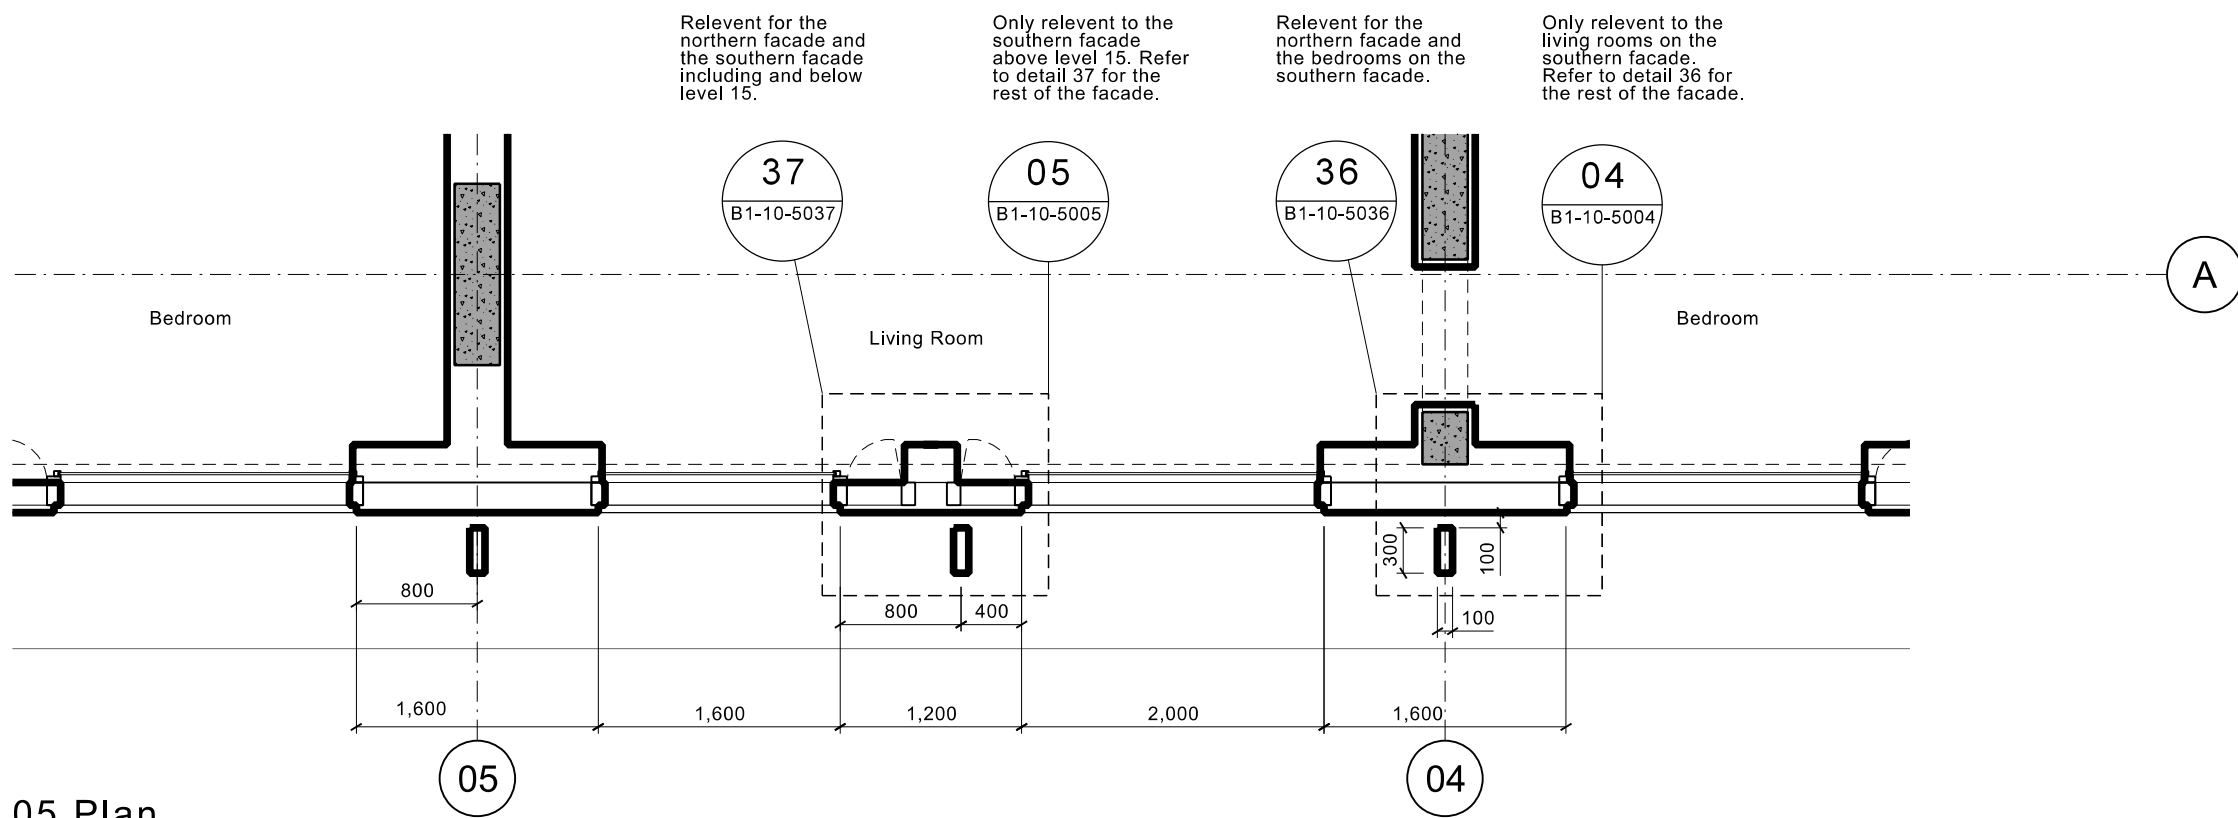

05 Plan

Copyright of this drawing is vested in Jon Matthews Architects and must not be copied or reproduced without written consent. Signed dimensions only are to be taken from this drawing. Do not copy from this drawing.
All dimensions must be taken and are responsible for taking and checking all dimensions related to their work. Jon Matthews Architects are to be advised of any variation between drawings and site conditions.
Electronic plan and elevation drawings are made only and should not be managed for measurement. All alterations and notes should be read only from those values stated in text, on the drawing.
CONSTRUCTION: It is considered that the proposed works are within the scope of a competent contractor and as such no special methods have been identified with the relevant key schedule.
Designers Date Assessment

Key Plan:

- Area in abeyance
- Revisions

G	08.07.22	Issued for planning
F	22.04.22	Issued for Information
E	10.03.22	Issued for Information
D	11.02.22	Updated with new floor to floor values/acoustic requirements
Rev.	Date:	Details:

Jon Matthews Architects

Unit 3, 10 Albert Square, Manchester, M2 6LW

Project:
10-12
Whitworth Street West
Title:
Bay Study 01 North Elevation

Scale: 1:50 @ A1
Origin Date: 11.02.18
Drawn: DM
Checked: MH

Status:
Information

Project: 05247
Drawing No: _B1-10-4201
Rev: G