


Copyright of this drawing is vested in Jon Matthews Architects and must not be copied or reproduced without written consent. Signed drawings only and are for use for the drawing. It is not to be used for any other purpose.

All dimensions must be taken from the drawings and are responsible for taking and checking all dimensions relate to their work. Jon Matthews Architects are to be advised of any variation between drawings and site conditions. Dimensions given in drawings are to be taken from the drawings and are not to be taken from the site. All dimensions and levels should be read only from those values stated here, on the drawing.

CONSTRUCTION - This considered that the proposed works are within the scope of a competent contractor and as such no special requests have been identified other than to request that the contractor follows the instructions given in the drawings.

Key Plan:

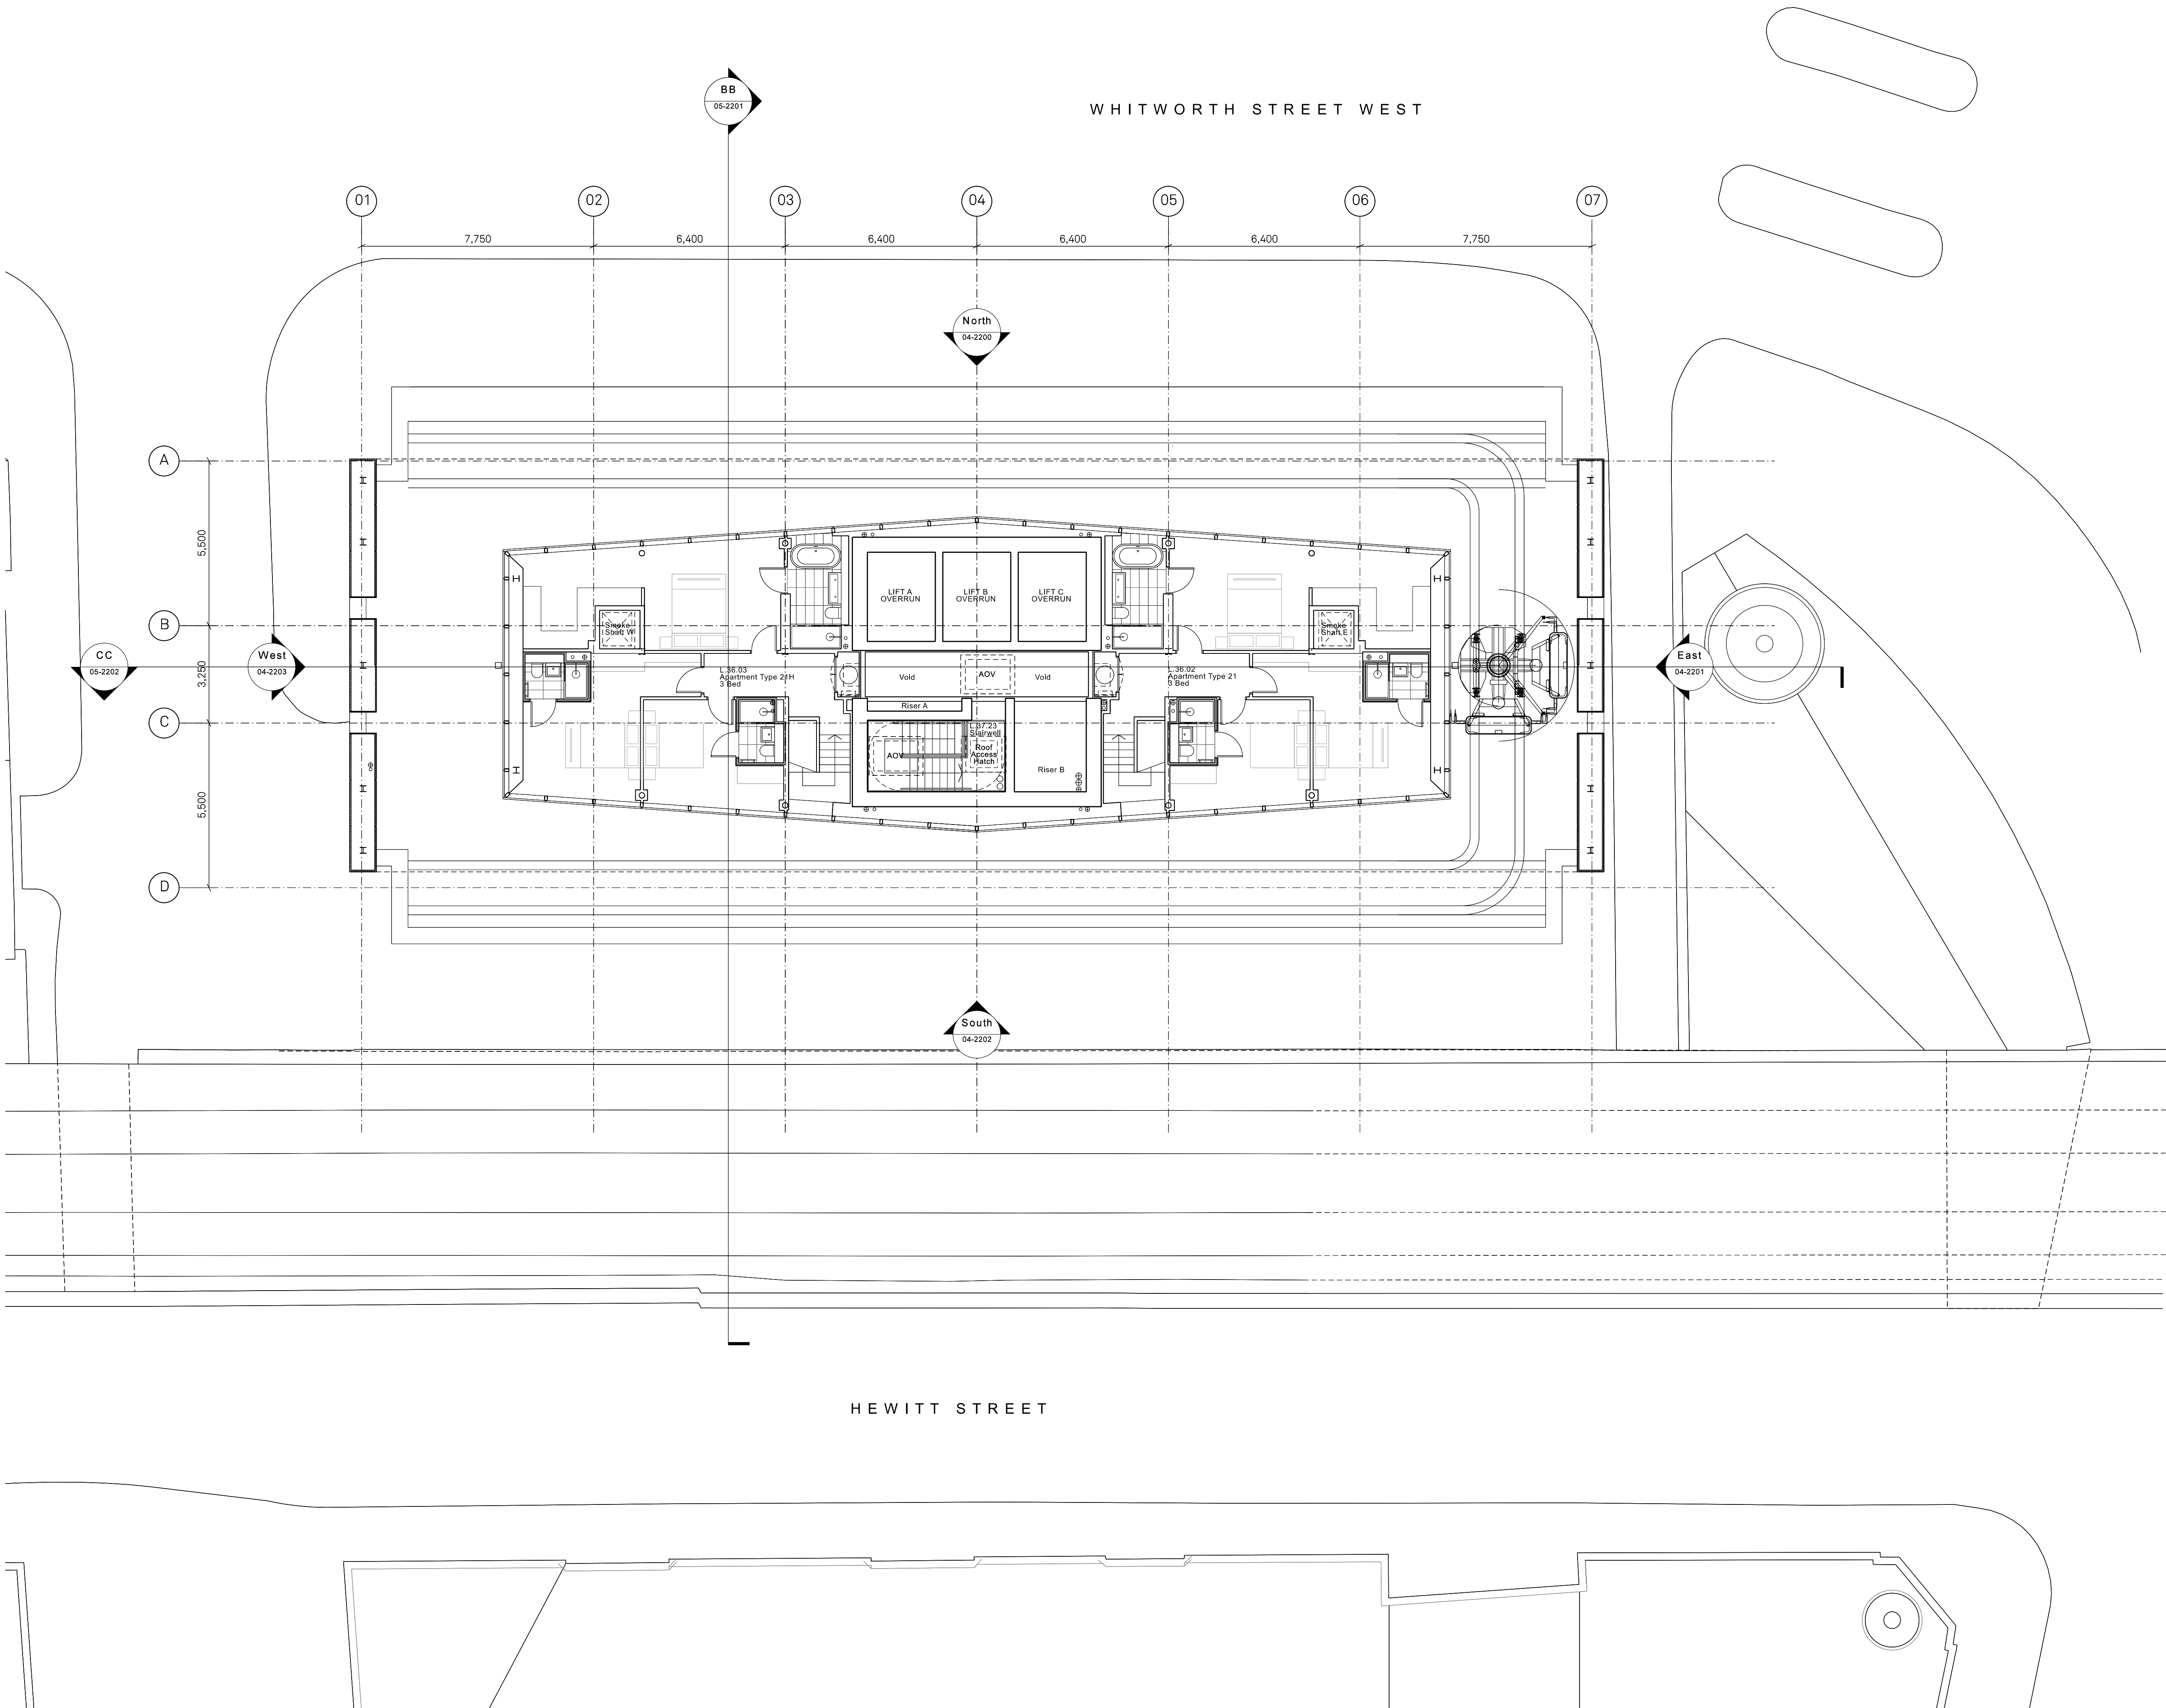

X	23.08.22	Issued for planning
W	17.06.22	Issued for planning
V	09.05.22	Enlarged AOV's, Steel structure updated, & internal stairs updated
U	22.04.22	Issued for information
T	30.02.22	Refuse chute removed
R	16.03.22	Updated curtain walling
Q	08.03.22	Issued for information
P	28.02.22	Issued for information
O	22.02.22	Penthouse apartments replace rooftop amenity
N	15.02.22	Door and room tags updated, issued alongside door schedule.
M	08.02.22	Issued for information

Rev.	Date	Details
------	------	---------



Jon Matthews Architects
Unit 10, 2-10 Albert Square, Manchester, M2 6LW

Project:
10-12
Whitworth Street West
Title:
37th Floor Plan

Scale: 1:100 @ A1
Origin Date: 13.05.15
Drawn: JB
Checked: MH

Status:
Information

Project: 05247
Drawing No: _B1_02_2237
Rev: X