


1 ^{1:200} Site Plan

 

Ordnance Survey © Crown Copyright 2019. All rights reserved. Licence number 100022432

HEM
ARCHITECTS

📍 Parkhead House, Carver Street,
Sheffield, S1 4FS
☎ 0114 442 0123
💻 hemarchitects.co.uk
✉ hello@hemarchitects.co.uk

Scale @ A3: 1:200

Purpose: For Information

Status: S2 **Revision:** P3

Drawn: NS **Checked:** AR

P3 22/11/22 AR
P2 16/11/22 AR

Planning Submission
Draft Planning Application

Gillbrook Road


Existing Site/Block Plan

Client: Nicola Richardson & John Edwards


Drawing No: H2216-HEM-00-ZZ-DR-A-00002

This drawing is the copyright of HEM Architects & should not be reproduced in whole or in part without their written permission.


H2216-HEM-00-ZZ-M3-A-00001.vwx

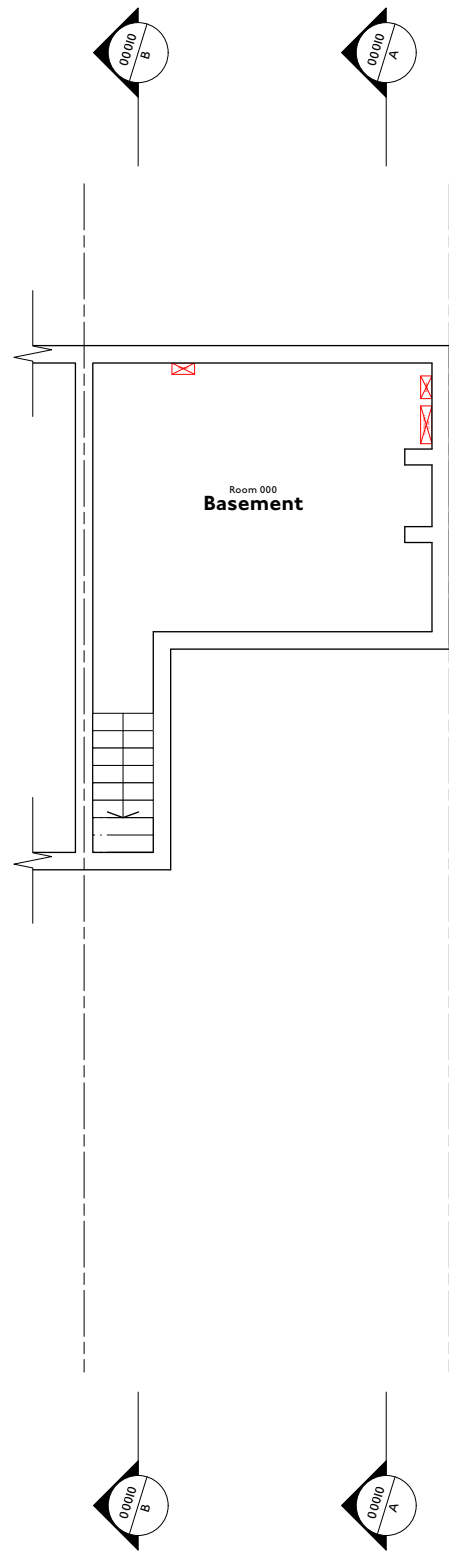


1 | 1:100
Basement Floor Plan

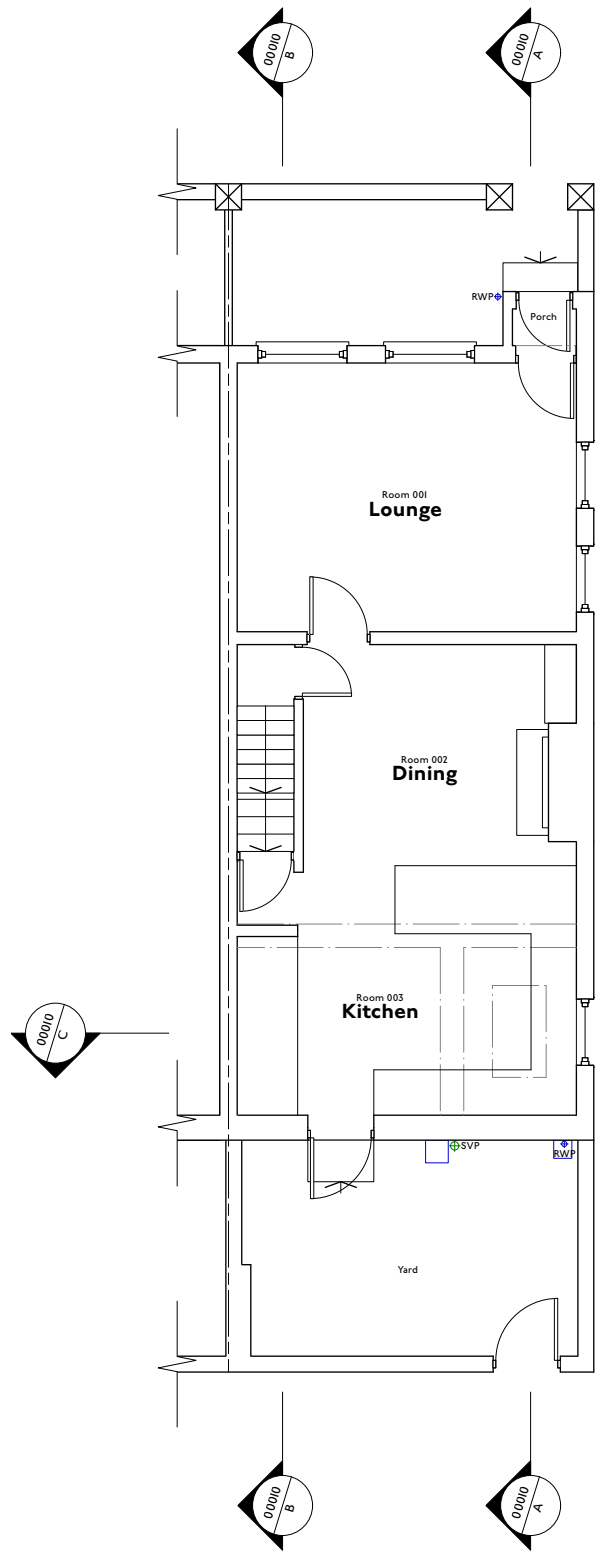


2 | 1:100
Ground Floor Plan

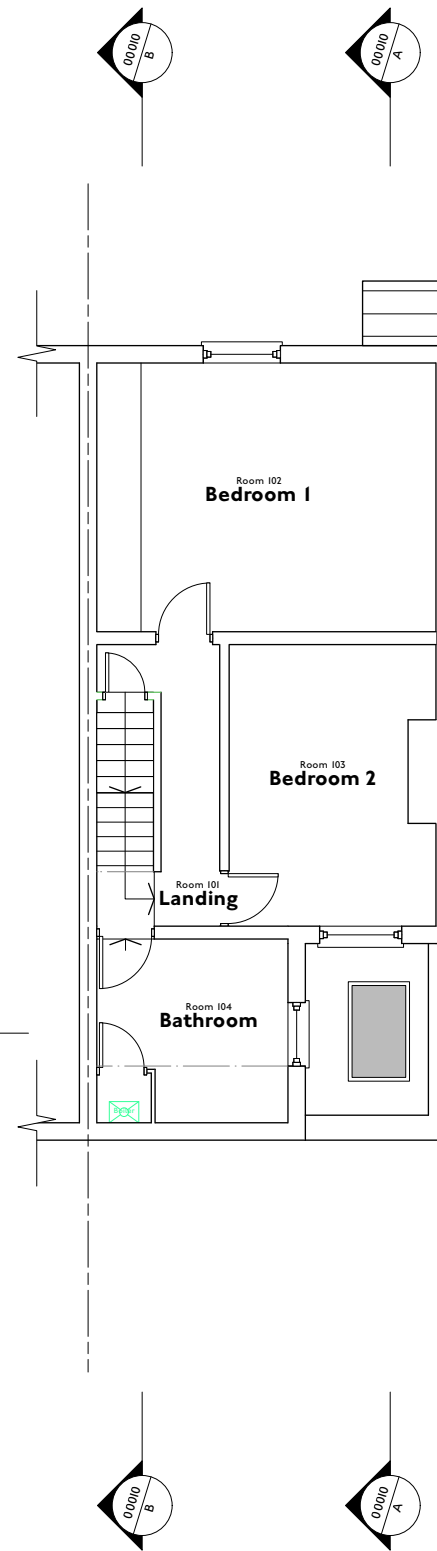

3 | 1:100
First Floor Plan

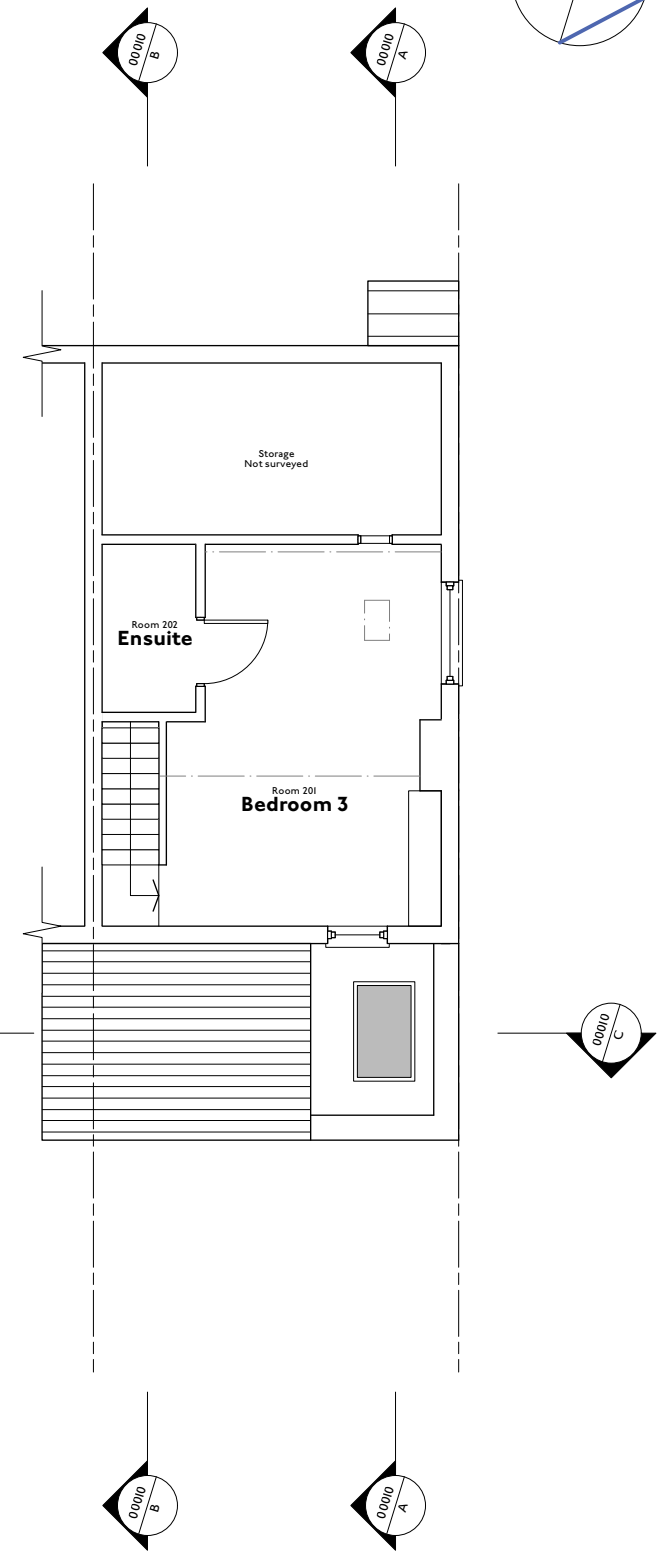

4 | 1:100
Second Floor Plan

 

Ordnance Survey © Crown Copyright 2019. All rights reserved. Licence number 100022432

HEM
ARCHITECTS

📍 Parkhead House, Carver Street,
Sheffield, S1 4FS
☎ 0114 442 0123
💻 hemarchitects.co.uk
✉ hello@hemarchitects.co.uk

Scale @ A3: 1:100

Purpose: For Information

Status: S2 Revision: P3

Drawn: NS Checked: AR

P3 22/11/22 AR
P2 16/11/22 AR

Planning Submission
Draft Planning Application

Gillbrook Road





Existing Floor Plans

Client: Nicola Richardson & John Edwards

Drawing No: H2216-HEM-00-ZZ-DR-A-00003

This drawing is the copyright of HEM Architects & should not be reproduced in whole or in part without their written permission.

H2216-HEM-00-ZZ-M3-A-00001.vwx

 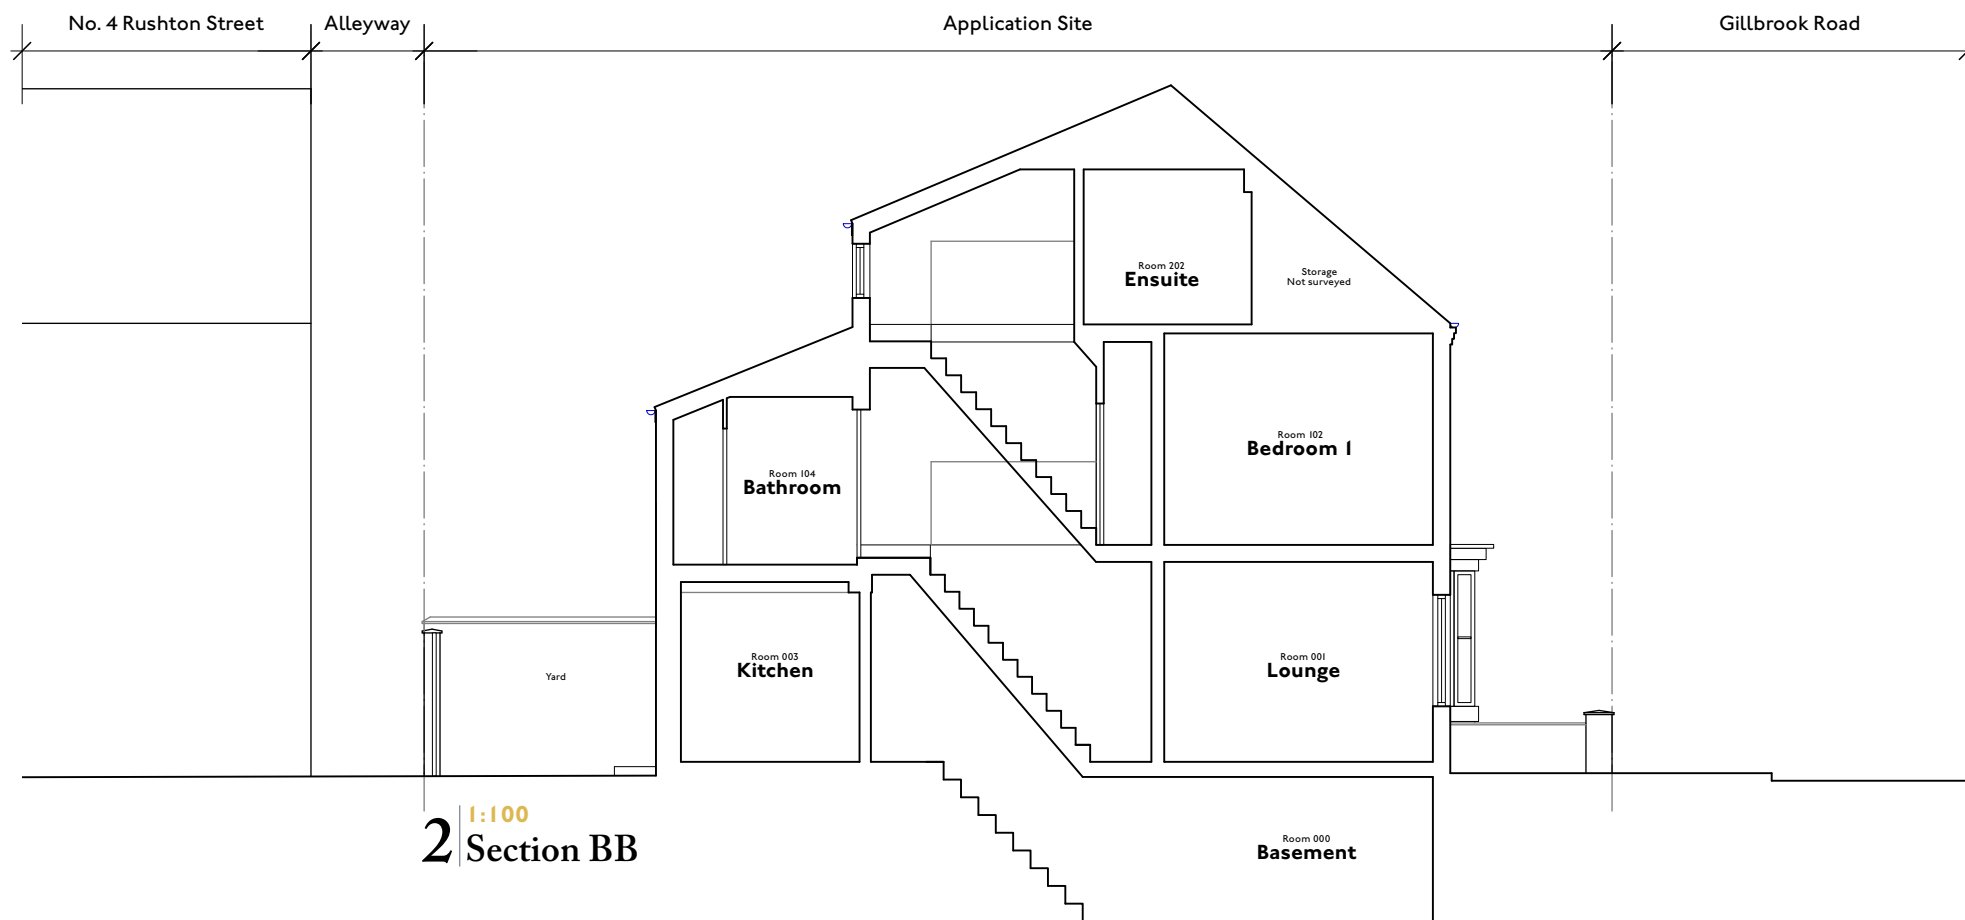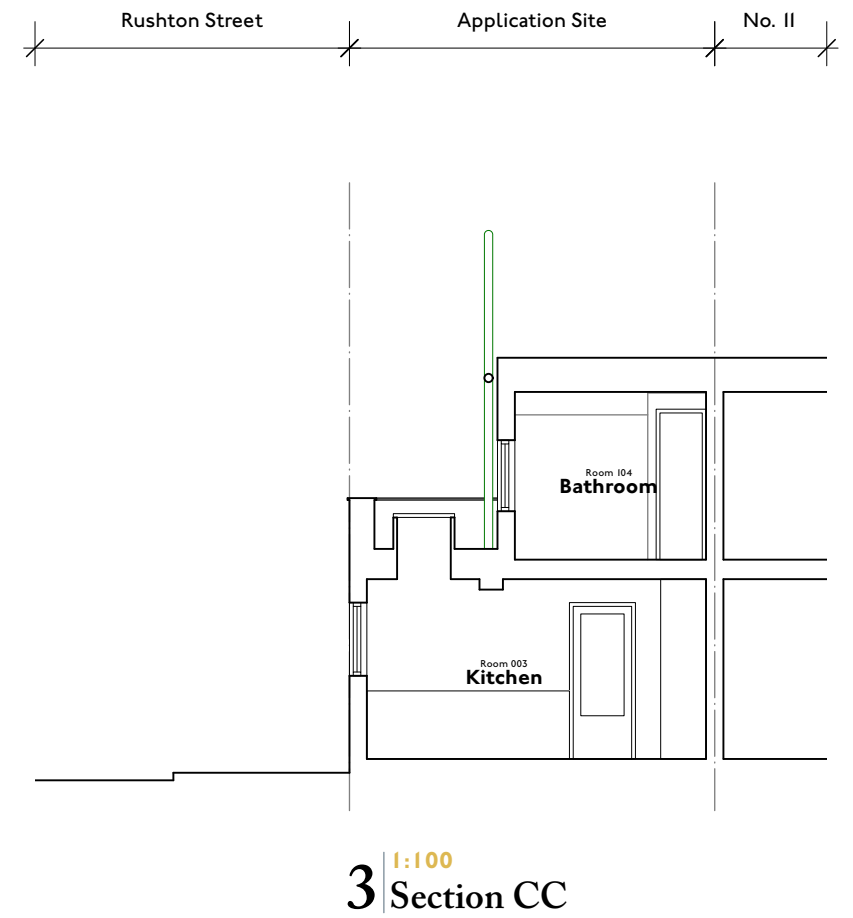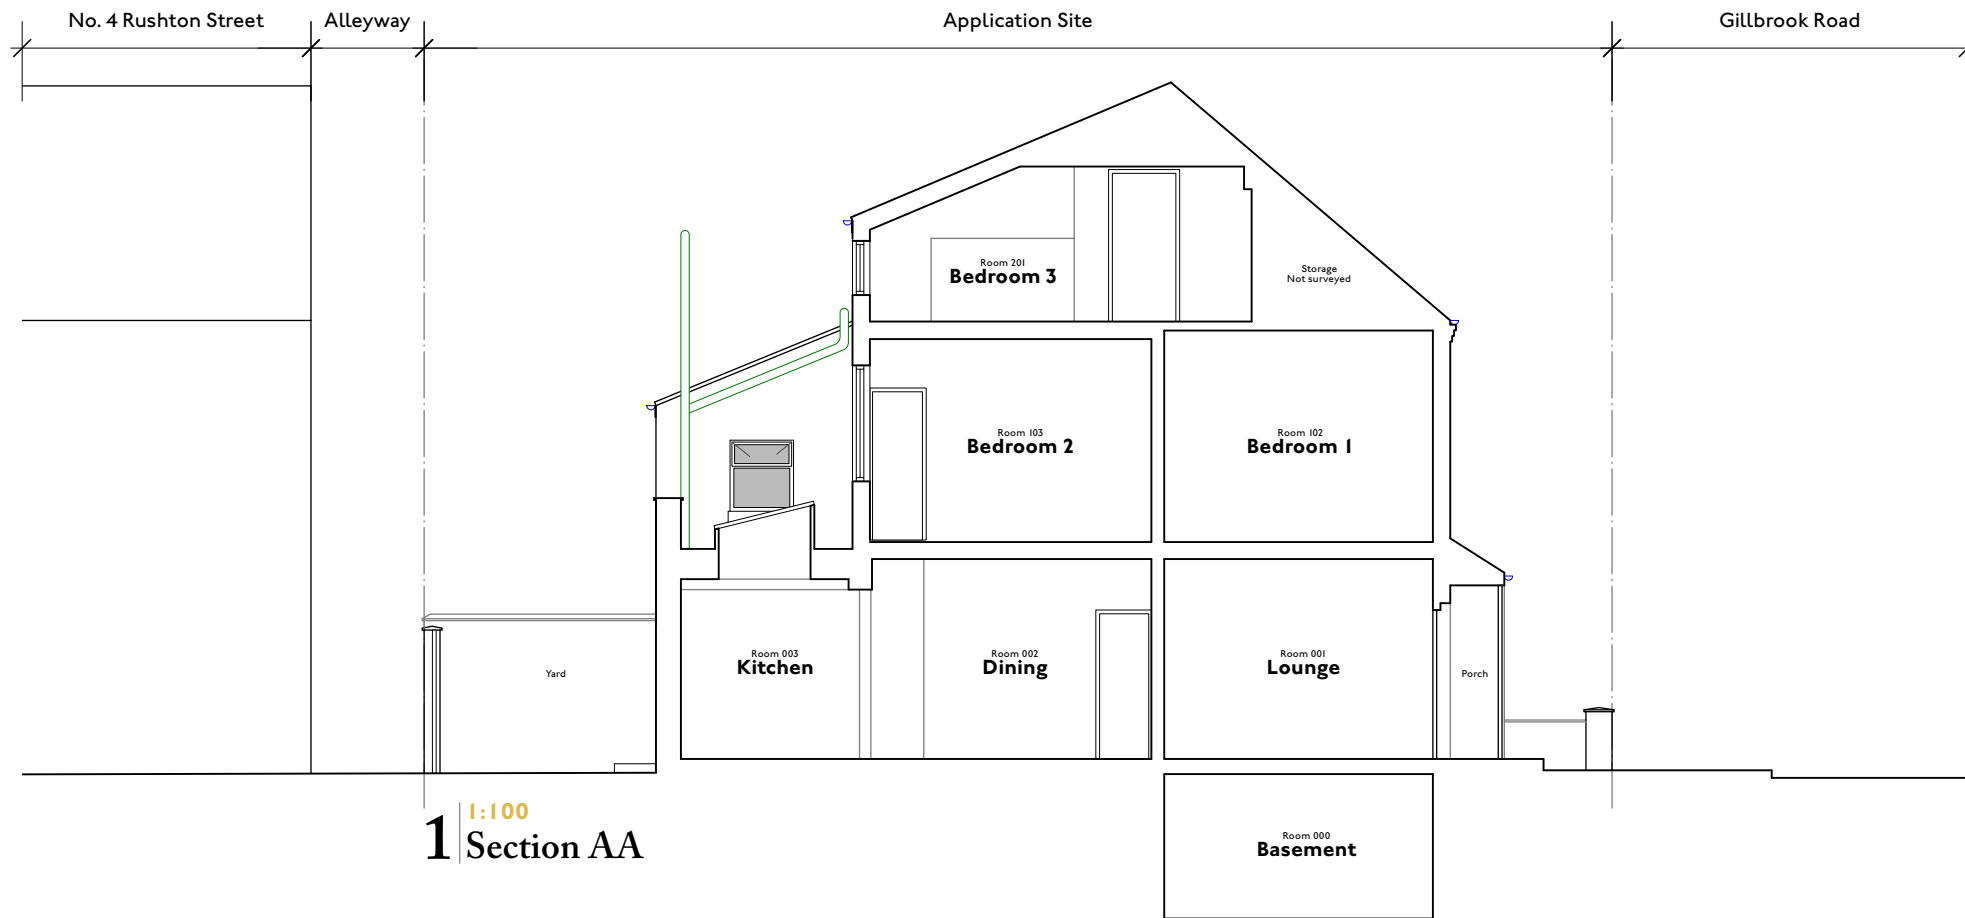

HEM
ARCHITECTS

Parkhead House, Carver Street,
 Sheffield, S1 4FS
 0114 442 0123
 hemarchitects.co.uk
 hello@hemarchitects.co.uk


Scale @ A3: 1:100
 Purpose: For Information
 Status: S2 Revision: P3
 Drawn: NS Checked: AR

P3 22/11/22 AR
 P2 16/11/22 AR
 Planning Submission
 Draft Planning Application


Gillbrook Road
 Existing Sections

Client: Nicola Richardson & John Edwards
 Drawing No: H2216-HEM-00-ZZ-DR-A-00010



This drawing is the copyright of HEM Architects & should not be reproduced in whole or in part without their written permission.
 H2216-HEM-00-ZZ-M3-A-00001.vwx

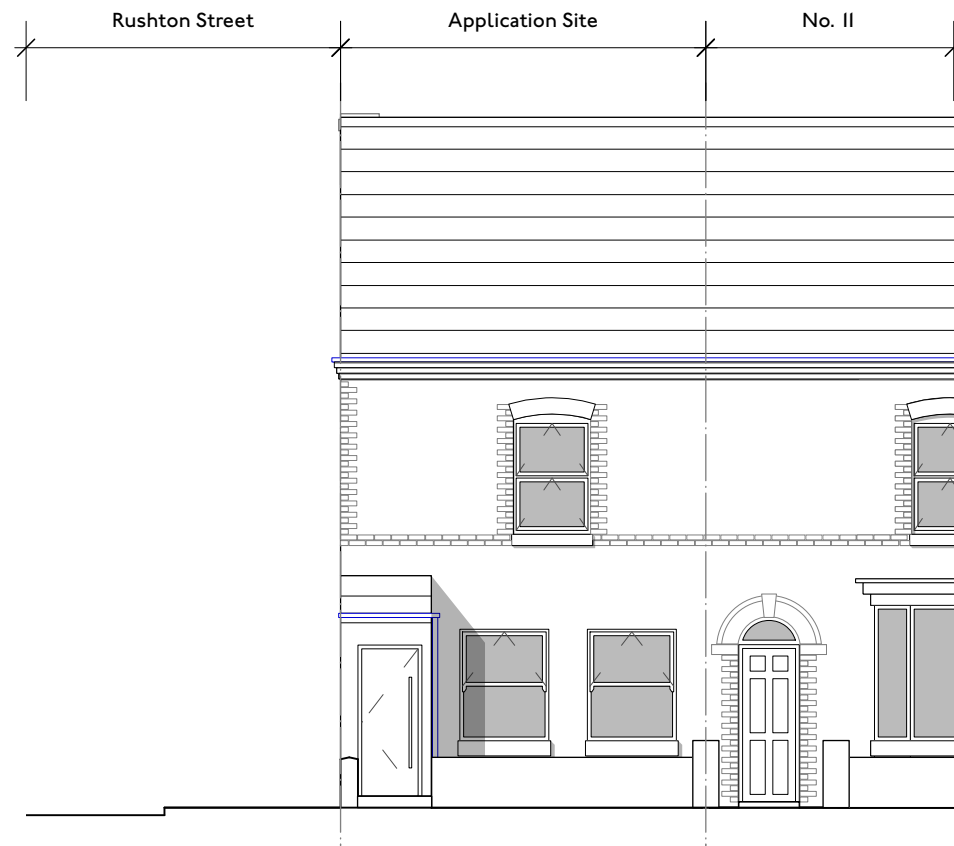


1 | 1:100
Front [West] Elevation - Street

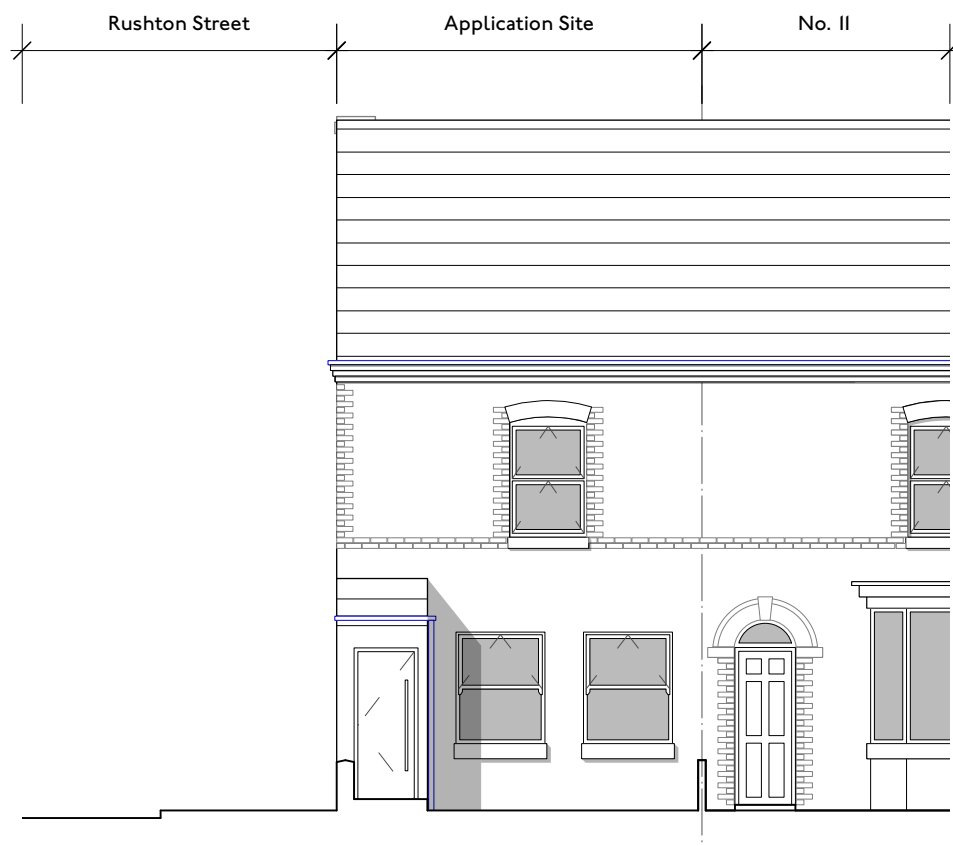

2 | 1:100
Front [West] Elevation

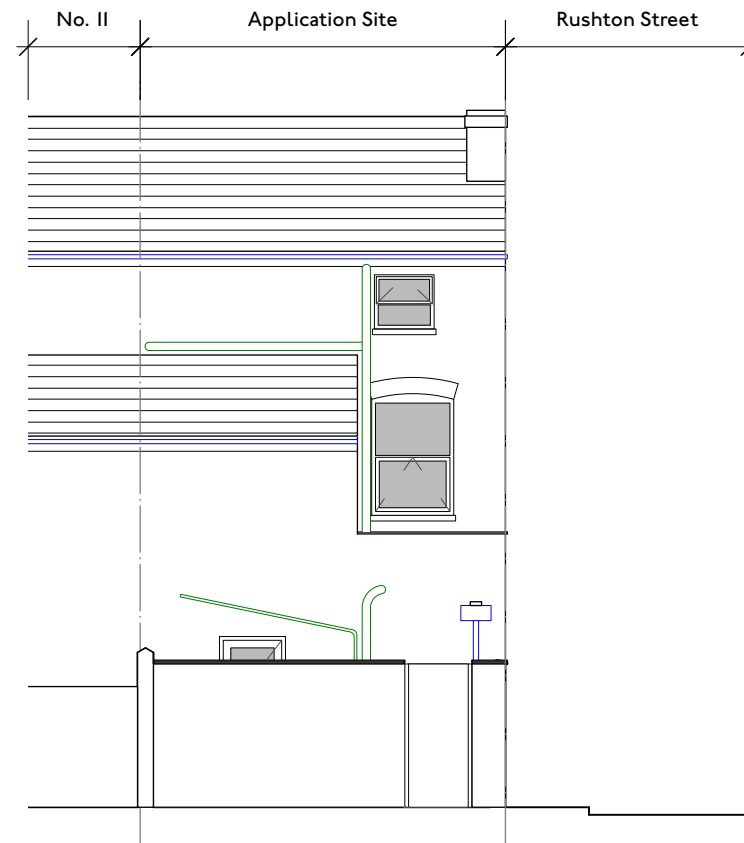 

3 | 1:100
Rear [East] Elevation - Access Passage

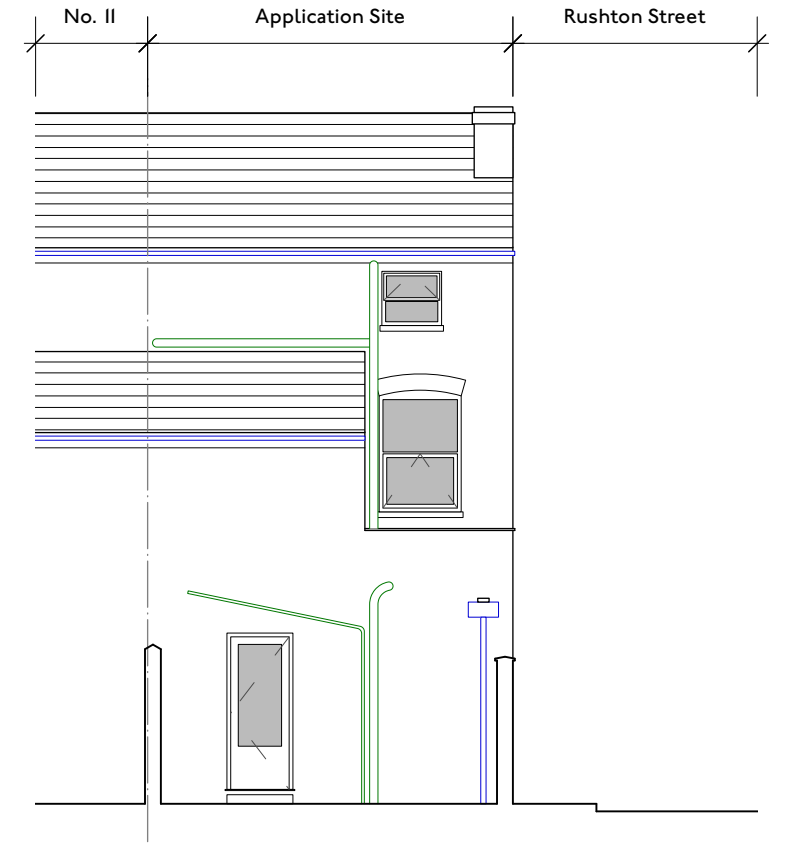

4 | 1:100
Rear [East] Elevation

HEM
ARCHITECTS

📍 Parkhead House, Carver Street,
Sheffield, S1 4FS
☎ 0114 442 0123
💻 hemarchitects.co.uk
✉ hello@hemarchitects.co.uk

Scale @ A3: 1:100

Purpose: For Information

Status: S2 Revision: P3

Drawn: NS Checked: AR

P3 22/11/22 AR
P2 16/11/22 AR


Planning Submission
Draft Planning Application

Gillbrook Road
Existing Elevations


Client: Nicola Richardson & John Edwards

Drawing No: H2216-HEM-00-ZZ-DR-A-00020


This drawing is the copyright of HEM Architects & should not be reproduced in whole or in part without their written permission.
H2216-HEM-00-ZZ-M3-A-00001.vwx

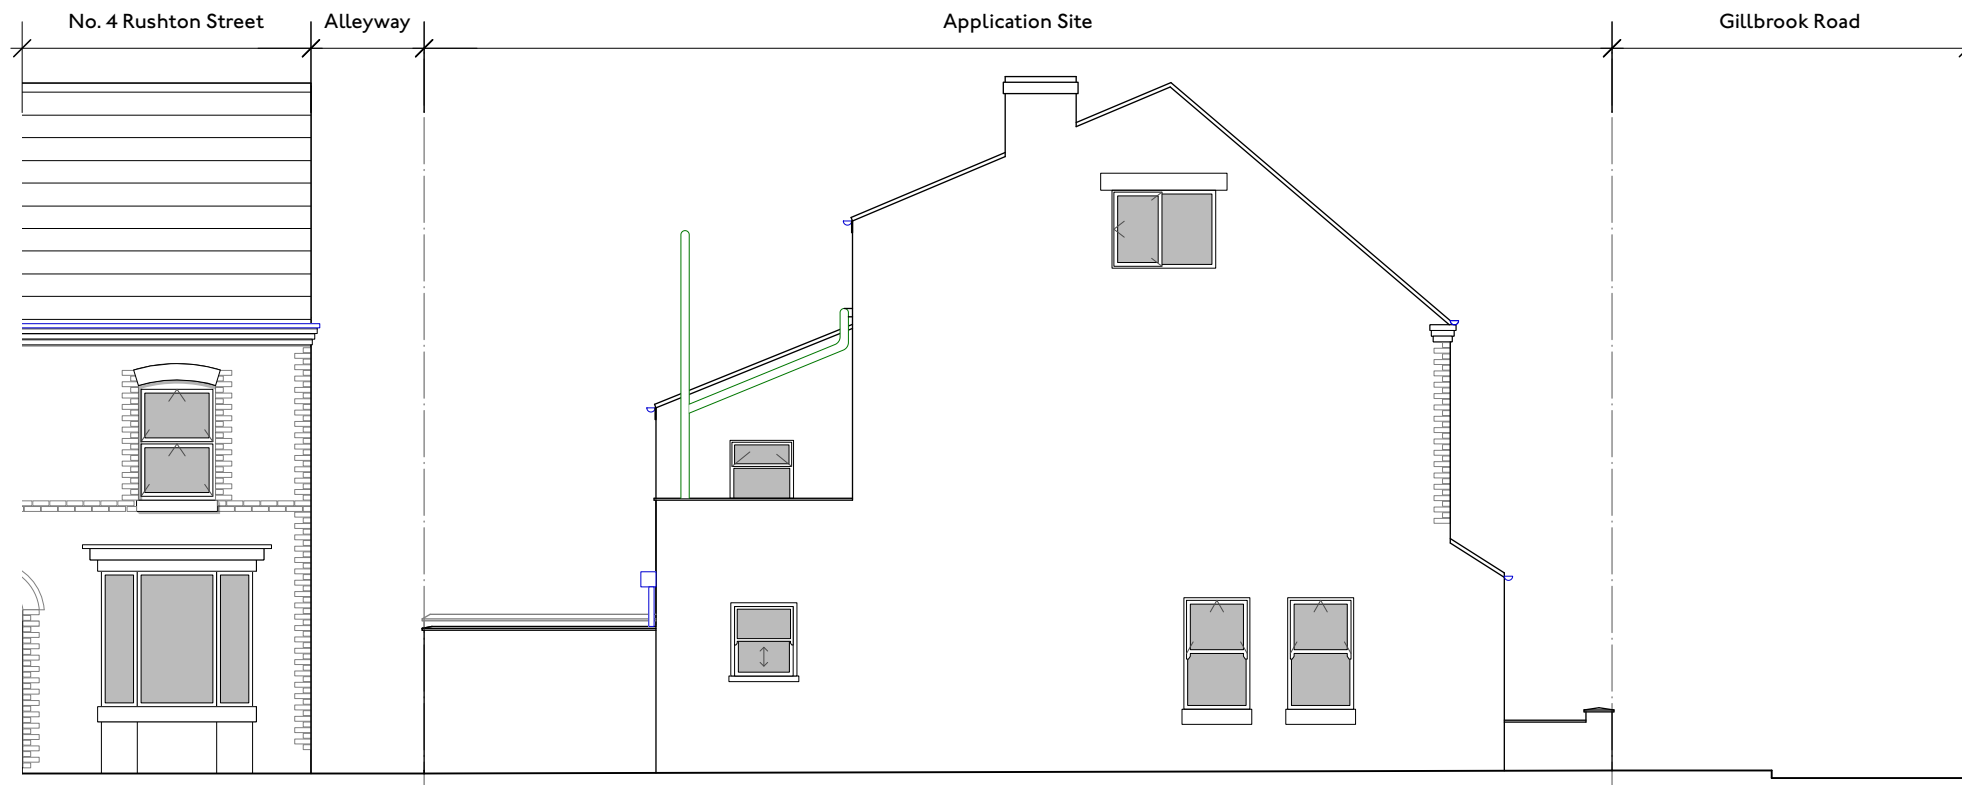

1 **1:100** Side [North] Elevation

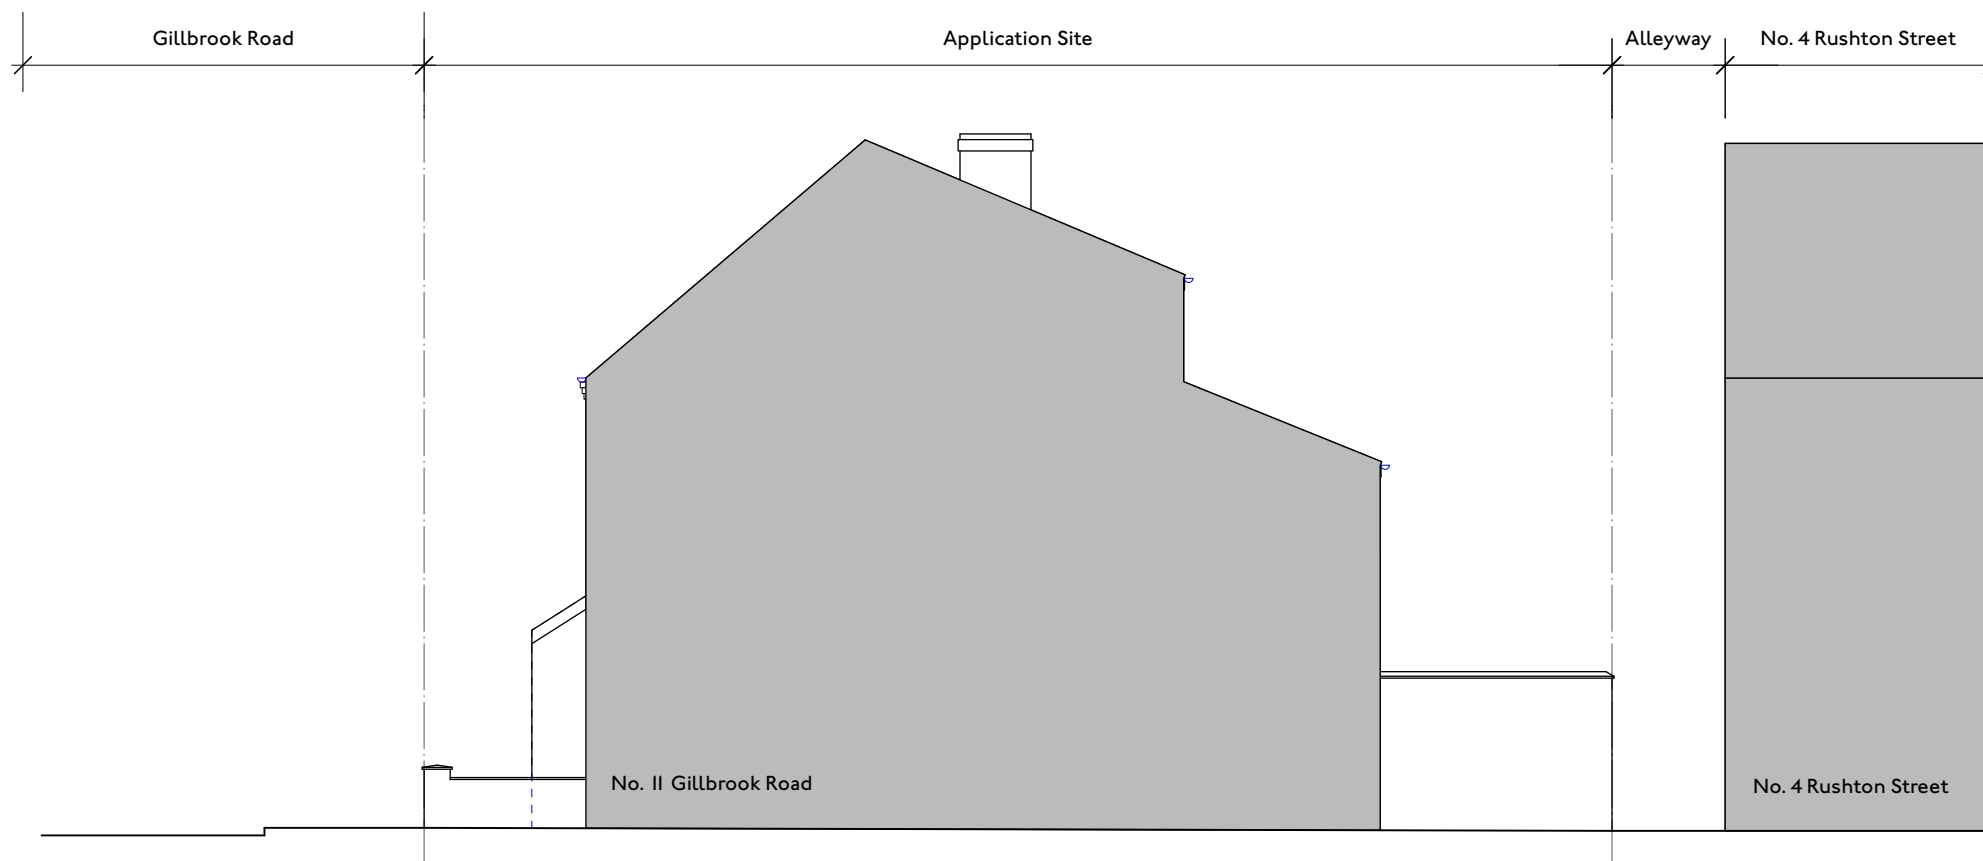

2 **1:100** Side [South] Elevation

 

HEM
ARCHITECTS

📍 Parkhead House, Carver Street,
Sheffield, S1 4FS
☎ 0114 442 0123
💻 hemarchitects.co.uk
✉ hello@hemarchitects.co.uk

Scale @ A3: 1:100

Purpose: For Information

Status: S2 **Revision:** P2

Drawn: NS **Checked:** AR

P2 22/11/22 AR
P1 16/11/22 AR

Planning Submission
Draft Planning Application

Gillbrook Road

Existing Side Elevations

Client: Nicola Richardson & John Edwards

Drawing No: H2216-HEM-00-ZZ-DR-A-00021

This drawing is the copyright of HEM Architects & should not be reproduced in whole or in part without their written permission.

H2216-HEM-00-ZZ-M3-A-00001.vwx