


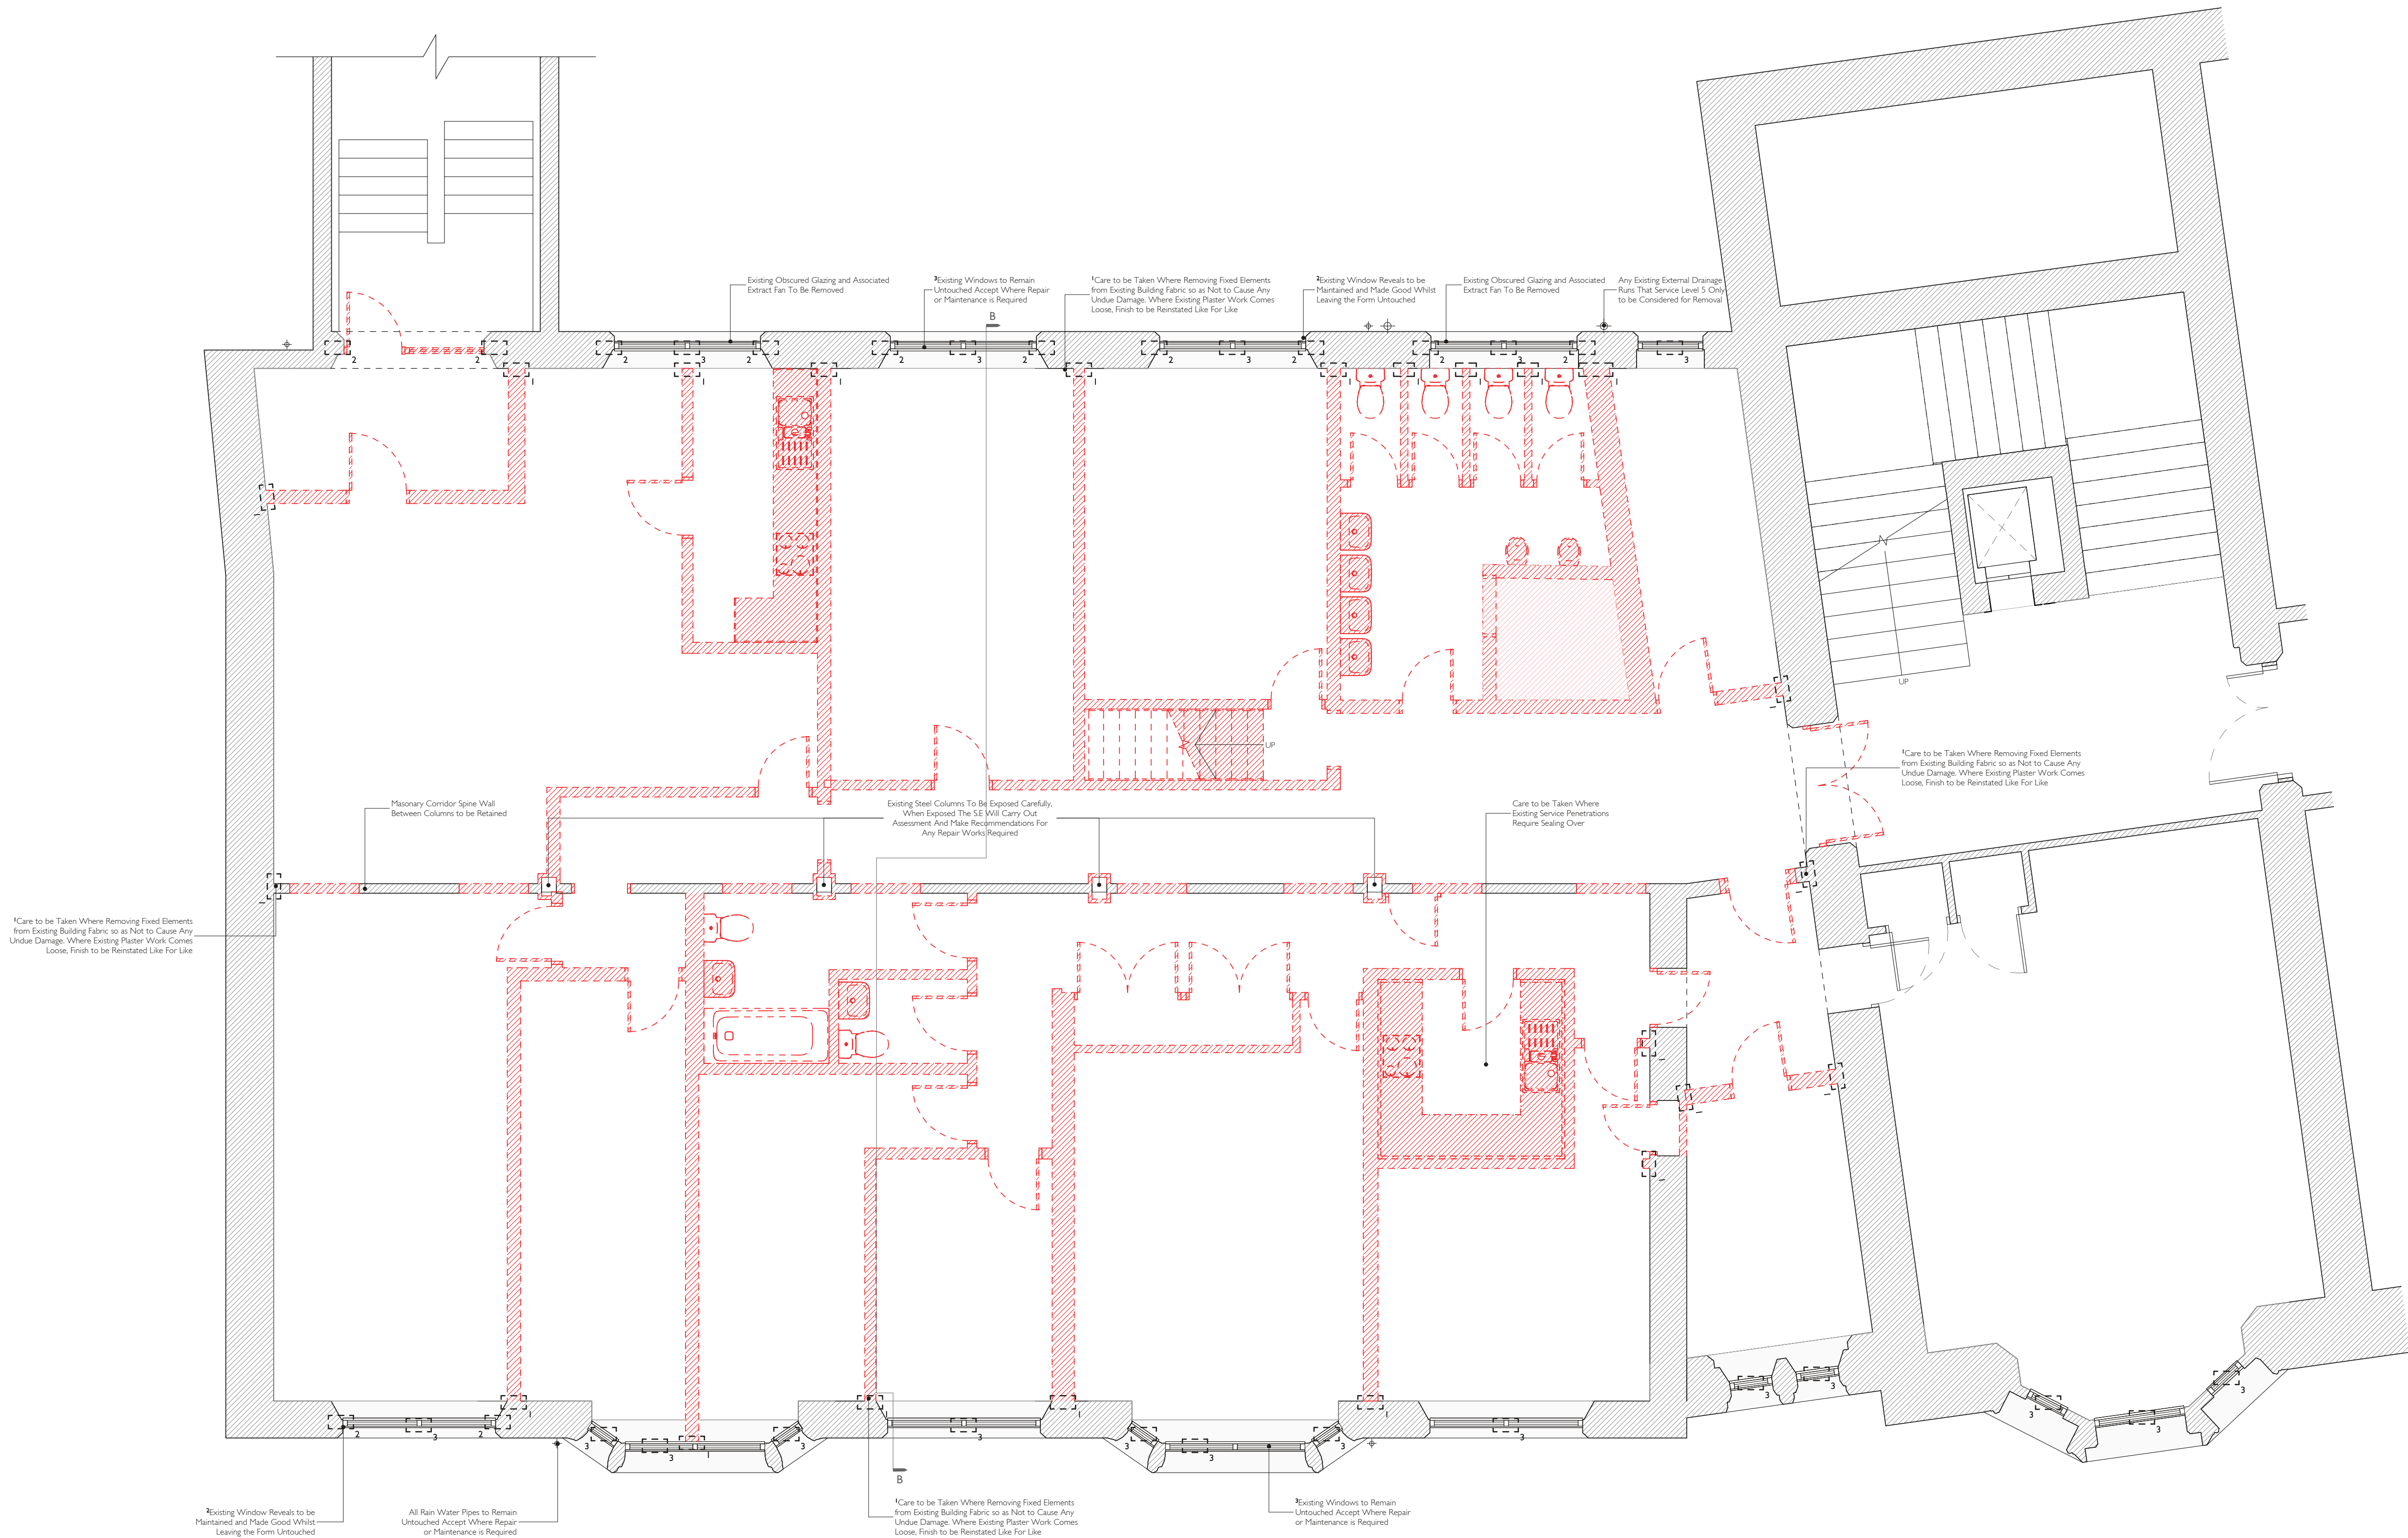

Proposed Works Key	
	Existing Element to be Retained
	Existing Element to be Demolished
	New Element to be Built/Created



Rev. Date		Notes
3	23/11/2022	Section Line Shown
2	23/10/2022	Corridor Spine Wall to be Retained Following Comments from Planning Officer
1	23/08/2022	Minor Amendment to Reading Room Layout
12/08/2022		First Issue

DRAWING NUMBER	REVISION
J1030-PL01	3

DRAWING TITLE
Heritage Impact Demolition Floor Plan

PROJECT
Dorm Refurbishment, Millgate Building, Level 5

CLIENT
Chetham's School of Music

JOB NUMBER	DATE	SCALE	SHEET
J1030	Aug '22	1 : 50	A1

PLANNING



Manor Architecture Ltd.
Boscombe Hill, Boscombe Park,
Chalfont St Giles, Bucks, MK45 1BS
Tel: 07555 645454
Email: info@manorarchitecture.co.uk
Web: www.manorarchitecture.co.uk

CIAT
CERTIFIED PRACTICE

This Drawing is the Copyright of Manor Architecture Ltd. and is a Man Not to be Reproduced or Used in any other way without the written consent of Manor Architecture Ltd.

All Rights Reserved. No part of this Drawing may be reproduced, stored in a retrieval system, or transmitted in any form or by any means, electronic, mechanical, photocopying, recording, or by any information storage or retrieval system, without the prior written permission of Manor Architecture Ltd.

Manor Architecture Ltd. is a limited liability company registered in England and Wales. No part of this Drawing may be reproduced, stored in a retrieval system, or transmitted in any form or by any means, electronic, mechanical, photocopying, recording, or by any information storage or retrieval system, without the prior written permission of Manor Architecture Ltd.

This Drawing shall not be used on site unless issued for construction.

0m 0.5m 1.5m 2.5m
Scale = 1 : 50