




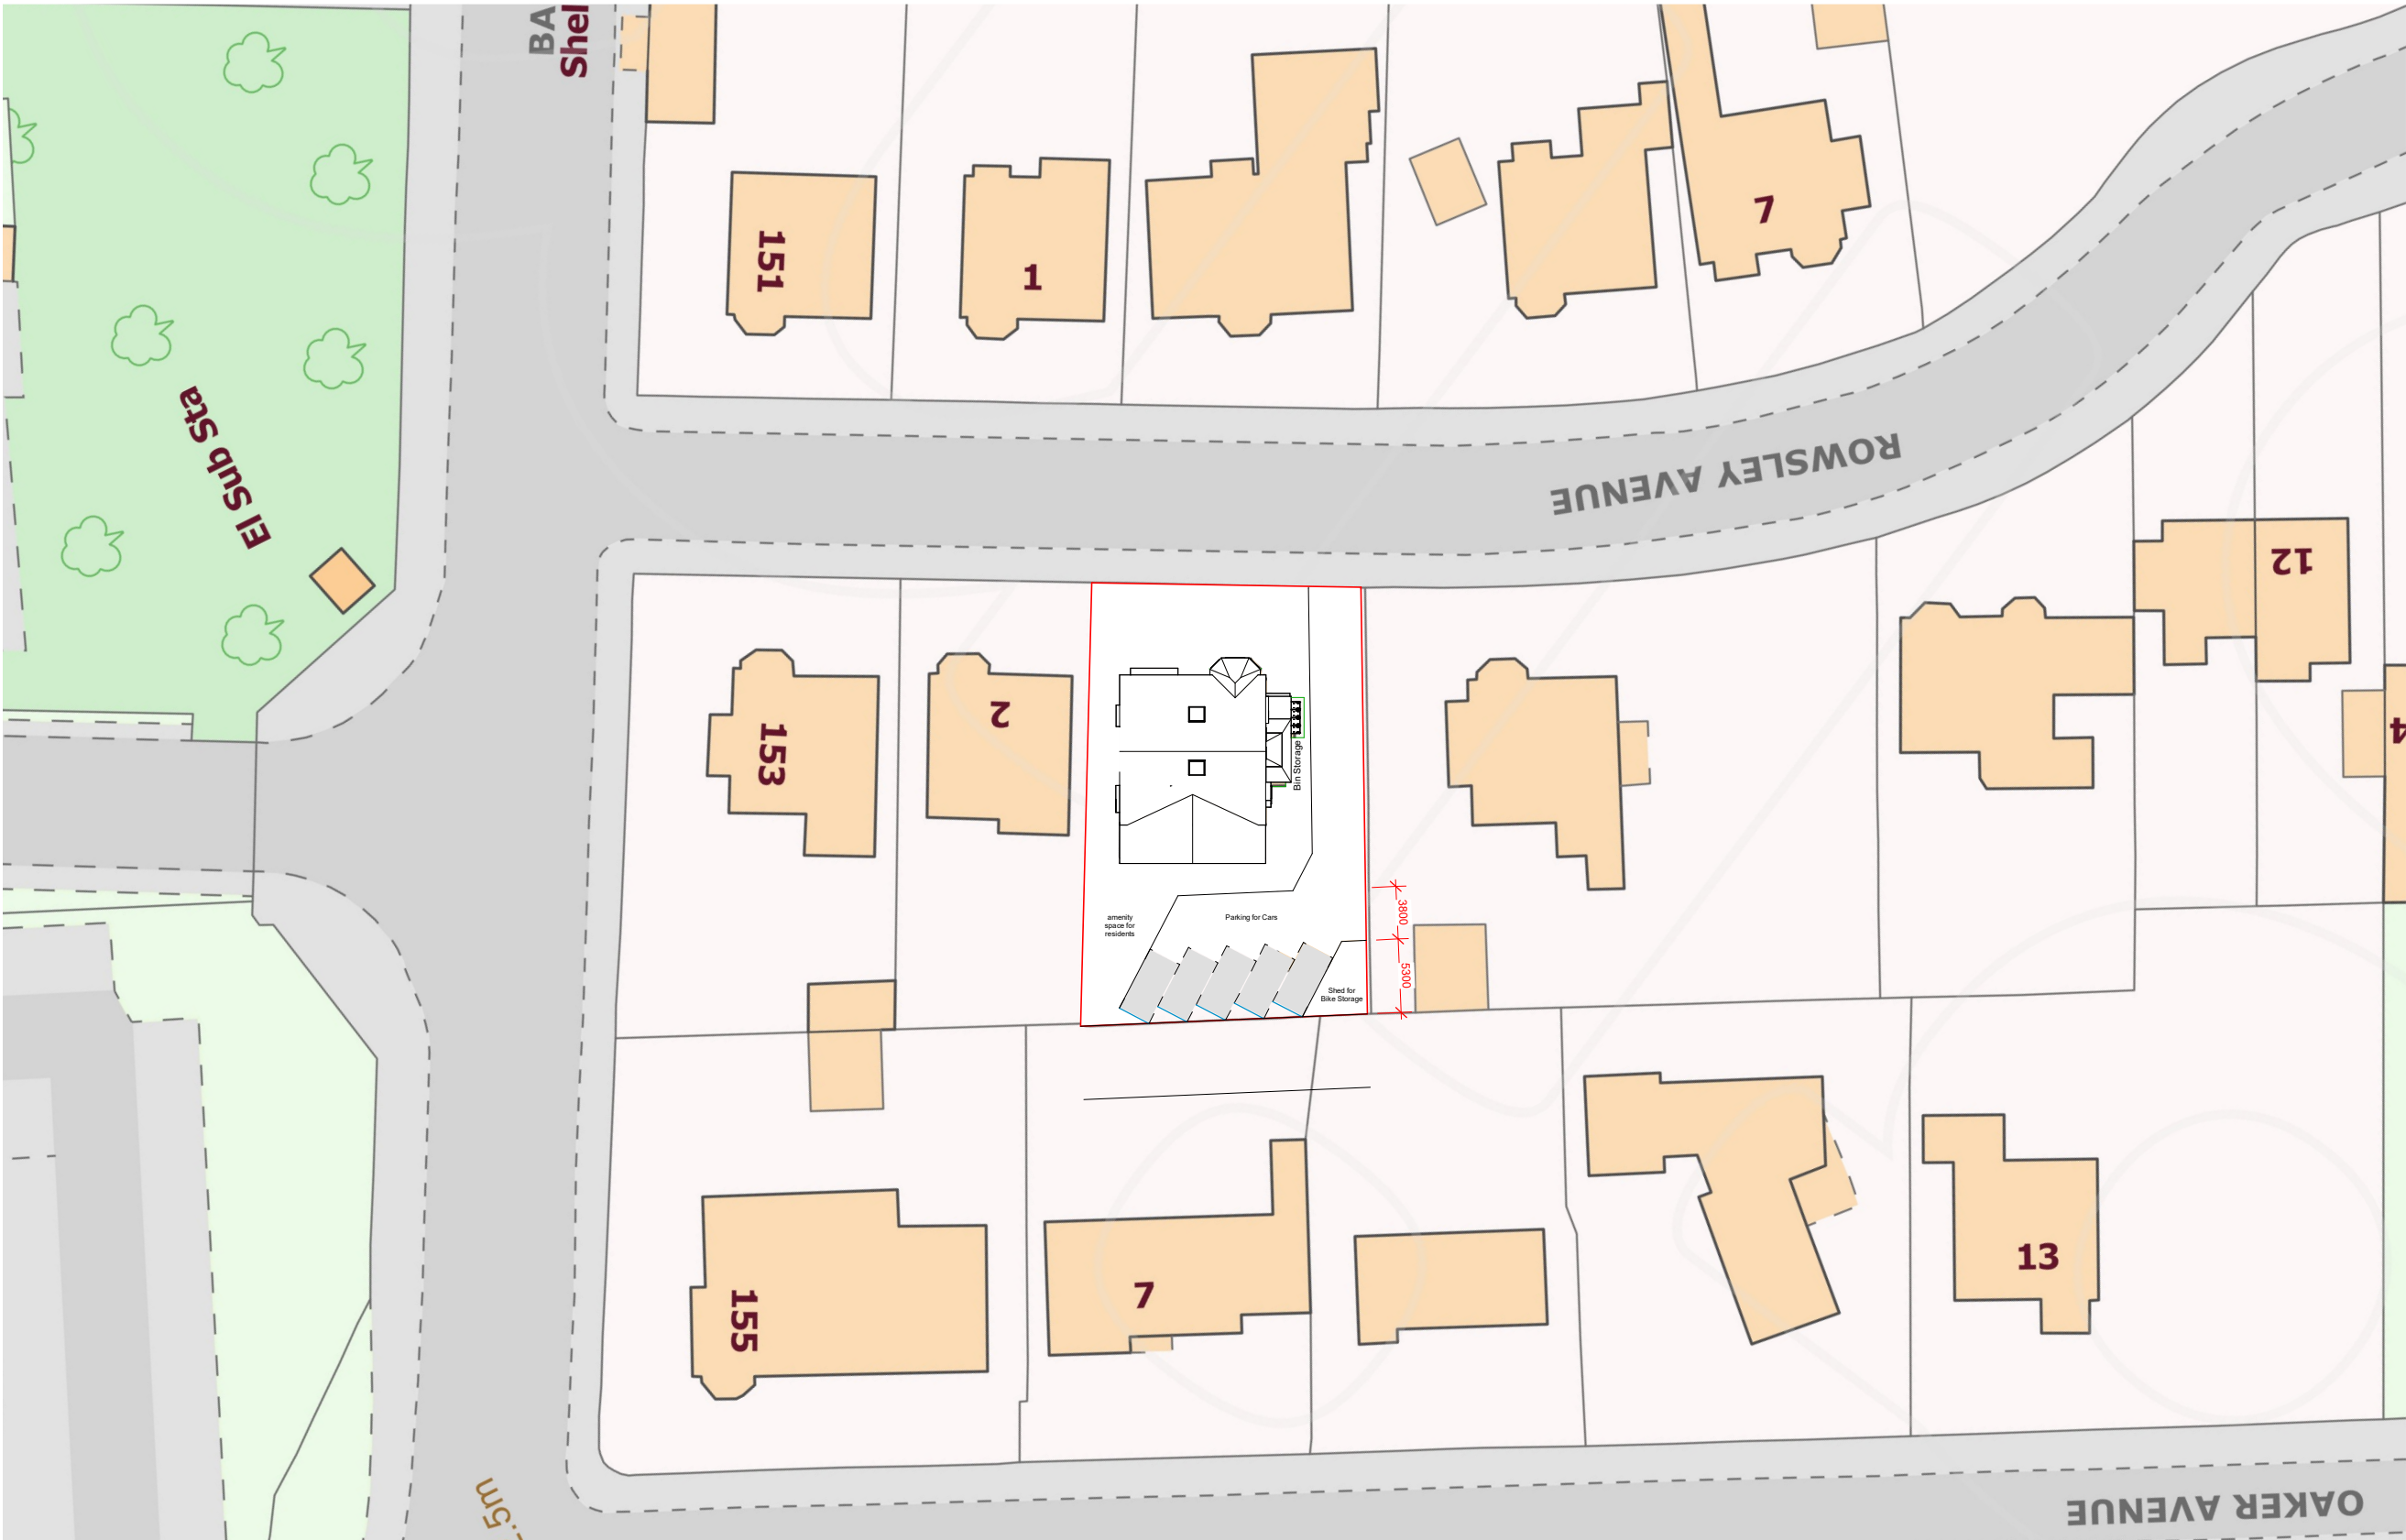


This drawing is the copyright of LDM Design.
All dimensions to be checked on site.
Do not scale.
All levels to be checked on site and refer to Ordnance
Survey Datum Newlyn unless alternative datum given.
All errors and omissions to be reported to the Architect
prior to commencement.
This drawing must be read in conjunction with the relevant
specification clauses.
This drawing must not be used on site unless issued for
construction.

1

Proposed Site Plan

1 : 500

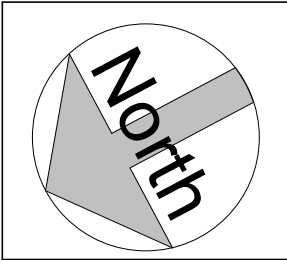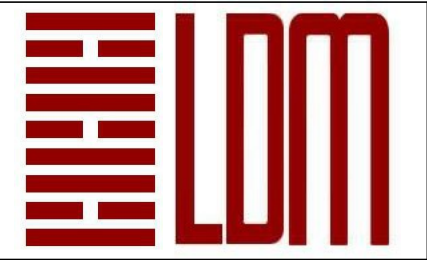 

LDM Design

PROJECT
4 Rowsley Avenue, West Didsbury,
Manchester, M20 2XD

SHEET
Proposed Site Plan

CLIENT
Mr. Andrew Leung

Scale (@ A3)
1 : 500

Drawn by
KK

Checked by
ST

DRAWING NUMBER

PS602

REV

G