



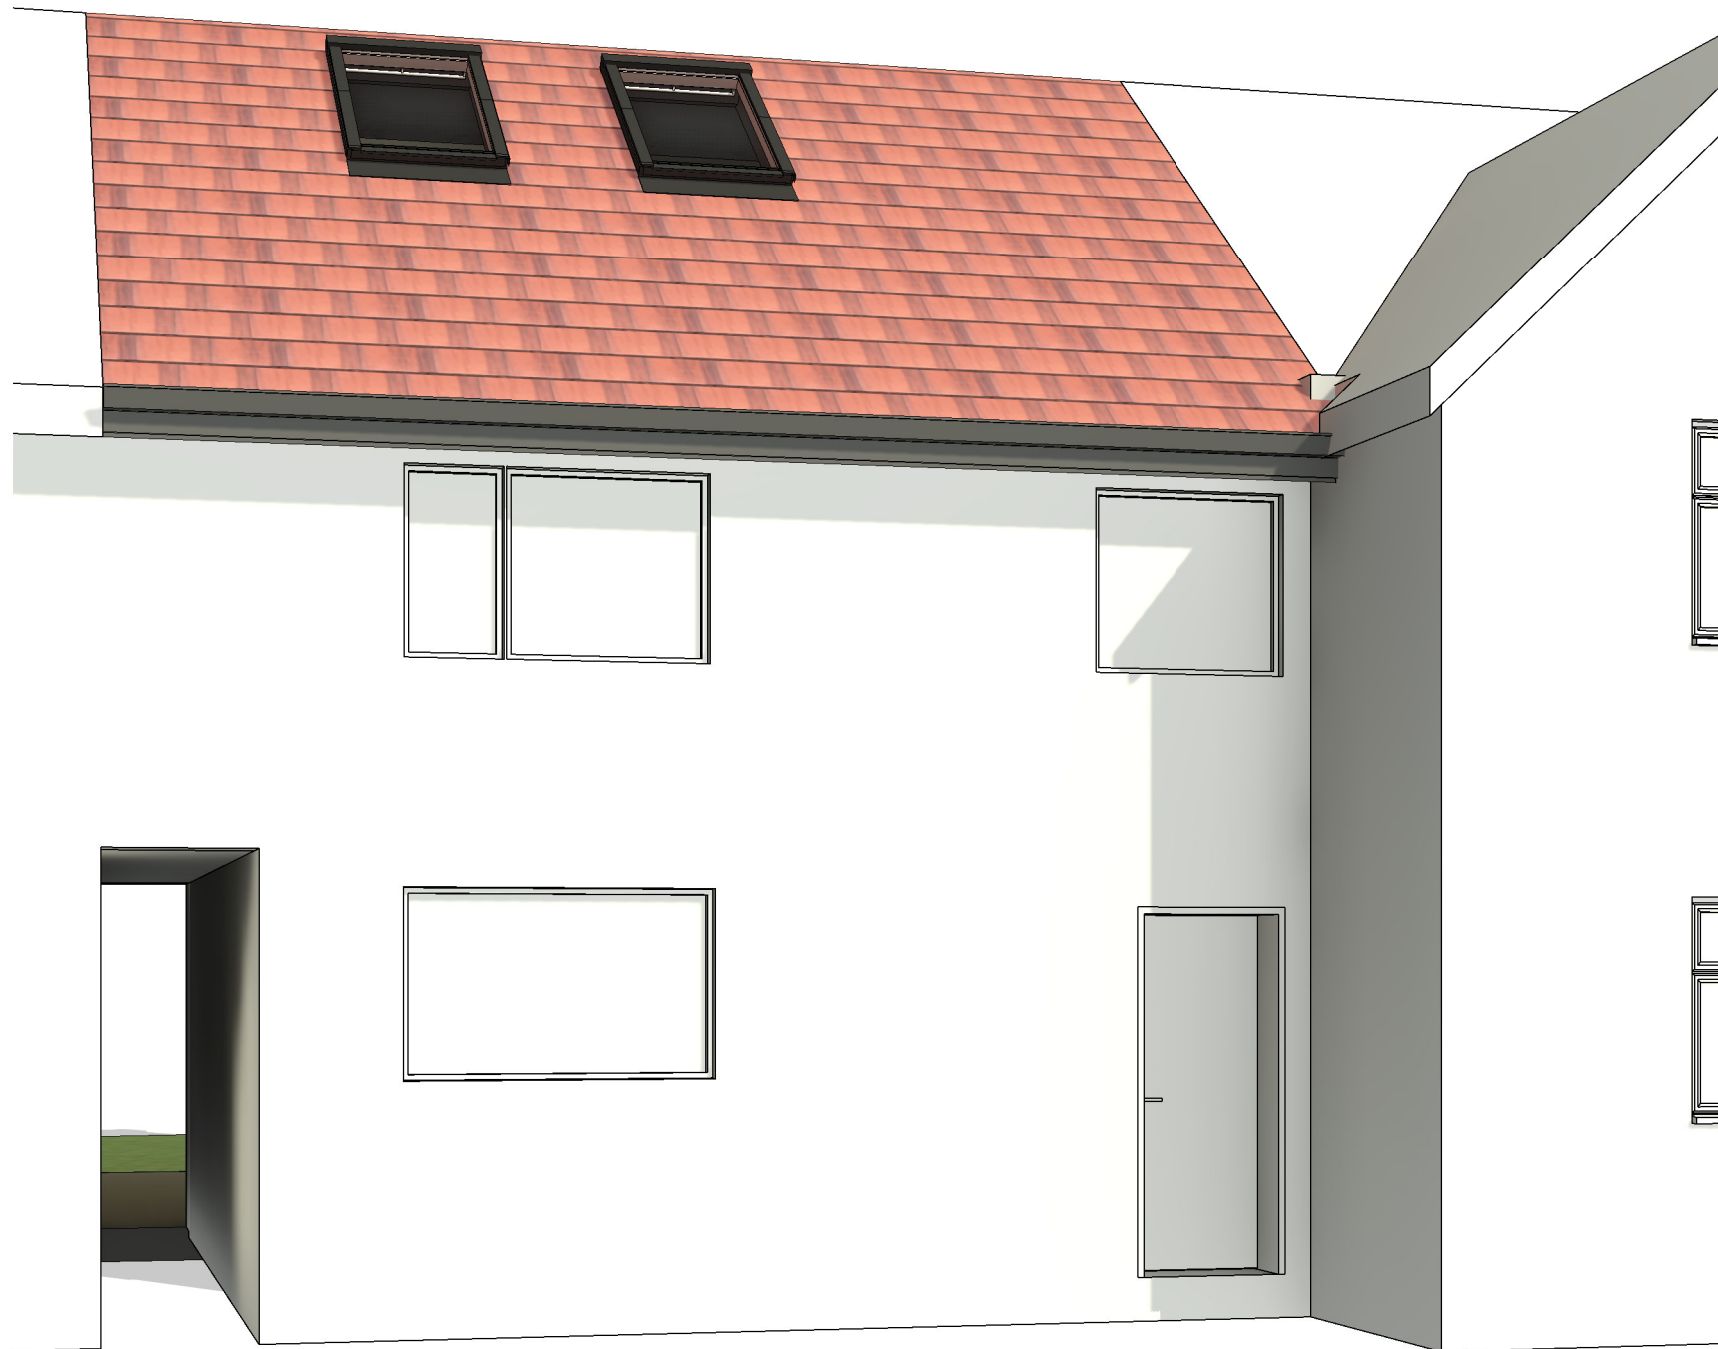

3D View Front 1

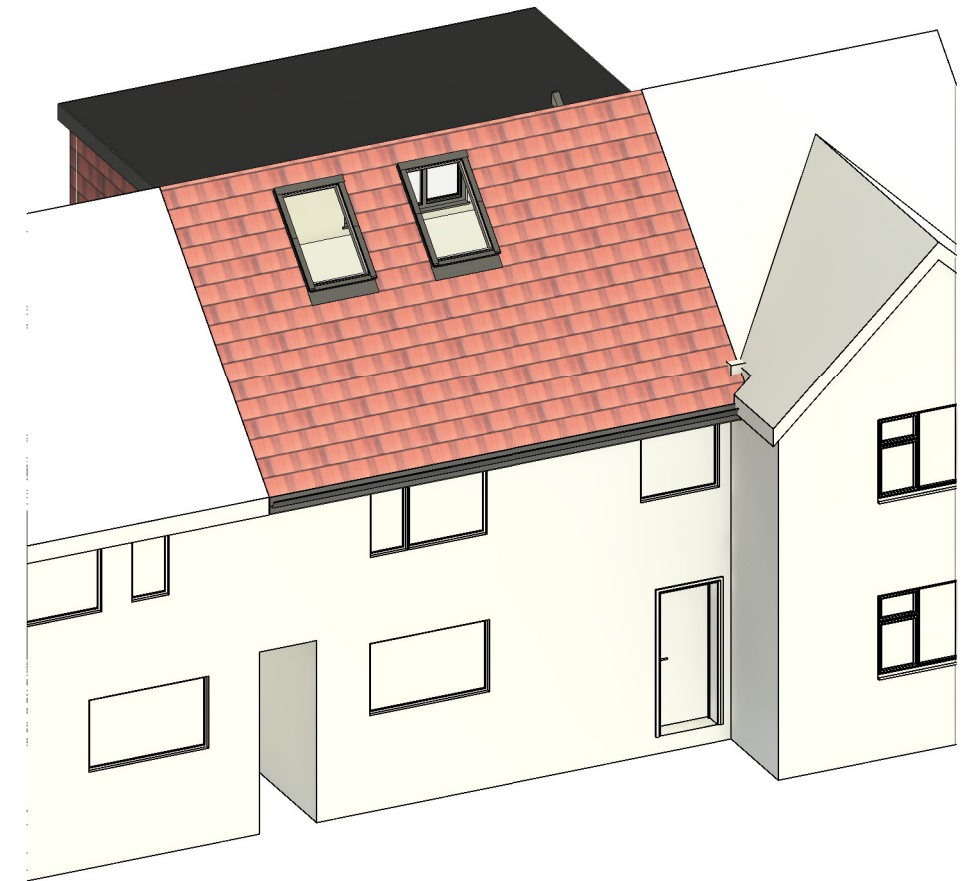

3D View Front 2

COPYRIGHT © ALL RIGHTS RESERVED BY VIKAS ALYAS LTD. DO NOT SCALE FROM DRAWING. DRAWING INDICATES DESIGN INTENT ONLY. REPORT ANY DISCREPANCIES TO CLIENT / VA LTD. NOT TO BE USED FOR CONSTRUCTION UNLESS STATED SO. TO BE READ IN CONJUNCTION WITH OTHER DRAWINGS OR SPECIFICATION WHERE PROVIDED.



0161 511 8479

vikas@architek.uk
916 Stockport Road, Levenshulme, Manchester, M19 3AB

No.	Description	Date
P1	Issue to Planning	30.06.2022
P2	Front dormer removed and internal alterations	22.08.2022

PROJECT Single storey rear extension and Loft conversion, roof dormer extension to rear elevation		ADDRESS 551 Altrincham Rd Baguley, Wythenshawe, Manchester M23 1DN		CLIENT Mr Radoslaw Jachimowski		
		SHEET 3D Impression Front		Date 21.03.2022	Project number 1148	Scale (@ A3)
Drawn by VA	DRAWING NUMBER A108			REV P2		
Checked by VA						
Manchester City Council	PURPOSE OF ISSUE PLANNING					