



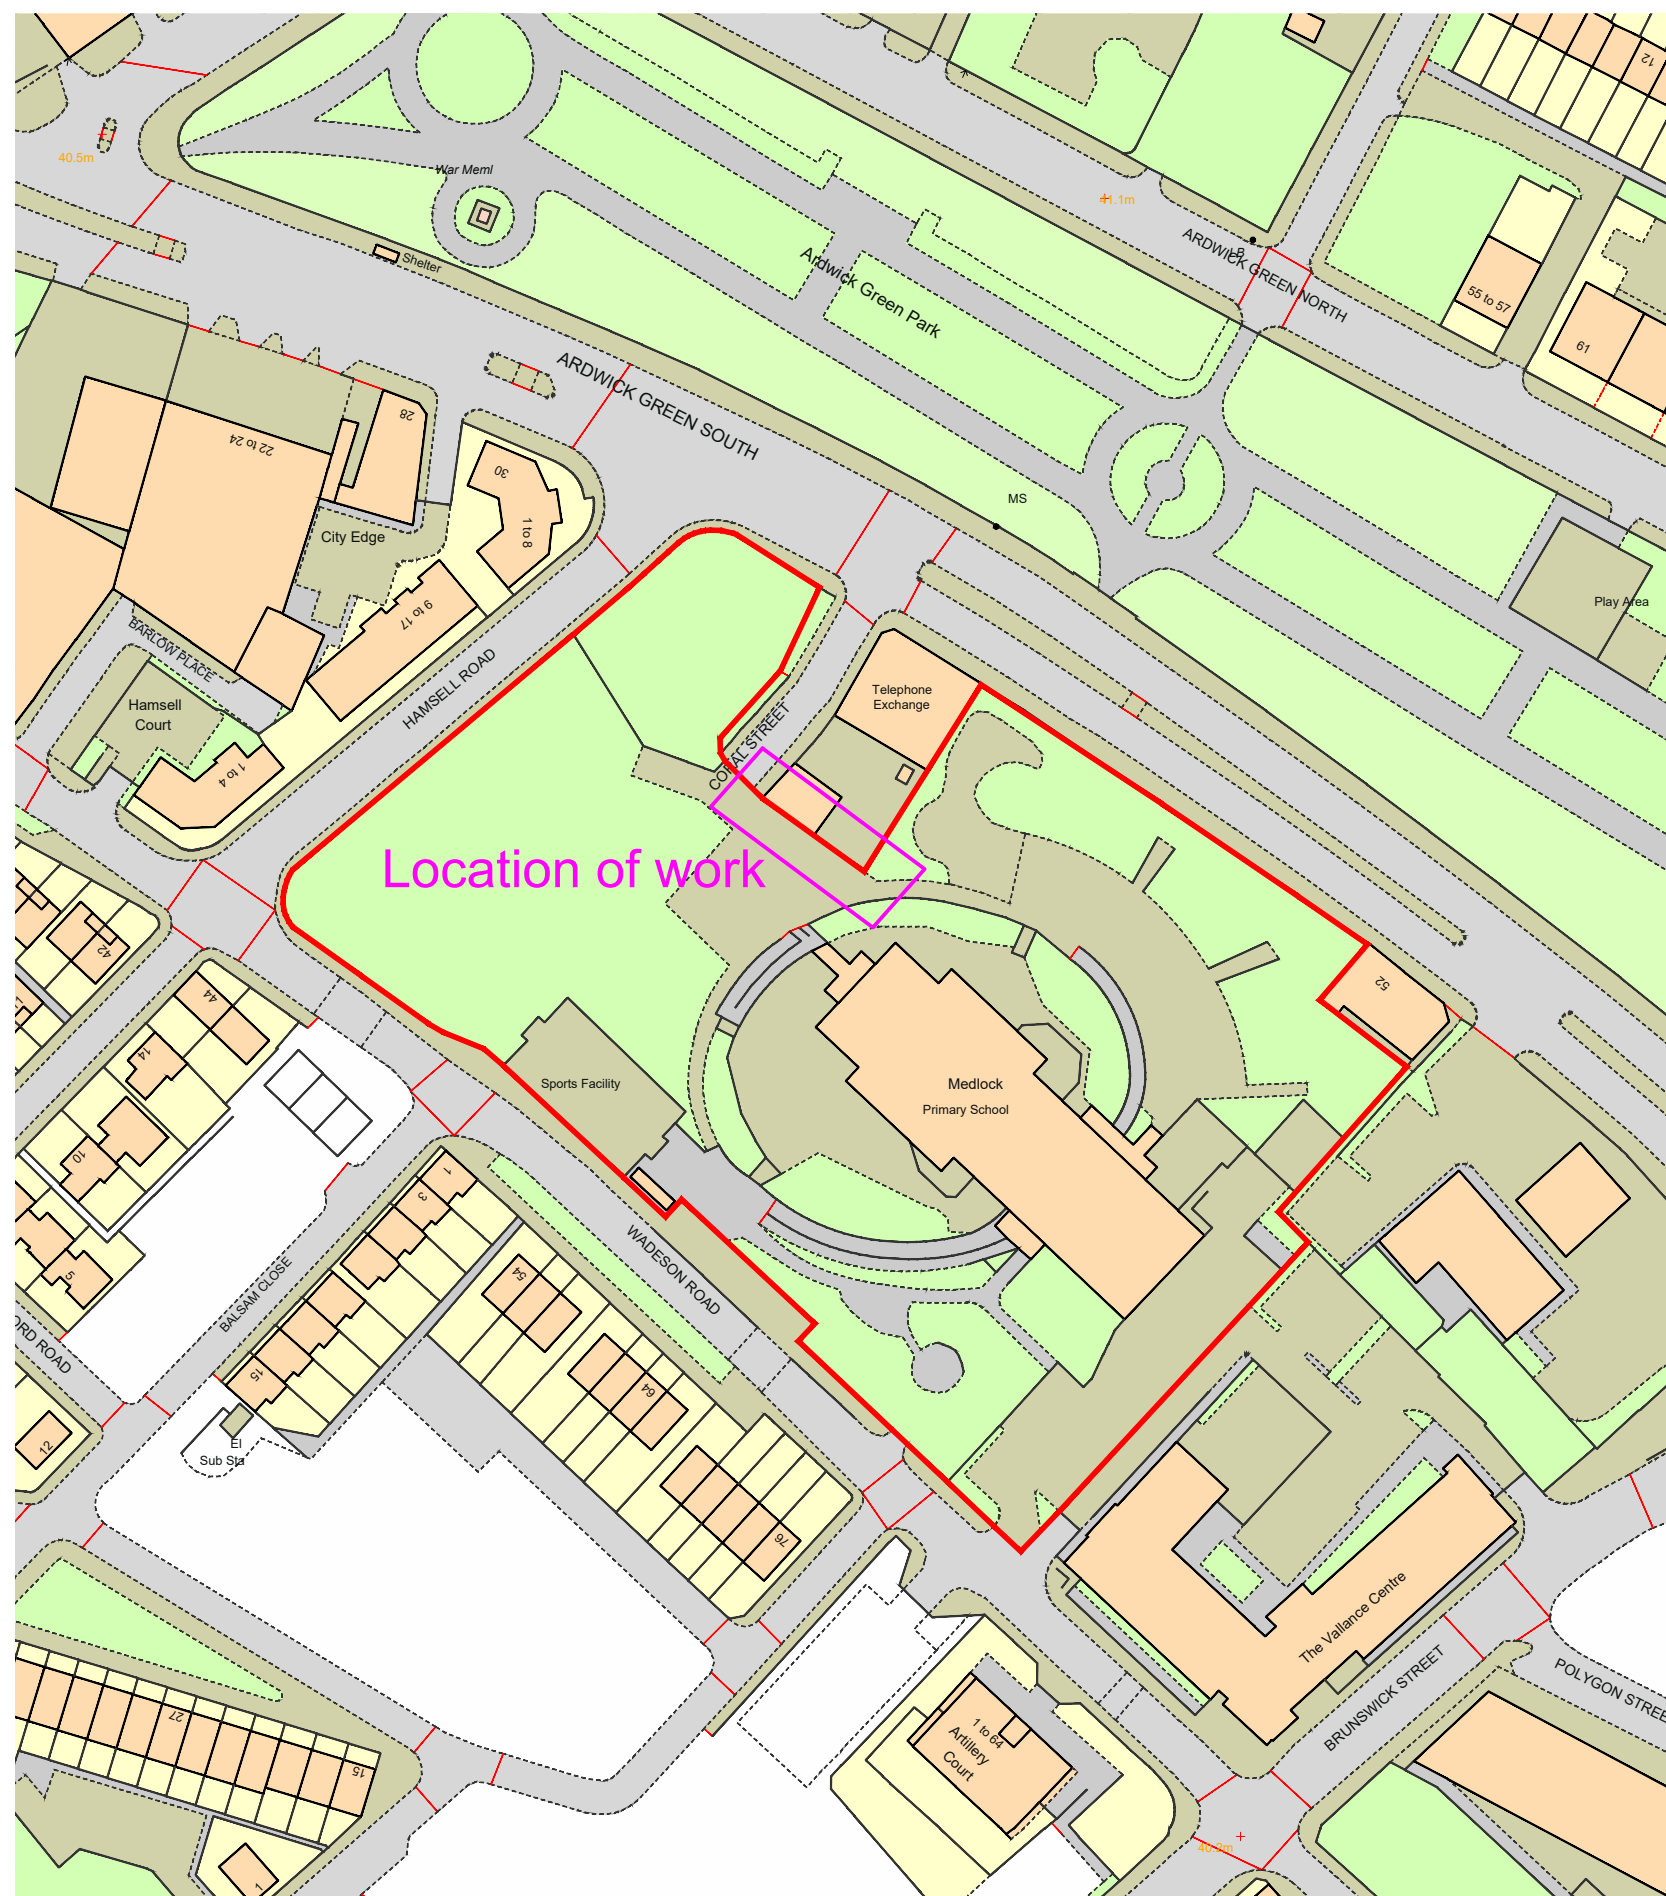


Location & Site Plan

Scale: 1/1250

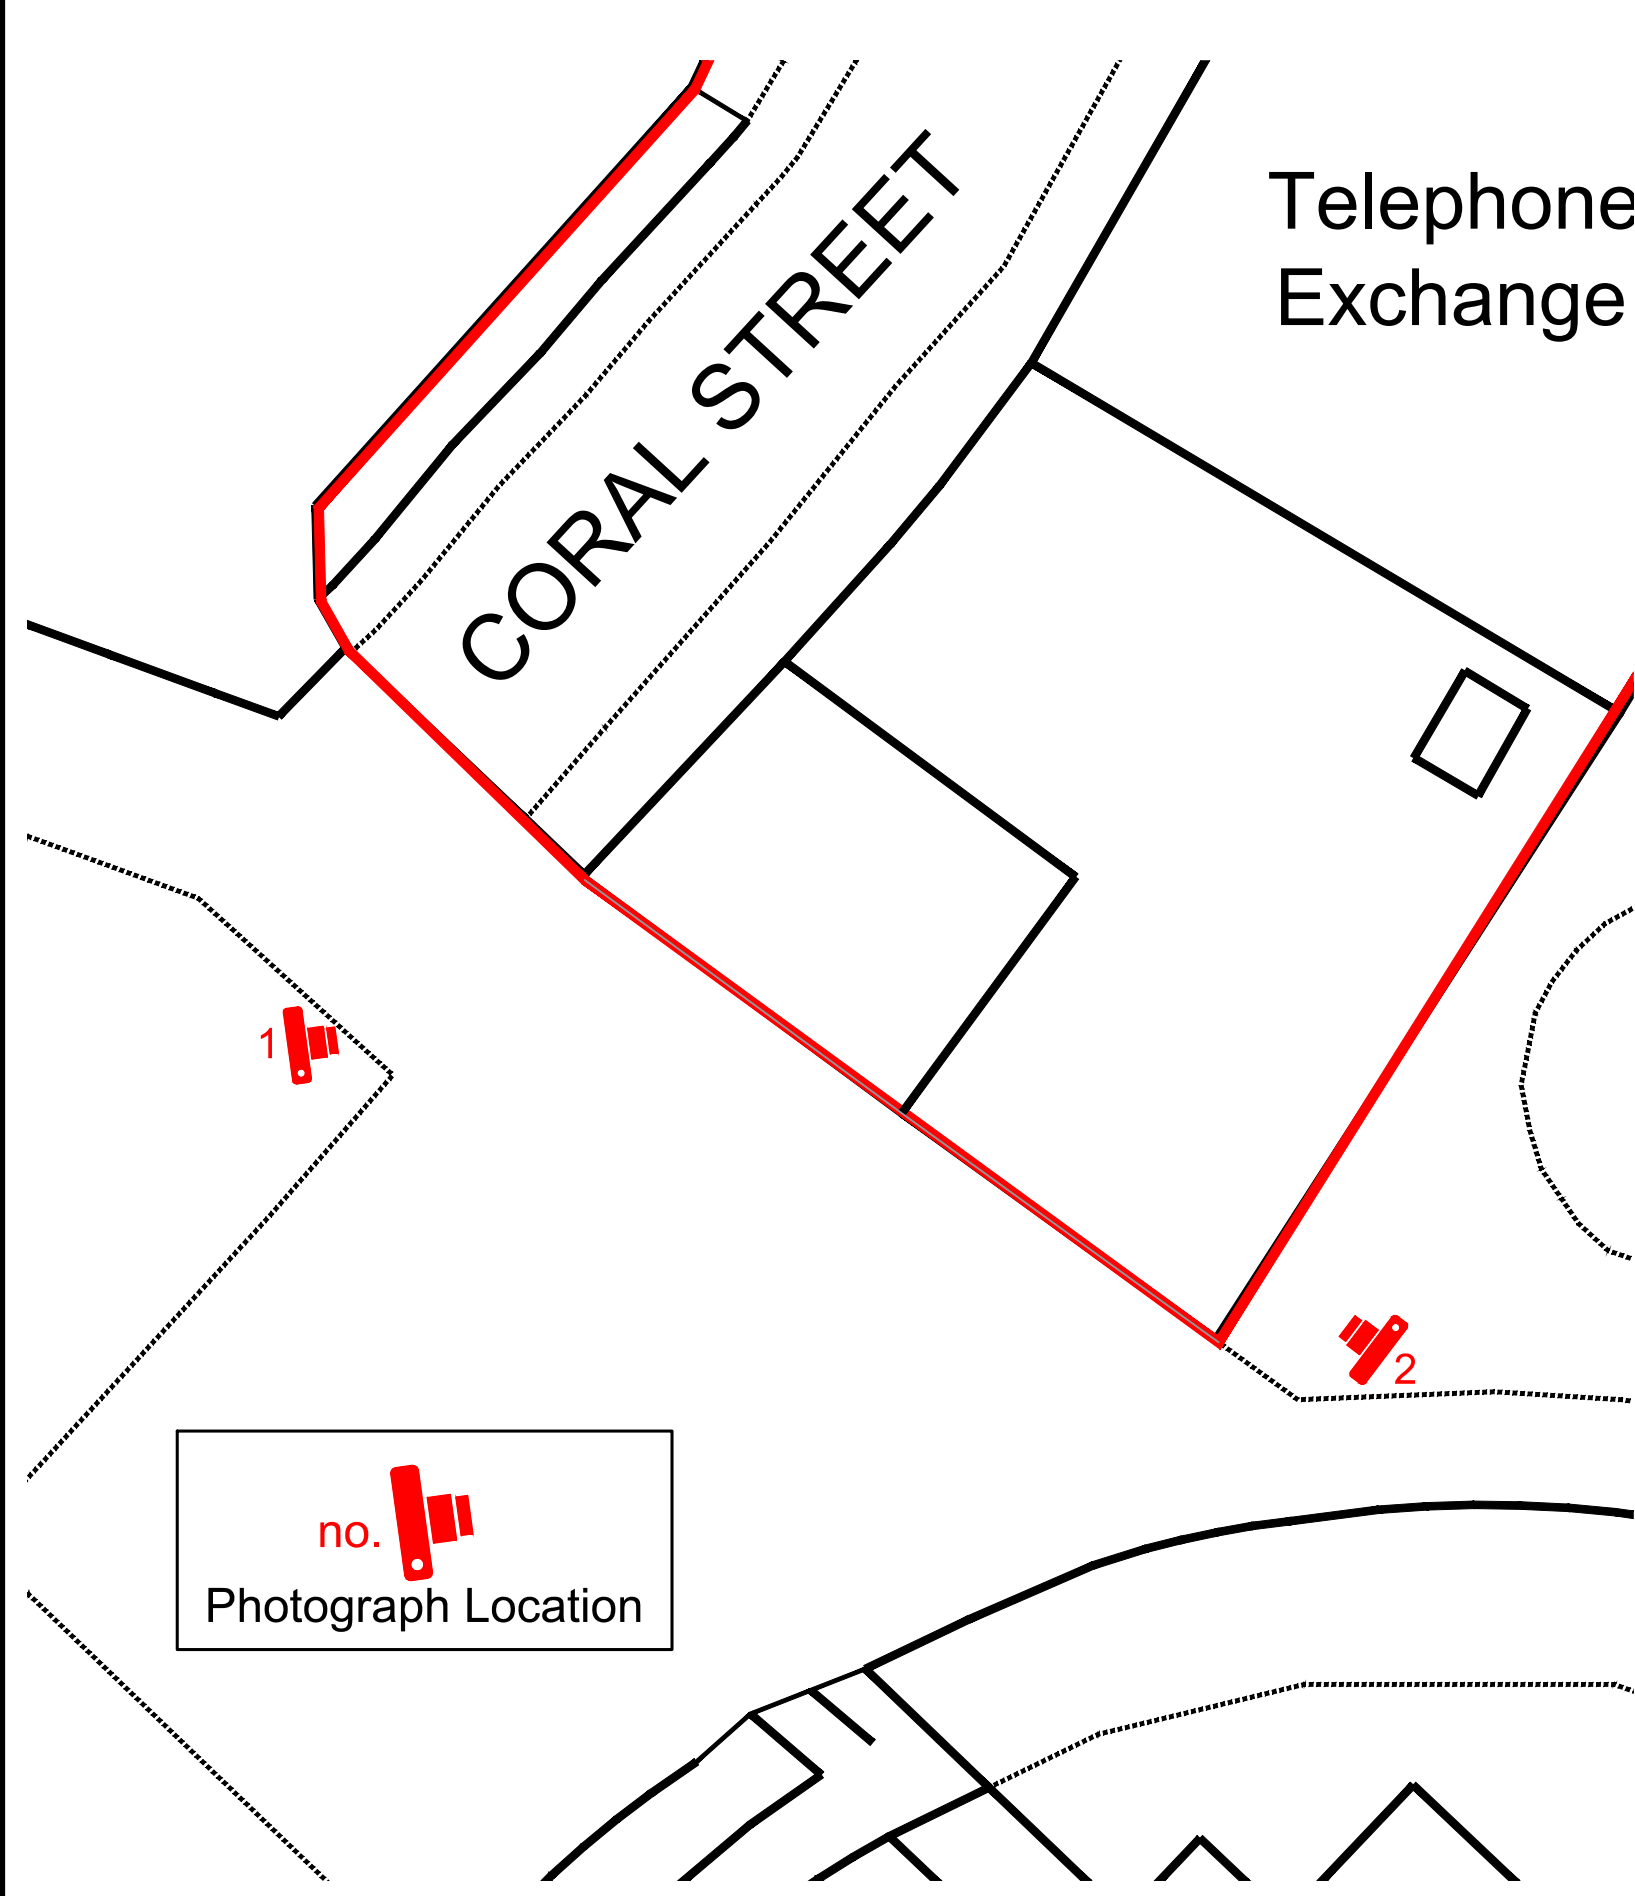

Existing Location of proposal

Scale: 1/200

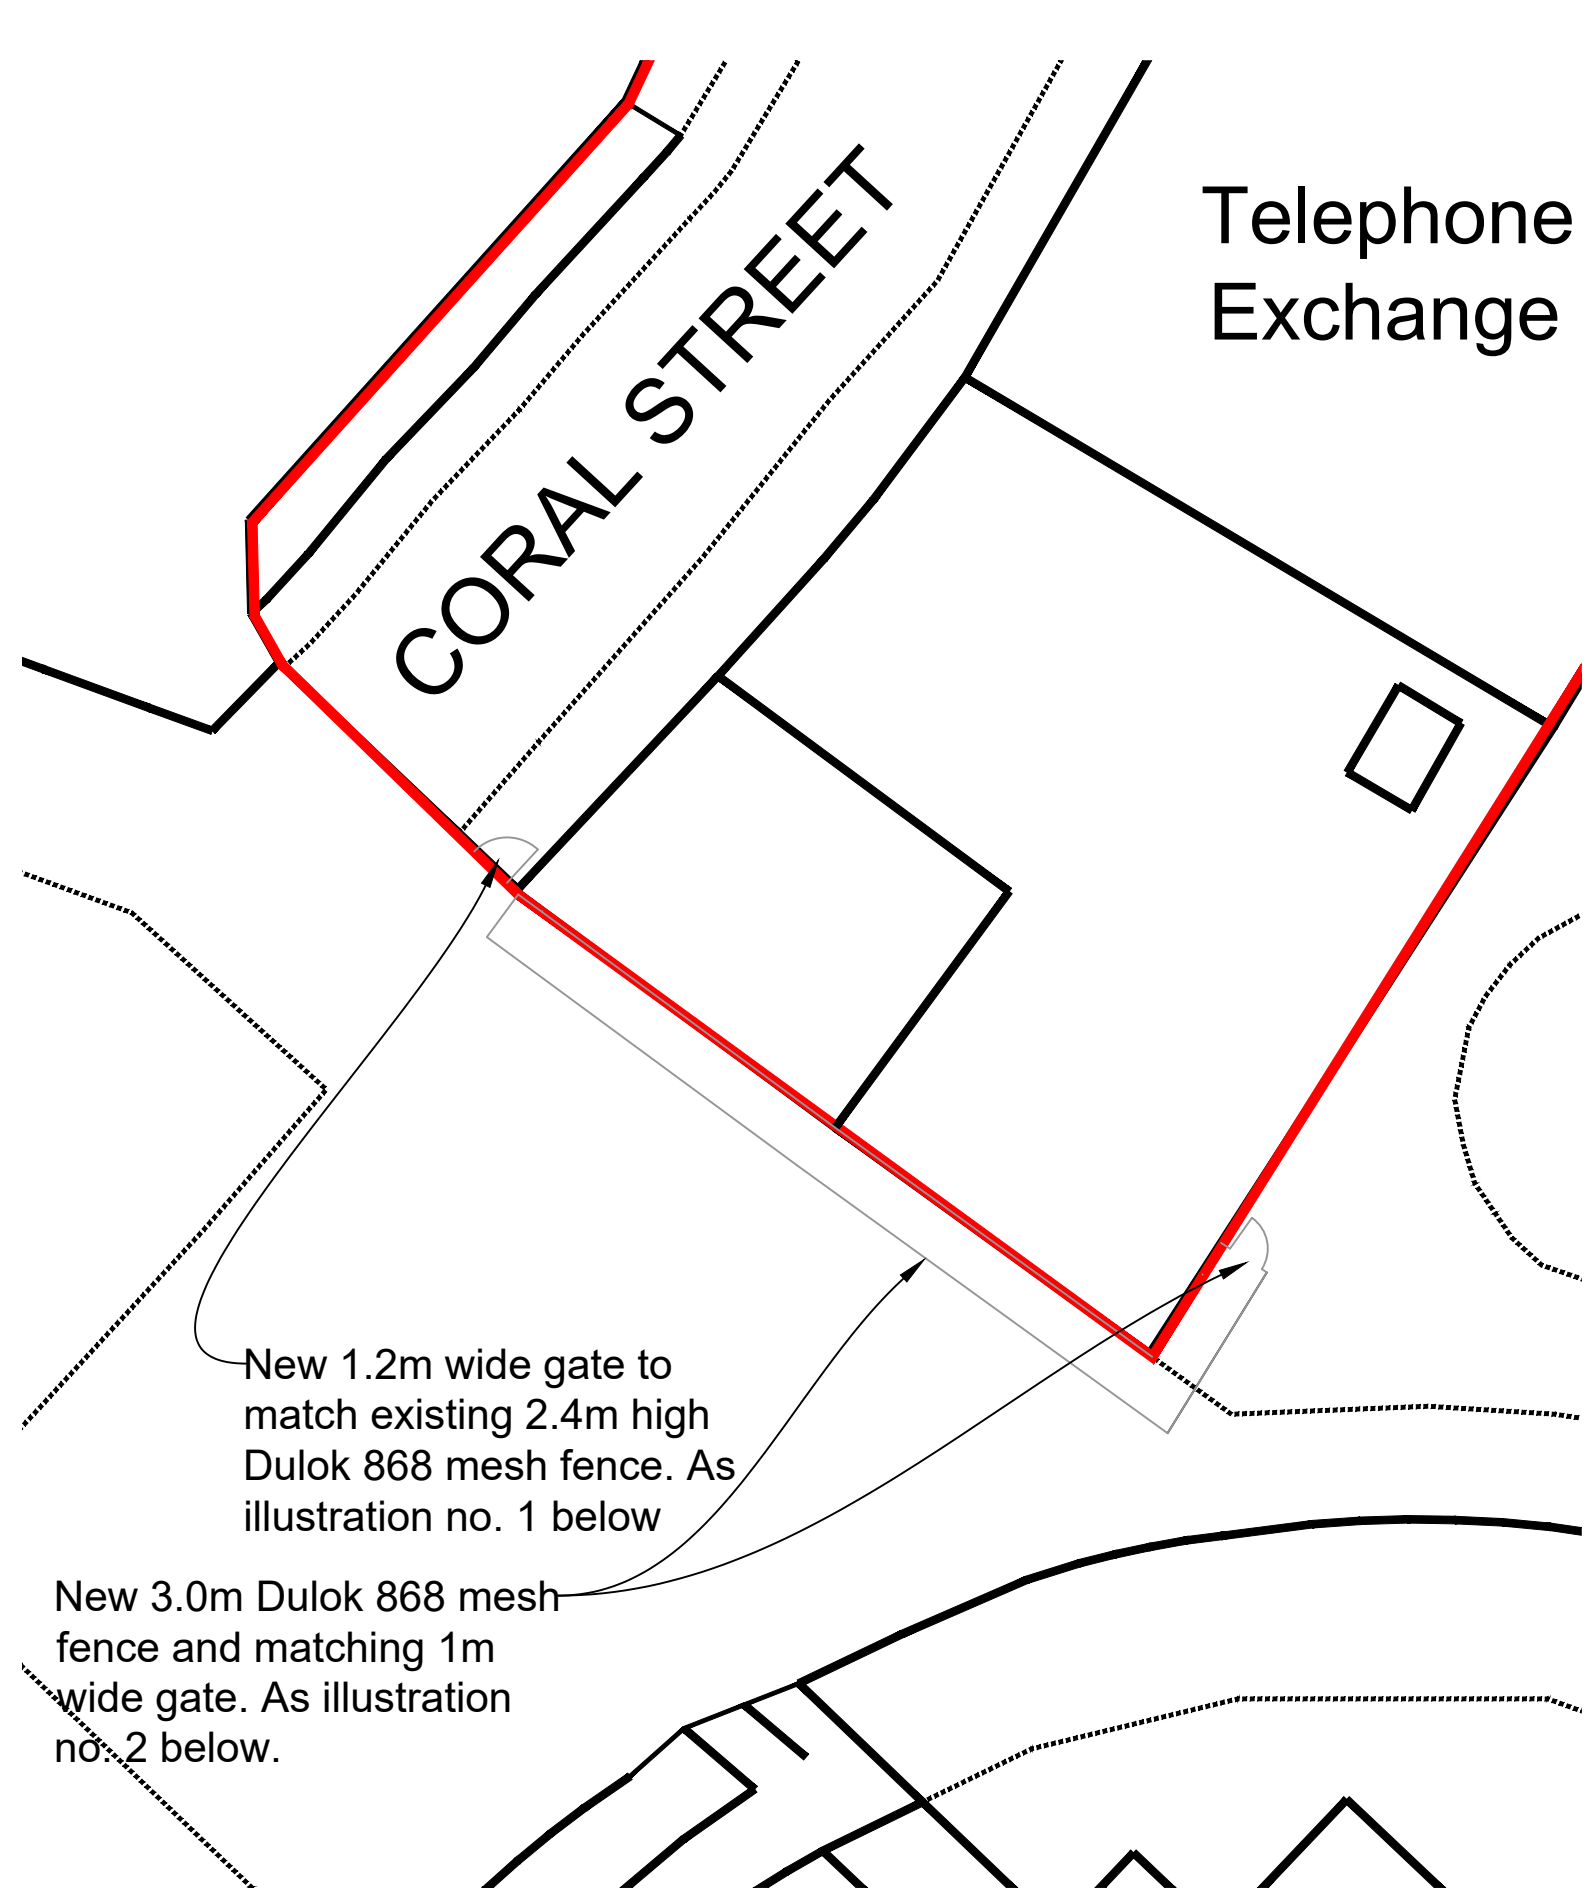

Proposed Location of Fencing

Scale: 1/200

- NOTES
1. All dimensions are in millimetres unless otherwise stated
 2. This drawing is to be read with all other relevant documentation
 3. Do not scale from this drawing, all measurement data should be taken directly from the model

Legend:


no. Photograph Location



1 - Location of proposed new single maintenance gate (Illustration 1, below far left); and location of proposed new fencing (Illustration 2, below right)




2 - Location of proposed fence returns around the wall/corner and terminates with a single maintenance gate at the step in the wall.

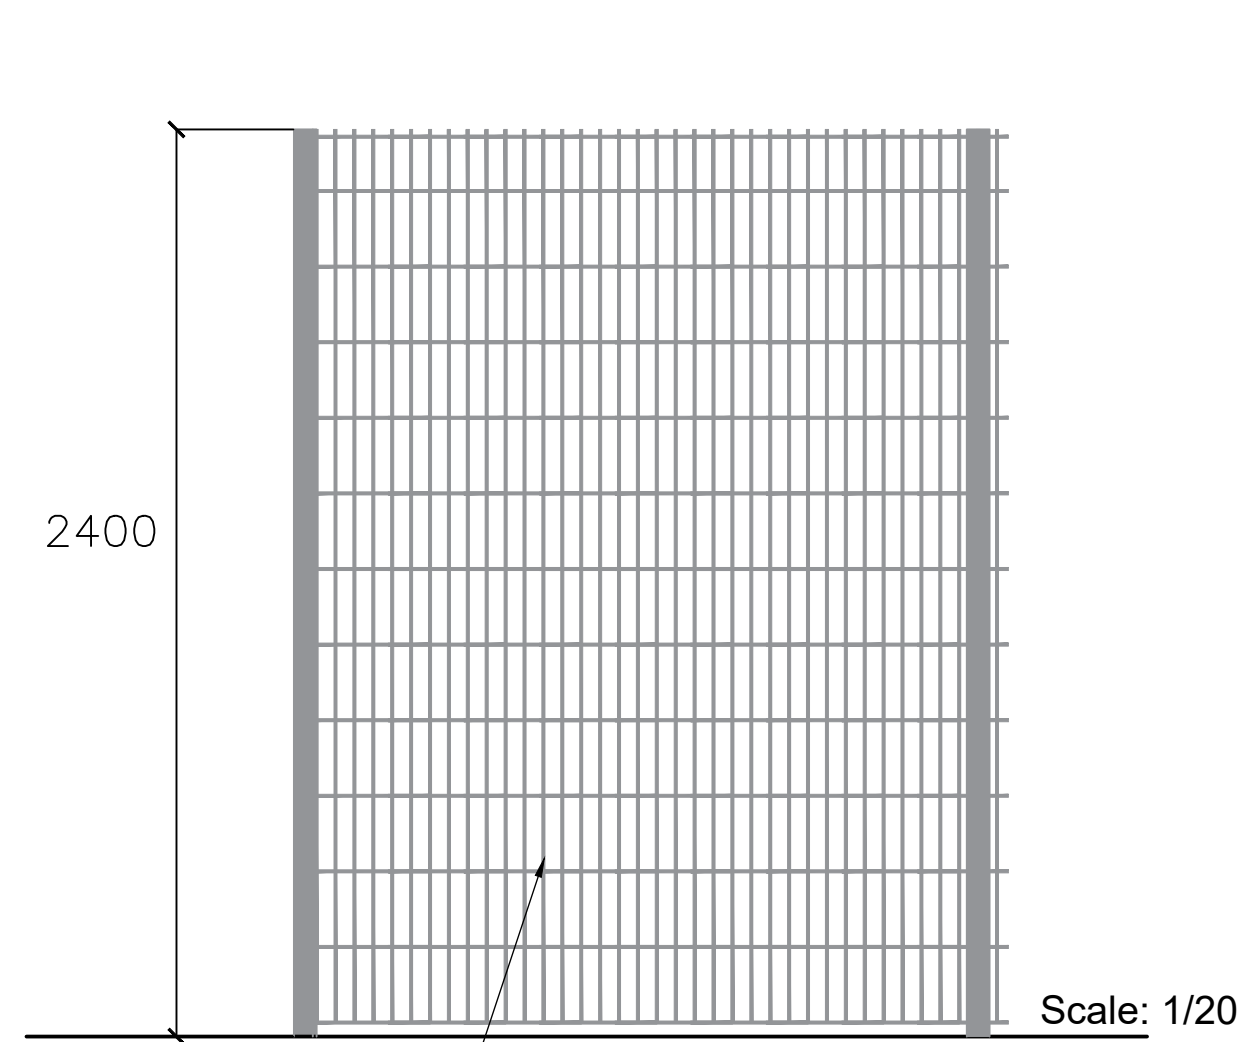

Scale: 1/20

Light grey (Ral 7035) fence and posts

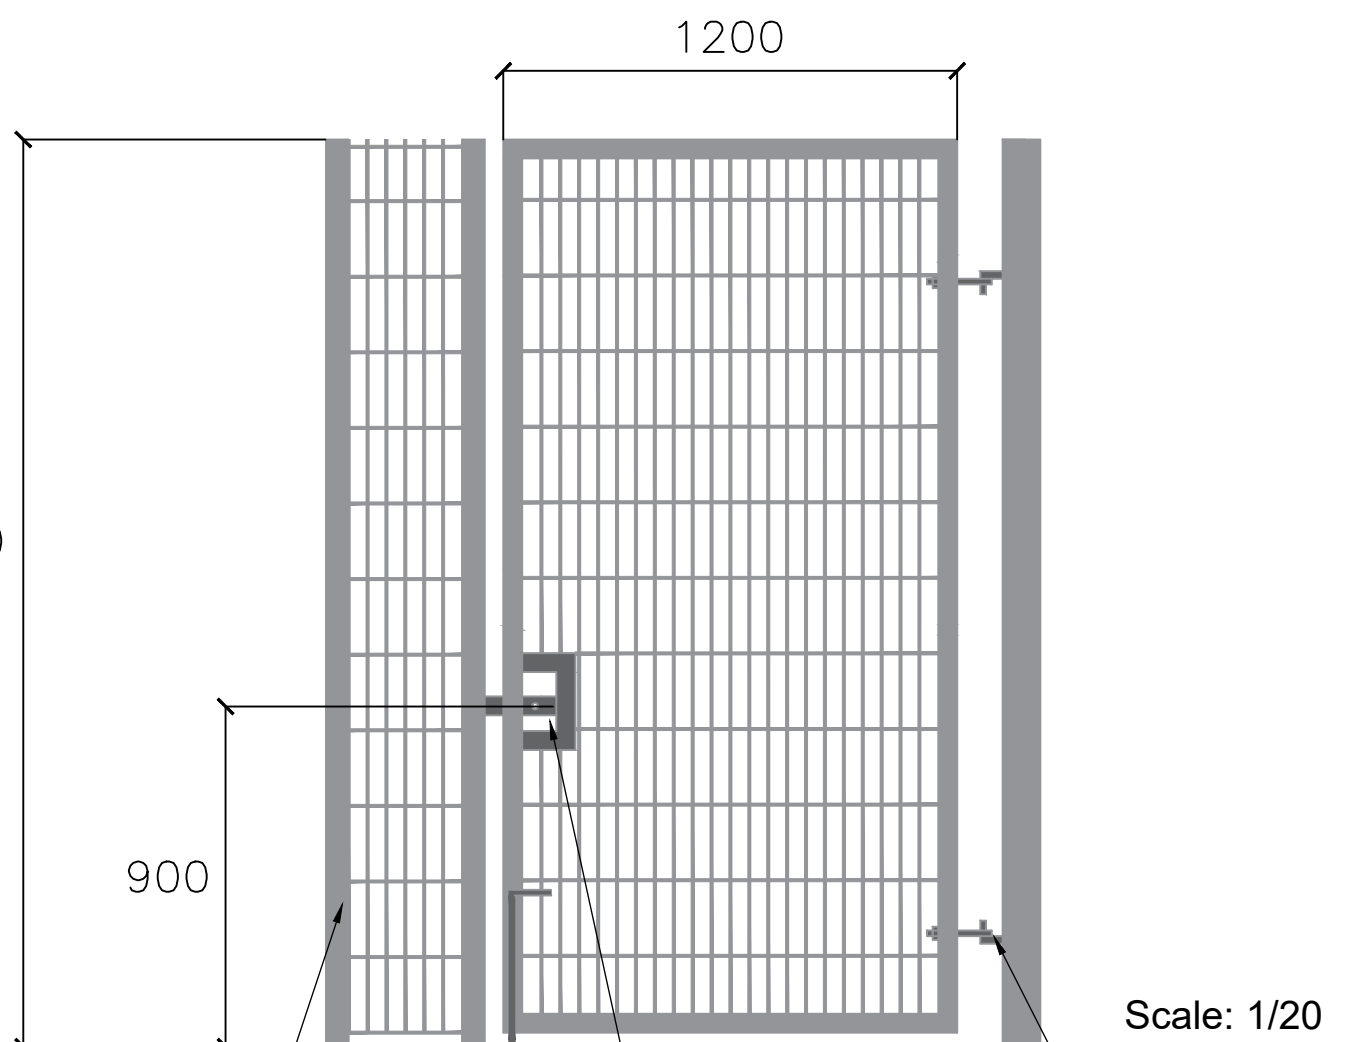


Scale: 1/20

Drop bolt
Shoot bolt
Anti-finger trap to hinge


Light grey (Ral 7035) fence and gate to match existing

Existing Light Grey Dulok 868 fence
1. Proposed single maintenance gate in existing boundary fence

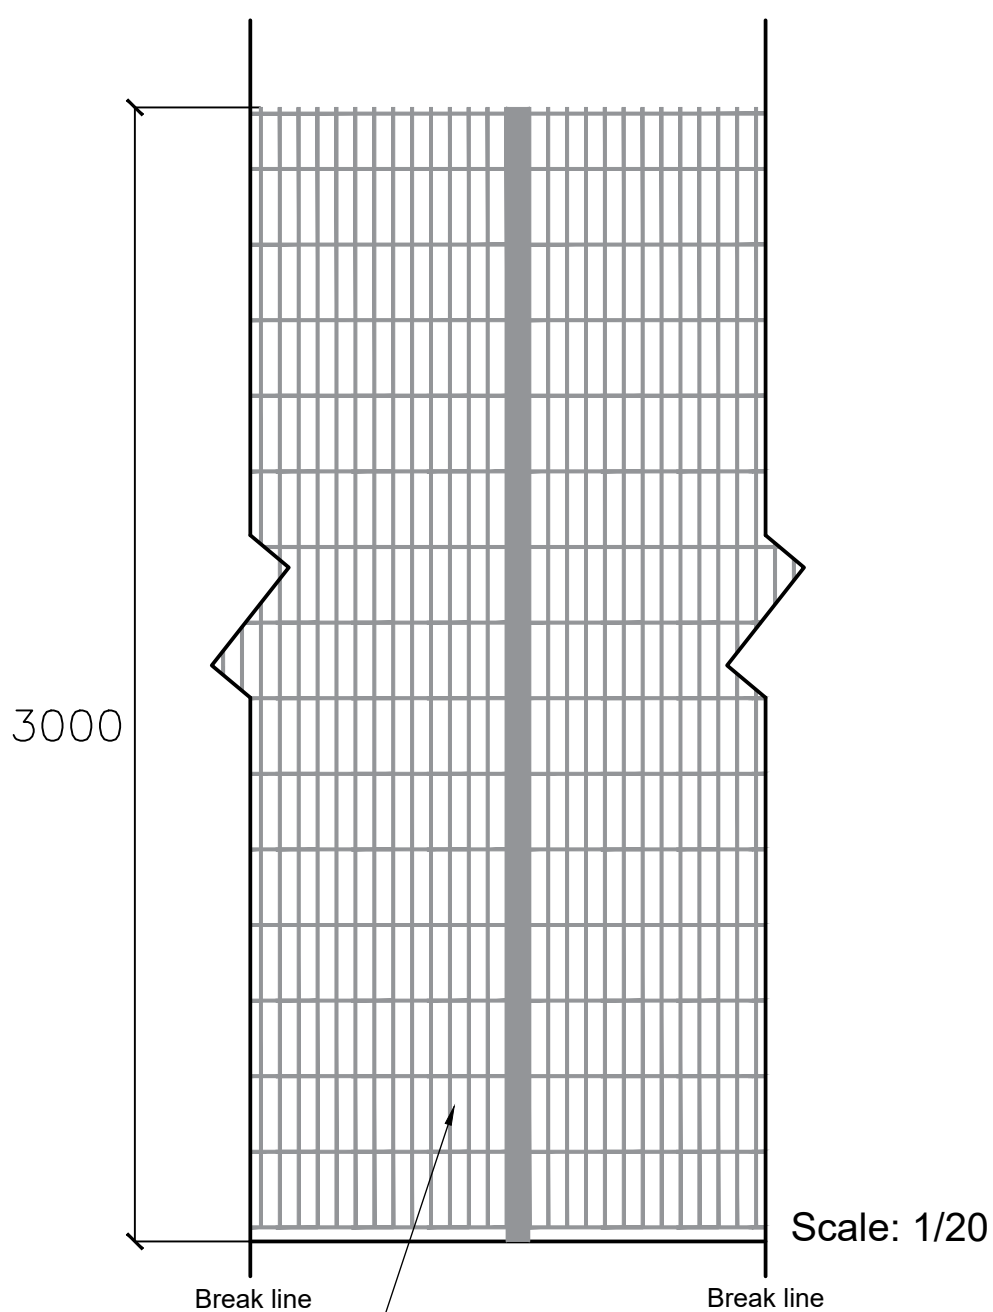


Scale: 1/20

Proposed Light Grey Dulok 868 fence to match existing
2. Proposed new fence and single maintenance gate

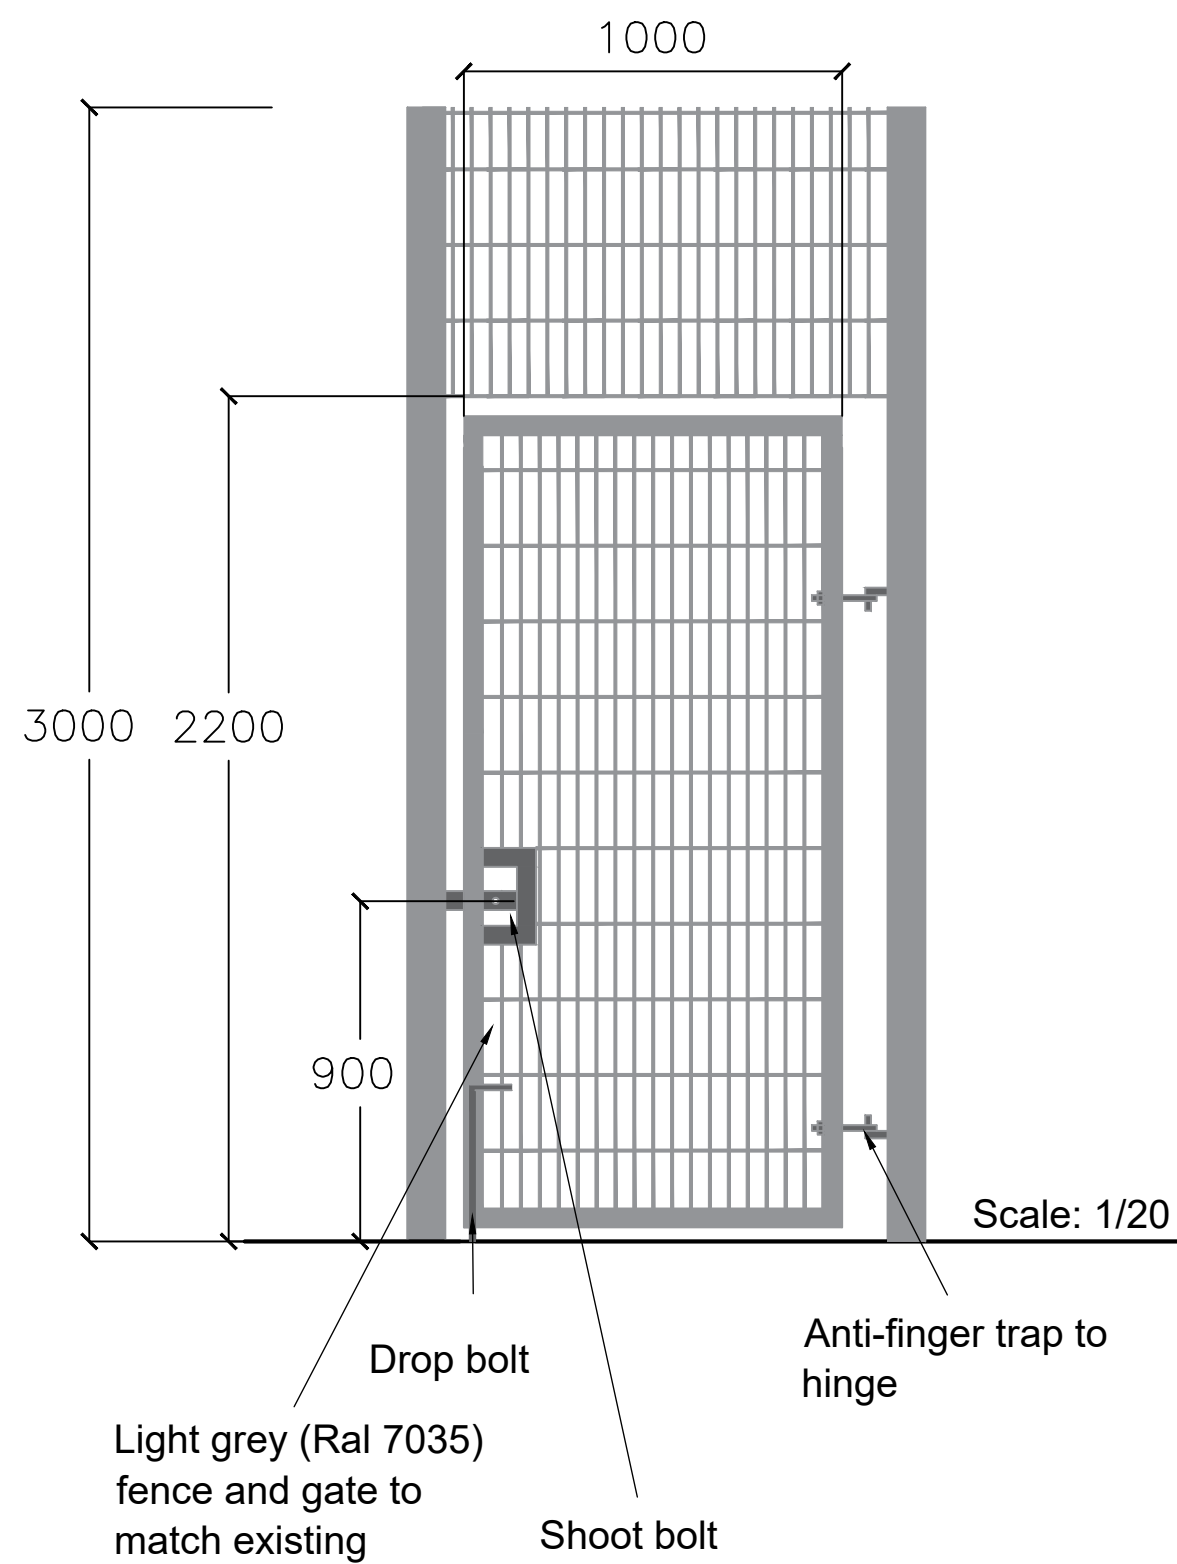

Scale: 1/20

Drop bolt
Shoot bolt
Anti-finger trap to hinge
Light grey (Ral 7035) fence and gate to match existing

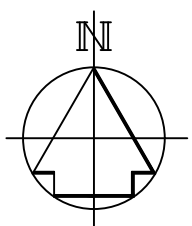

No part of this drawing or data file may be reproduced without prior written permission of the Manchester City Council or approved representative.

Contains OS data © Crown copyright and database 2022. Ordnance Survey 100019568.

1:500
0 10m 20m 30m 40m 50m



Capital Programmes Division

Manchester City Council
PO Box 532, Town Hall
Manchester
M60 2LA

DRAWING STATUS PLANNING

PROPERTY TITLE
Medlock Primary School
Wadeson Road, Ardwick
M13 9UJ

UPRN
010023048531

DPE NO.
2324

PROJECT TITLE
New fence

DRAWING TITLE
Proposed New Fencing and Gates

JOB NO.
ED/45361

DATE
August 2022

REV
-

SCALE
As noted @ A1

AUTHOR
C. Smith

CHECKED BY
C. Smith

APPROVED BY

DRAWING NO.
MCC-B01-XX-DR-B-0010