

DO NOT SCALE FROM THIS DRAWING.
ALL DIMENSIONS TO BE CHECKED ON SITE.
(DRAWINGS MAYBE SCALED FOR LOCAL AUTHORITY & PLANNING PURPOSE ONLY)
COPYRIGHT PROTECTED.

FOR PLANNING
DO NOT USE FOR CONSTRUCTION

GENERAL PLANNING NOTES:

ALL DIMENSIONS TO BE CHECKED ON SITE PRIOR TO ANY MANUFACTURE OR CONSTRUCTION OF EQUIPMENT, FINISH, SIGNAGE ETC.

DRAWINGS TO BE READ IN CONJUNCTION WITH THE FOLLOWING STAGE 3 INFORMATION:


- STRUCTURAL ENGINEER'S DESIGN & RECOMMENDATIONS (DWLP)
- HERITAGE REPORT (PAUL BUTLER ASSOCIATES)
- M&E AND FIRE STRATEGY (HILSON MORAN)

0 0.5 1.0 2.0 3.0 4.0 5.0m


Scale 1:100

0 0.20 0.40 0.60 0.80 1.0m


Scale 1:20

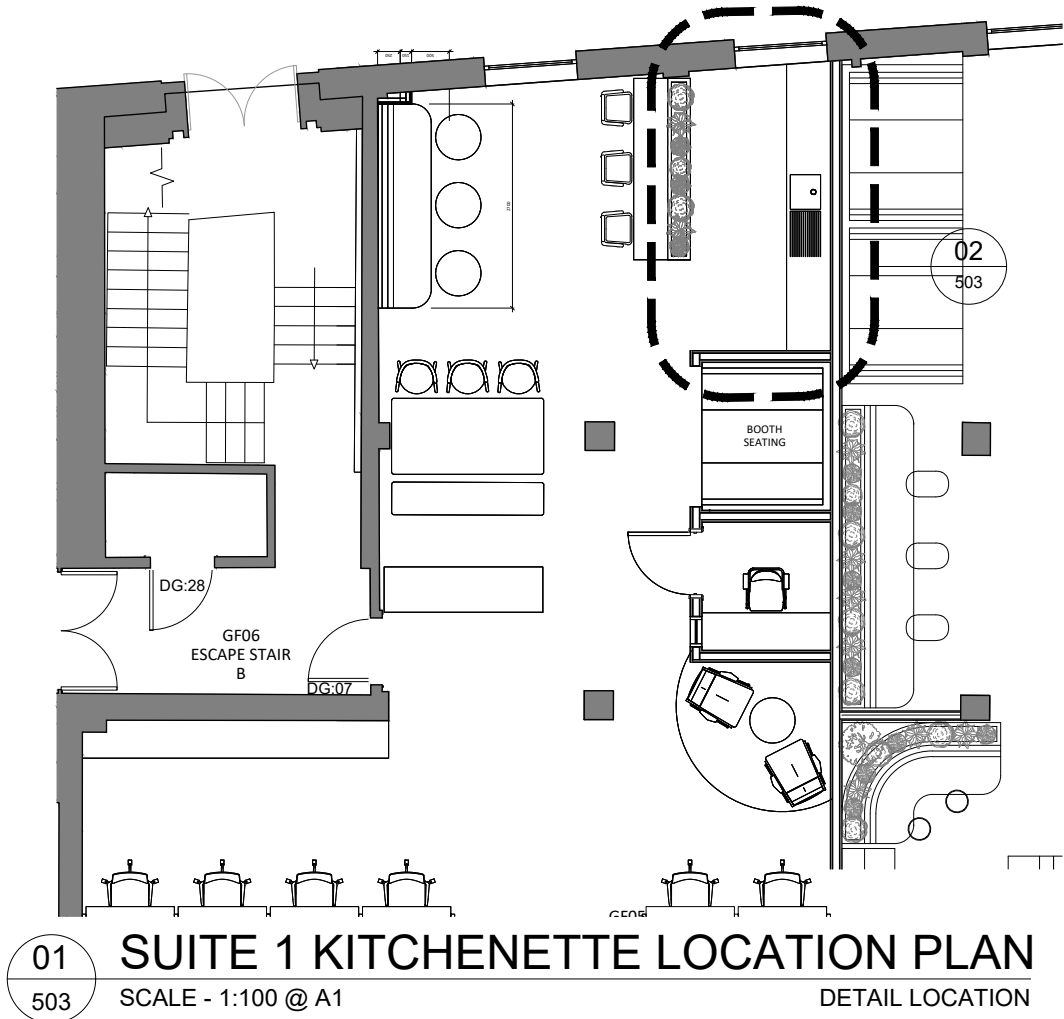


01 SUITE 1 KITCHENETTE LOCATION PLAN
SCALE - 1:100 @ A1
DETAIL LOCATION

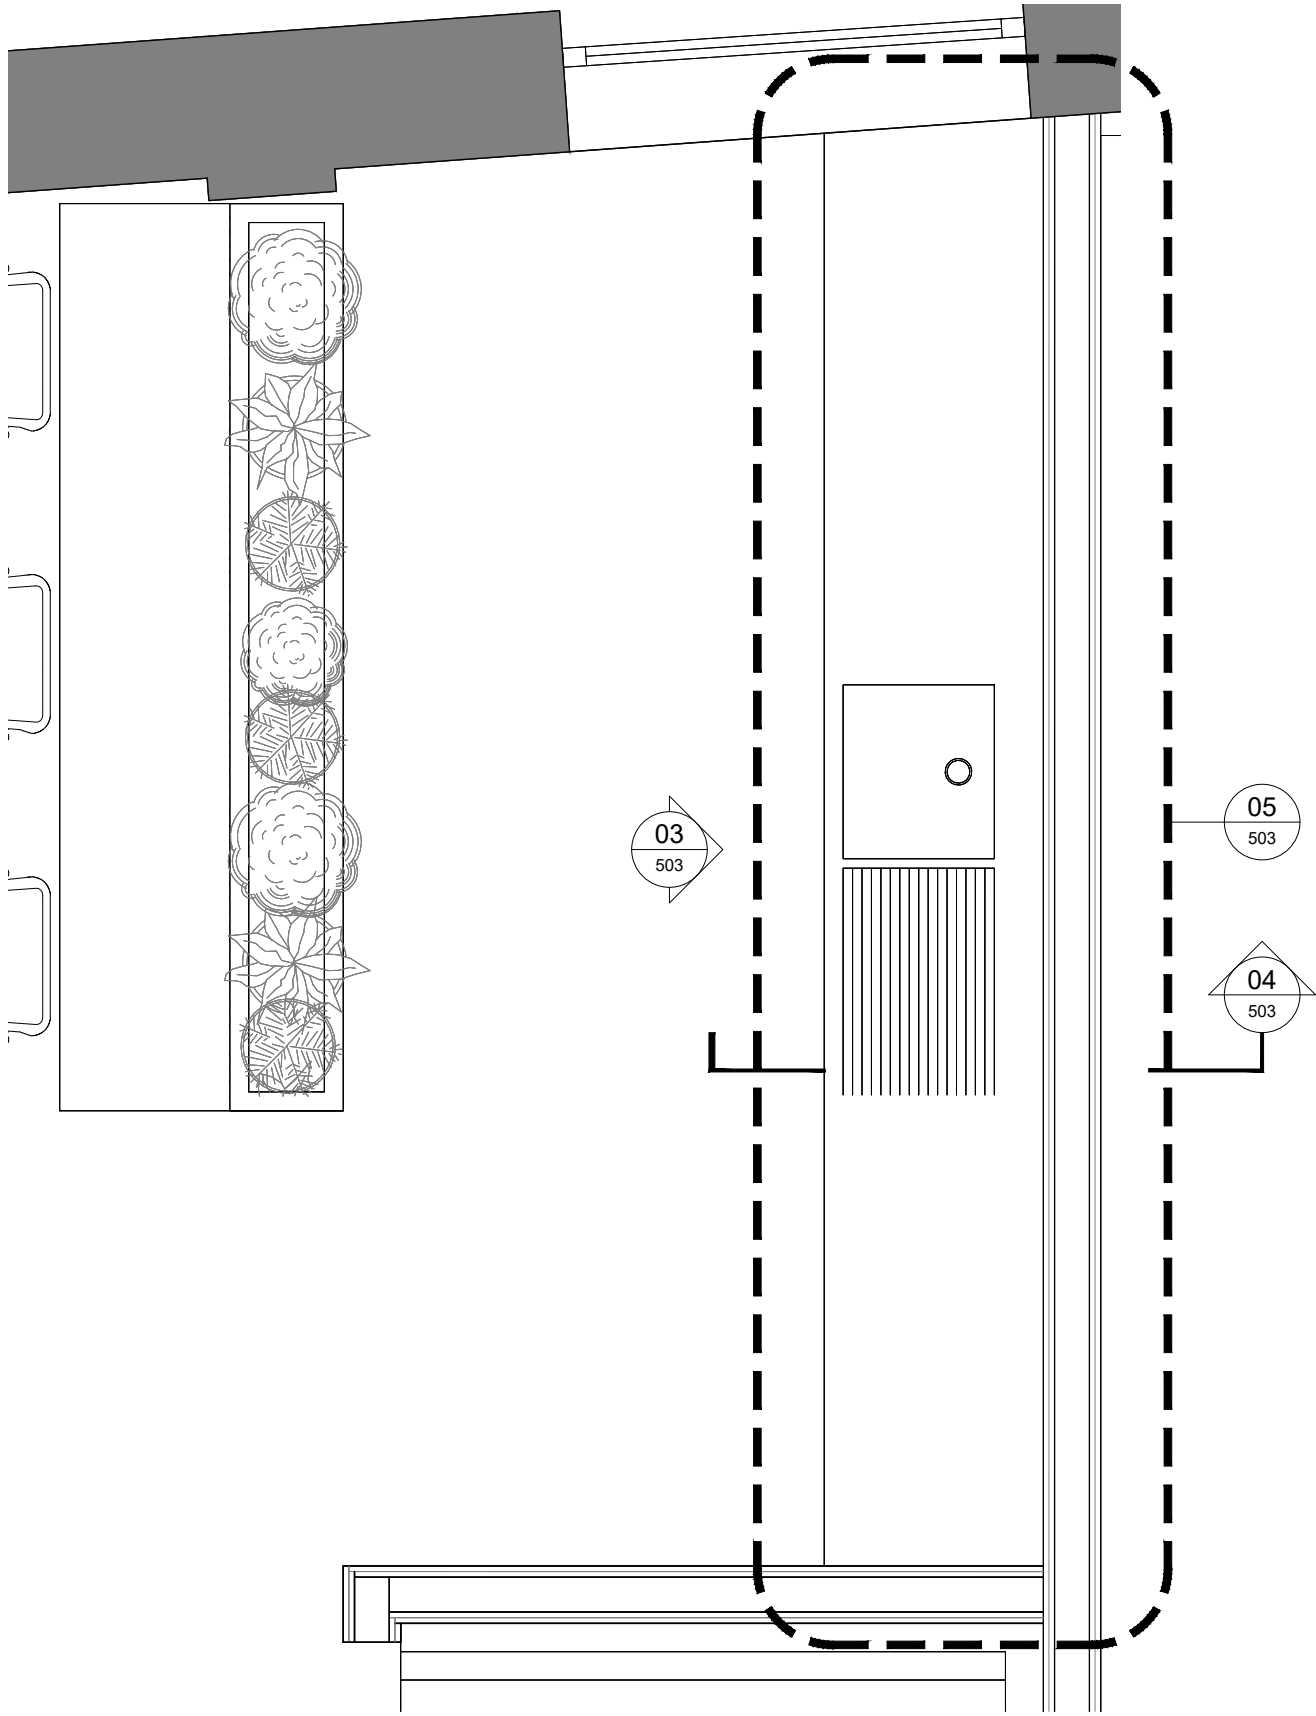


02 SUITE 1 KITCHENETTE PLAN
SCALE - 1:20 @ A1
DETAIL LOCATION

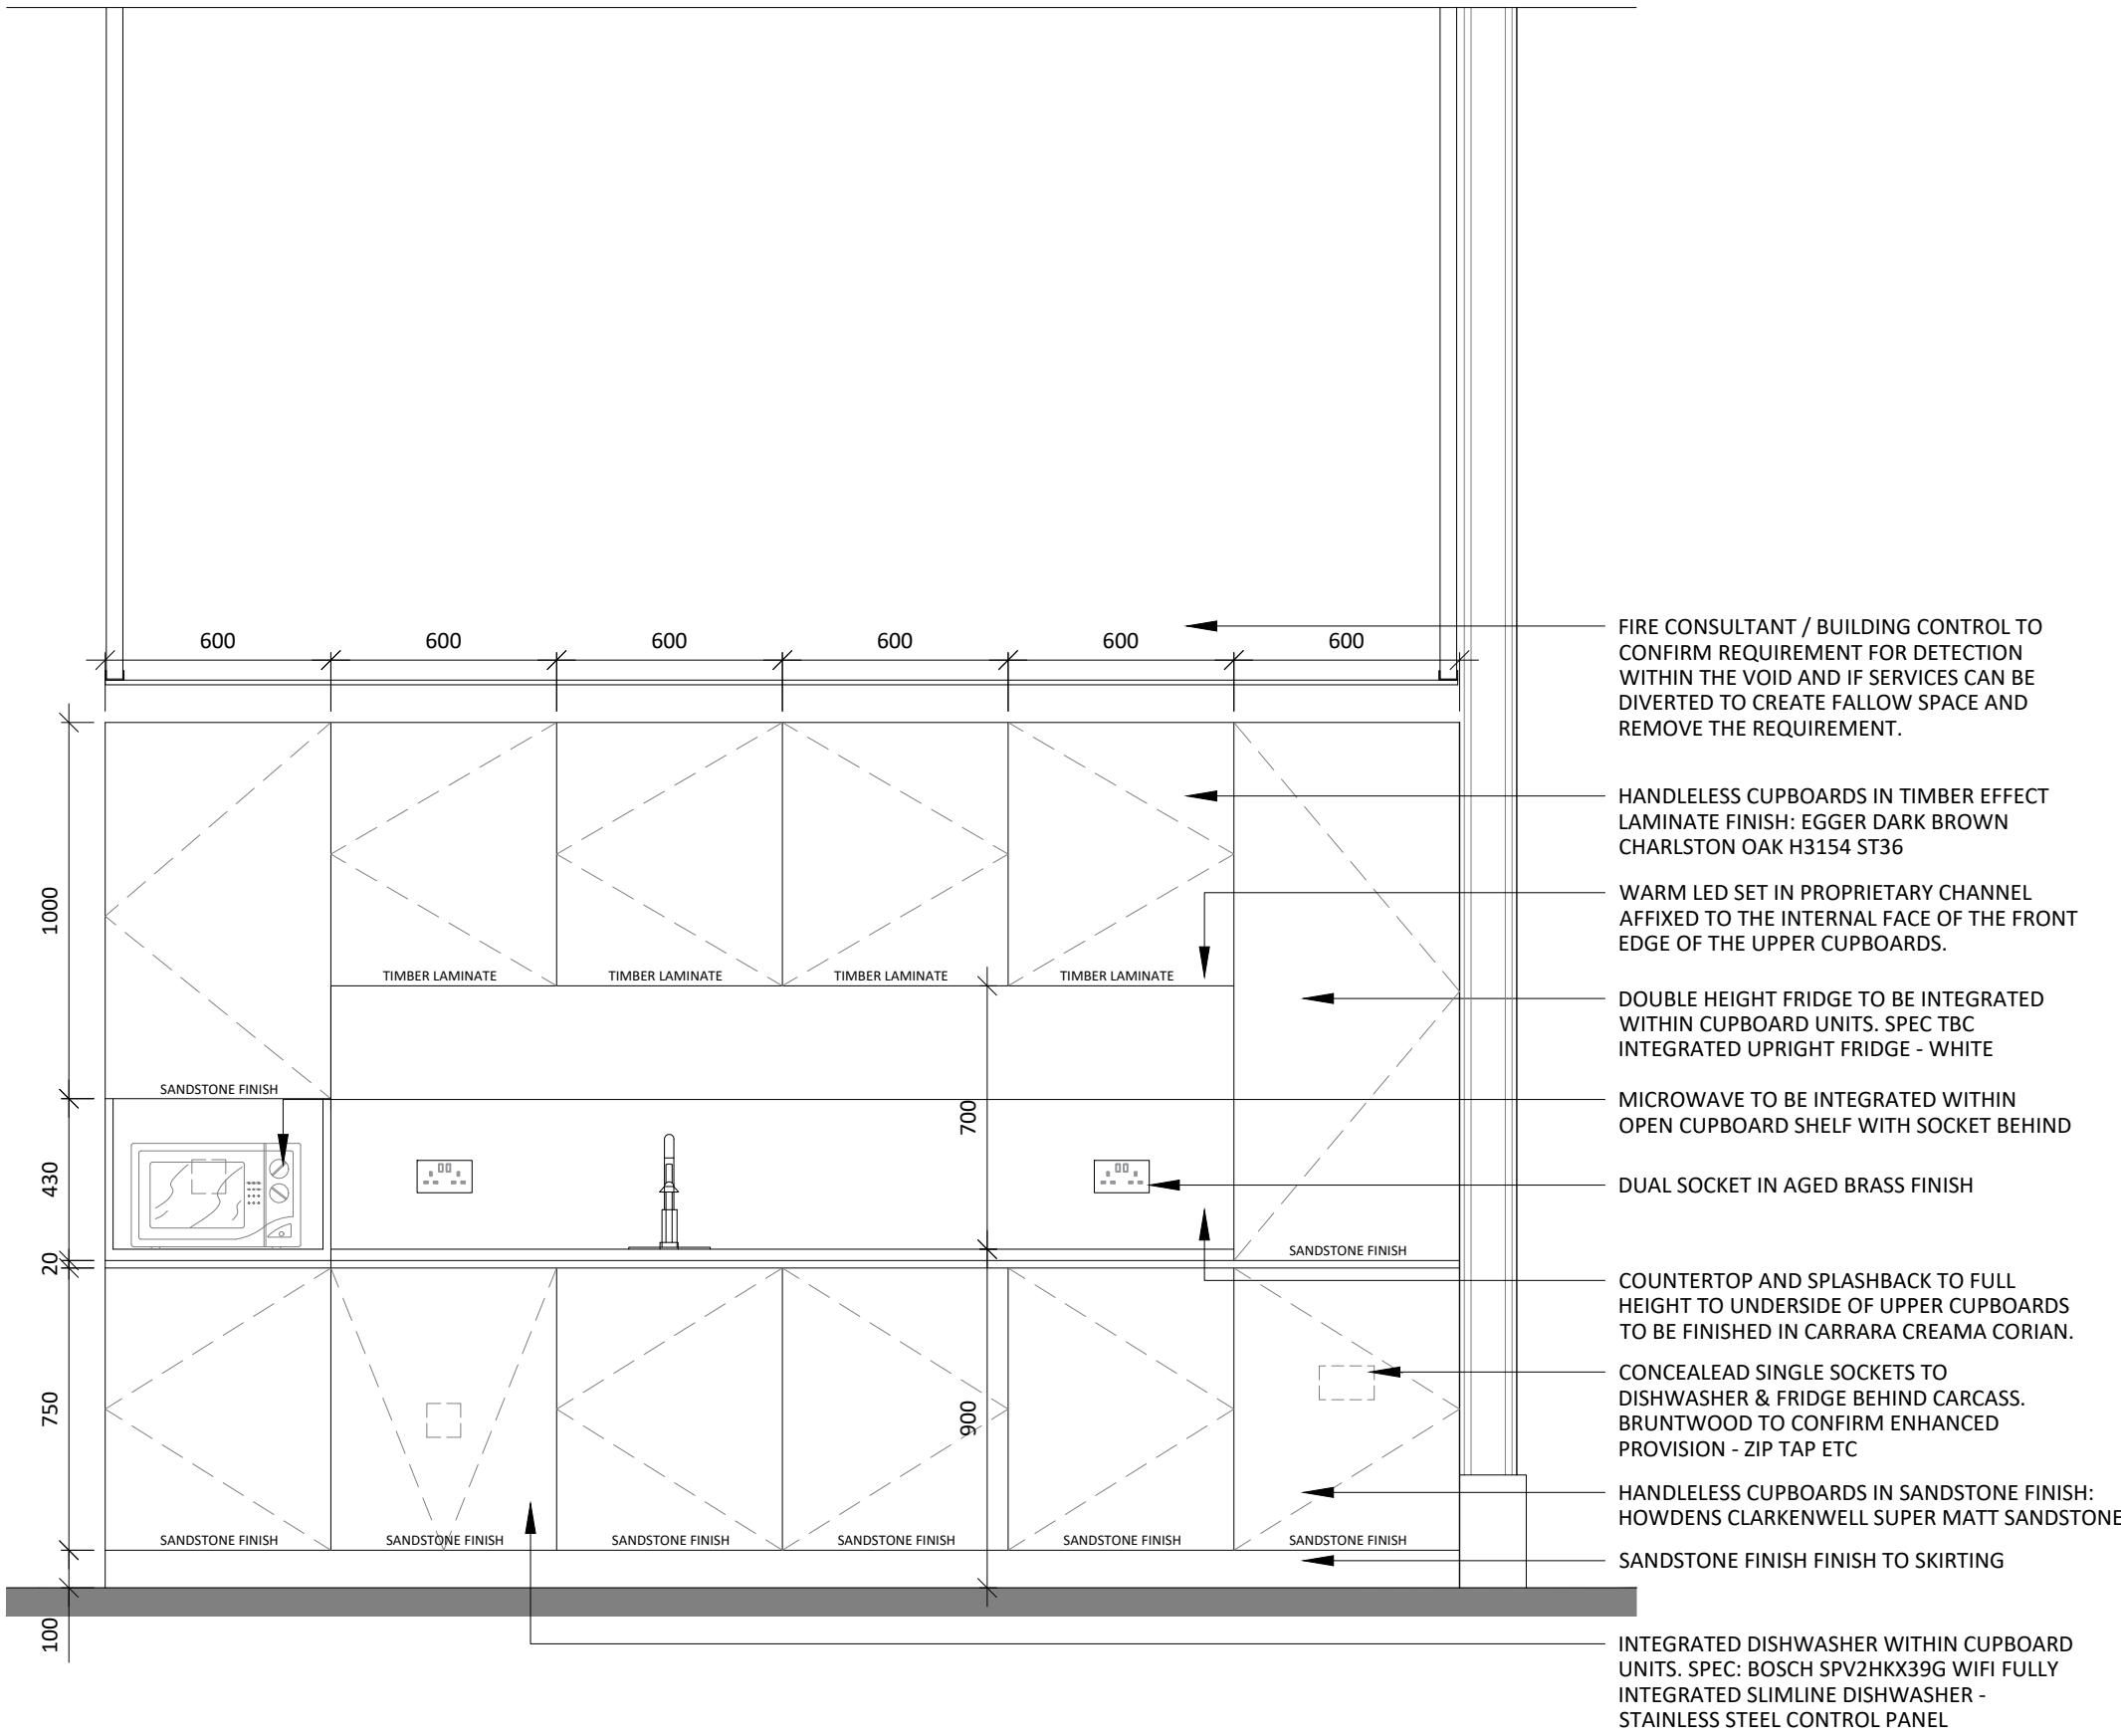

03 SUITE 1 KITCHENETTE ELEVATION
SCALE - 1:20 @ A1
FRONT ELEVATION

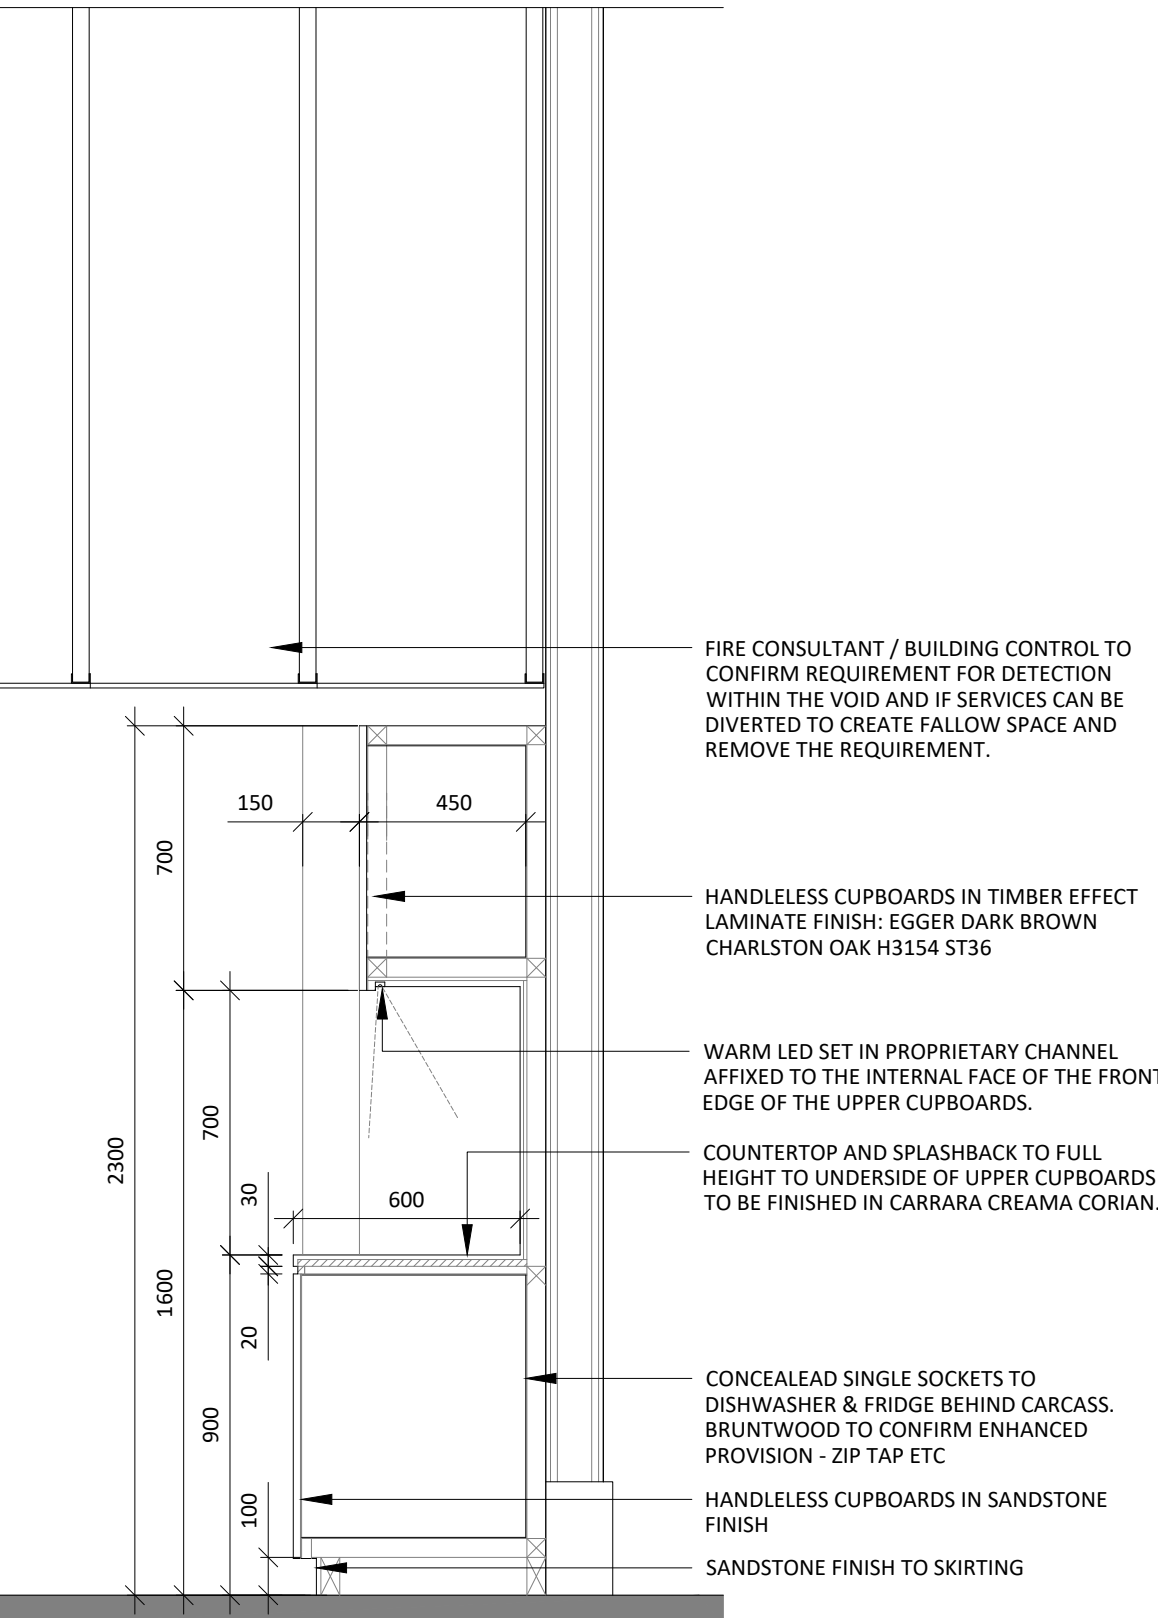

04 SUITE 1 KITCHENETTE SECTION
SCALE - 1:20 @ A1
SHORT SECTION

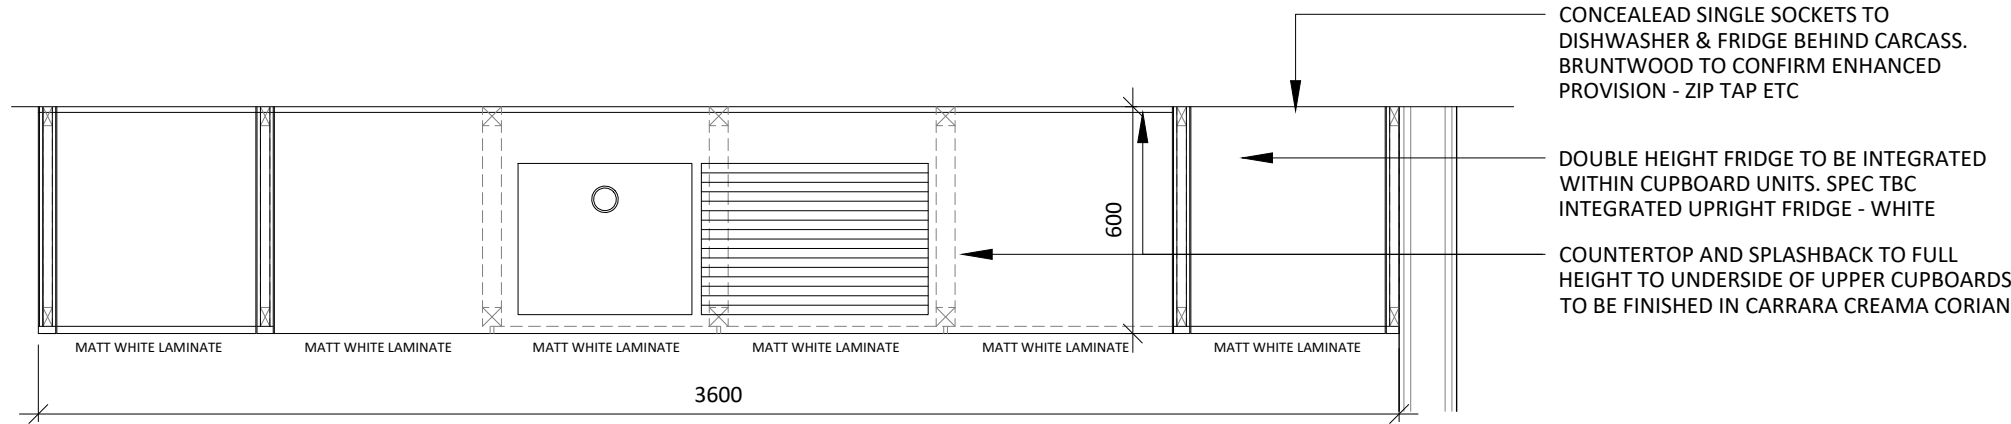

05 SUITE 1 KITCHENETTE PLAN SECTION
SCALE - 1:10 @ A1
COUNTERTOP PLAN

3.00	15.09.22	ISSUED FOR PLANNING SUBMISSION	SO	ARB
REV	DATE	DESCRIPTION	DRAWN	CHECKED
A × I ADDRESS : 41 SOUTH KING STREET, MANCHESTER, M2 6DE TELEPHONE : +44 (0)161 879 7357 EMAIL : www.axi.studio COMPANY No : 11847325				
CLIENT				
bruntwood				
PROJECT				
BRUNTWOOD 38 MOSLEY STREET MANCHESTER M2 3AZ				
DRAWING REFERENCE				
SUITE 1 KITCHENETTE DETAILS AS PROPOSED				
JOB REFERENCE	DRAWING SCALE	DATE	DRAWN	CHECKED
20 - 059	varies@A1	14.01.22	ARB	SO
DRAWING No				STAGE REV
AXI - B503				3 00