




01 PROPOSED REAR ELEVATION - A
1:50

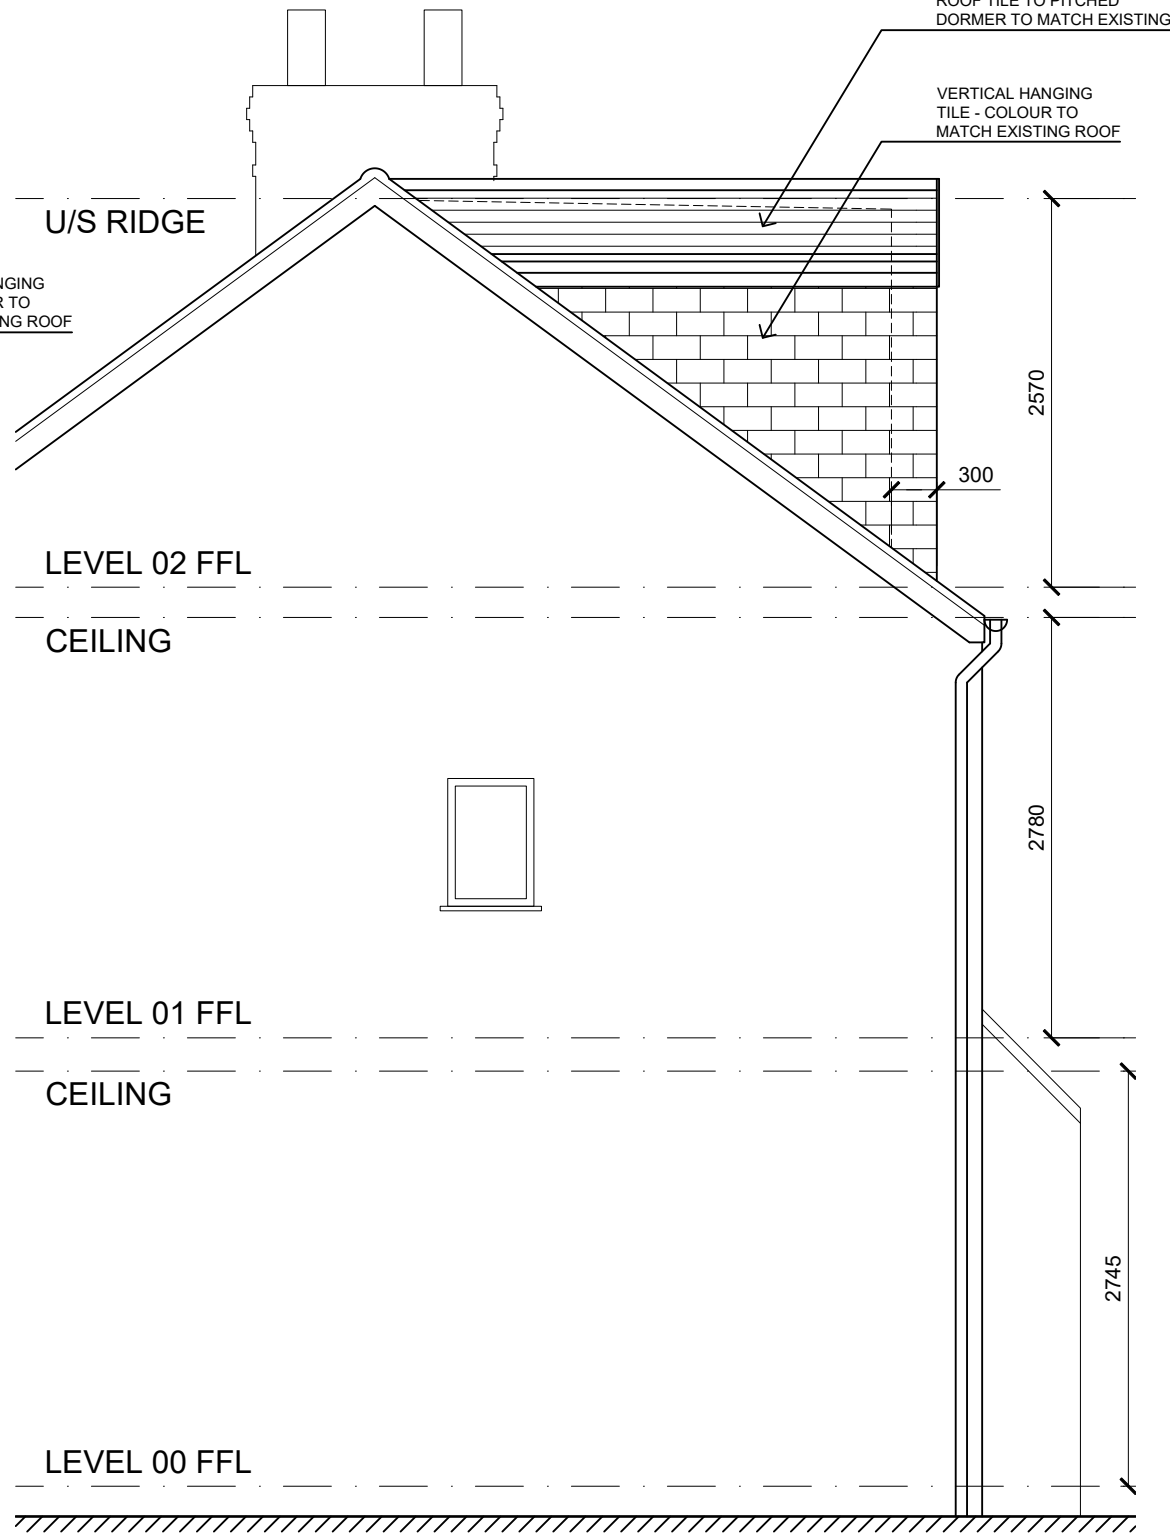

02 PROPOSED SIDE ELEVATION - B
1:50

DO NOT SCALE FROM THIS DRAWING
ALL DIMENSIONS ARE TO BE VERIFIED AND CHECKED ON SITE BY THE CONTRACTOR
ANY DISCREPANCIES SHOULD BE REPORTED TO BACK ROOM ARCHITECTURE & DESIGN
COPYRIGHT OF THIS DRAWING IS VESTED IN BACK ROOM ARCHITECTURE & DESIGN AND IT MUST
NOT BE COPIED OR REPRODUCED WITHOUT CONSENT

C	XX/XX/22	STAGE 3 - REVISED TO ADDRESS PLANNING COMMENTS
B	13/04/21	STAGE 3 - REVISED TO ADDRESS PLANNING COMMENTS
A	08/02/21	STAGE 3 - REVISED TO ADDRESS PLANNING COMMENTS
-	07/12/20	STAGE 3 ISSUE
REV	DATE	DESCRIPTION

ARCHITECT

BACK
ROOM

ARCHITECTURE
&
DESIGN

313 BARLOW MOOR ROAD
CHORLTON
MANCHESTER
M21 7GH

M: 0792829636
E: MATT@BACKROOMMANCHESTER.CO.UK

CLIENT
MRS EMMA RICHMAN

ADDRESS
11 PARK AVENUE
LEVENSHULME
MANCHESTER

PROJECT
PROPOSED LOFT CONVERSION &
DORMER EXTENSION

DRAWING
PROPOSED ELEVATIONS
-

SCALE 1:50 @ A3	ORIGIN DATE 10 / 11 / 2020
--------------------	-------------------------------

STATUS
STAGE 3 DRAFT

REF: BAC036	DRAWING NO: 02_0002	REV B
----------------	------------------------	----------