



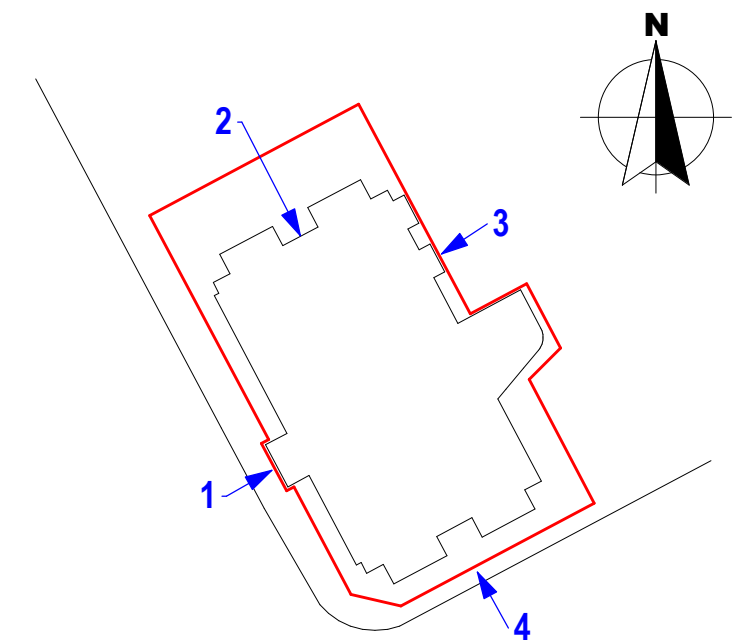


Key Plan


1 : 1000 @ A1

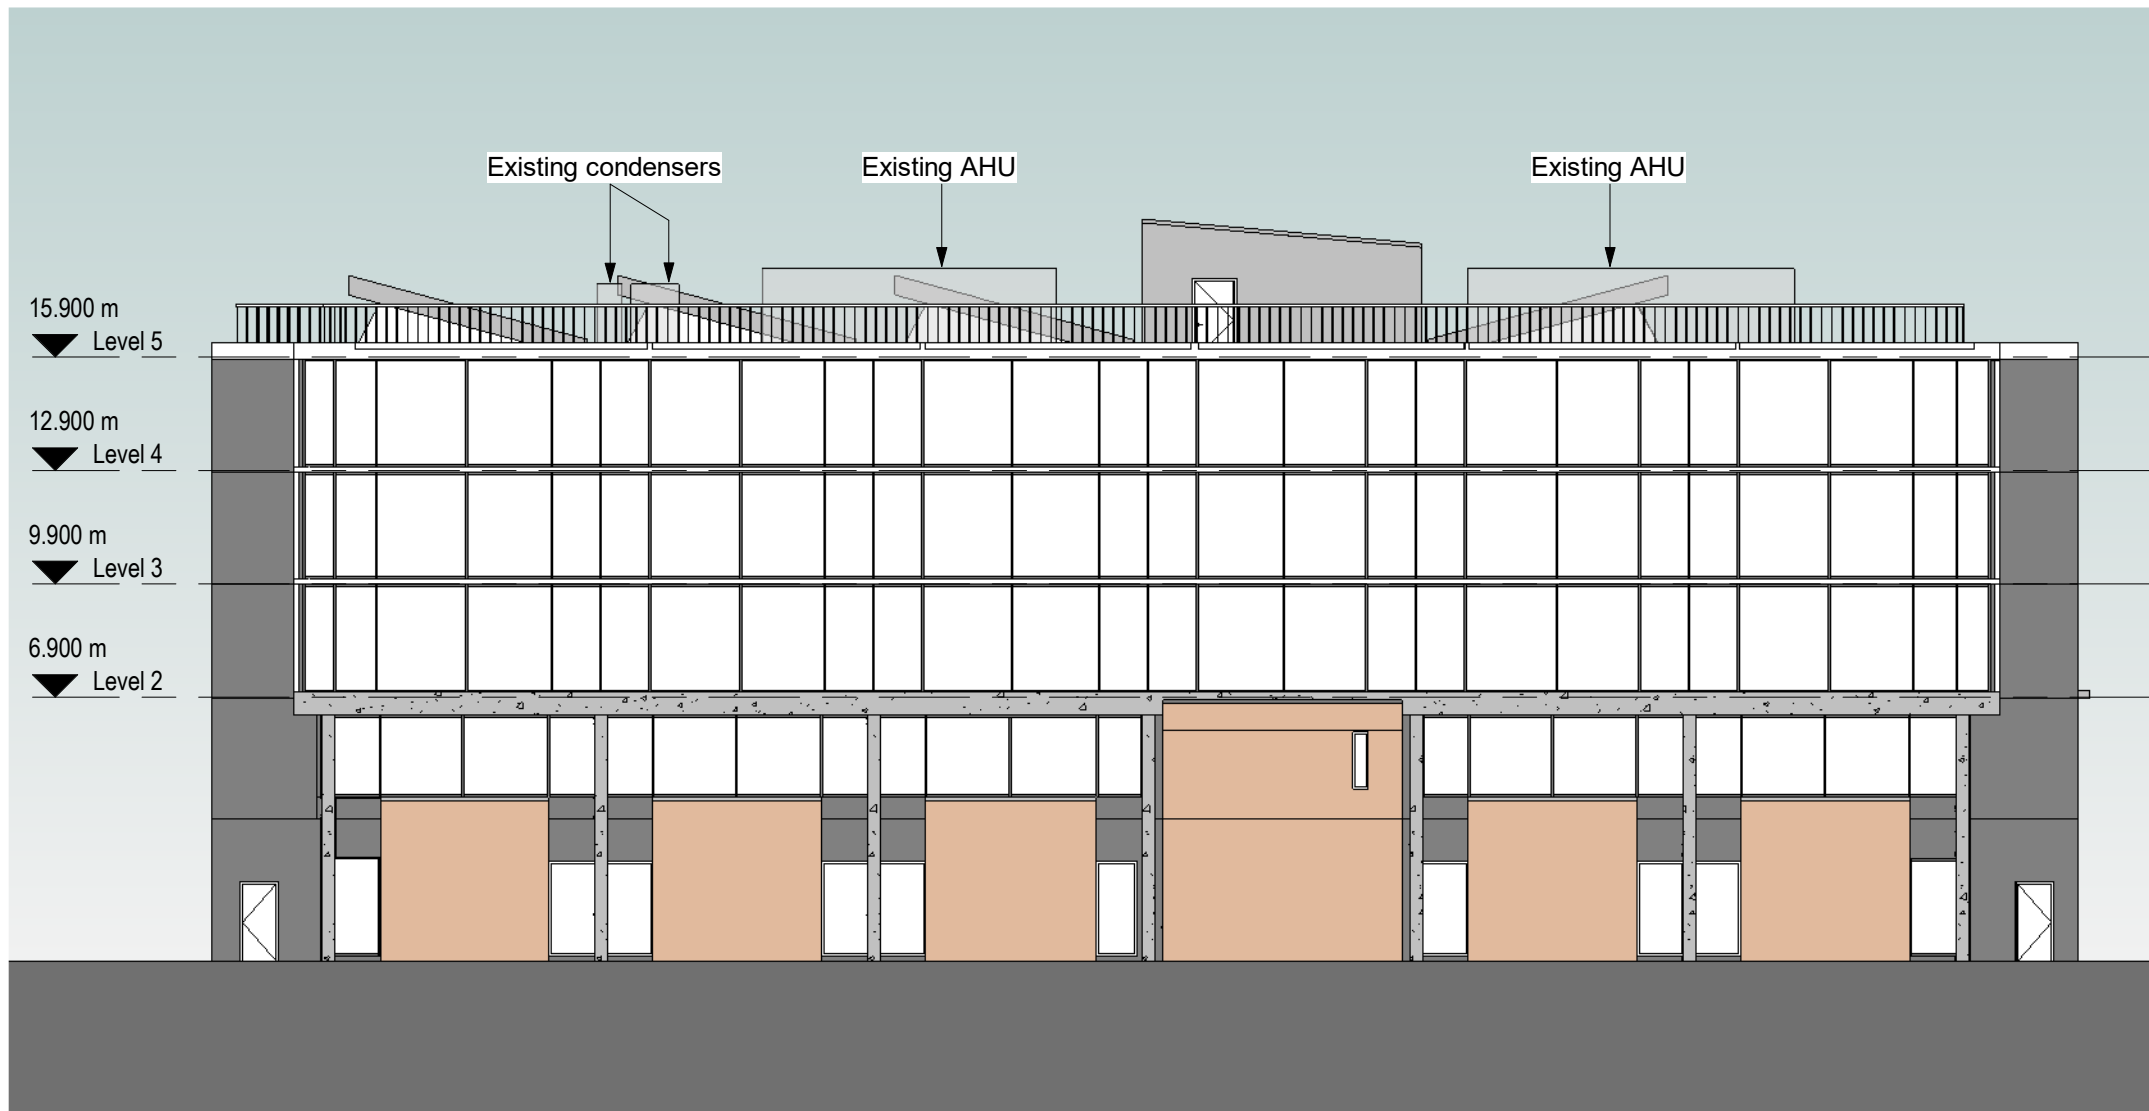


1 West Elevation Existing
1 : 200 @ A1

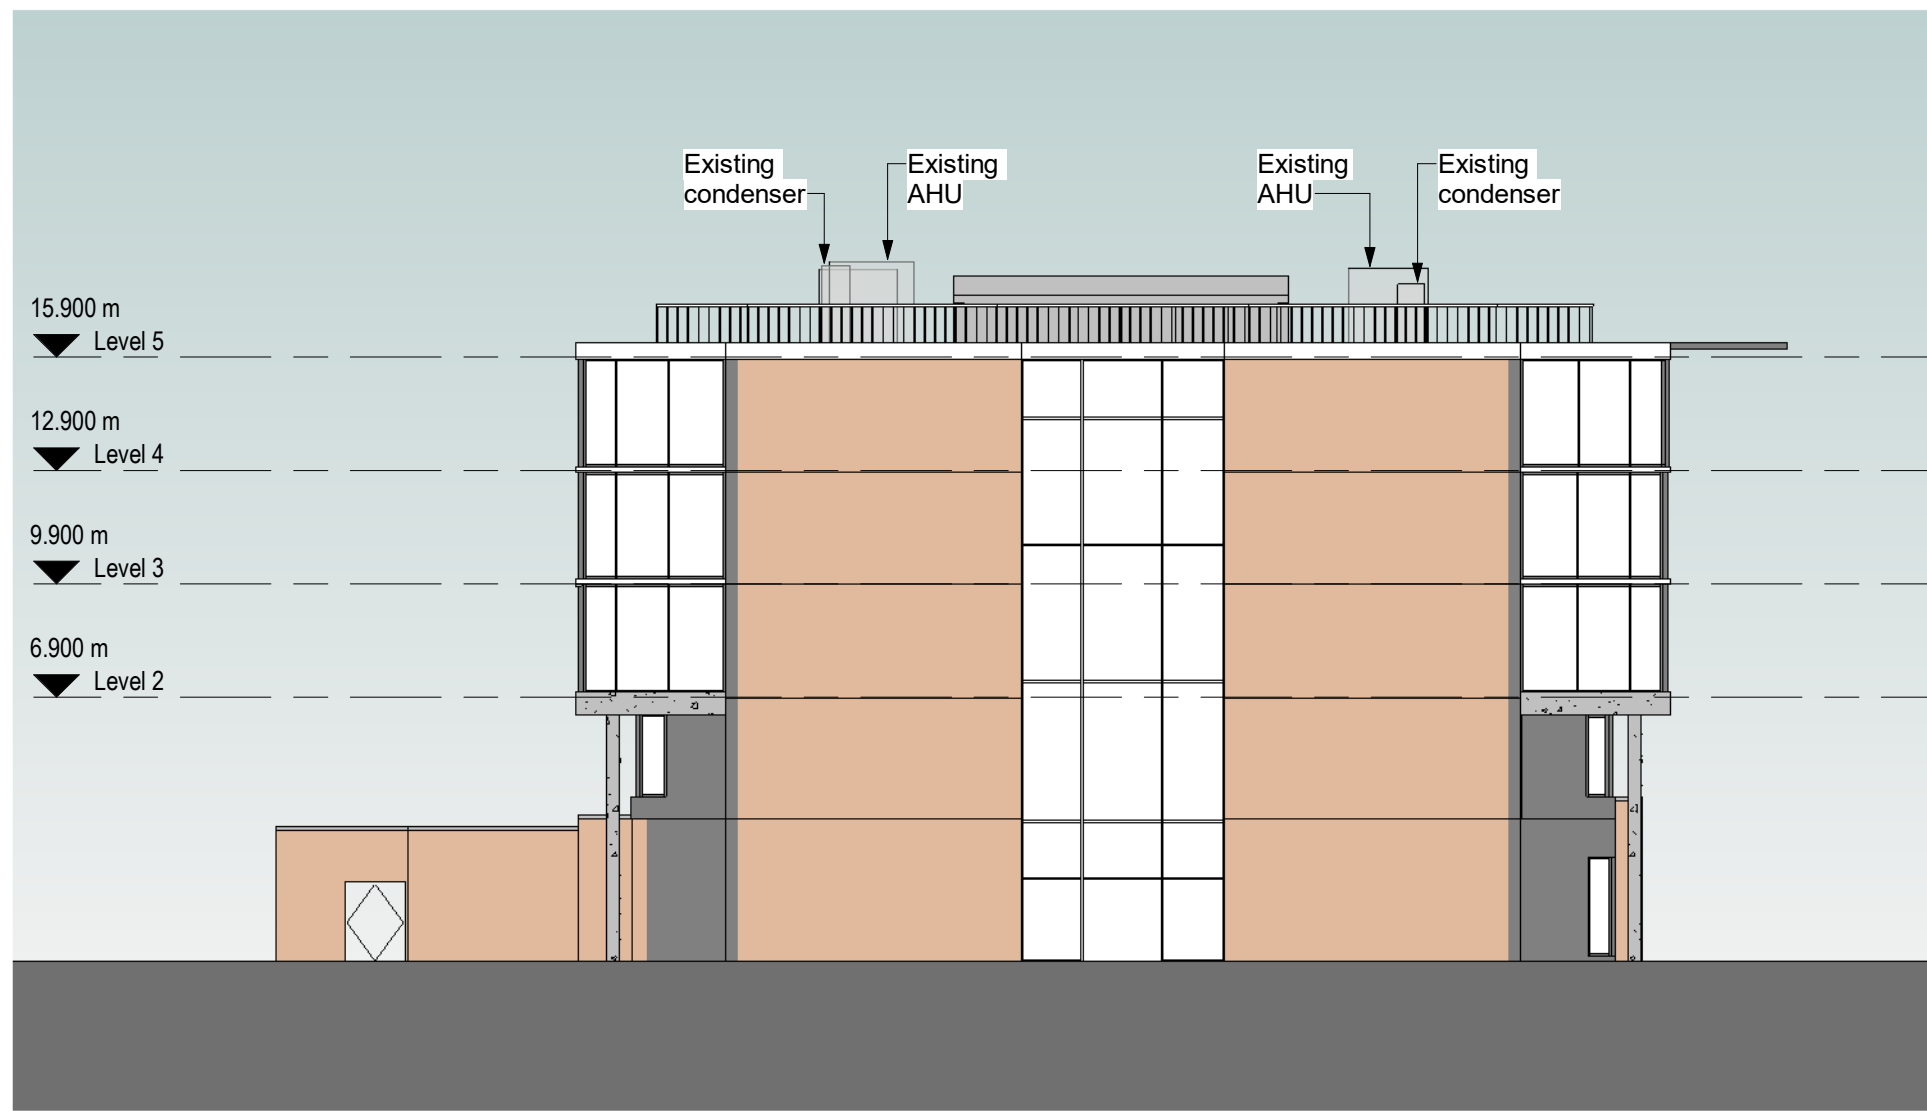


2 North Elevation Existing
1 : 200 @ A1

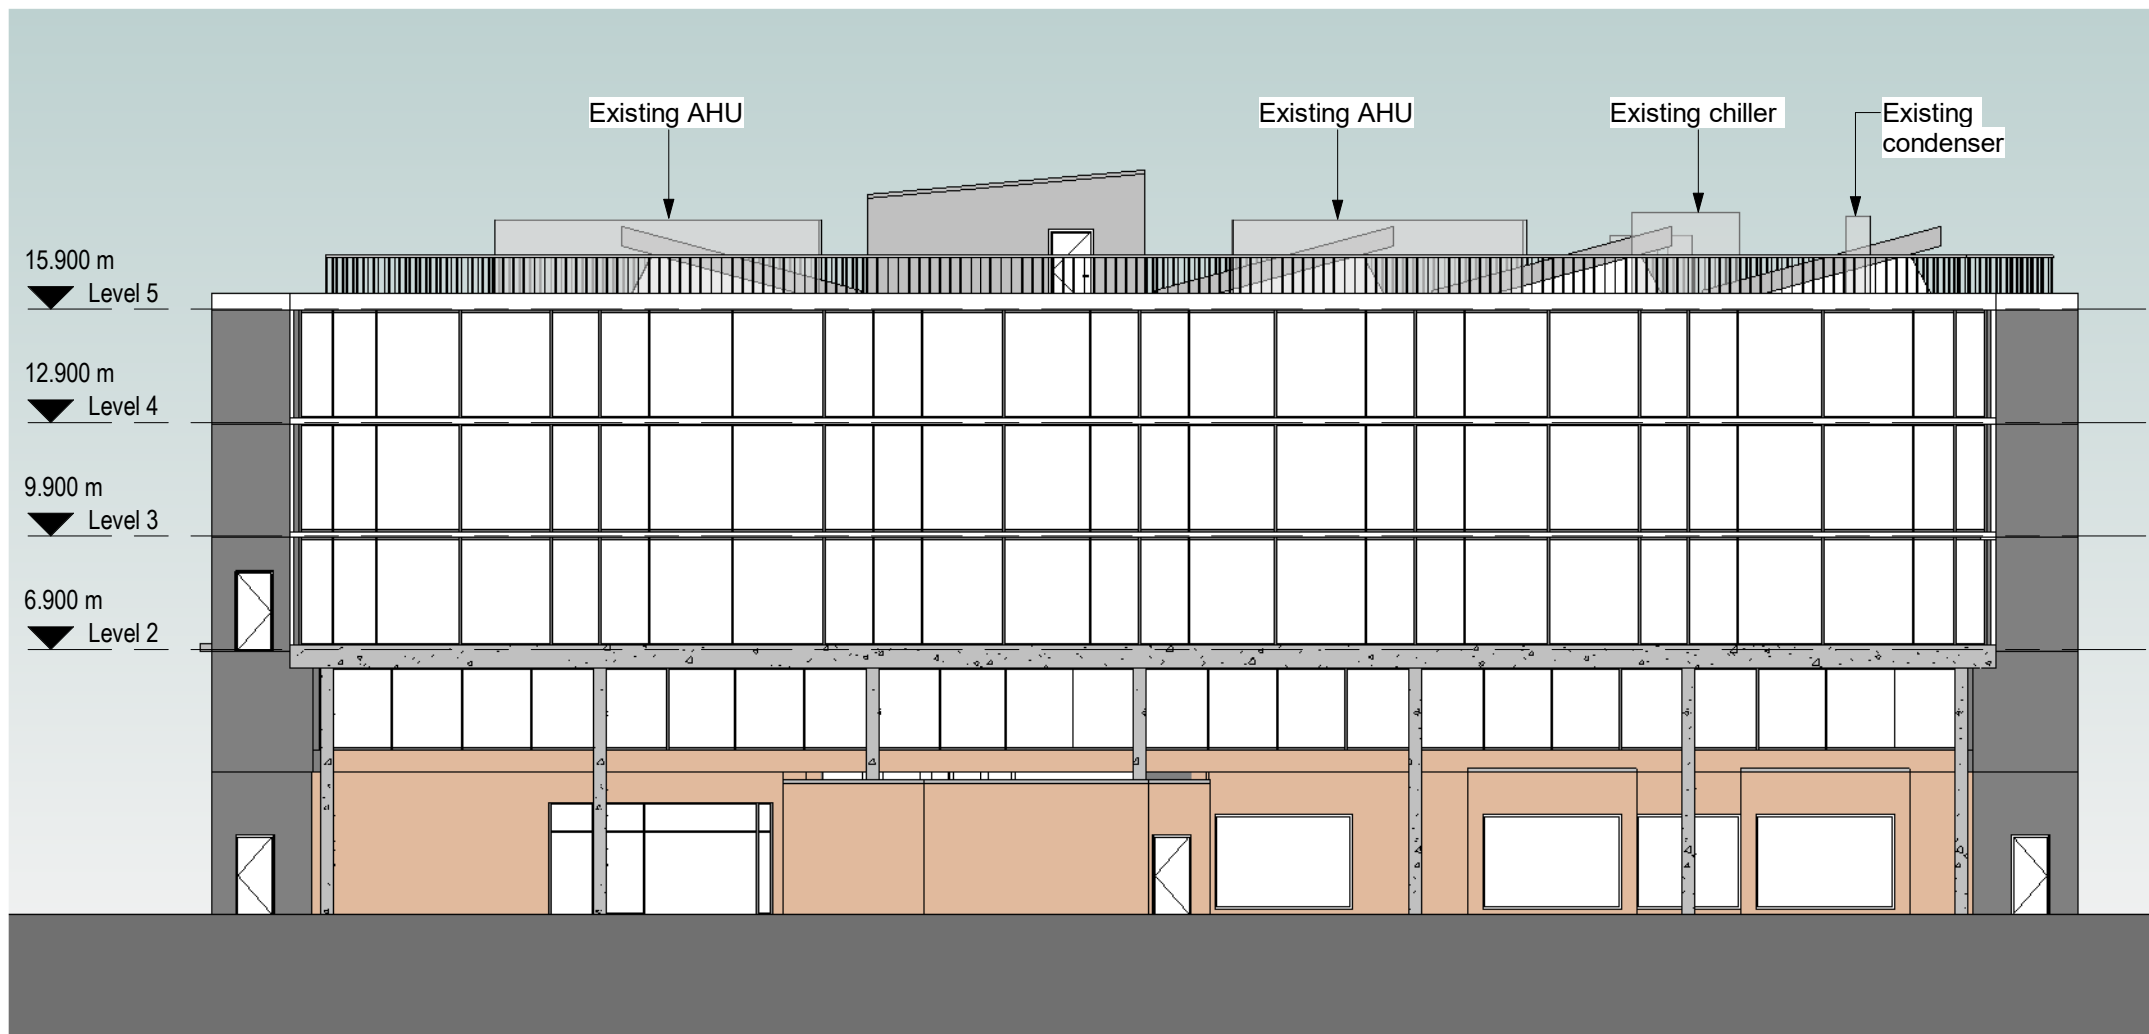

3 East Elevation Existing
1 : 200 @ A1

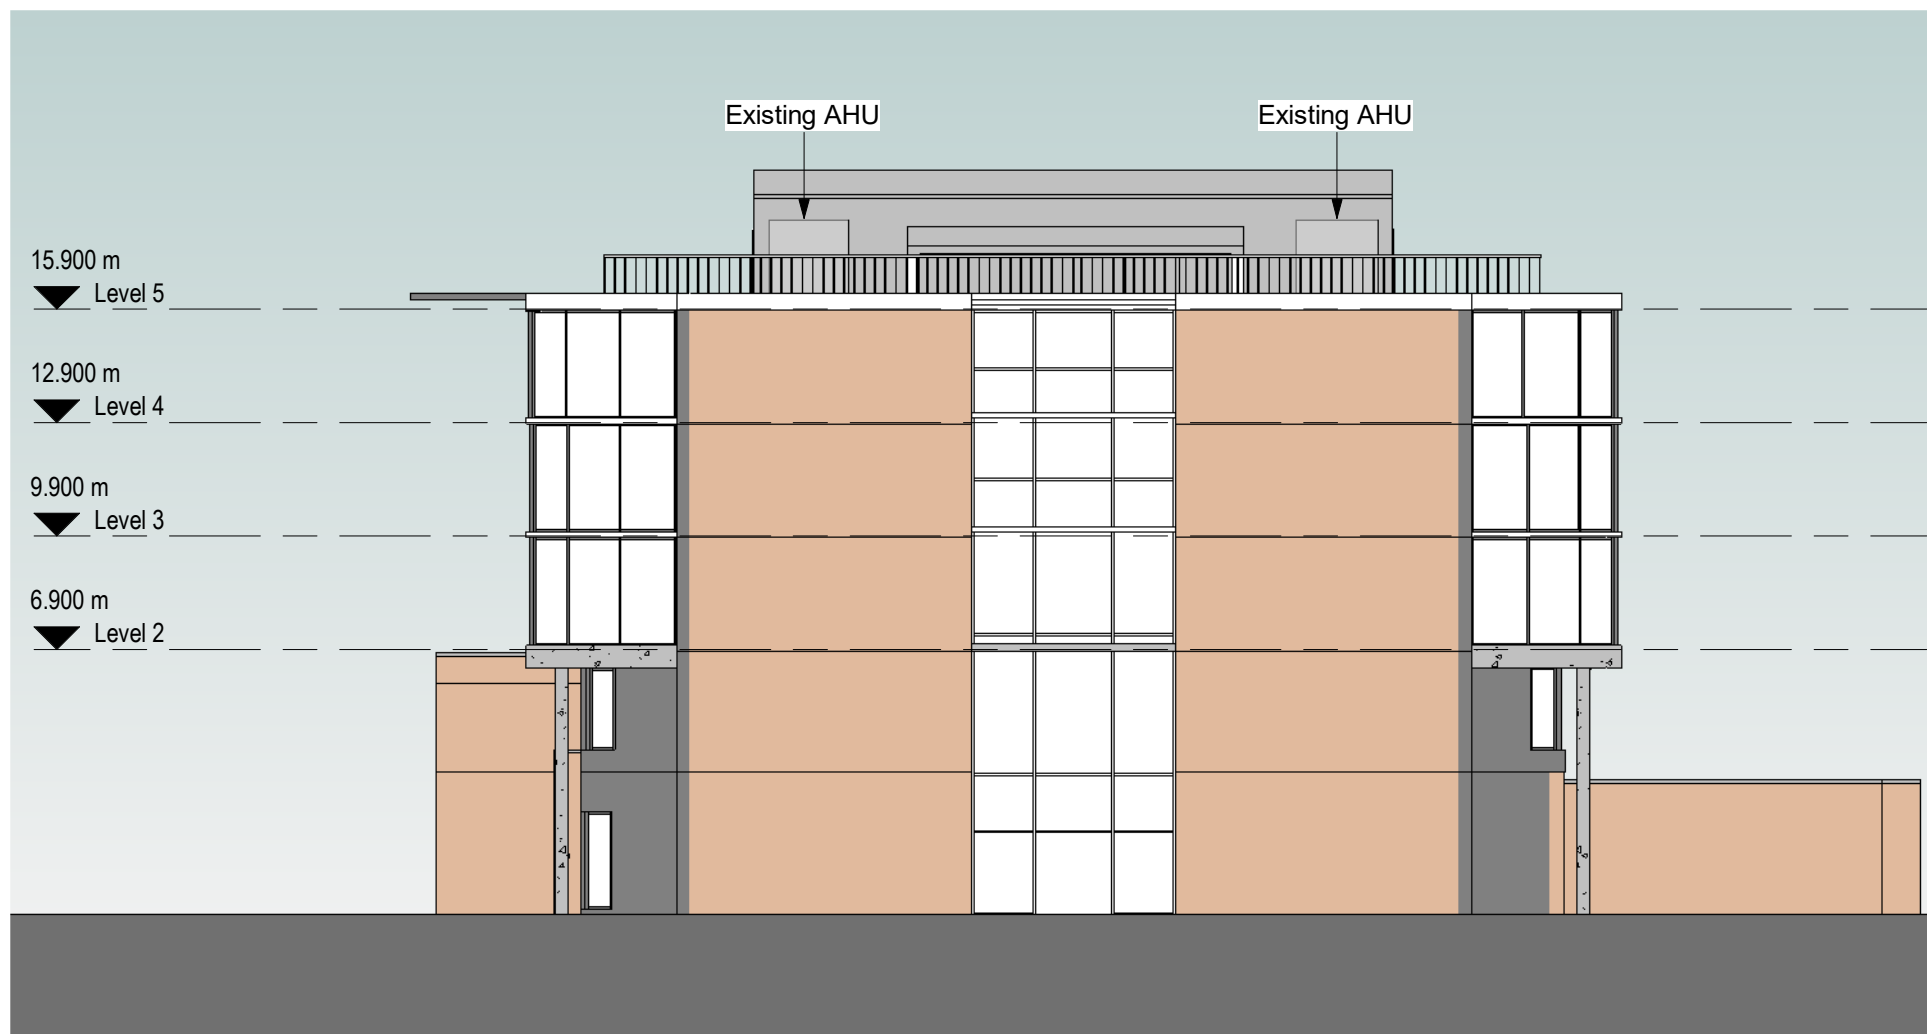

4 South Elevation Existing
1 : 200 @ A1

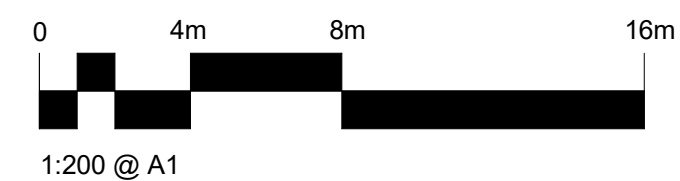

P01	Issued for planning	22.11.22	KL	OC
Revision	Description	Date	Drawn	Checked

Halliday Meecham Architects Limited

111 Piccadilly Manchester M1 2HY
+44 (0)161 661 5566

4 Devonshire Street London W1W 5DT
+44 (0)203 440 5175

hma@hallidaymeecham.com
www.hallidaymeecham.com



Client:	University of Manchester				
Project:	MBS East Refurbishment				
Phase/ Location:	MBS East Teaching Rooms				
Drawing:	Existing Elevations				
Scale @ A1	Scale @ A3	Date:	Drawn:	Checked:	Job No.
1:200		16/11/22	SD	OC	5461
Drawing Ref.	5461-HMA-MBS-ZZ-DR-A-10201				Revision
					P01