



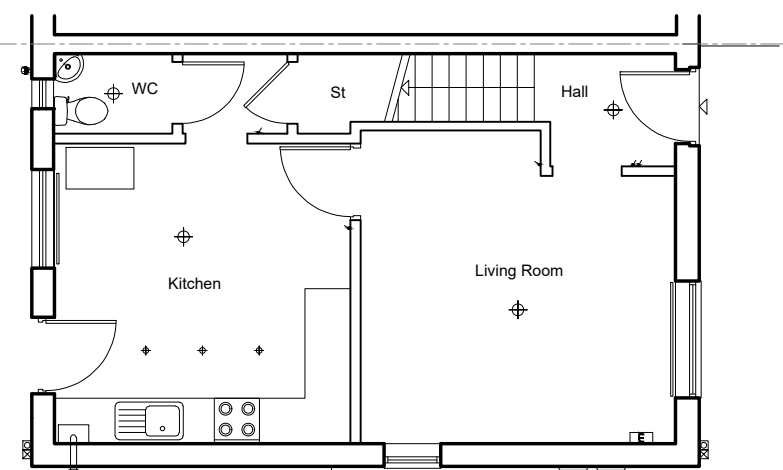


EXISTING GROUND FLOOR PLAN

1:100

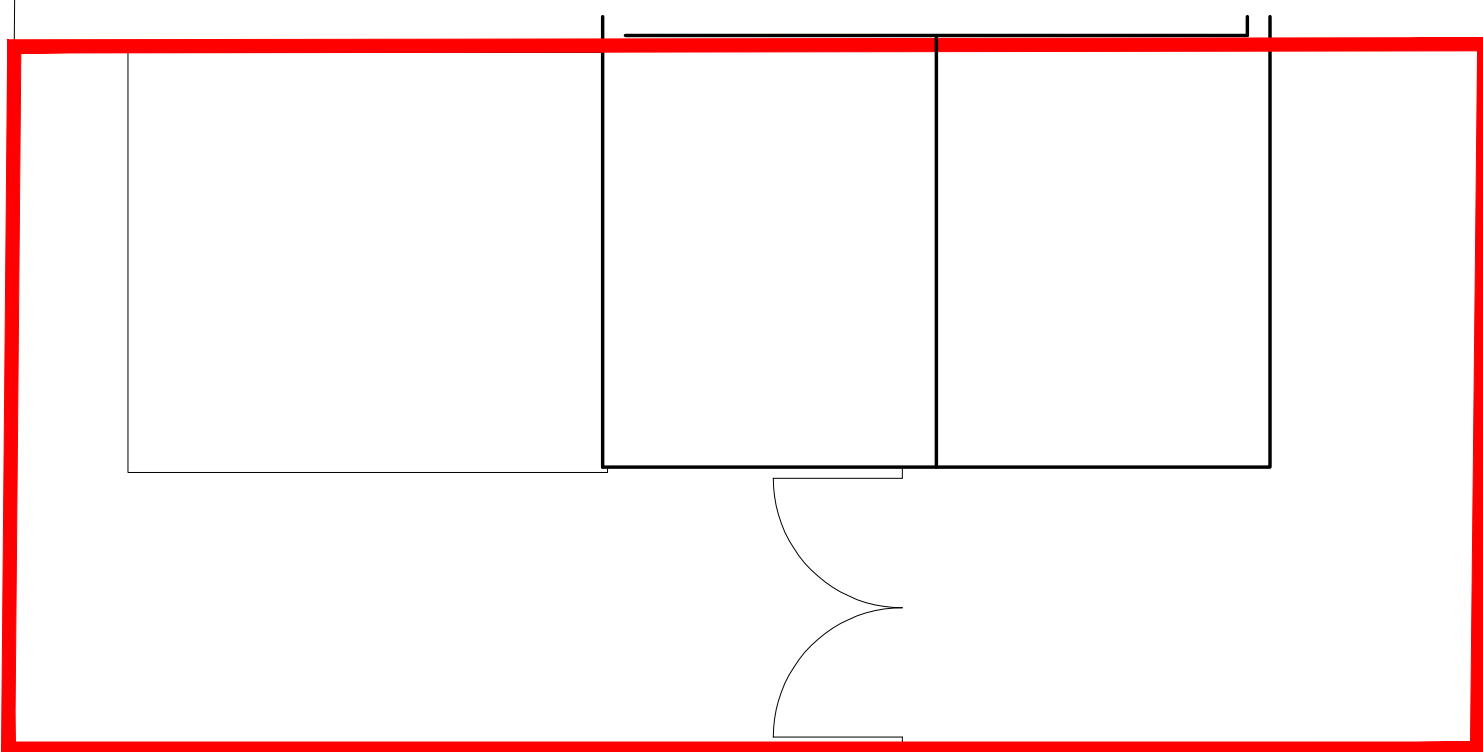


SITE PLAN

1:100

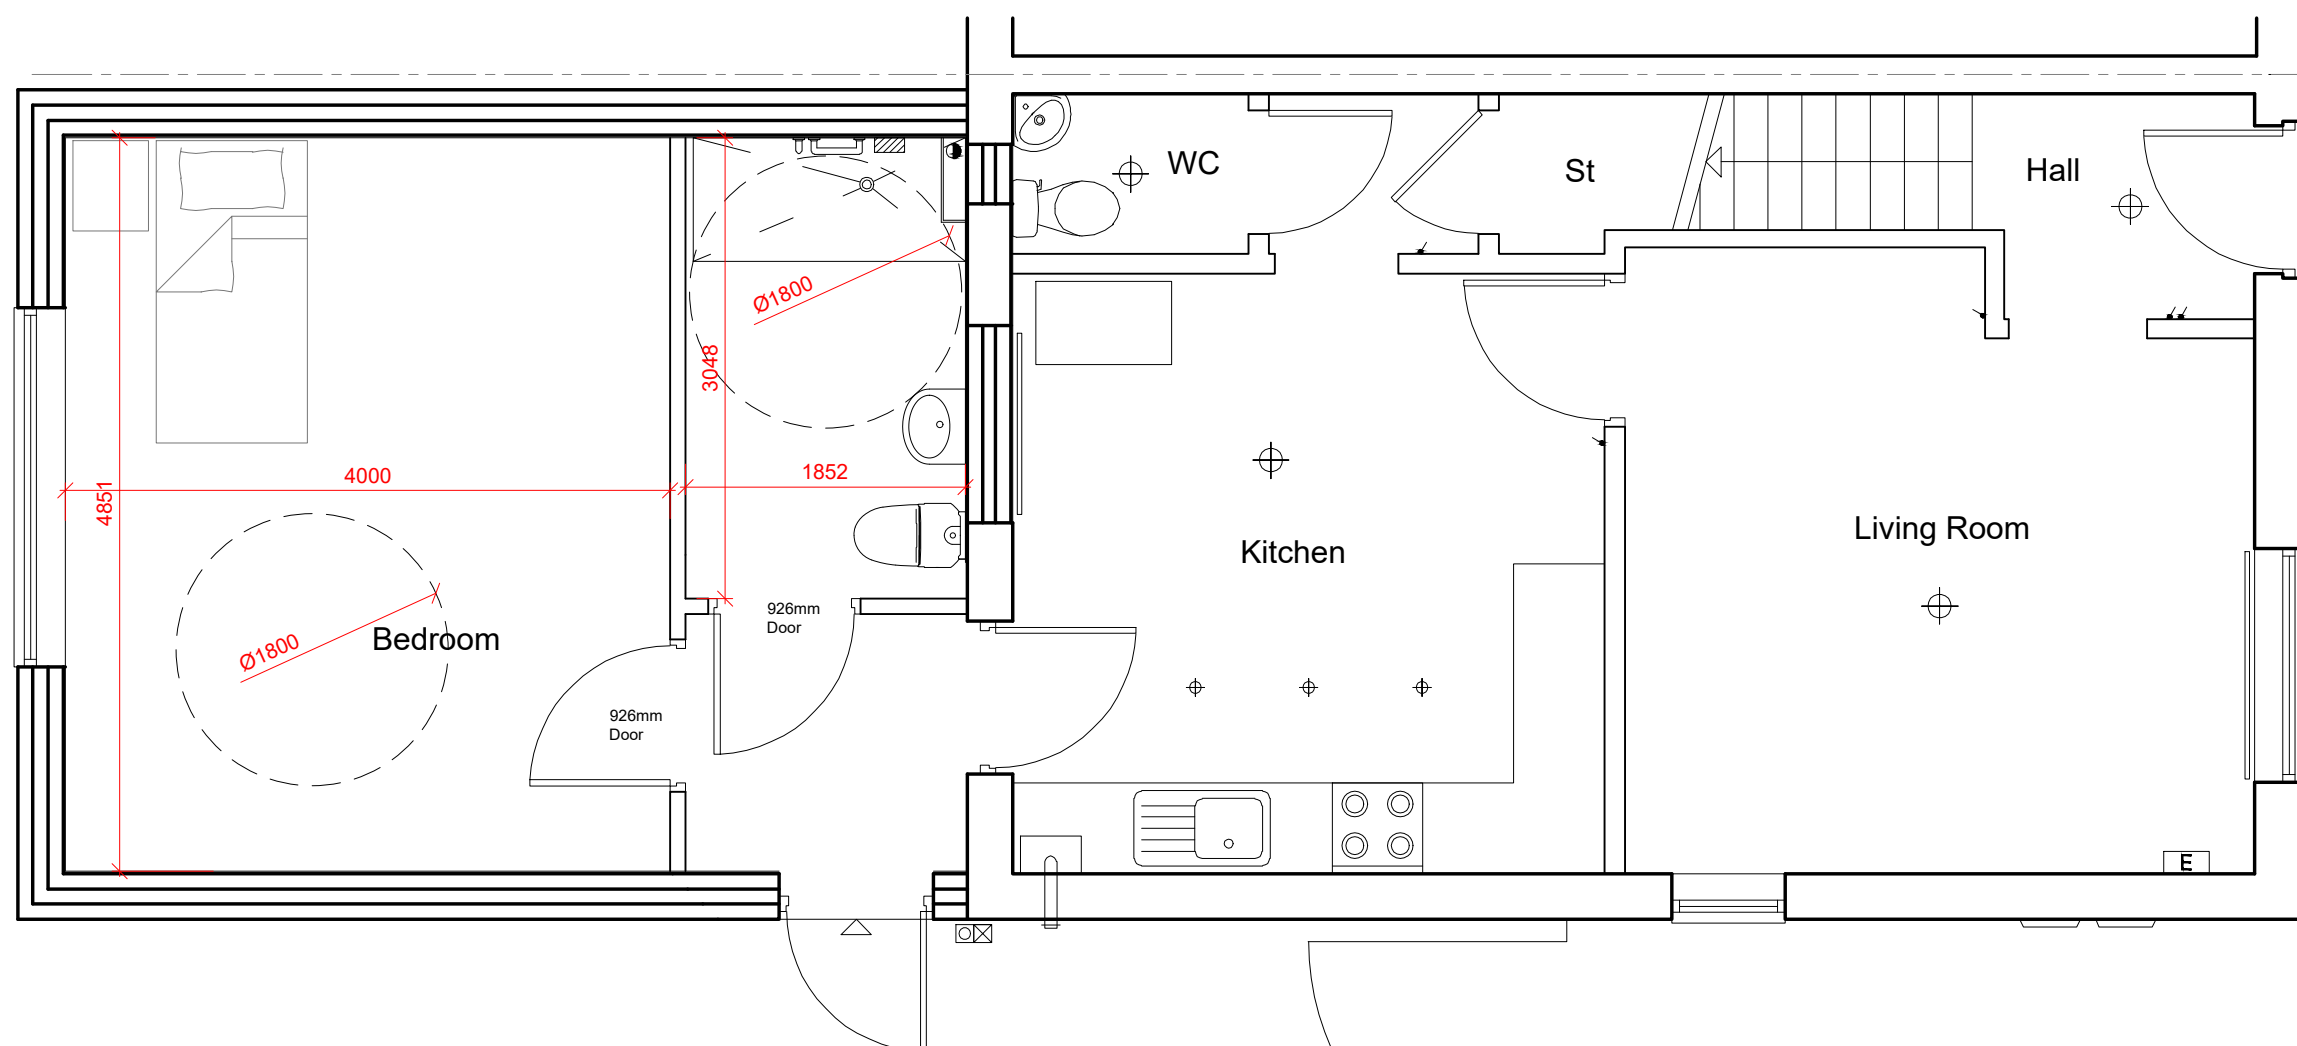


GROUND FLOOR

1:50

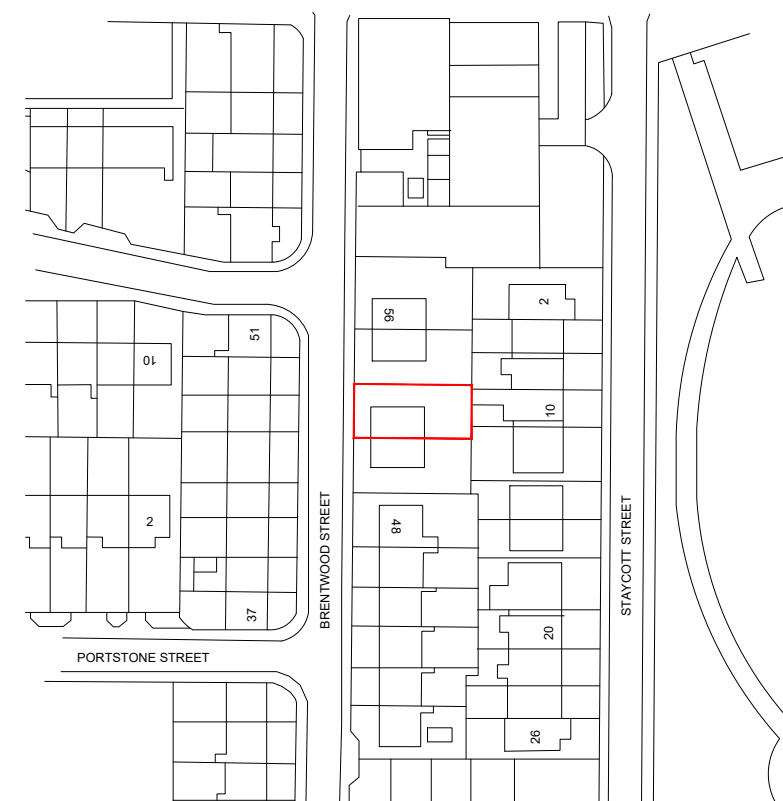


LOCATION PLAN


1:1250

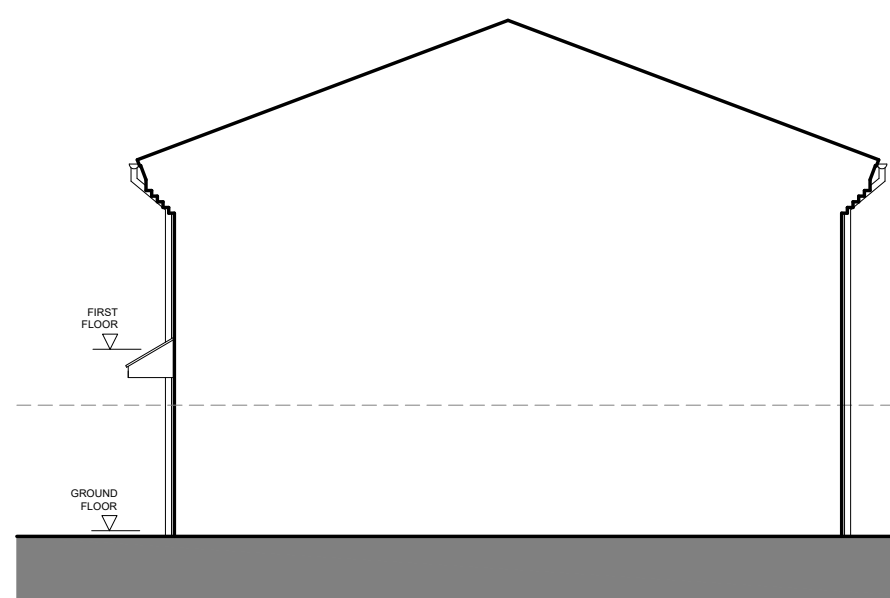

SIDE (From adjoining neighbour)

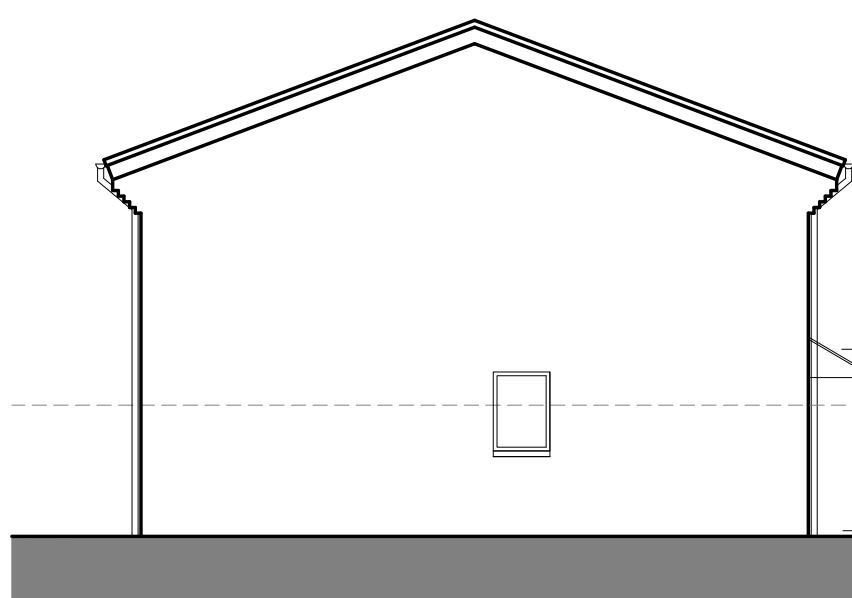


SIDE

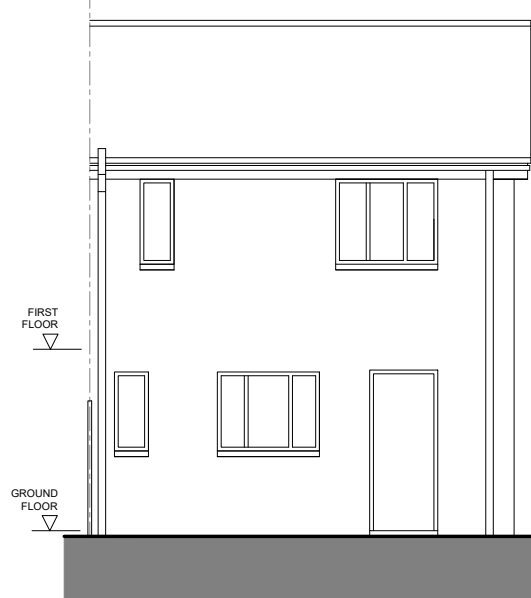


REAR




FRONT

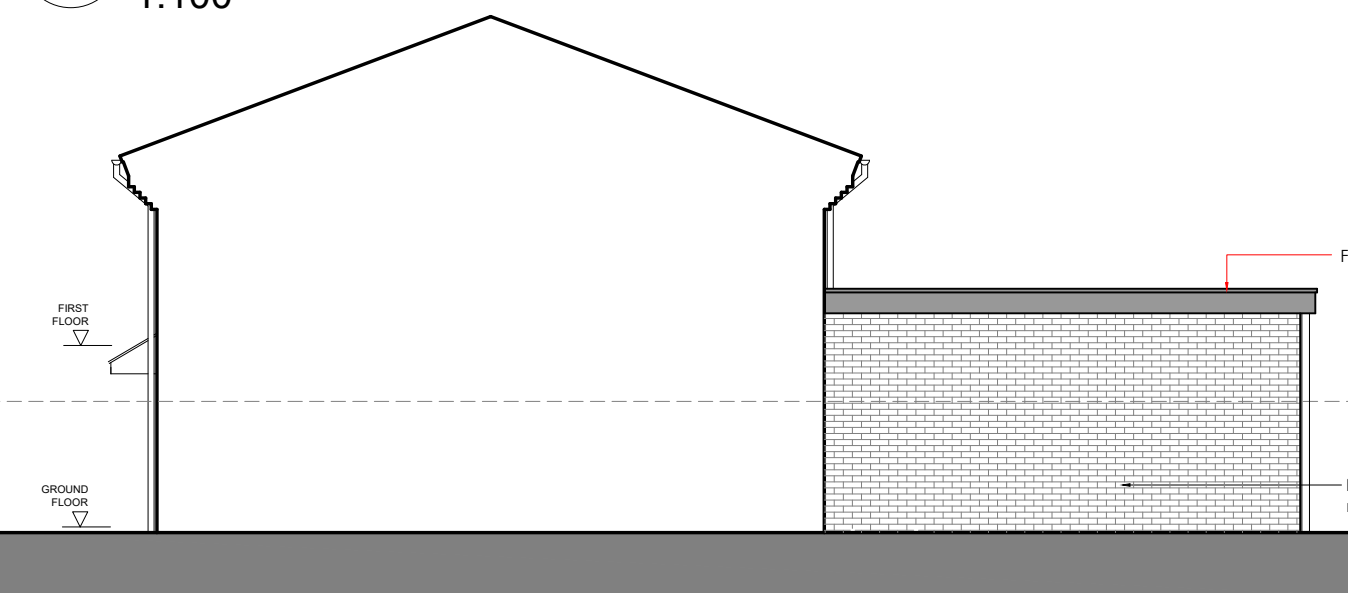


SIDE (From adjoining neighbour)

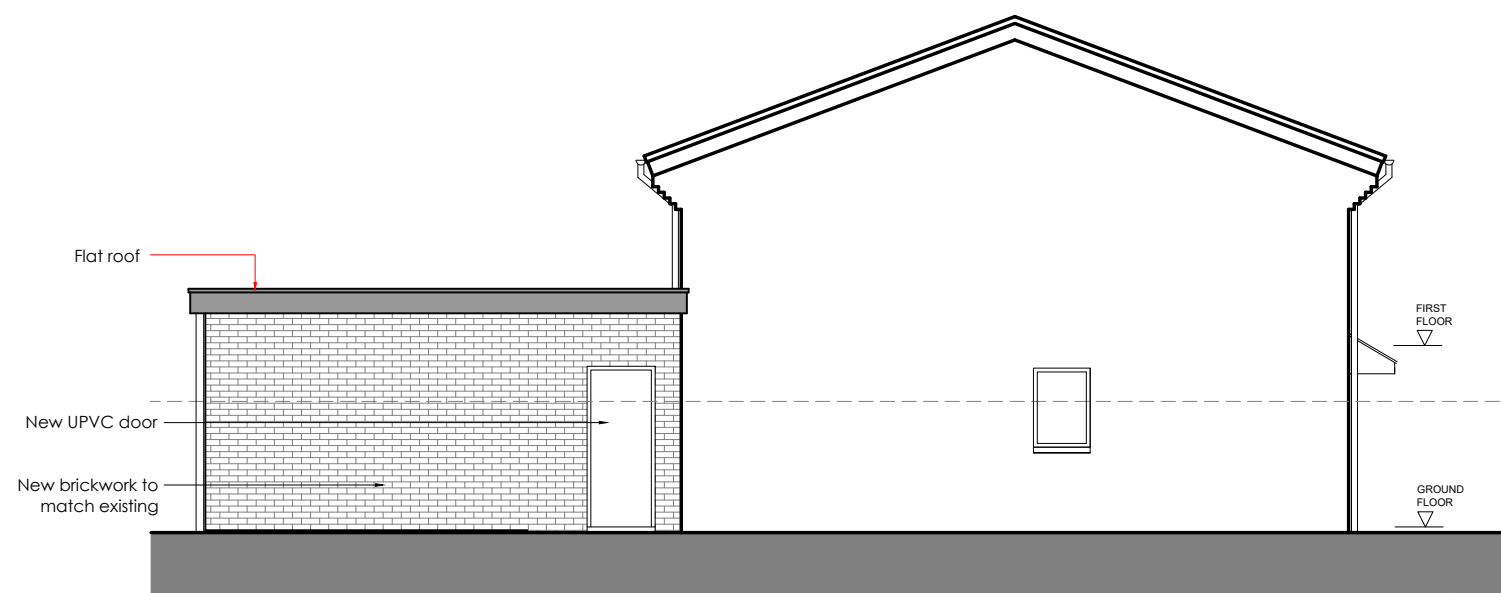

SIDE

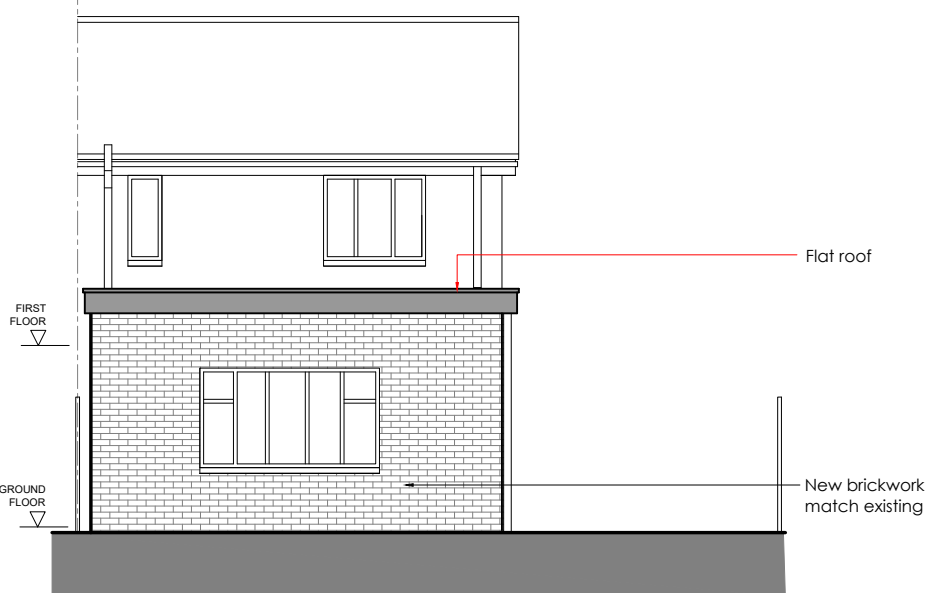


REAR

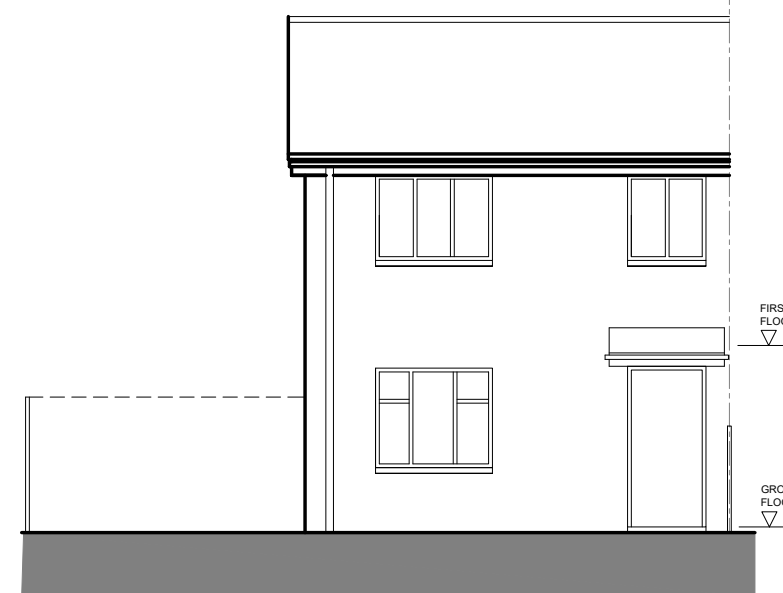


FRONT

Notes:

1. Contractor/sub-contractors to verify all dimensions on site before commencing work. Sribold is to be notified of any discrepancies in dimensions and setting out of work prior to starting on site.
2. Copyright of design shown is retained by this office. All rights reserved. This drawing must not be reproduced without prior permission.
3. Do not scale from the drawings.
4. All dimensions are in millimeters unless noted otherwise. All dimensions to be verified on site & approved by the engineer/contractor.
5. This drawing should be read in conjunction with other relevant architectural, structural, mechanical and electrical drawings and all relevant sections of the specifications.

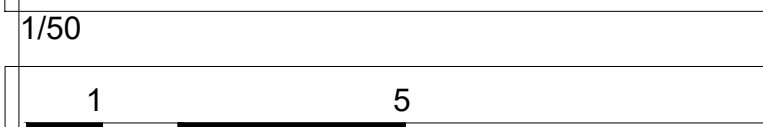

1/50
1/100

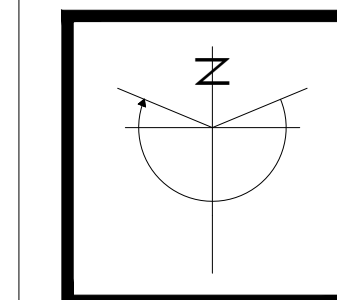

01	Roof changed to flat roof	-	23.10.22
REV:	DESCRIPTION:	BY:	DATE:
STATUS: FOR INFORMATION			

CLIENT: Anisa Abdihamed
52 Brentwood Street
Manchester, M16 7HG

TITLE: Location & Site Plan
Floor Plans & Elevations
Existing & Proposed

SCALE AT A1:	DATE:	DRAWN:	CHECKED:
As Noted	23.05.22		HS
PROJECT NO:	DRAWING NO:	REVISION:	
2213	P-PL-001	01	