




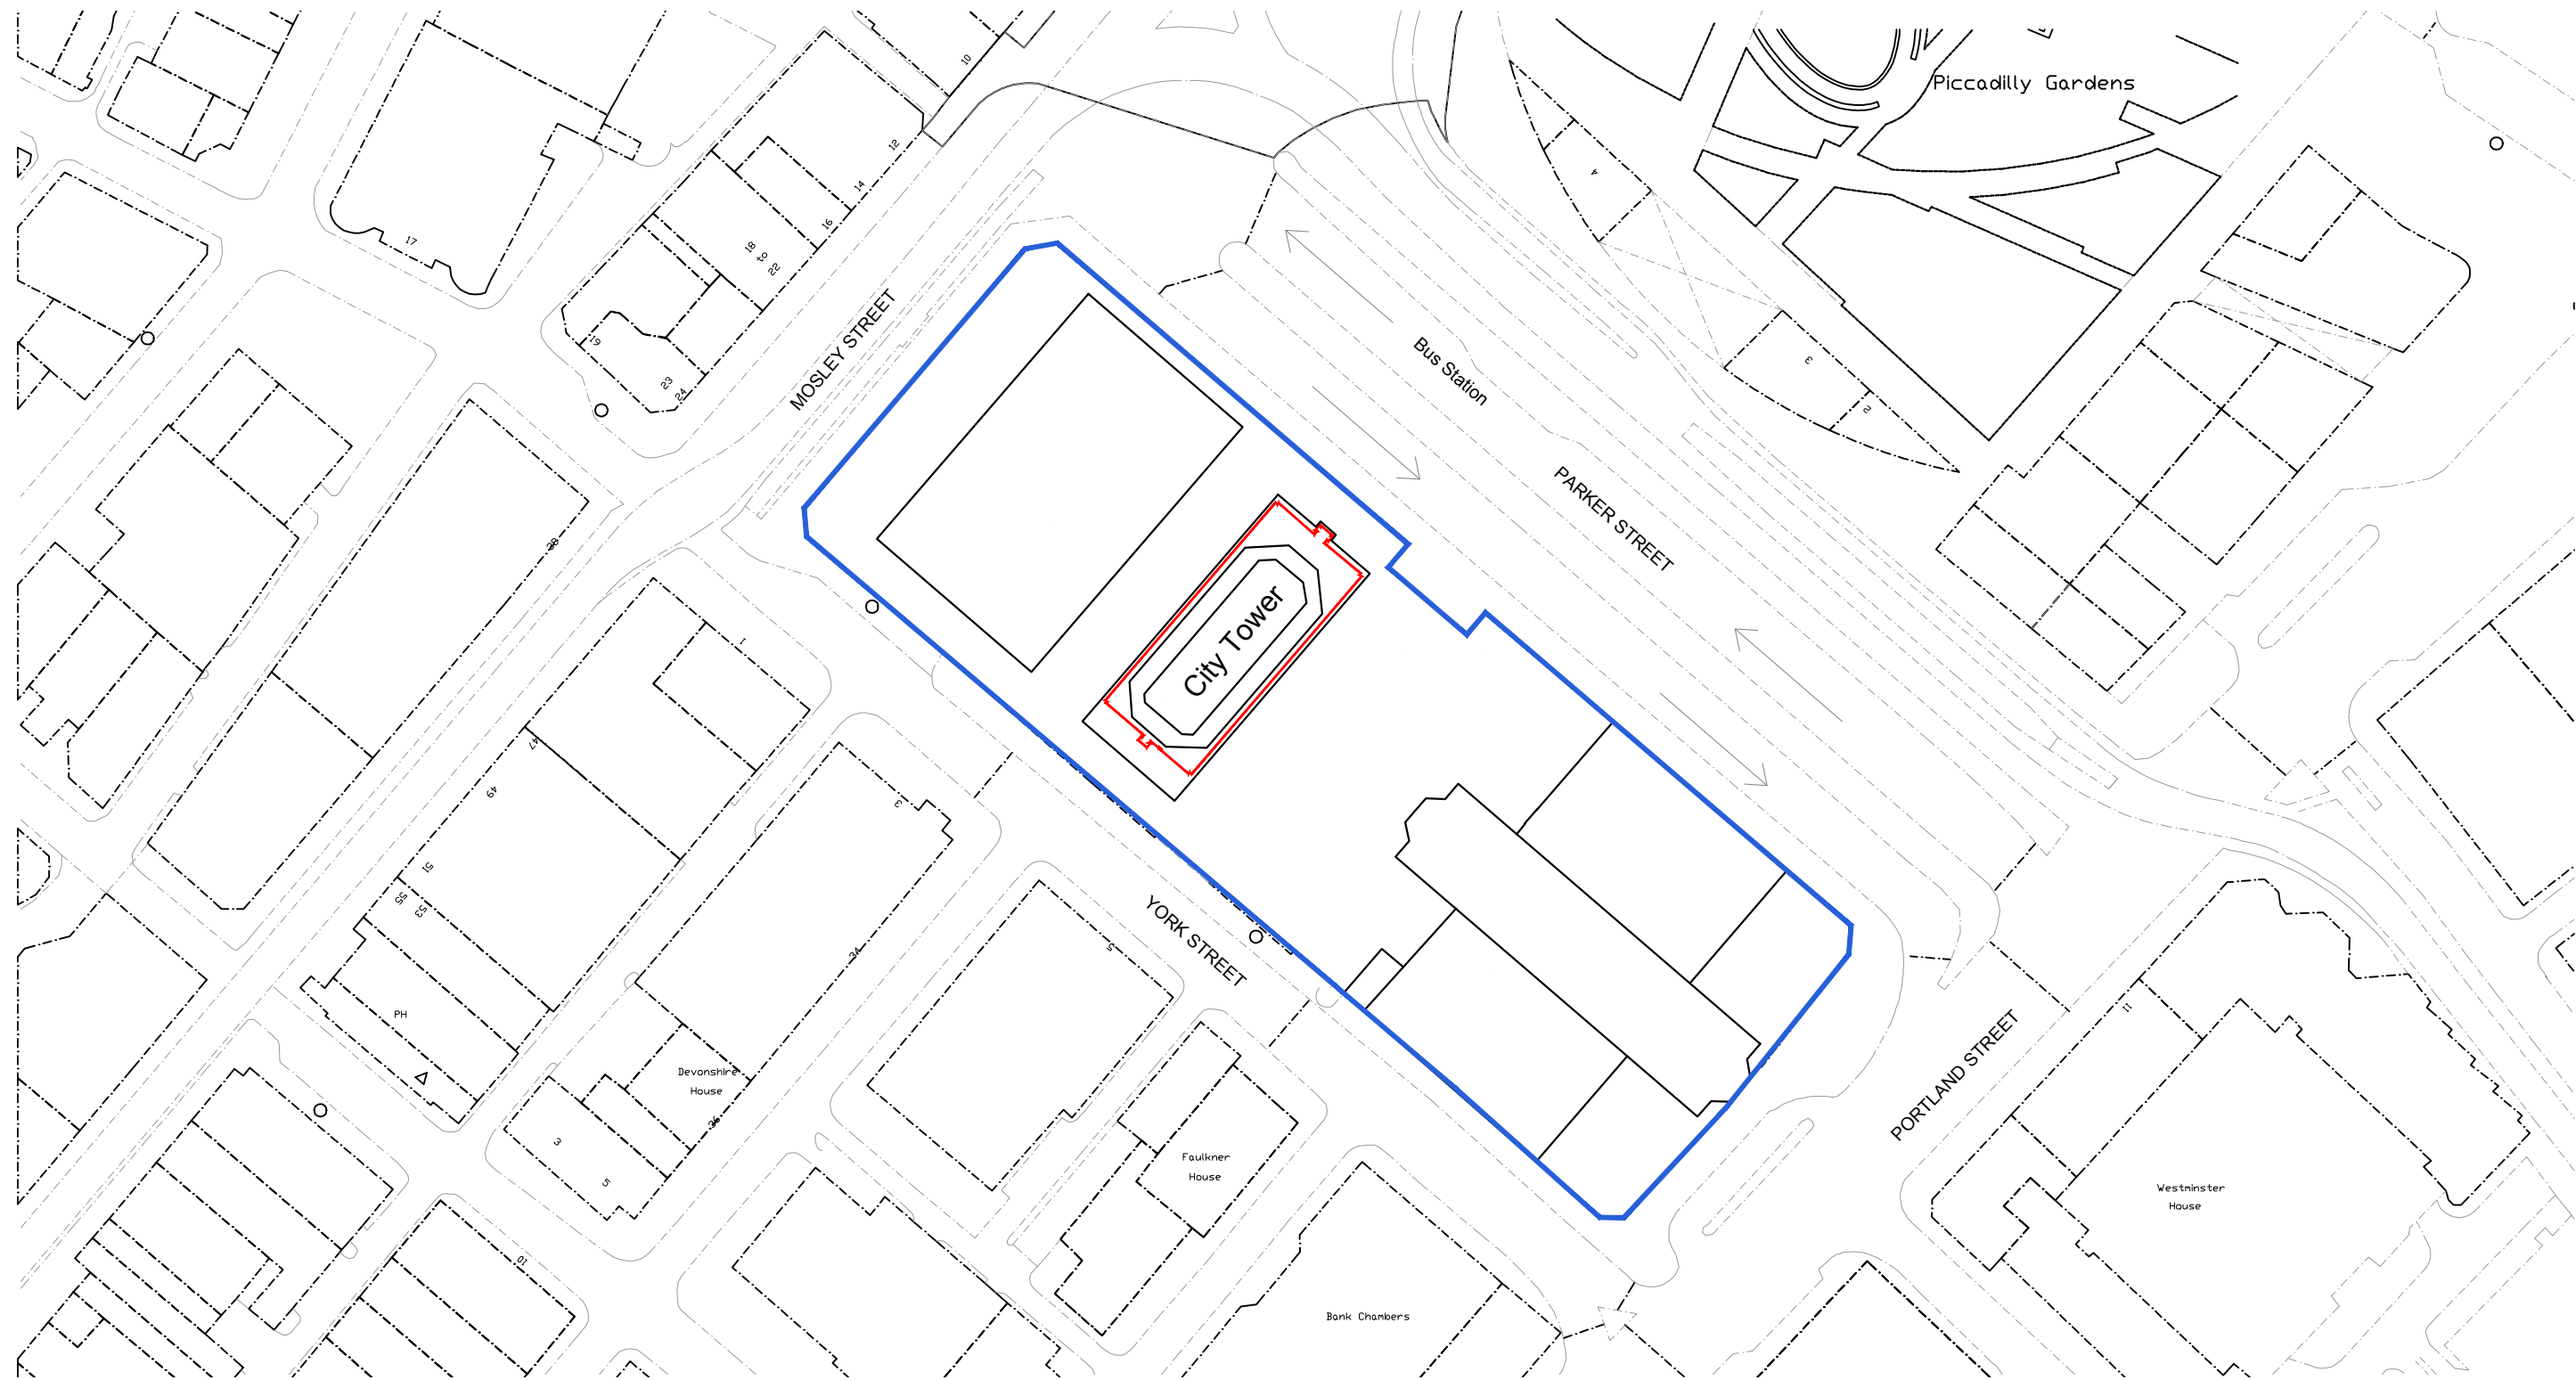

SITE PLAN

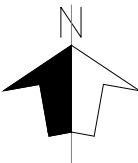

SCALE BAR 1:1250

 

- Key:
- application site boundary
  - boundary of adjoining land related to application

|                       |            |
|-----------------------|------------|
| client                |            |
| CITY TOWER UNIT TRUST |            |
| scales                | source dwg |
| 1:1250 @ A3           |            |

4 St Paul's Churchyard, London,  
EC4M 8AY  
TEL: 020 7029 3888  
FAX: 020 7029 3889  
www.thisismhbc.com



|                                          |  |
|------------------------------------------|--|
| title                                    |  |
| EXISTING SITE PLAN<br>(6th Floor level)  |  |
| project                                  |  |
| CITY TOWER, PICCADILLY PLAZA, MANCHESTER |  |

| REVISION    |          | DATE     | DRAWN |
|-------------|----------|----------|-------|
| drawing no. | revision | rev date |       |
| 907- 600    |          | checked  |       |
| drawn       | date     | status   |       |
| AS          | 25.07.19 |          |       |