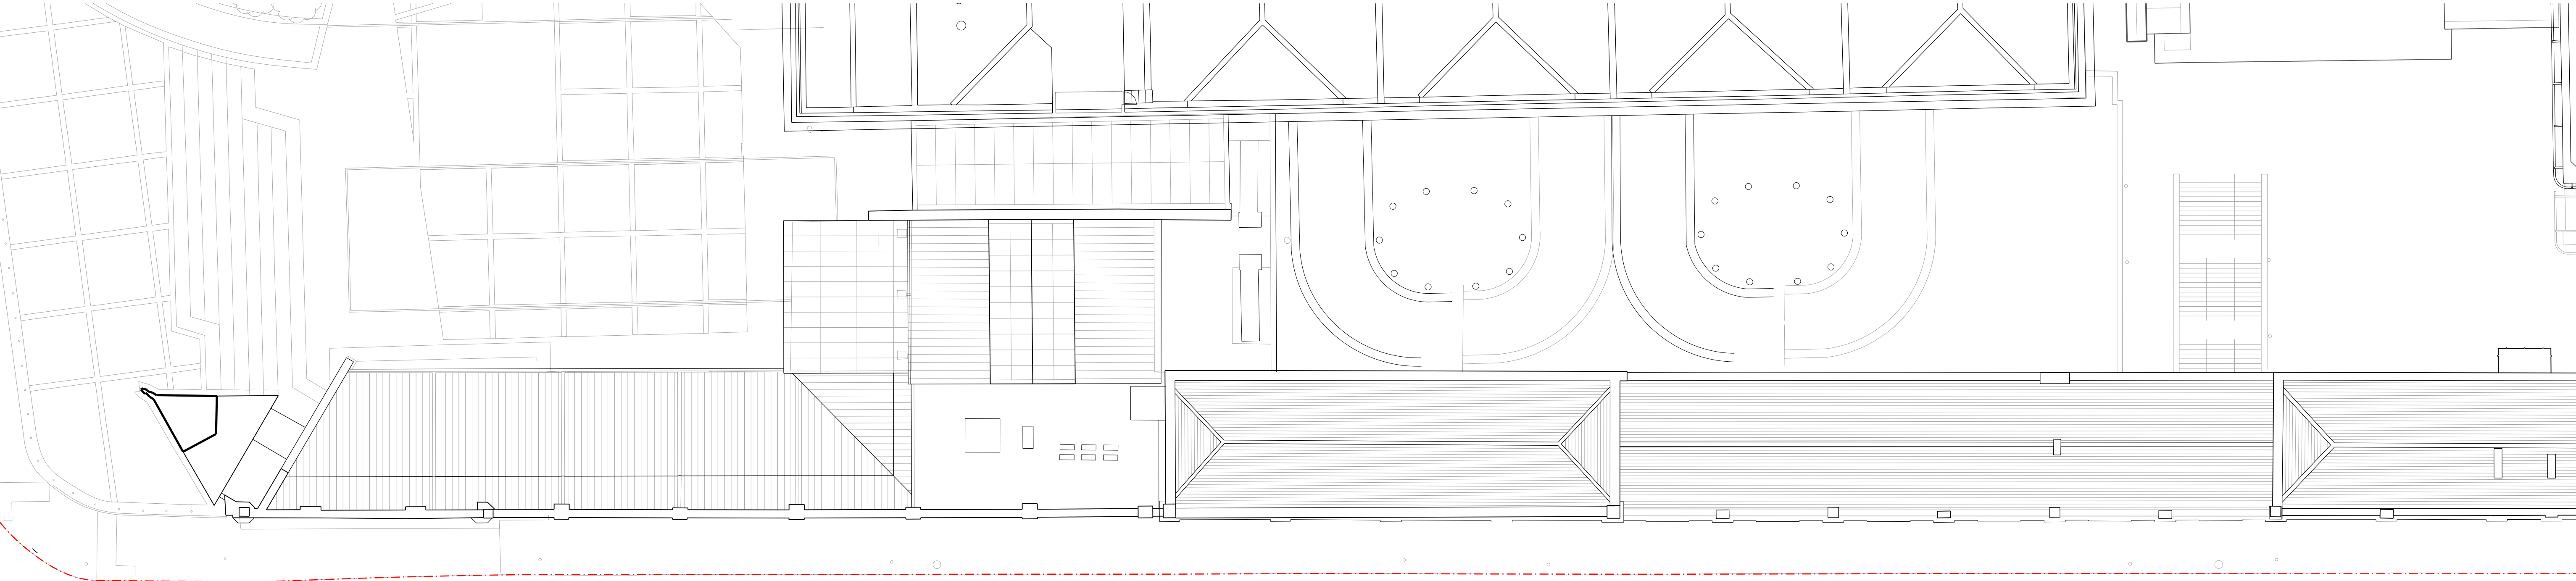


This drawing is copyright.
Do not scale off dimensions.

All dimensions to be checked on site by contractor.

Contractor to report and dimensional discrepancies, errors or omissions prior to commencing on site.

NORTH

Rev	Date	Comment
P01	22-11-2022	Planning Submission

KEY:

--- Assumed Information

Project Title
Great Northern

Status
PLANNING

Drawing Title
Deansgate Terraces (North)
Existing Roof Plan

Job No 10422	Scale 1:200 @ A1
Drawing No 10422-SHP-Z3A-A-B5D9-G200-XP-RF-001	Revision P01

simpsonhaugh

MANCHESTER
+44 (0)161 835 2345

LONDON
+44 (0)20 7549 4000