


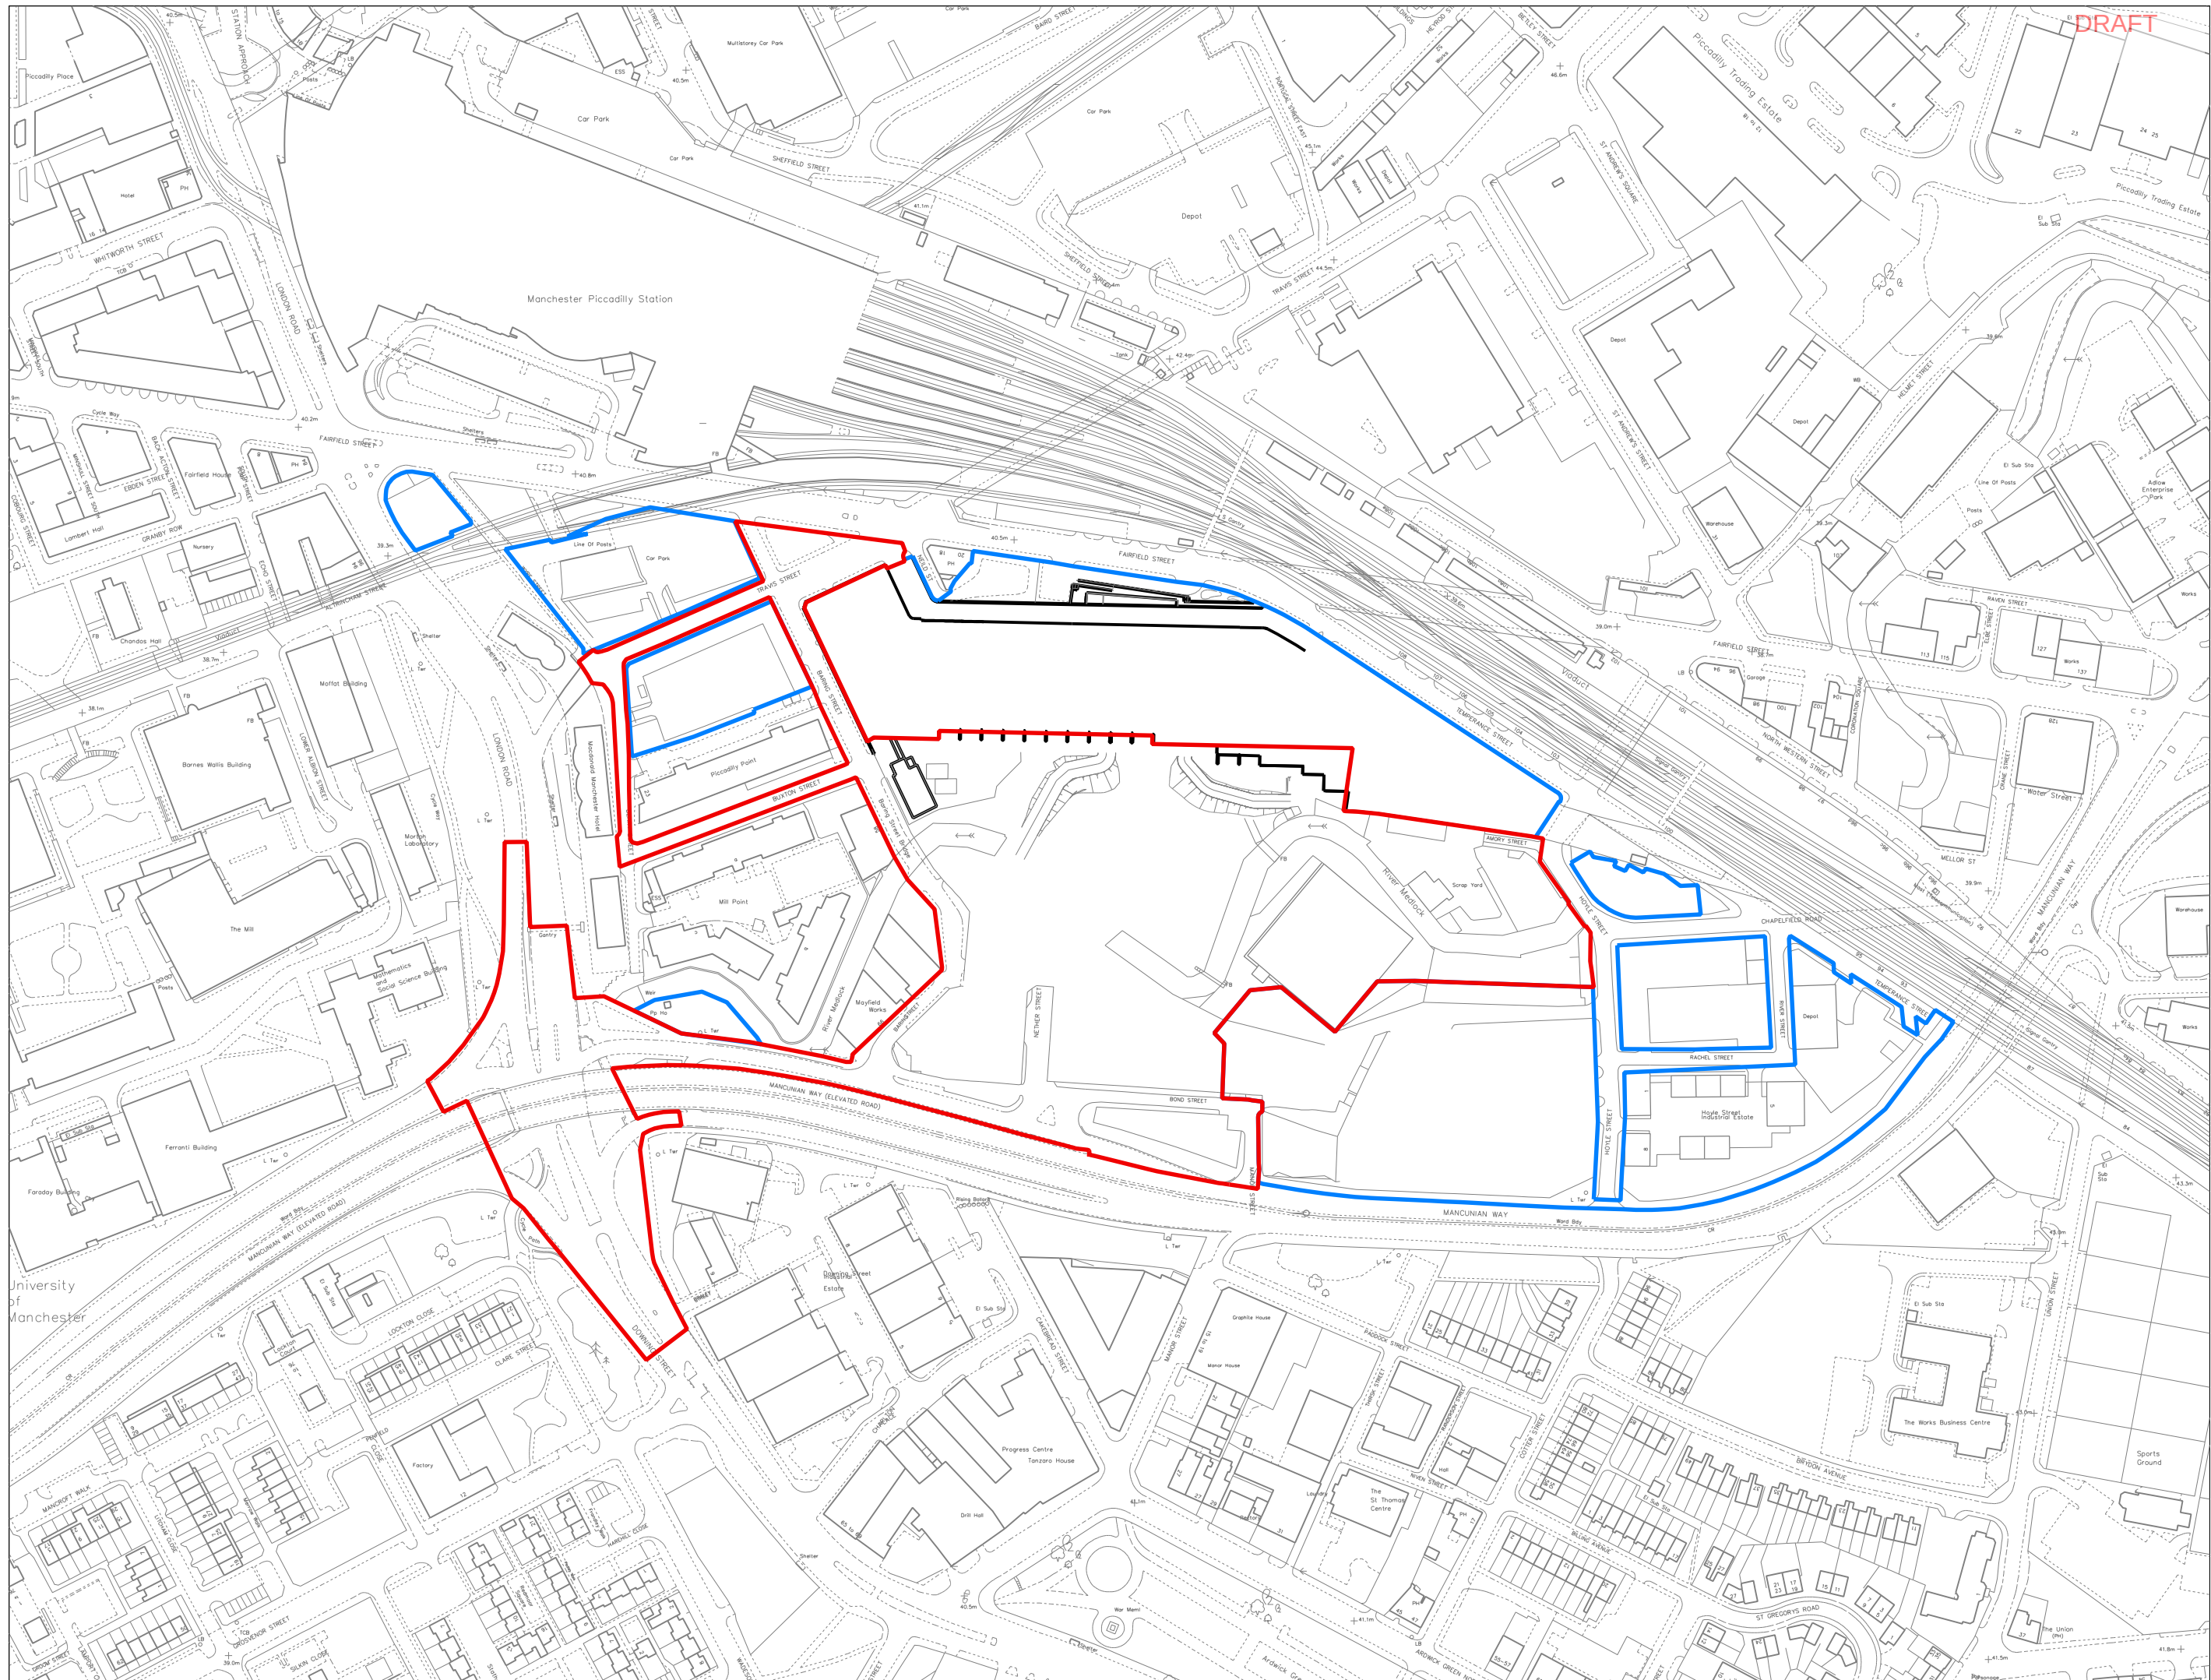

DRAFT

General Notes

No Inland license exists. This drawing should not be used to calculate areas for purposes of valuation. Do not state this drawing. All members to be checked on site by the contractor and such transitions to be their responsibility. All work must comply with relevant British Standards and Building Regulations requirements. Drawing errors and omissions to be reported to the architect.

Notes

-  Planning Application Boundary
-  Ownership Boundary

[illegible]

Keypla



Scale B

sew Studio
Egret
West

3 Brewhouse Yard
London
EC1V 4JQ
0207 549 1730

hello@egretwest.com
egretwest.com

©2015 SEW ltd

Client
**Mayfield Development
Partnership**

Project
Manchester Mayfield

Drawing Title
Mayfield Phase 1, Application 1:
Site Plan and Location Plan

Project Number 0343	Status Planning
Scale at A1 (A3) 1:1250 (2500)	Date 25.09.19
Drawn by FK	Checked by SEW

Drawing Number	Revised
0343-SEW-ZZ-ZZ-DR-Z-0001200	P0