



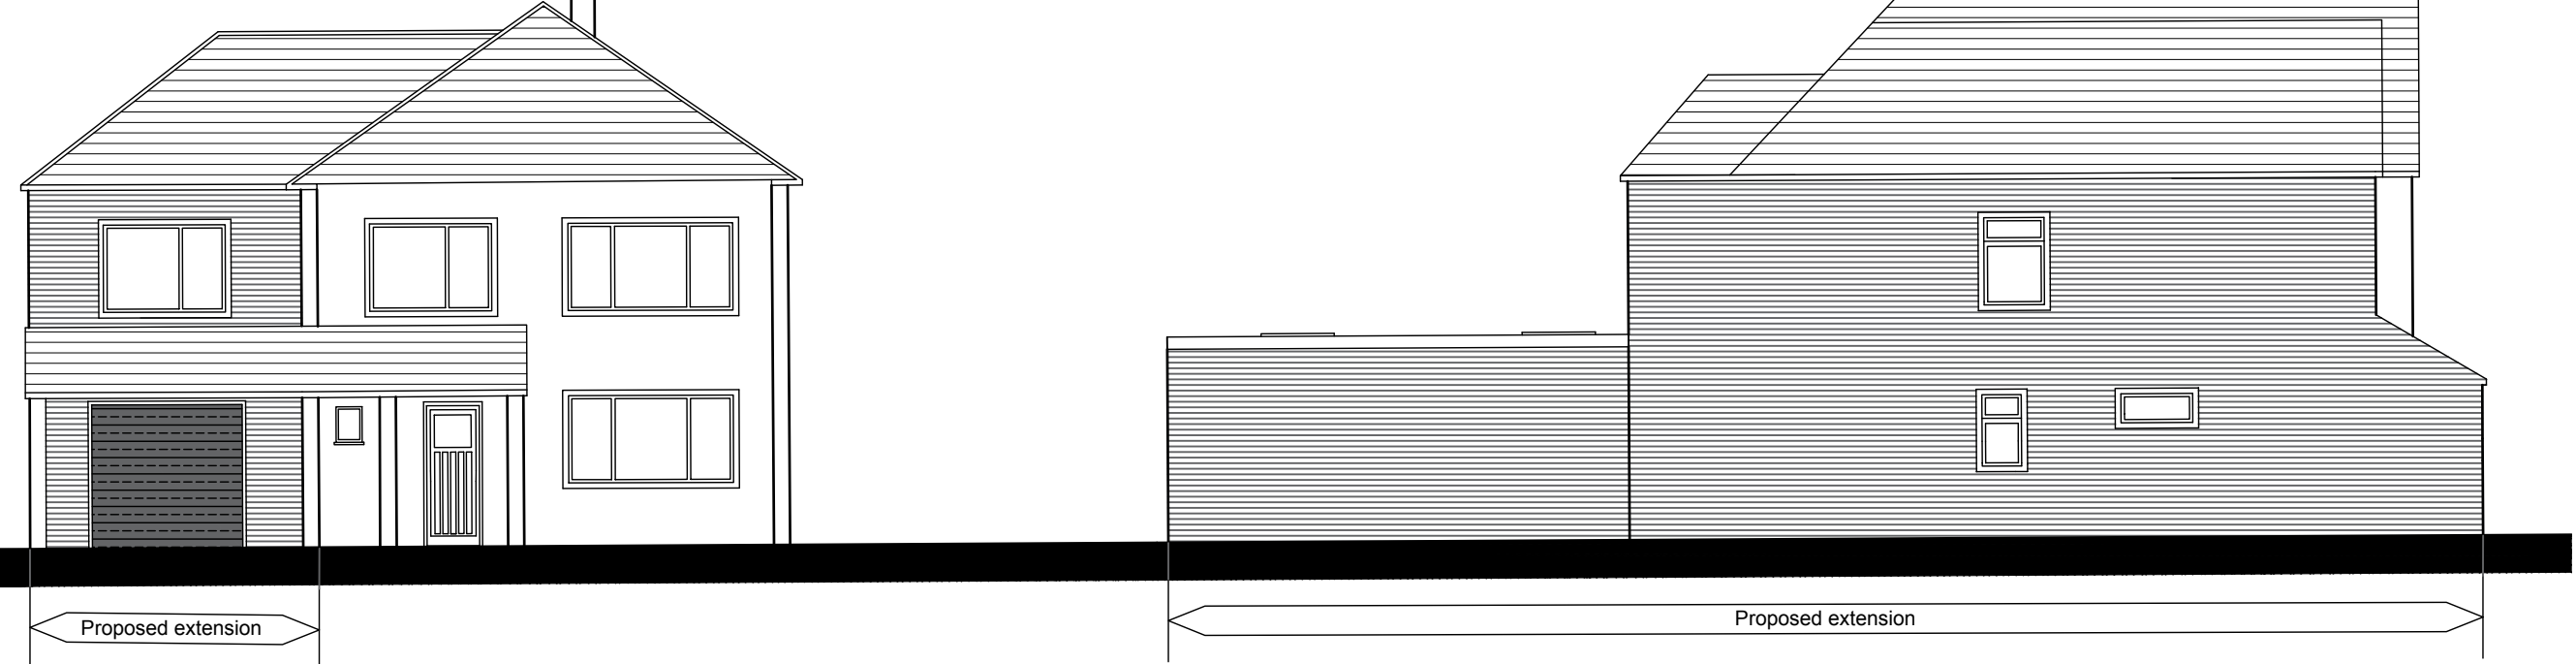

Proposed Front Elevation.

Proposed Side Elevation.

53 Pasturefield Road,
Manchester, M22 5JX

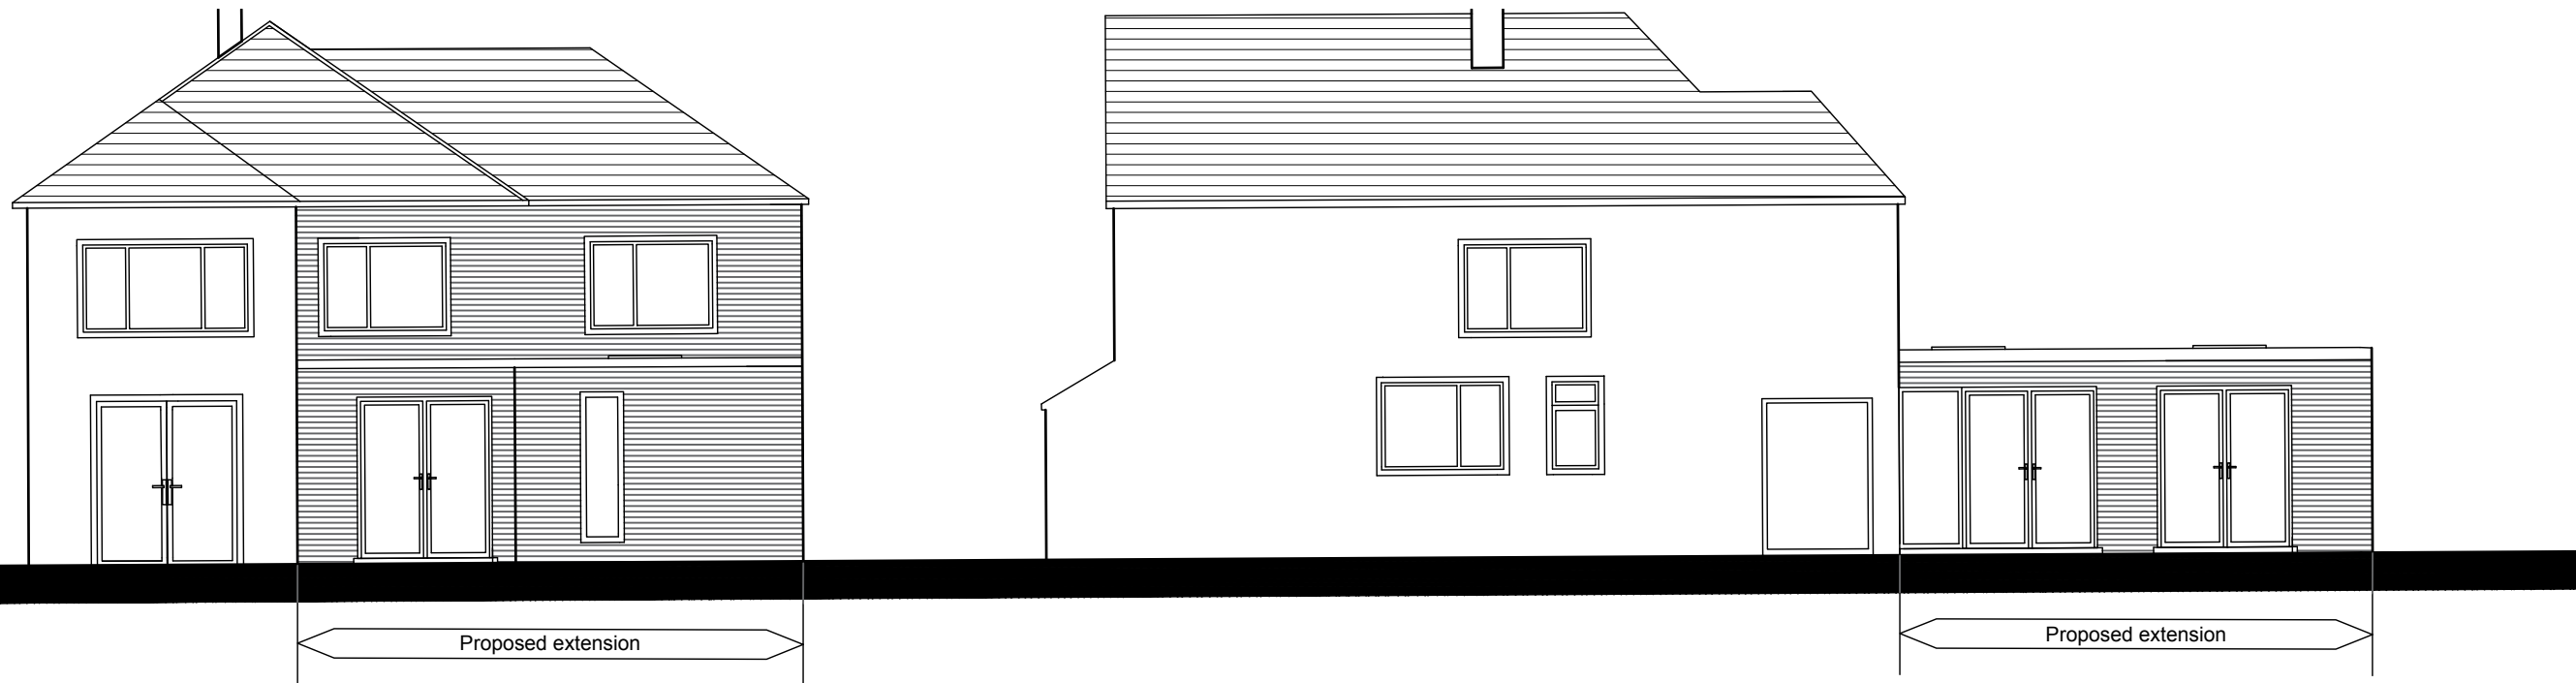

Proposed Rear Elevation.

Proposed Side Elevation.

1 Elevation As Proposed
1:100



SCALE BAR 1:100 @ A3

Client: Naeem Khaliq & Alison Buxton		
Project: Proposed extension to 53 Pasturefield Road, Manchester, M22 5JX		
Title: Elevations as Proposed		
Drawing No. P03		Rev. -
Project No. 53pa.rd	Date June 2022	Checked: NK
Dm: A. Bashir		Scale: 1:100 @ A3