





This drawing is copyright
Do not scale off dimensions.
All dimensions to be checked on site by contractor.
Contractor to report any dimensional discrepancies,
errors or omissions prior to commencing on site.

Based on the use of experienced and competent
contractors working to an approved method
statement, unusual residual hazards / risks are
listed on the Residual Significant Risks Register or
the statement "NO UNUSUAL RISKS" applies.

NOTE:
Please note that all layouts and areas are indicative and may be subject to change in line with the coordination
of structure and services, together with design development and building tolerances, or events outside the
architect's control.
The architect accepts no responsibility for any resulting implications or decisions, commercial or otherwise,
made on the basis of this information.

 

Rev	Date	Description
11	21-10-16	Issued for coordination
12	07-12-16	B2 Footprint Amended & Resident's Lounge Removed
13	23-03-17	Tags Added
14	05-05-17	Stage 4 Issue
15	28-07-17	Stage 4 updates
16	19-01-18	Construction Issue
17	23-03-18	Venice St Pavement Line Updated
18	06-03-20	Security office added

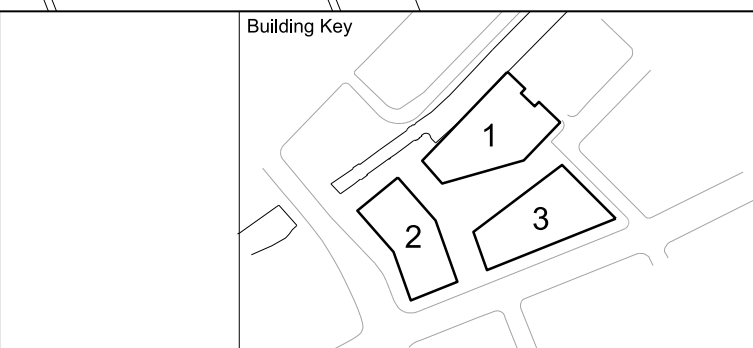

Project Title
**PRINCESS STREET
MANCHESTER**

Status
FOR CONSTRUCTION

Drawing Title SITE PLAN GROUND FLOOR LEVEL		
Job No 10011	Scale 1:200 @ A1	Date June 2015
Drawing No 10011-B0-A-G100-P-00-001	Revision 18	

**SimpsonHaugh
AND PARTNERS**

MANCHESTER
Riverside, 4 Commercial St
Manchester M15 4RQ
+44 (0)161 835 2345
www.simpsonhaugh.com

LONDON
5-8 Roberts Place
London EC1R 9BB
+44 (0)20 7549 4000
mail@simpsonhaugh.com