


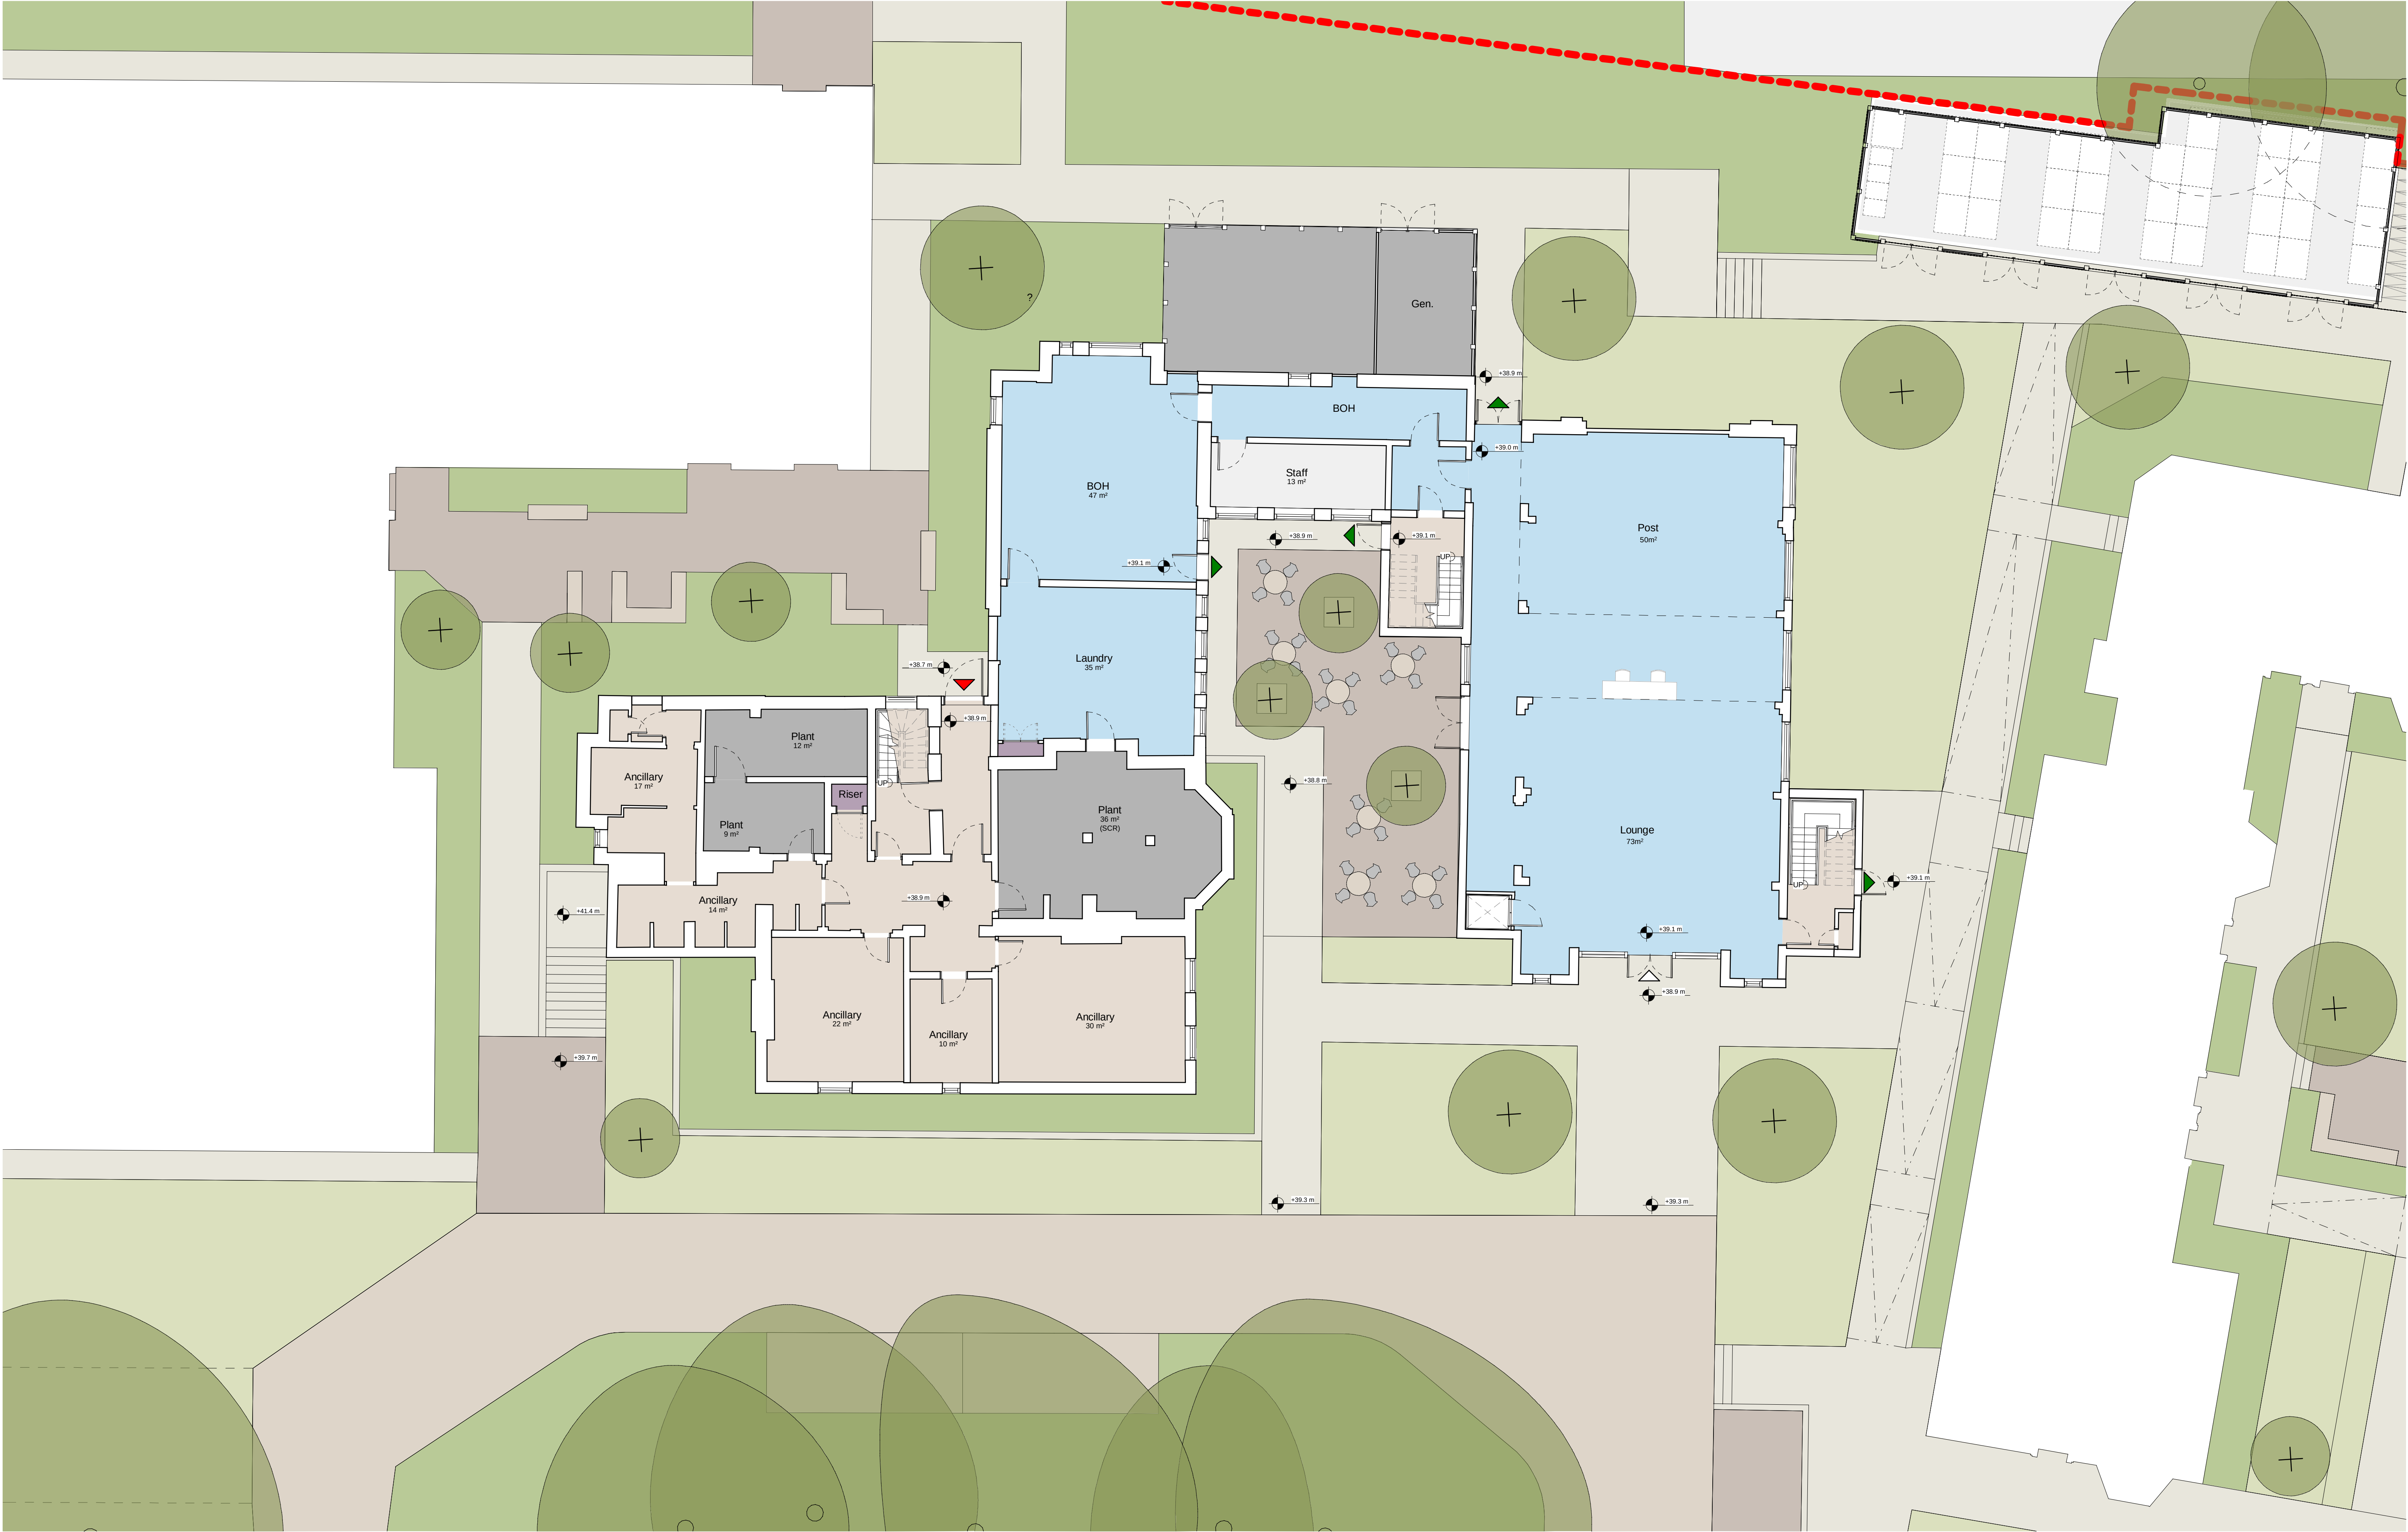

This drawing is copyright.
Do not scale off dimensions.

All dimensions to be checked on
site by contractor.

Contractor to report any dimensional
discrepancies, errors or omissions
prior to commencing on site.

NOTES:

- Shown landscaping is illustrative only

KEY:

Ancillary Space	Ancillary Space	Main Entrance
Amenity Space	Store	
Studio Bedrooms	Riser	
Plant		

NORTH

Rev	Date	Description
P01	2022-07-08	Planning Issue

Project Title
St Gabriel's Manchester

Status
PLANNING

Drawing Title
**St Gabriel's and Chapel
General Arrangement
Proposed Lower Ground Floor Plan**

Project No 10349	Scale 1 : 100 @ A1
Revision 10349-SHP-Z1-A-B5D8-G200-PL-LG-001 P01	

simpsonhaugh

Manchester
+44 (0)161 835 2345

London
+44 (0)20 7549 4000