



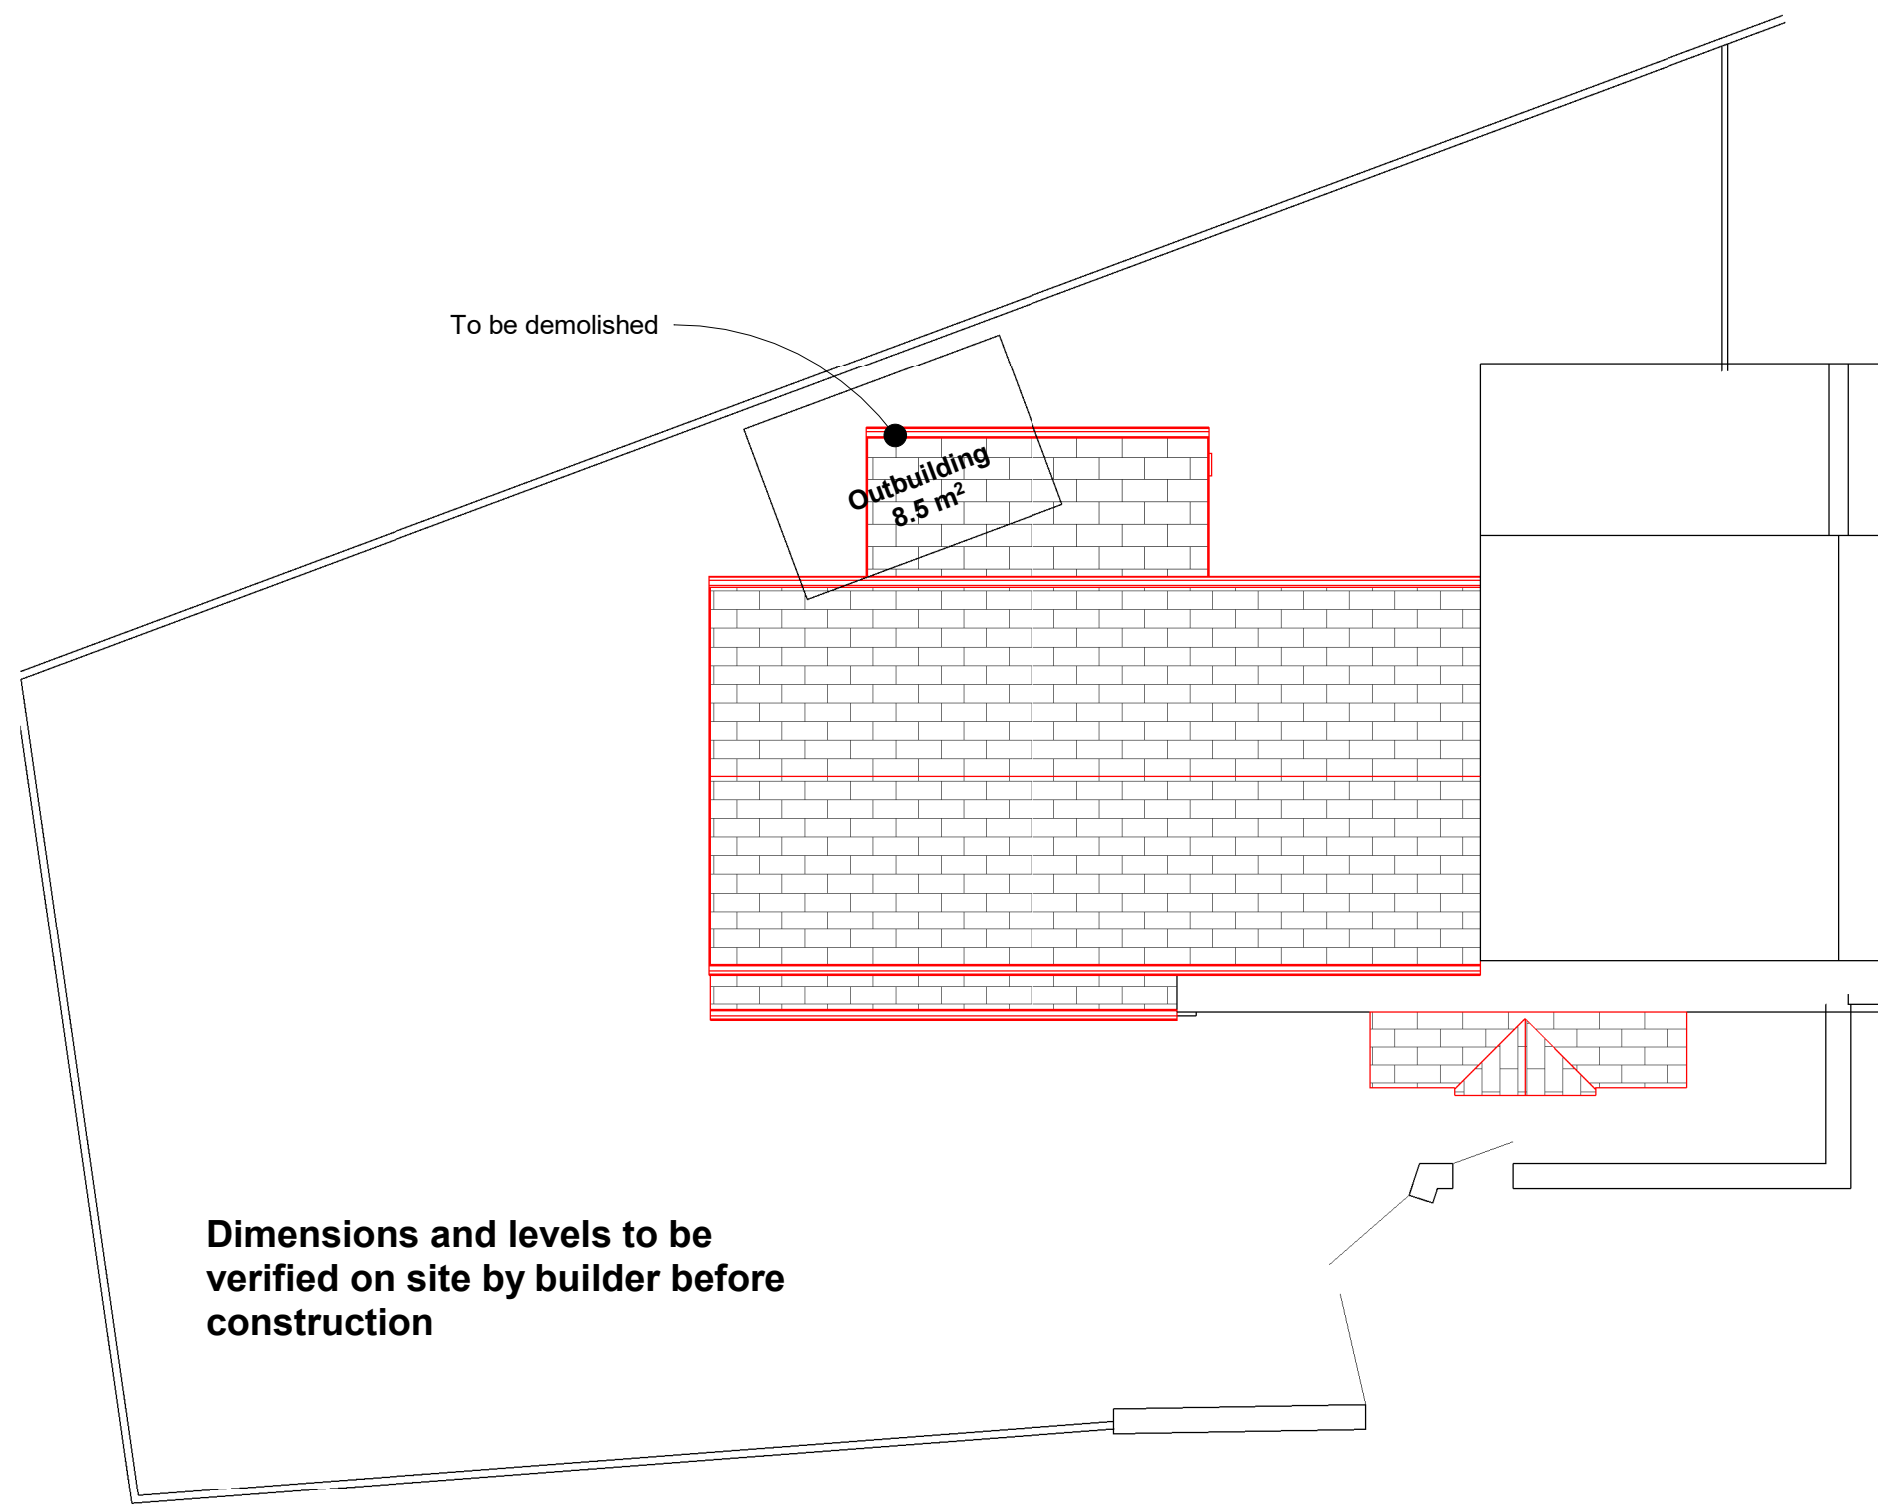


Site Plan
1 : 100

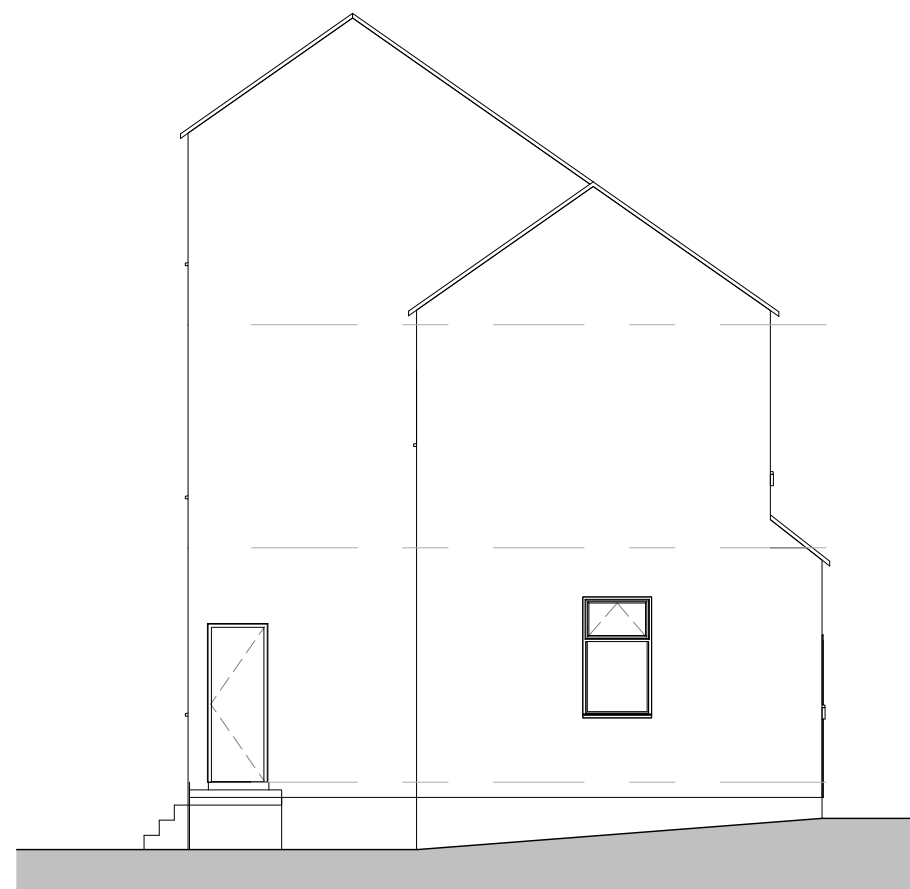


01-E-Elevation
1 : 100




02-E-Elevation
1 : 100

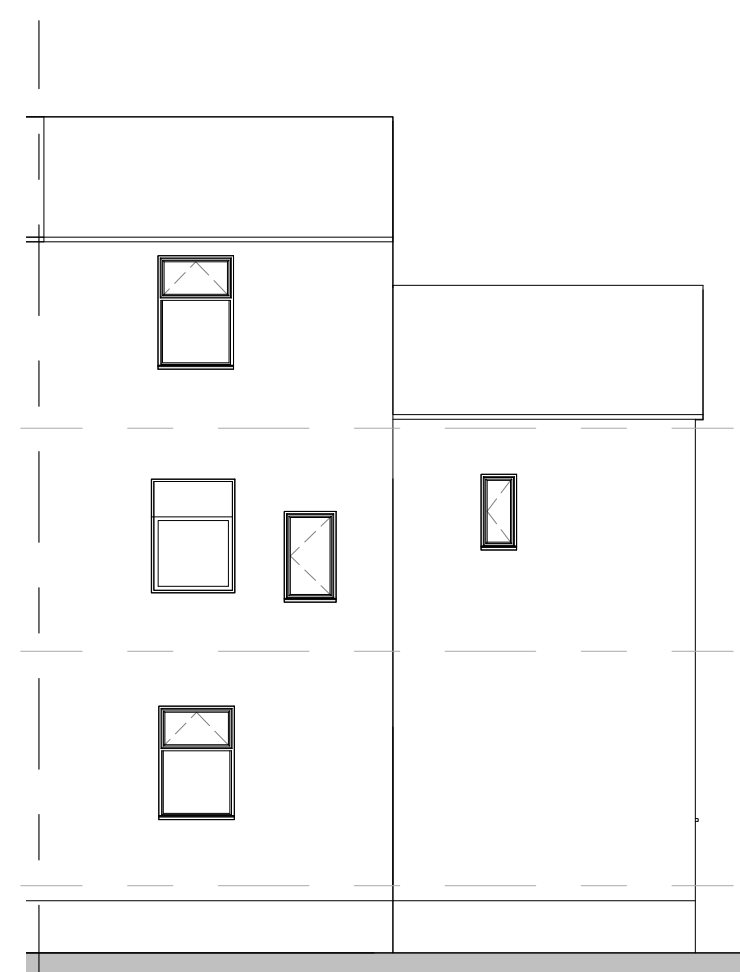


03-E-Elevation
1 : 100

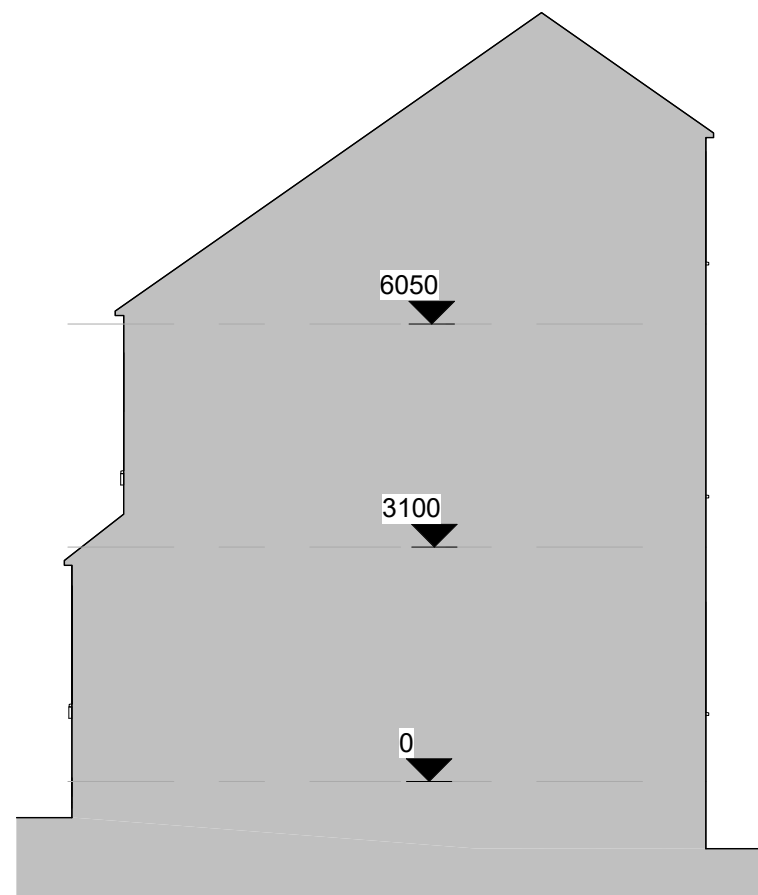


04-E-Elevation
1 : 100

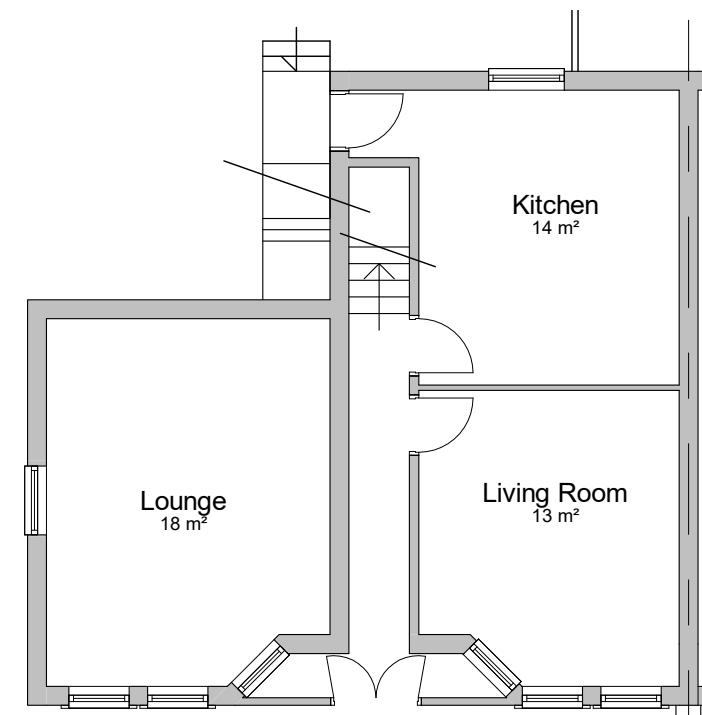


00-E-Ground Floor
1 : 100

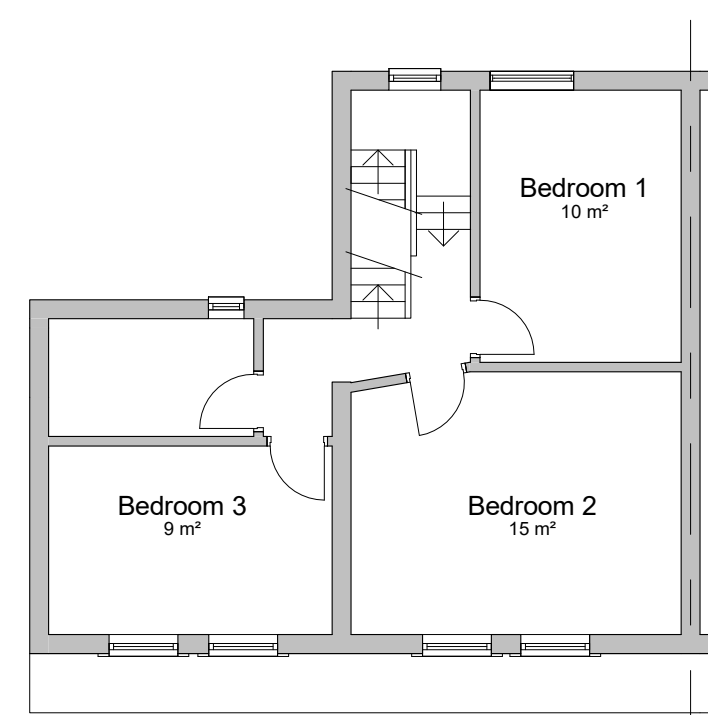


01-E-First Floor
1 : 100

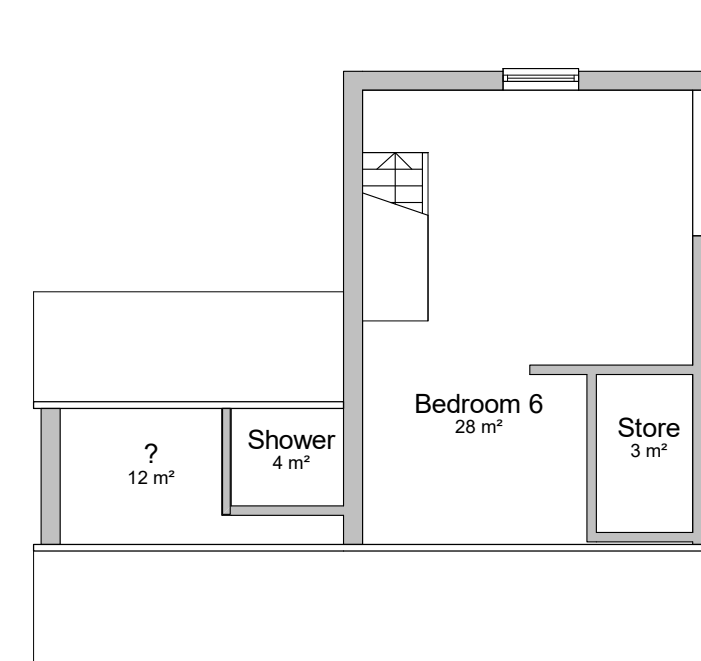

02-E-Loft
1 : 100

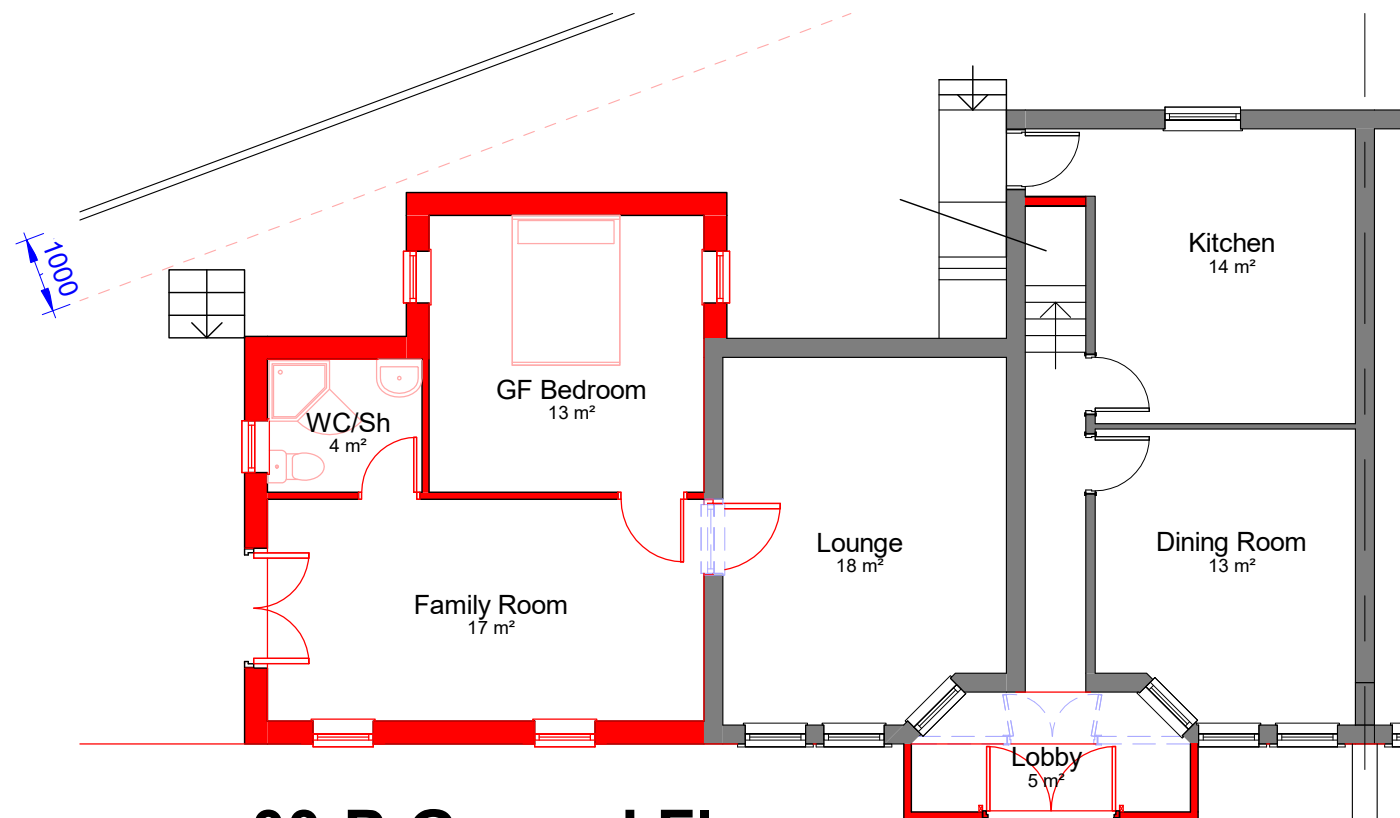


00-P-Ground Floor
1 : 100

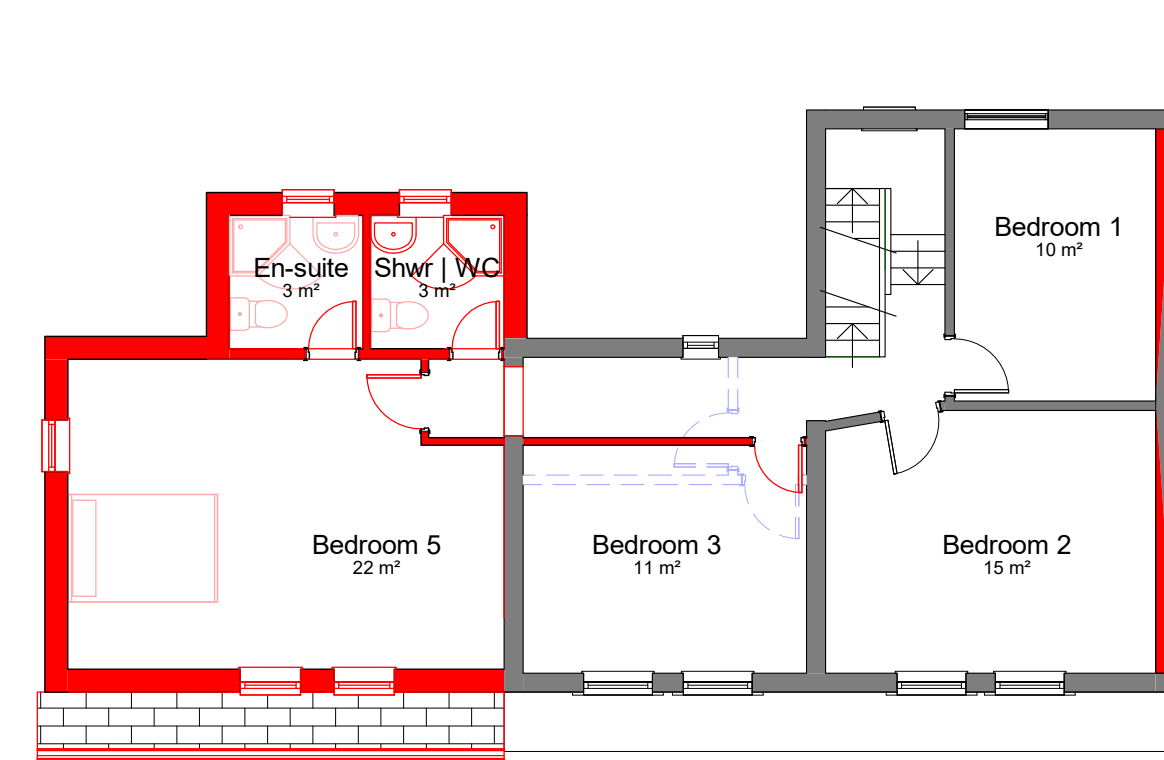


01-P-First Floor
1 : 100




01-P-Elevation
1 : 100

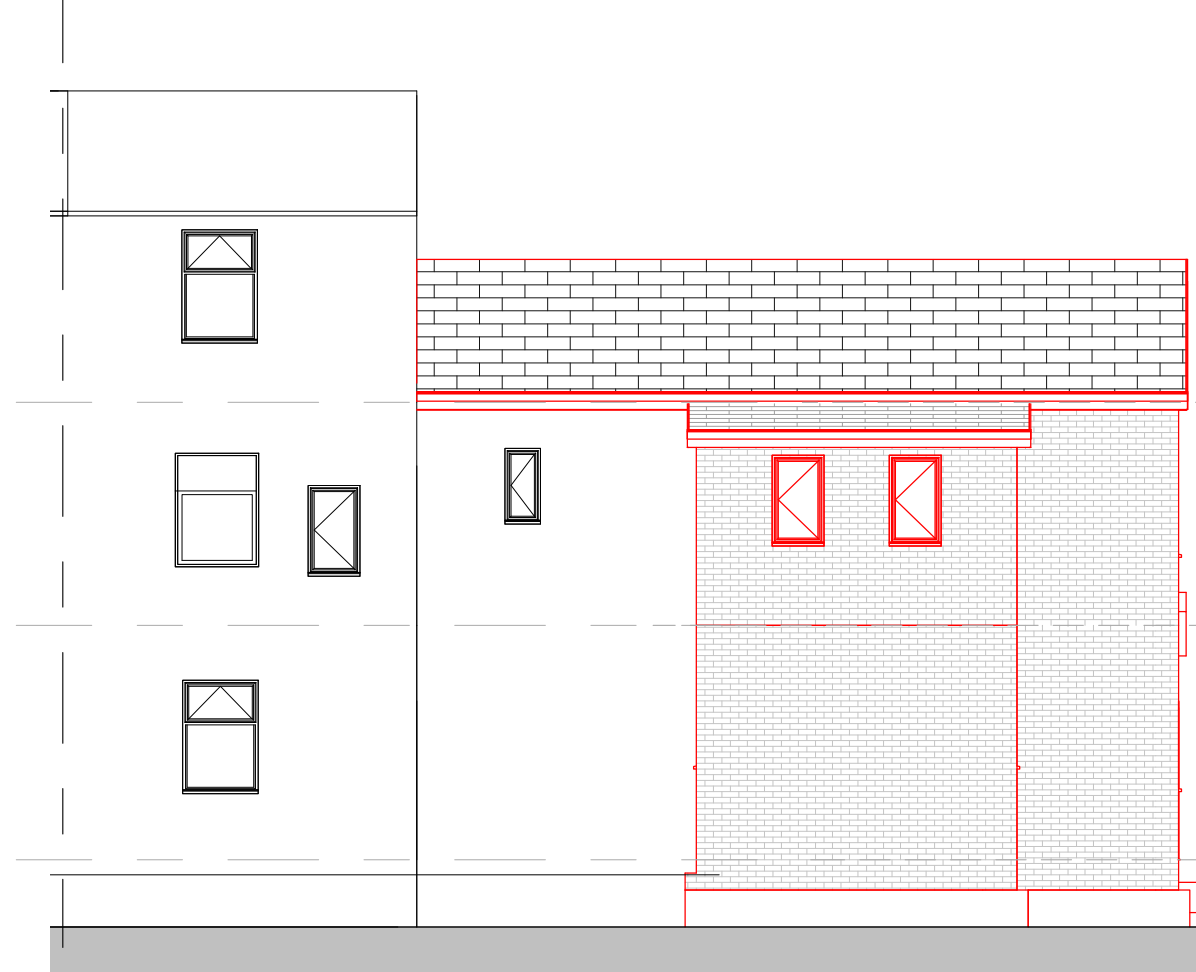

03-P-Elevation
1 : 100

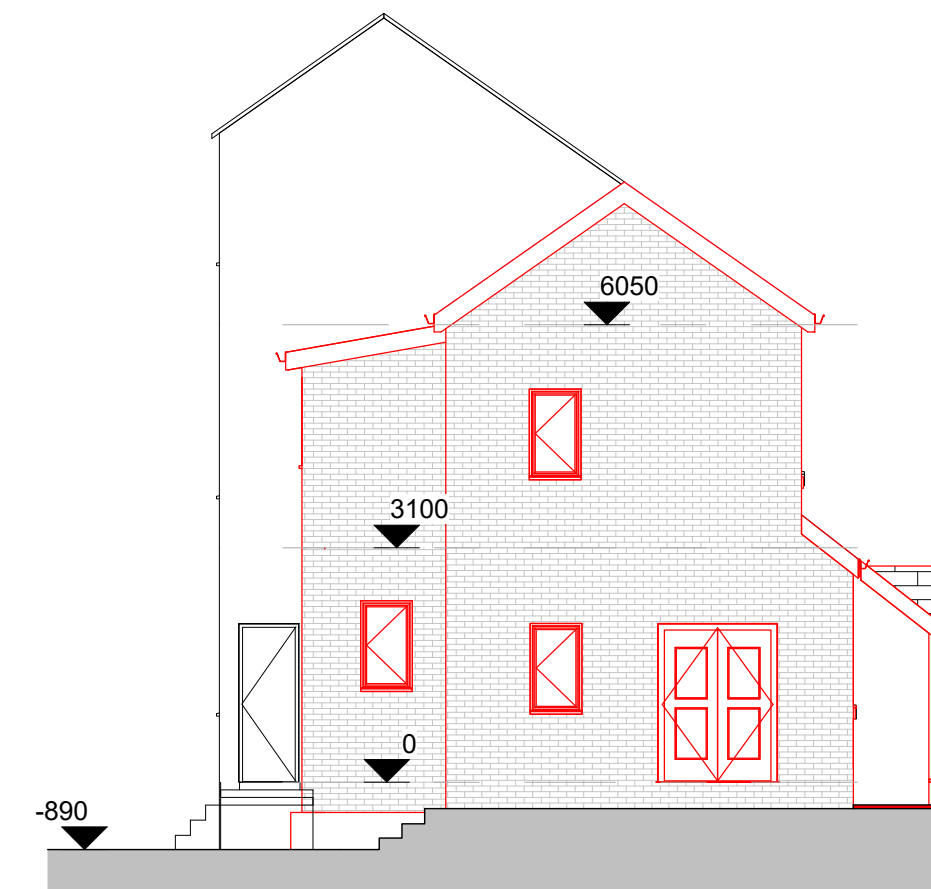

02-P-Elevation
1 : 100

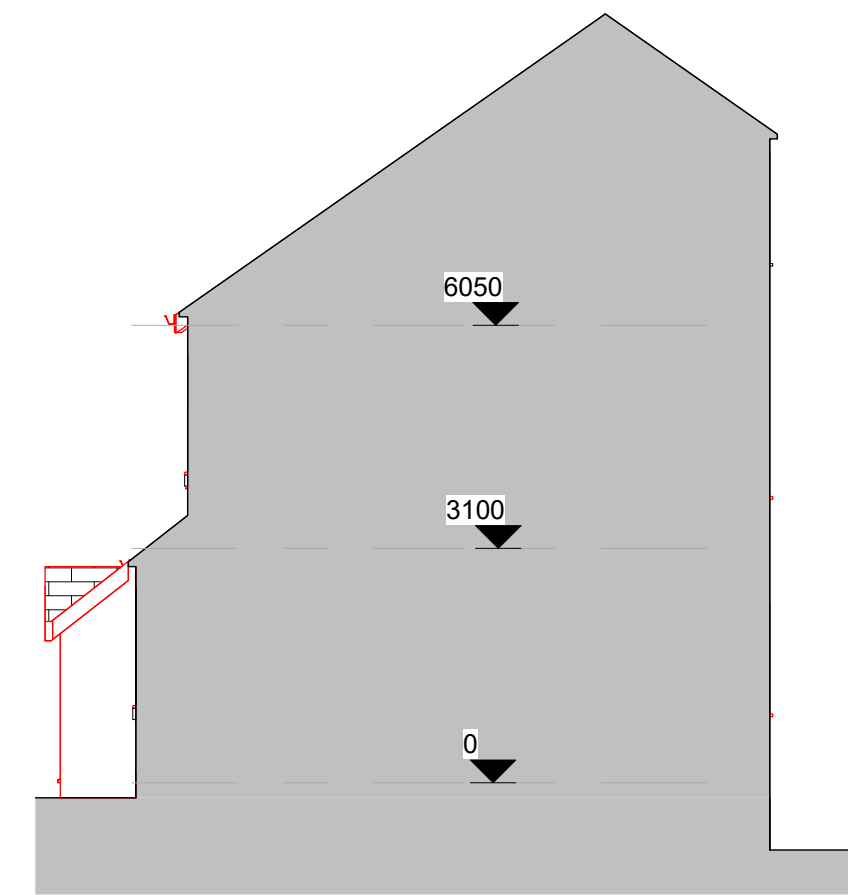


04-P-Elevation
1 : 100

COPYRIGHT © ALL RIGHTS RESERVED BY VIKAS ALYAS LTD. DO NOT SCALE FROM DRAWING. DRAWING INDICATES DESIGN INTENT ONLY. REPORT ANY DISCREPANCIES TO CLIENT / VA LTD. NOT TO BE USED FOR CONSTRUCTION UNLESS STATED SO. TO BE READ IN CONJUNCTION WITH OTHER DRAWINGS OR SPECIFICATION WHERE PROVIDED.

0m 1.6m 3.2m 4.8m 6.4m 8m

VISUAL SCALE 1:100 @ A1

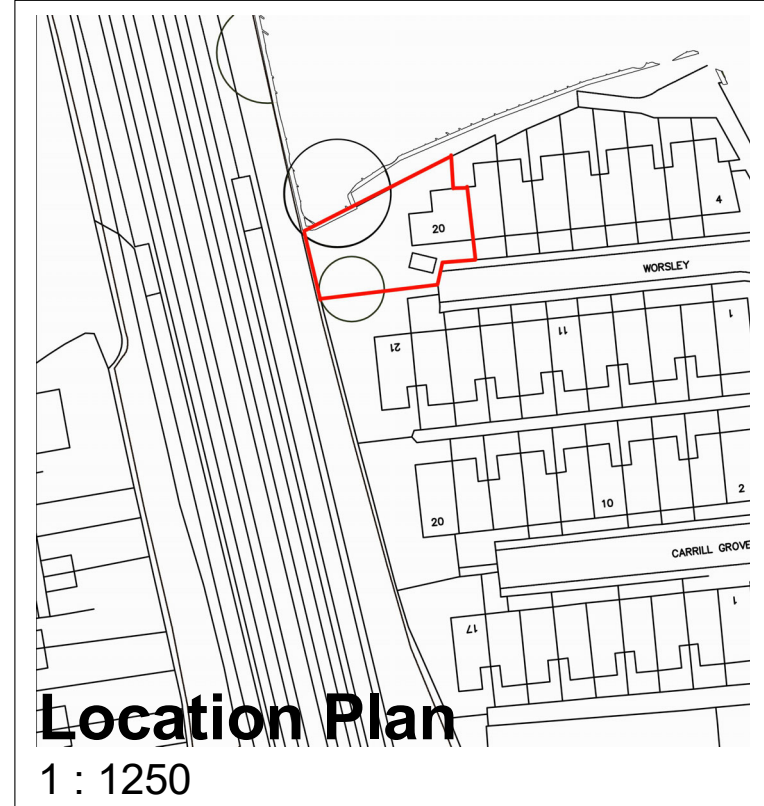

Location Plan
1 : 1250

ARCHITEK
BUILDING DESIGN CONSULTANCY

0161 511 8479
vikas@architek.uk
916 Stockport Road, Levenshulme,
Manchester, M19 3AB

Rev	Description	Date
P1	Issue to Planning	13.05.2022

CLIENT
Mrs Sabhira Koser

PURPOSE OF ISSUE
PLANNING

Manchester City Council

ADDRESS
20 Worsley Grove, Levenshulme, M19 3AF

PROJECT
Two storey side extension + Two storey rear extension + front porch

TITLE
Existing and Proposed Plans and Elevations

DRAWN BY VA	CHECKED BY VA	DATE 13.05.2022
SCALE (@ A1) As indicated	PROJECT NUMBER 1027A	
DRAWING NUMBER A101	REV P1	