



Notes:

- Read in conjunction with TB&A services drawings.
- Existing roof shown indicatively and is subject to a full measured survey including levels/ finishes prior to agreeing scope.

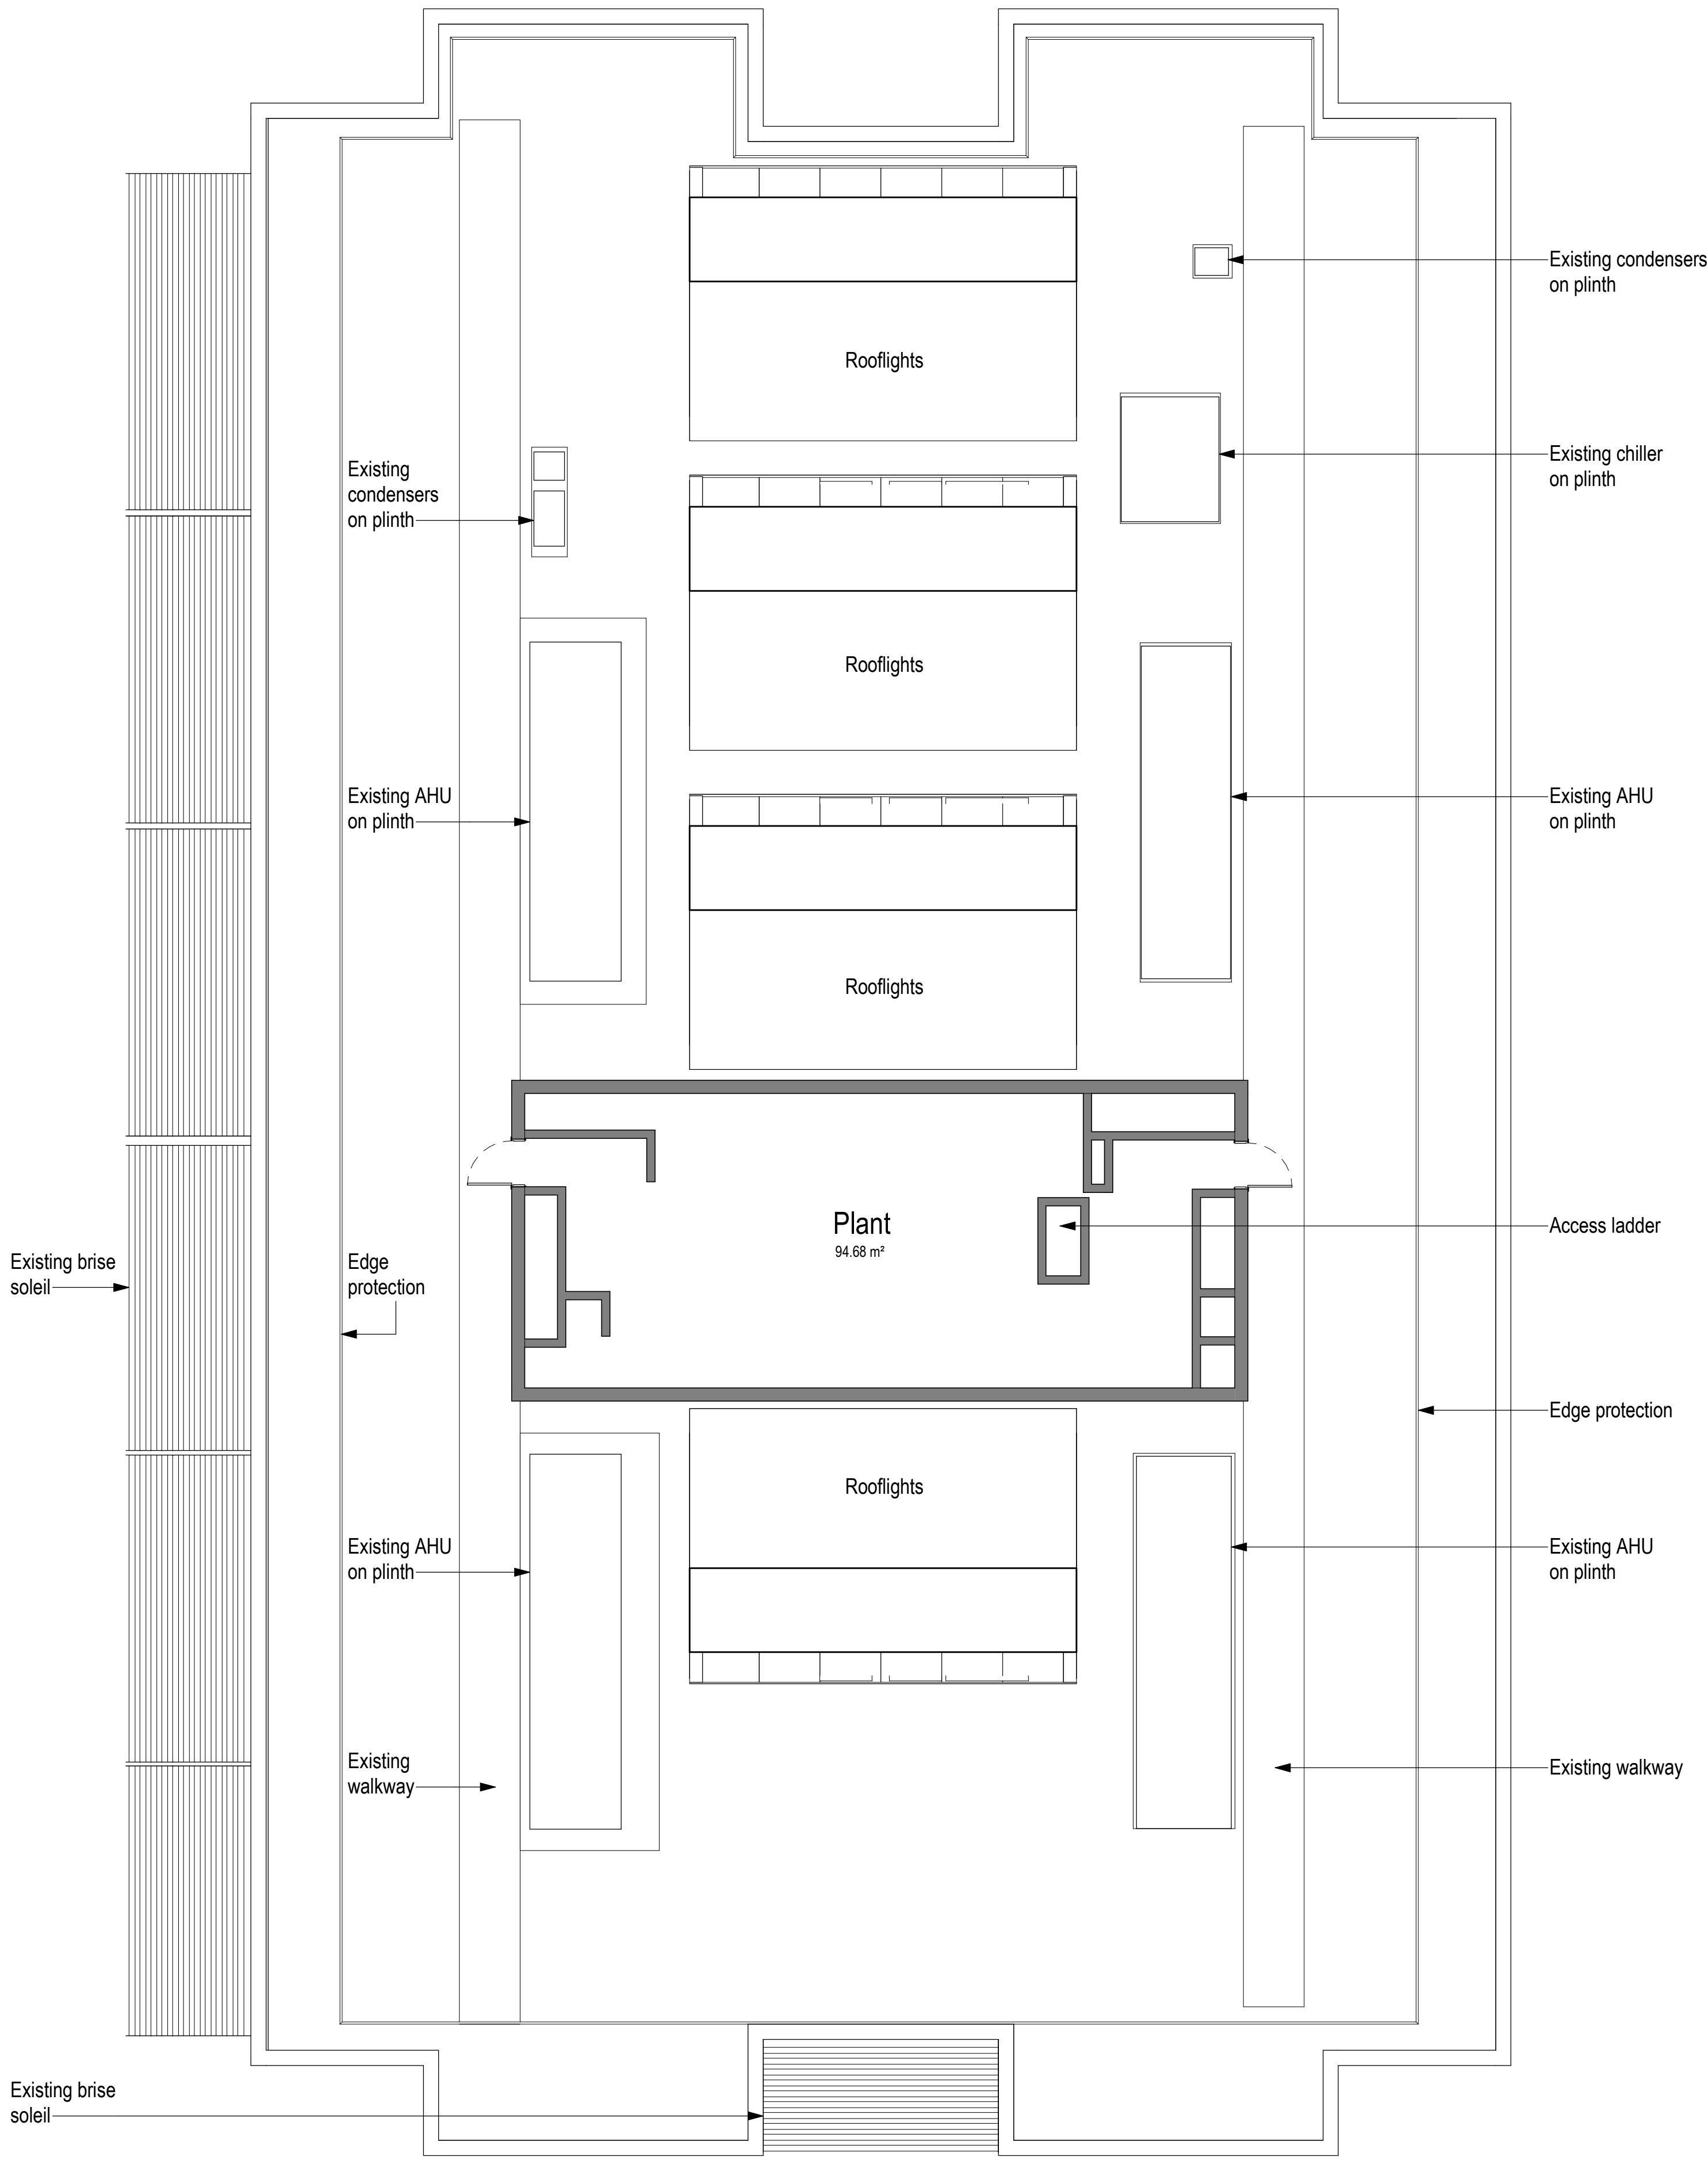

Existing Roof Plan

1 : 100 @ A1

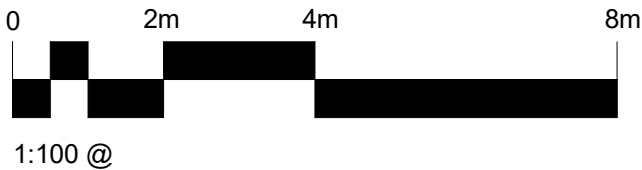

C03	Additional information added to the existing roof plan	22.11.2022	KL	OC
C02	Additional information added to the existing roof plan	12.09.2022	KL	OC
C01	Issued for information	16.08.2022	ET	TM
FOR CONSTRUCTION				
Revision	Description	Date	Drawn	Checked

Halliday Meecham Architects Limited

111 Piccadilly Manchester M1 2HY
+44 (0)161 661 5566

4 Devonshire Street London W1W 5DT
+44 (0)203 440 5175

hma@hallidaymeecham.com
www.hallidaymeecham.com



Client:	University of Manchester						
Project:	MBS East Refurbishment						
Phase/ Location:	MBS East Teaching Rooms						
Drawing:	Existing Roof Plan						
Scale @ A1	Scale @ A3	Date:	Drawn:	Checked:	Job No.	Drawing No.	
1:100	1:200	16.08.22	ET	TM	5461	10106	
Drawing Ref.							Revision
5461-HMA-MBS-R1-DR-A-10106							C03