


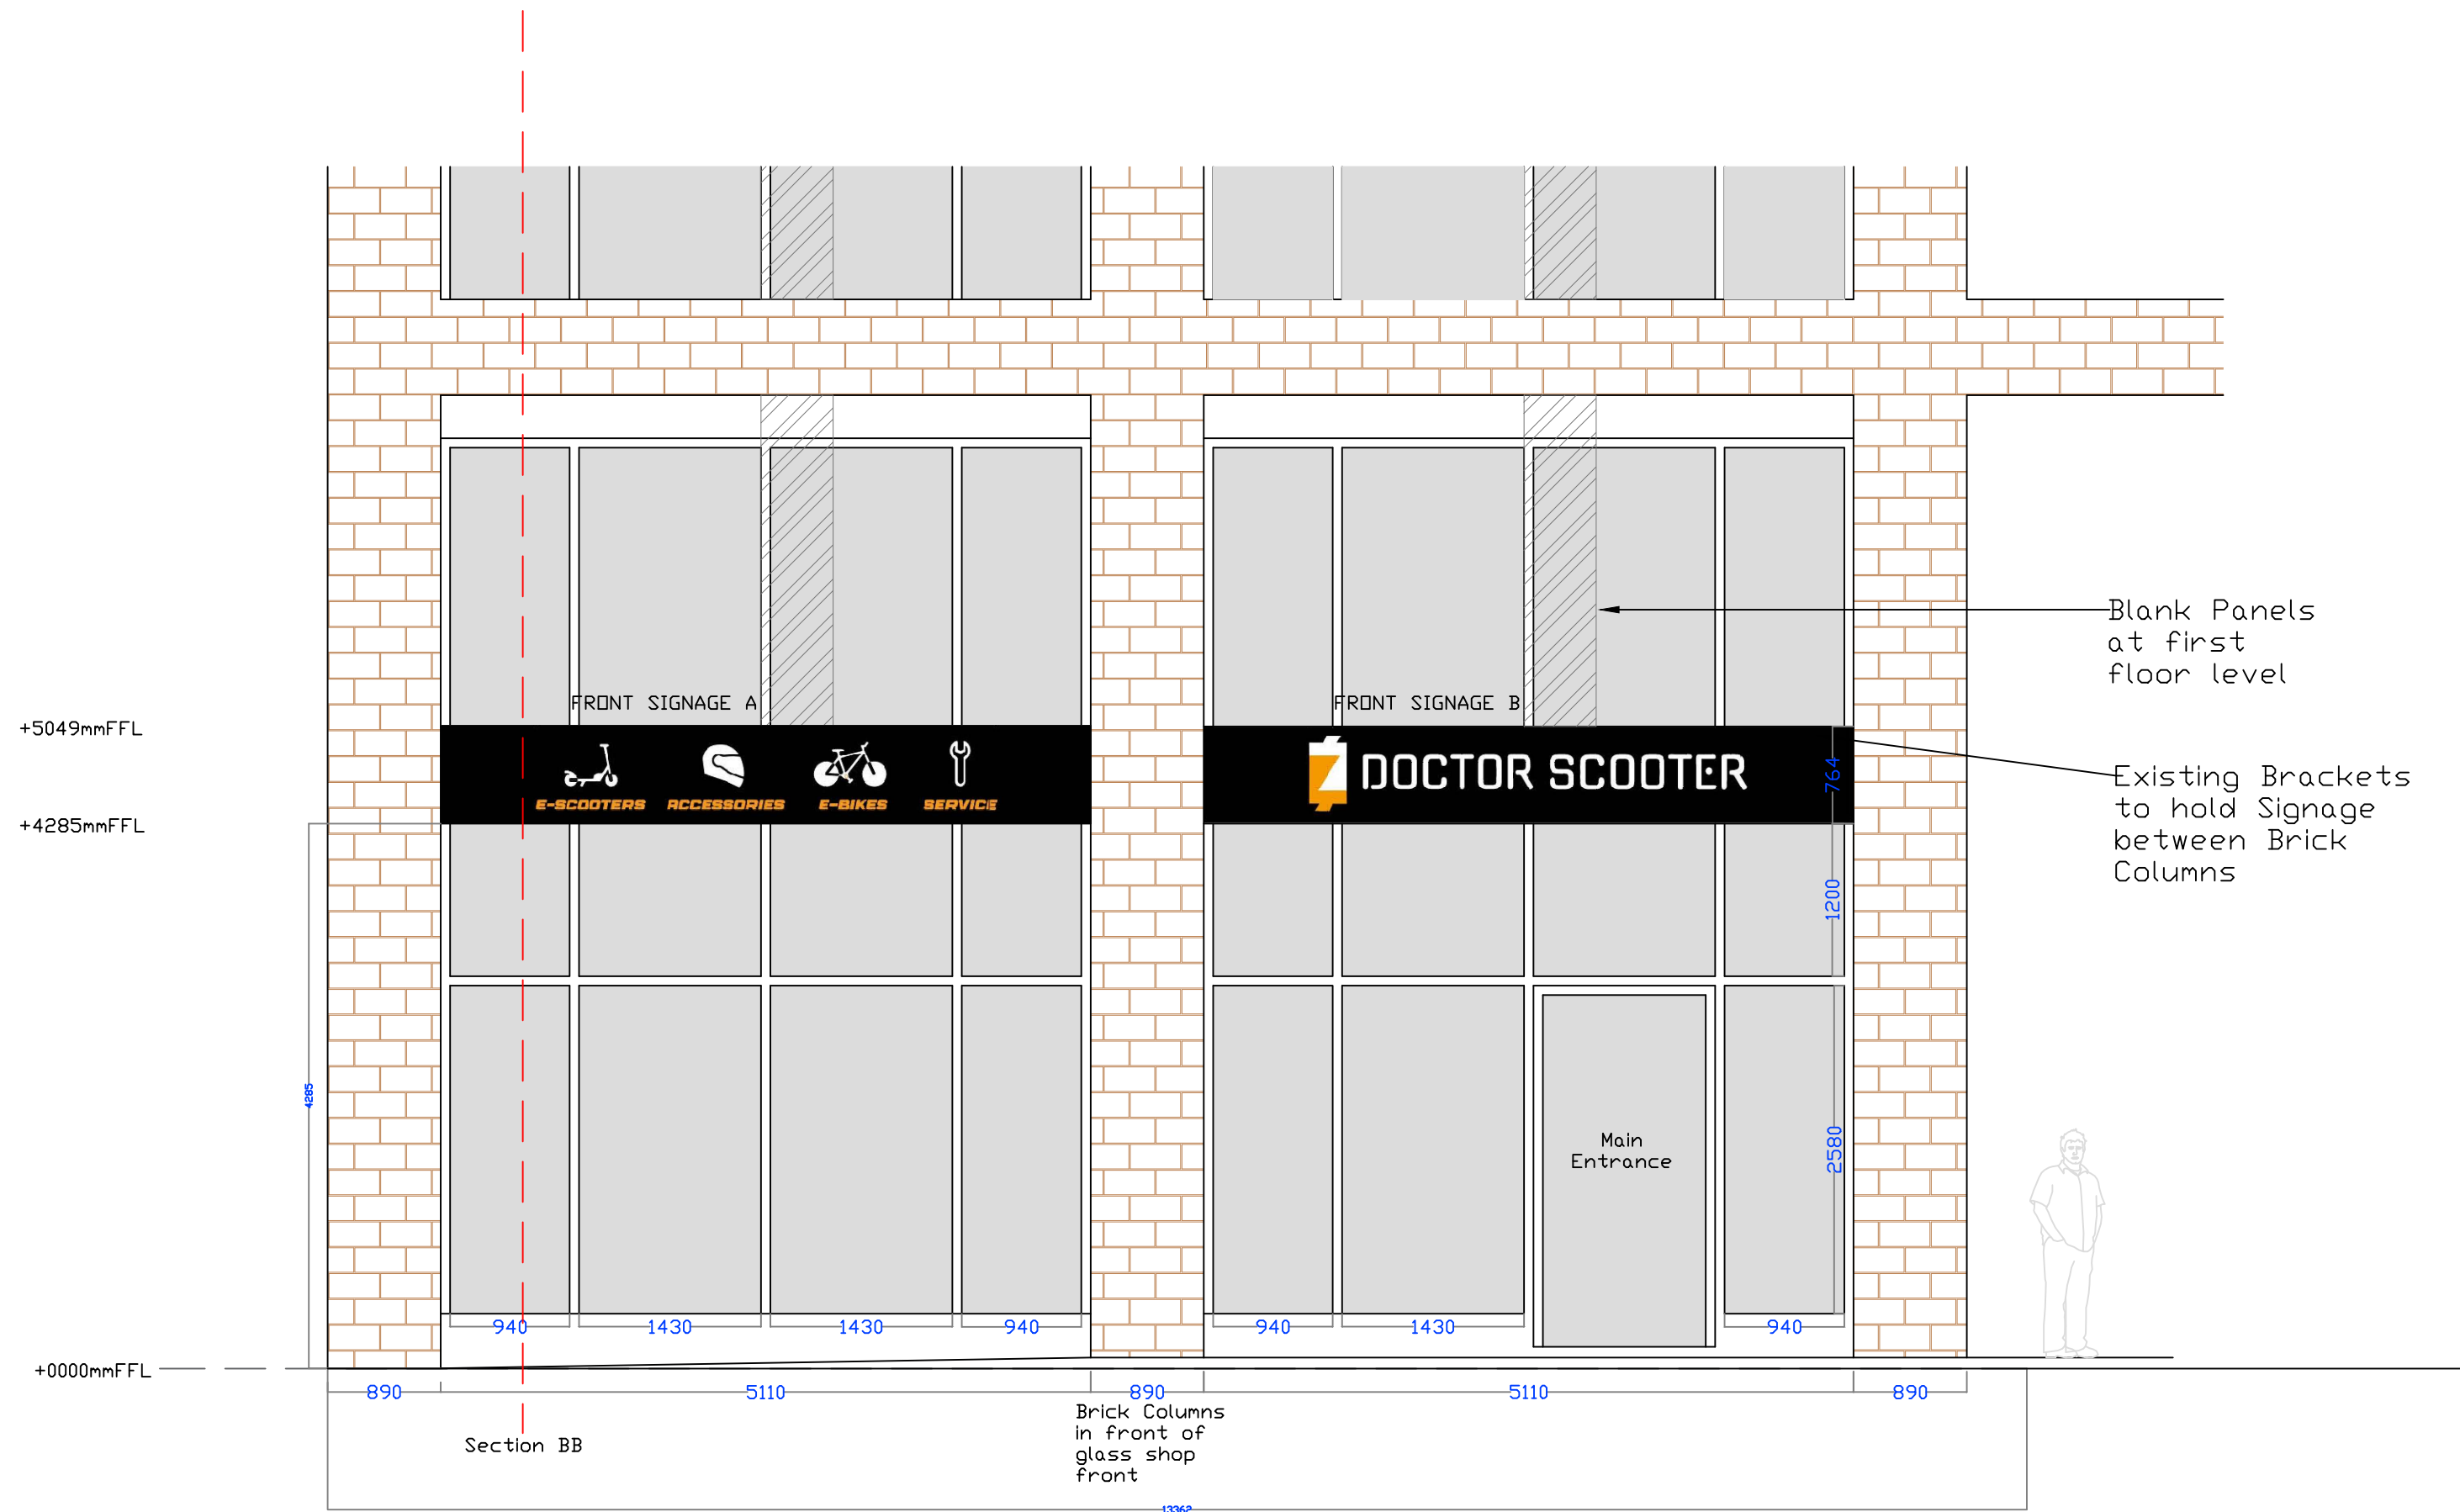


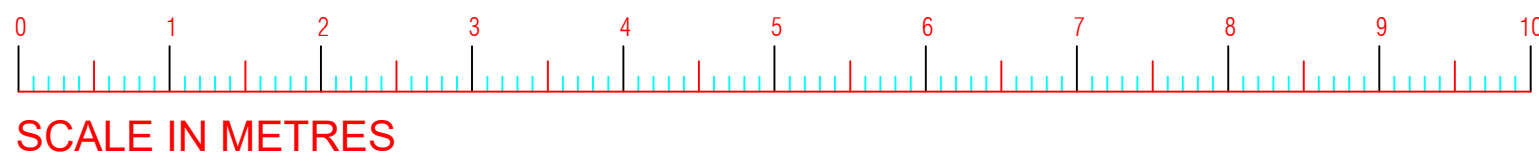

Proposed Front Elevation - SCALE 1:50

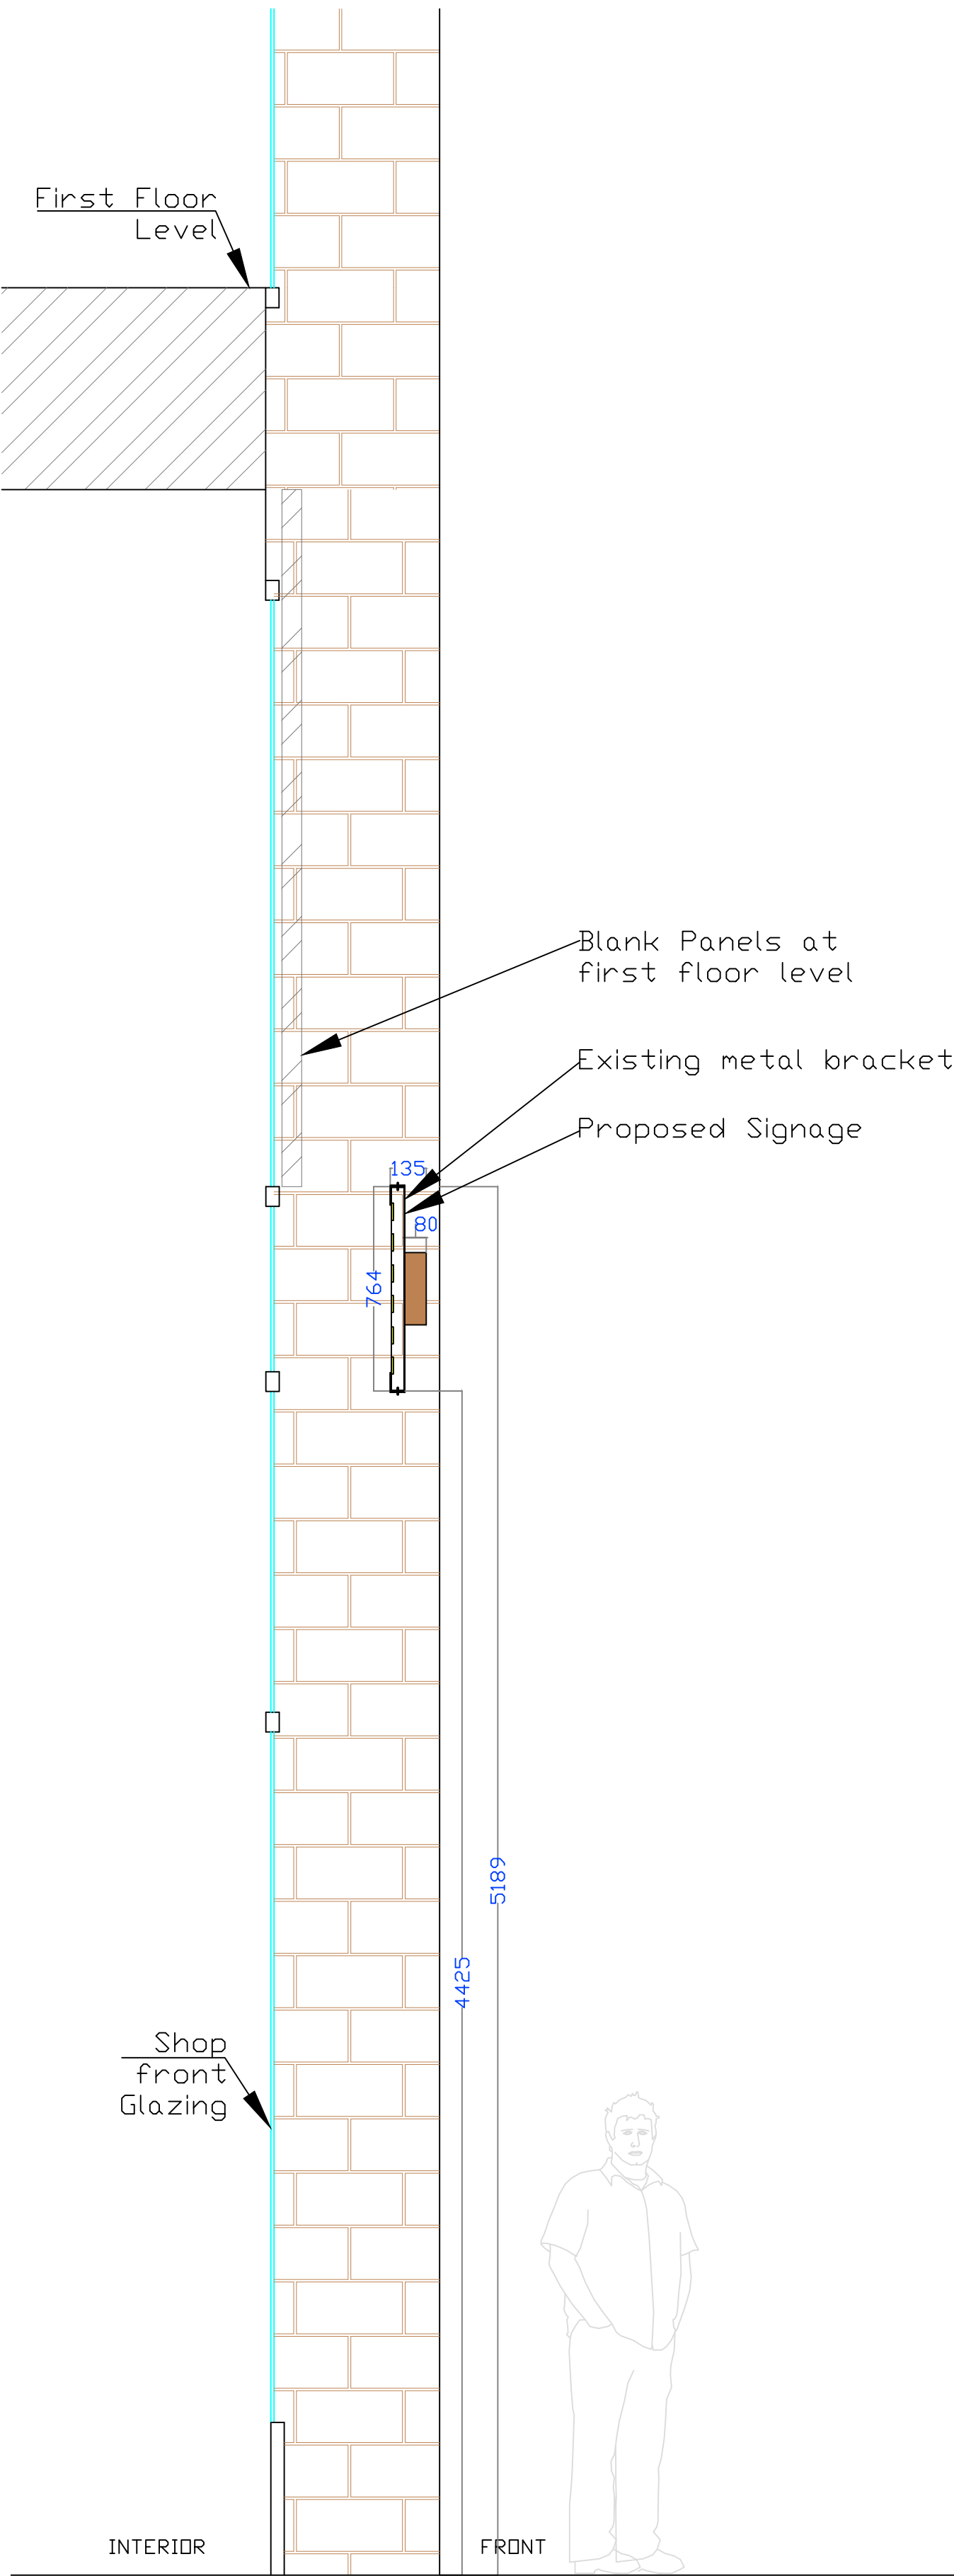

SECTION CC - Fixing 1:10

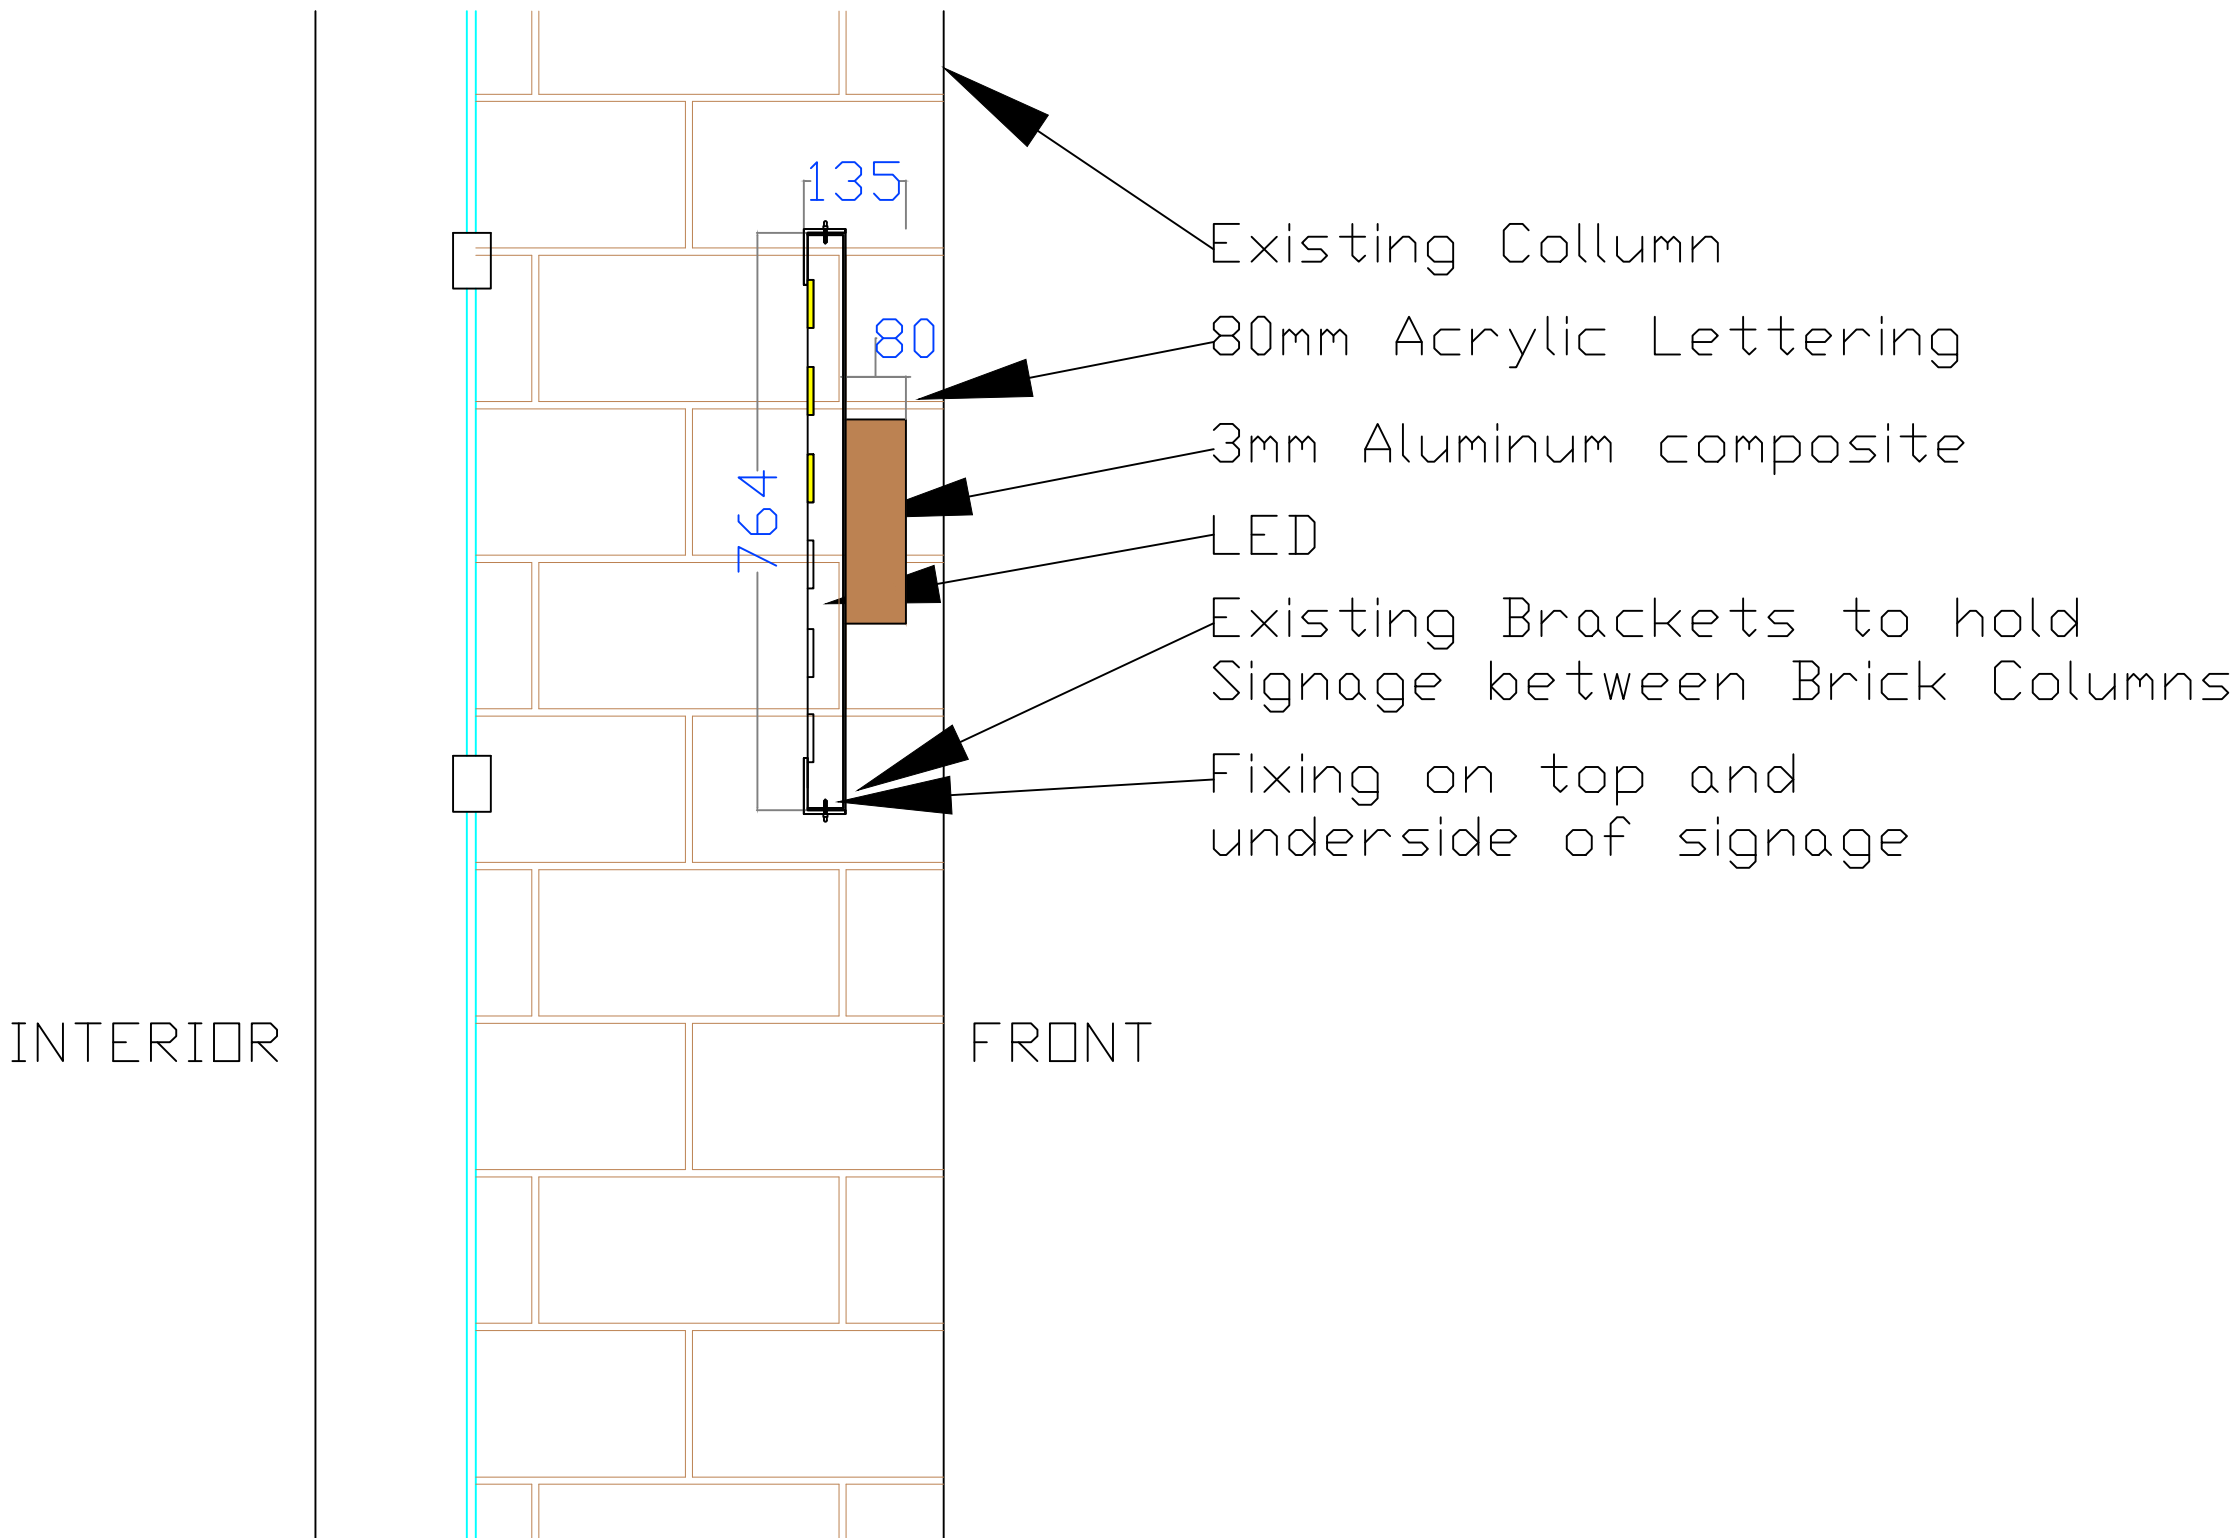

Section CC 1:20

NOTES			
Rev. No	Revision Notes	Date	Checked
ALL DIMENSIONS SHOWN ARE IN MILLIMETERS. ALL DIMENSIONS MUST BE CHECKED ON SITE PRIOR TO COMMENCING ANY BUILDING WORKS. DO NOT SCALE FROM THIS DRAWING.			
ALL DRAWINGS ARE SUBJECT TO BUILDING CONTROL, STRUCTURAL ENGINEER & FIRE OFFICERS APPROVAL. ANY IMPLICATIONS MADE TO THE PLAN/PROPOSAL BY THE ABOVE ARE THE RESPONSIBILITY OF THE CLIENT.			
THIS DRAWING IS A COPYRIGHT OF HIRA INTERIORS. SUPPLYING THIS DRAWING IN DIGITAL FORM IS SOLELY FOR CONVENIENCE AND NO RELIANCE MUST BE PLACED ON DIGITAL MEDIA.			
HIRA INTERIORS Elizabeth House, Manchester www.hirainteriors.com Tel: 0161 8702366			
CLIENT: DOCTOR SCOOTER			
PROJECT: UNIT 1E ONE PICCADILLY GARDENS M1 1RG			
DRAWING NAME: SECTION CC			
DRAWING NO: 070/03/CC		REVISION:	
DRAWN BY: CO		CHECKED BY: MH	
DRAWING STATUS: N/A		DATE: 23/11/2022	
SCALE: 1:50 1:20 1:10		PAPER SIZE: A1	