




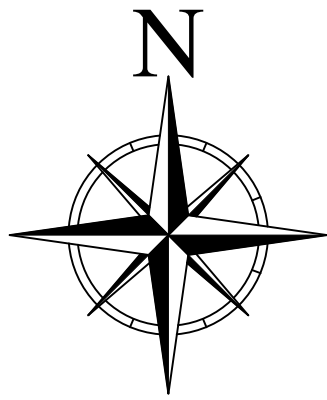

Proposed location of
single storey
Portakabin Building.

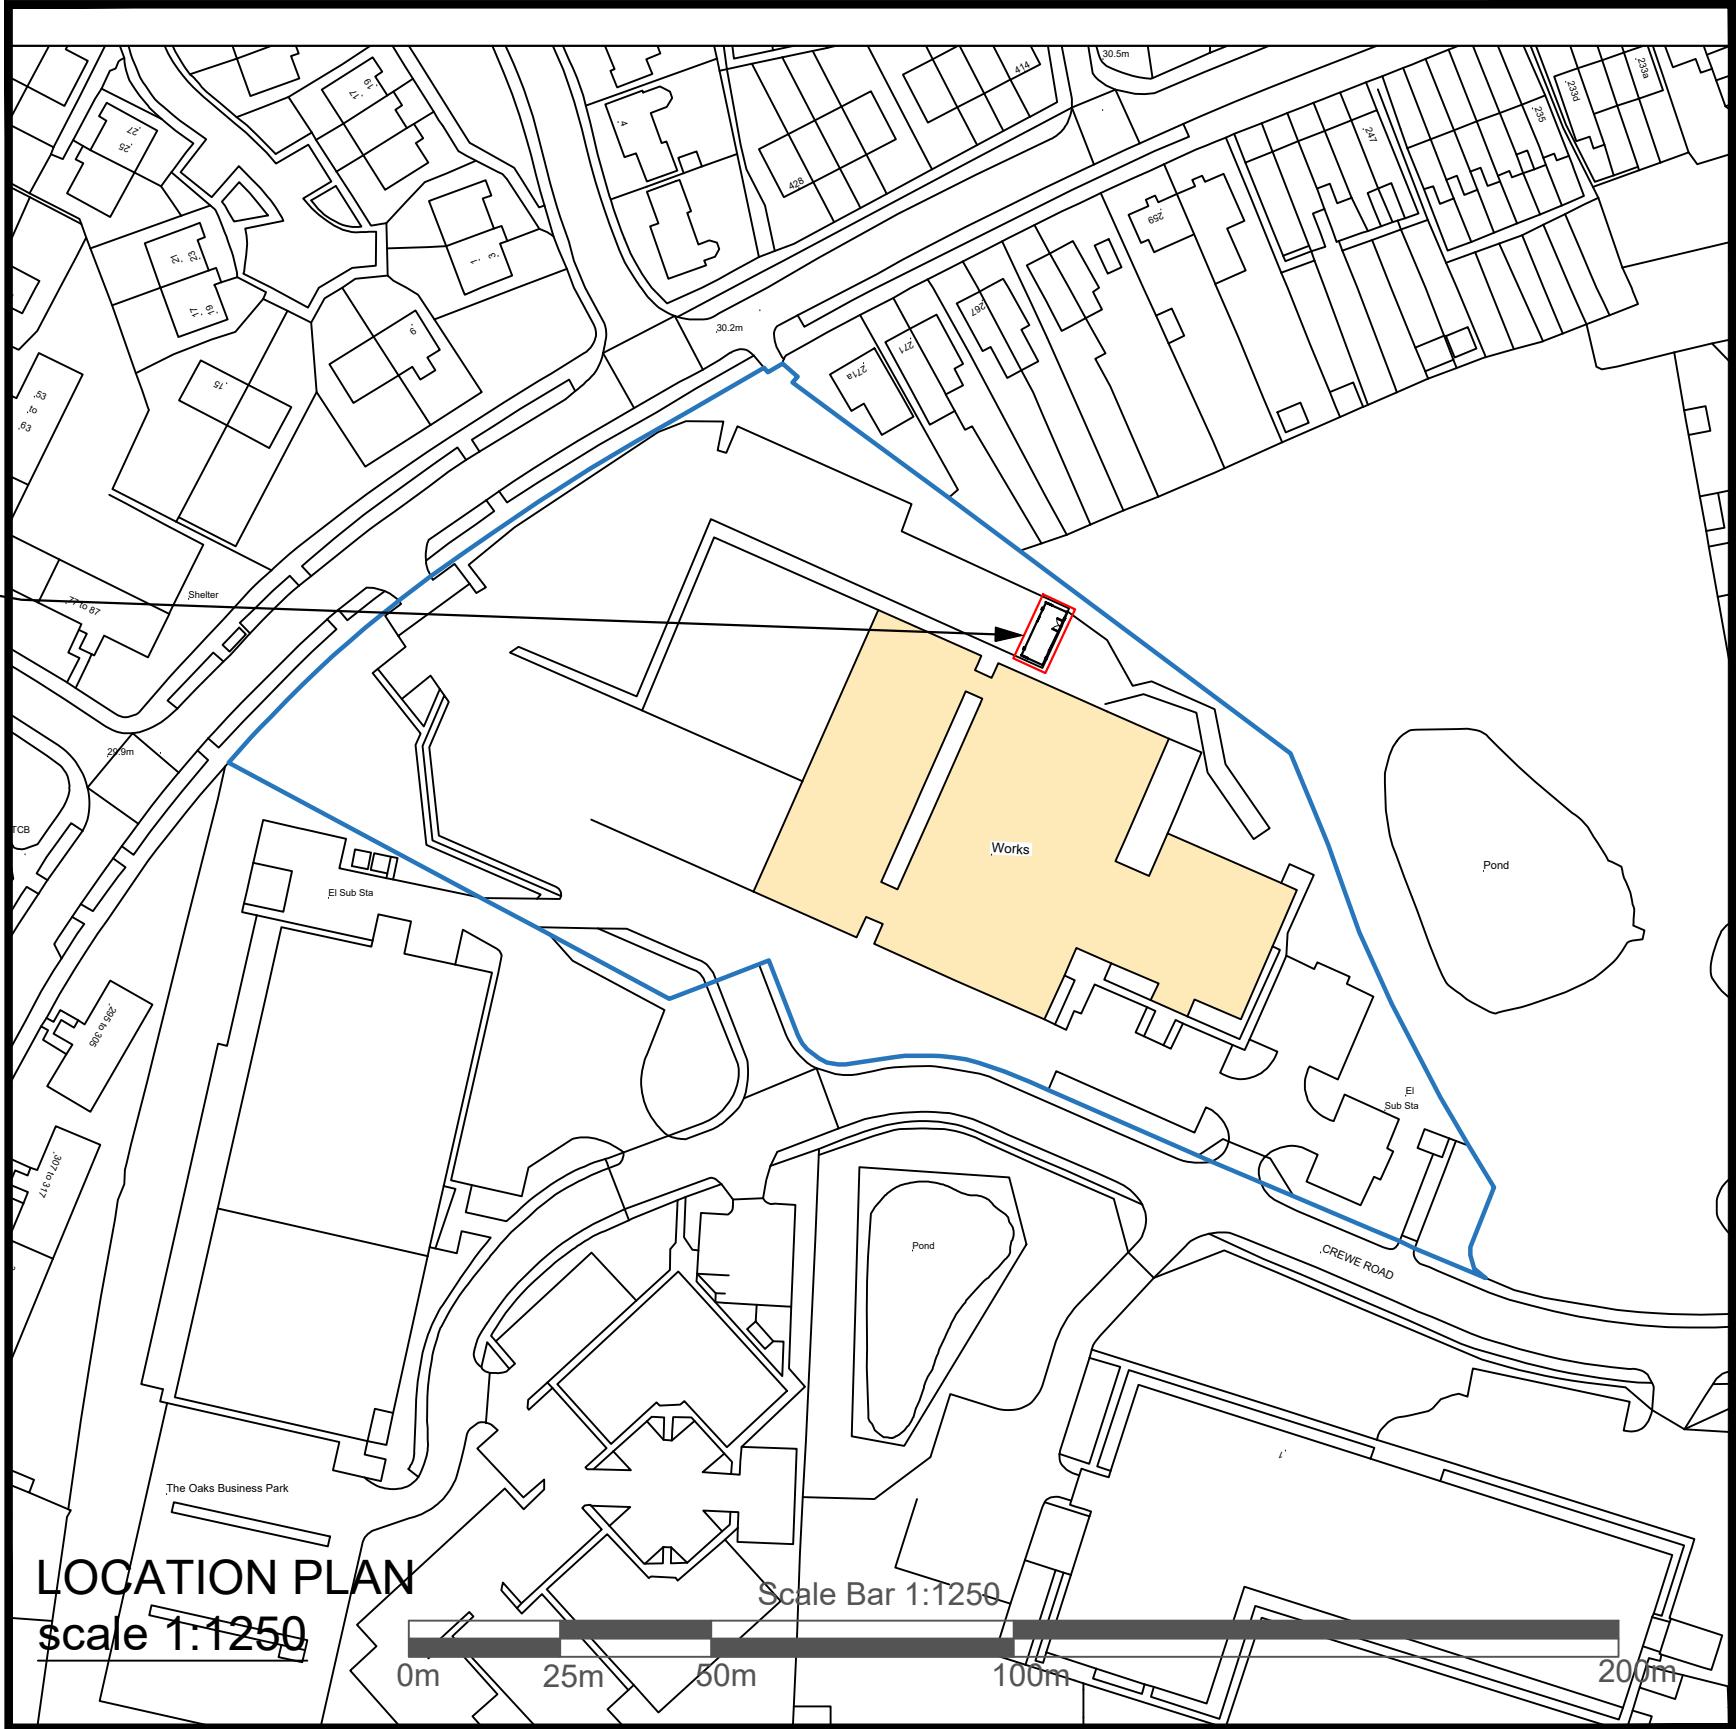

© Crown Copyright 2006
Reproduction in whole or in part is prohibited
without the prior permission of Ordnance Survey.

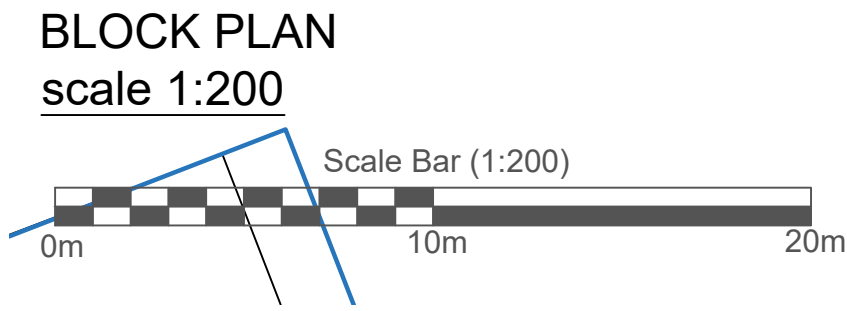

NOTES:

- Site plan is based on existing Ordnance Survey information
- Responsibility is not accepted for errors made by others in scaling from this drawing. Contractors must check all dimensions on site. Discrepancies must be reported to the drawing owner before proceeding.

KEY:

- Application Boundary
- Area owned by client but not in application

Portakabin Limited 2000
This drawing is the property of Portakabin Limited,
it must not be copied or reproduced or divulged
to anyone without written permission.

Portakabin				
Title				
Proposed Block Plan				
Hologic Ltd at Waterside Court, Crewe Road, Wythenshawe, Manchester, M23 9HZ				
Date: 1st November 2022				
Scale : 1:200 & 1:1250 @ A1				
Drawing Number				
TM420062511				
Rev.	Date	Notes		