


All Dimensions should be checked on site.
Do not scale this drawing.
Any drawing errors should be brought to the attention of the architect.
COPYRIGHT DaC Design


REVISIONS:

REV: DETAILS OF REVISION


DATE

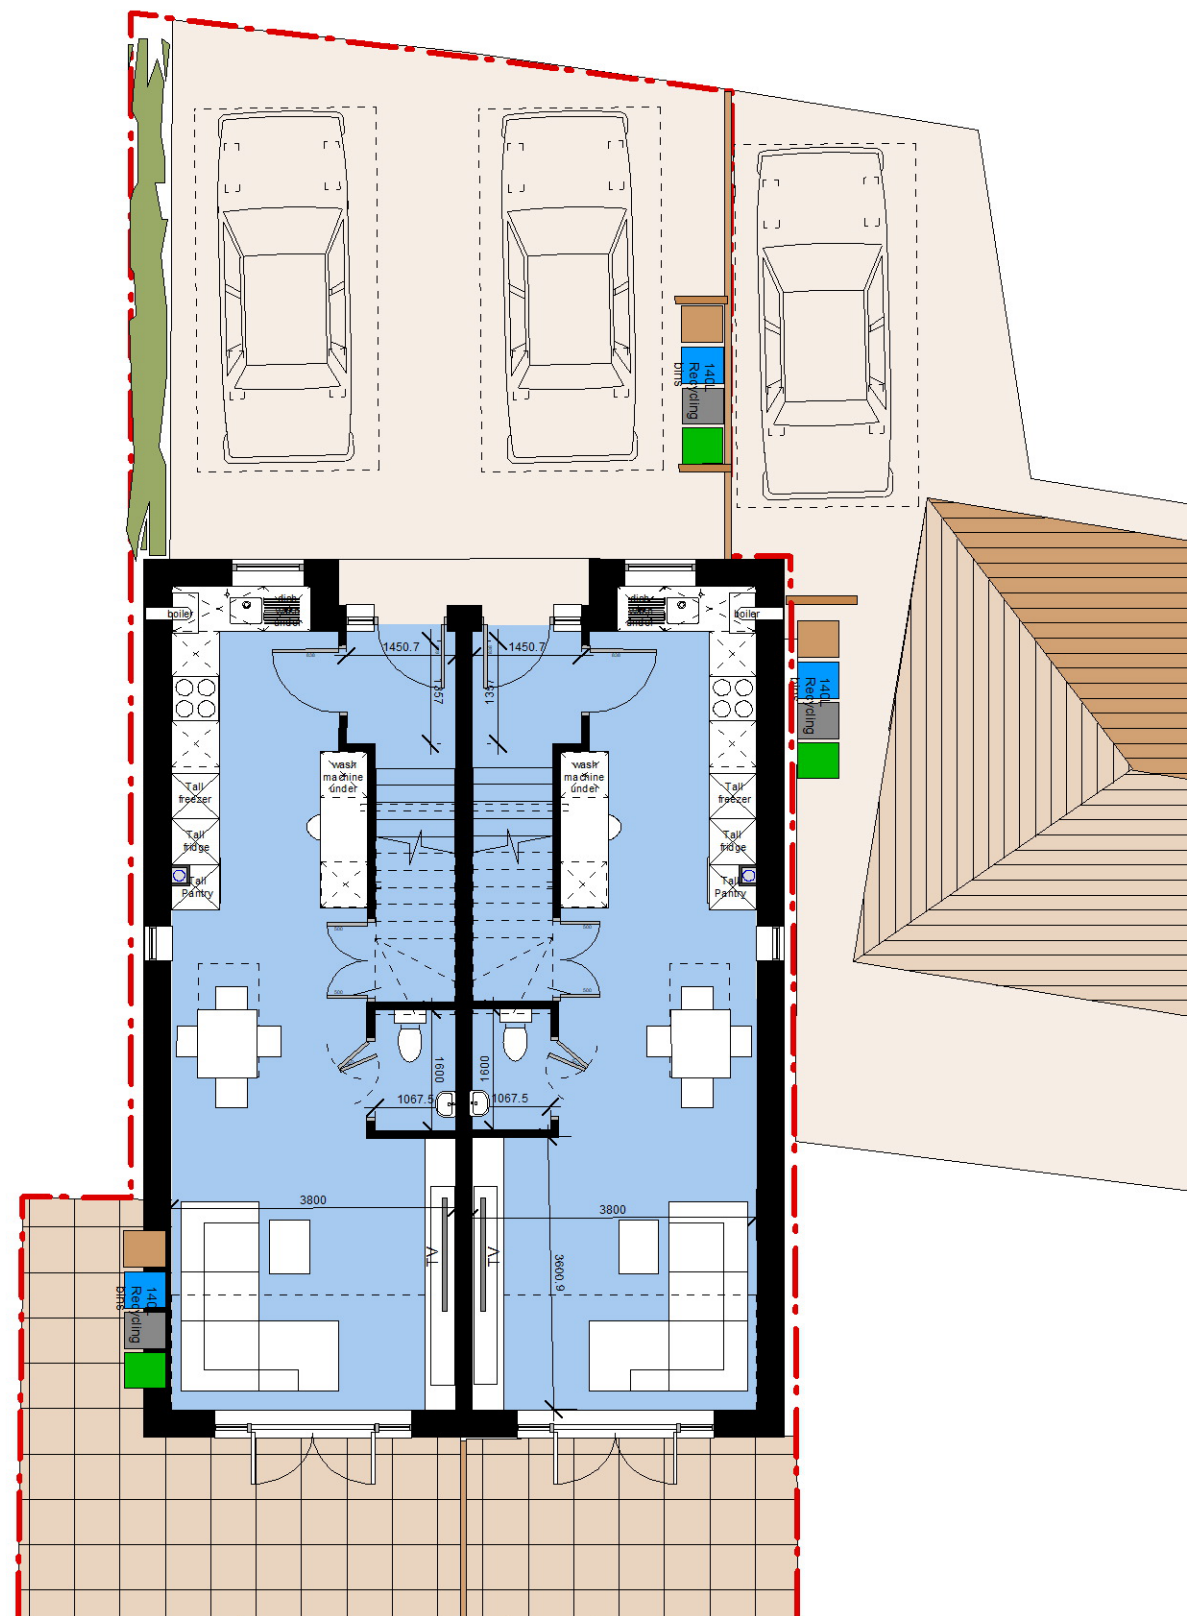



GROUND FLOOR PLAN AS PROPOSED

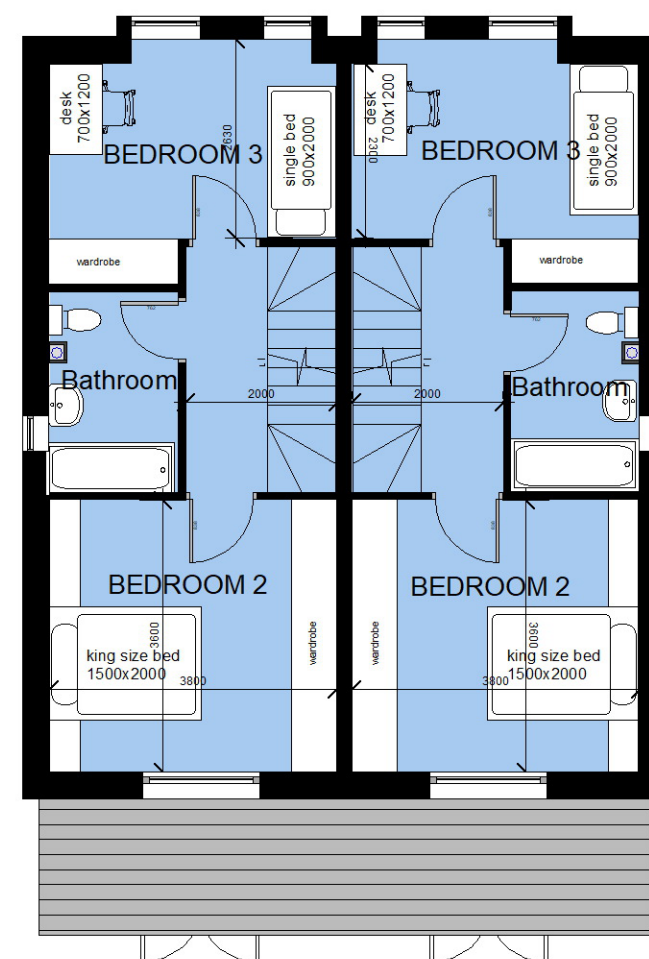

FIRST FLOOR PLAN AS PROPOSED

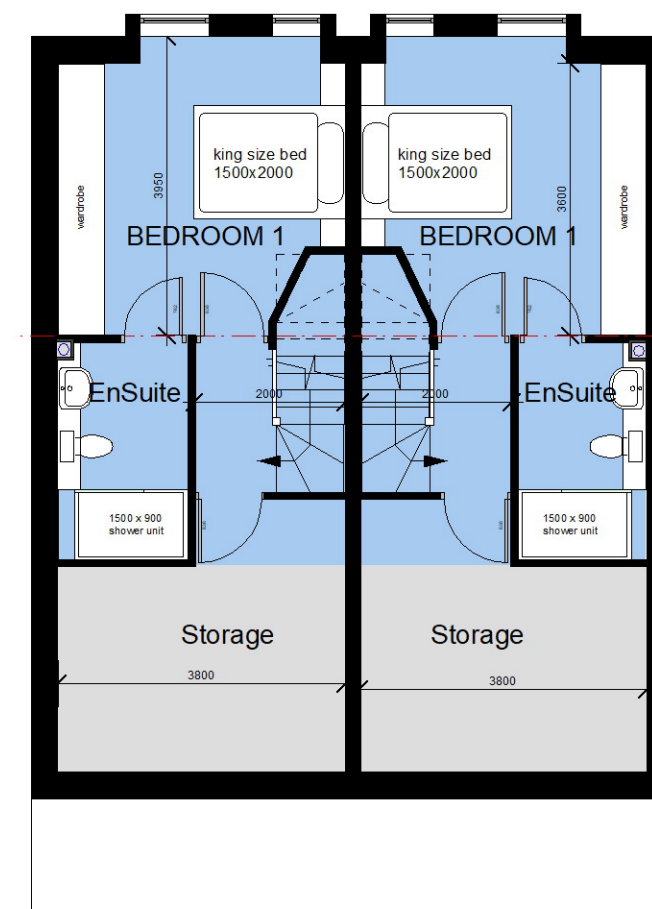

ATTIC FLOOR PLAN AS PROPOSED

 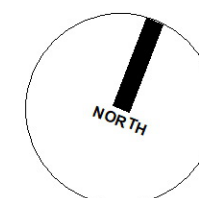

P03

DRAWING: PLANS as PROPOSED

JOB TITLE: NEW BUILD HOUSES _ 30 Melling Street, Longsight, M12 4PH

CLIENT: Mr Kawa Hossain

SCALE: 1:100 @ A3

DATE: Sept 2022

D@C DESIGN
ARCHITECTURE & PLANNING
0776 452 3545 0161 425 3934