



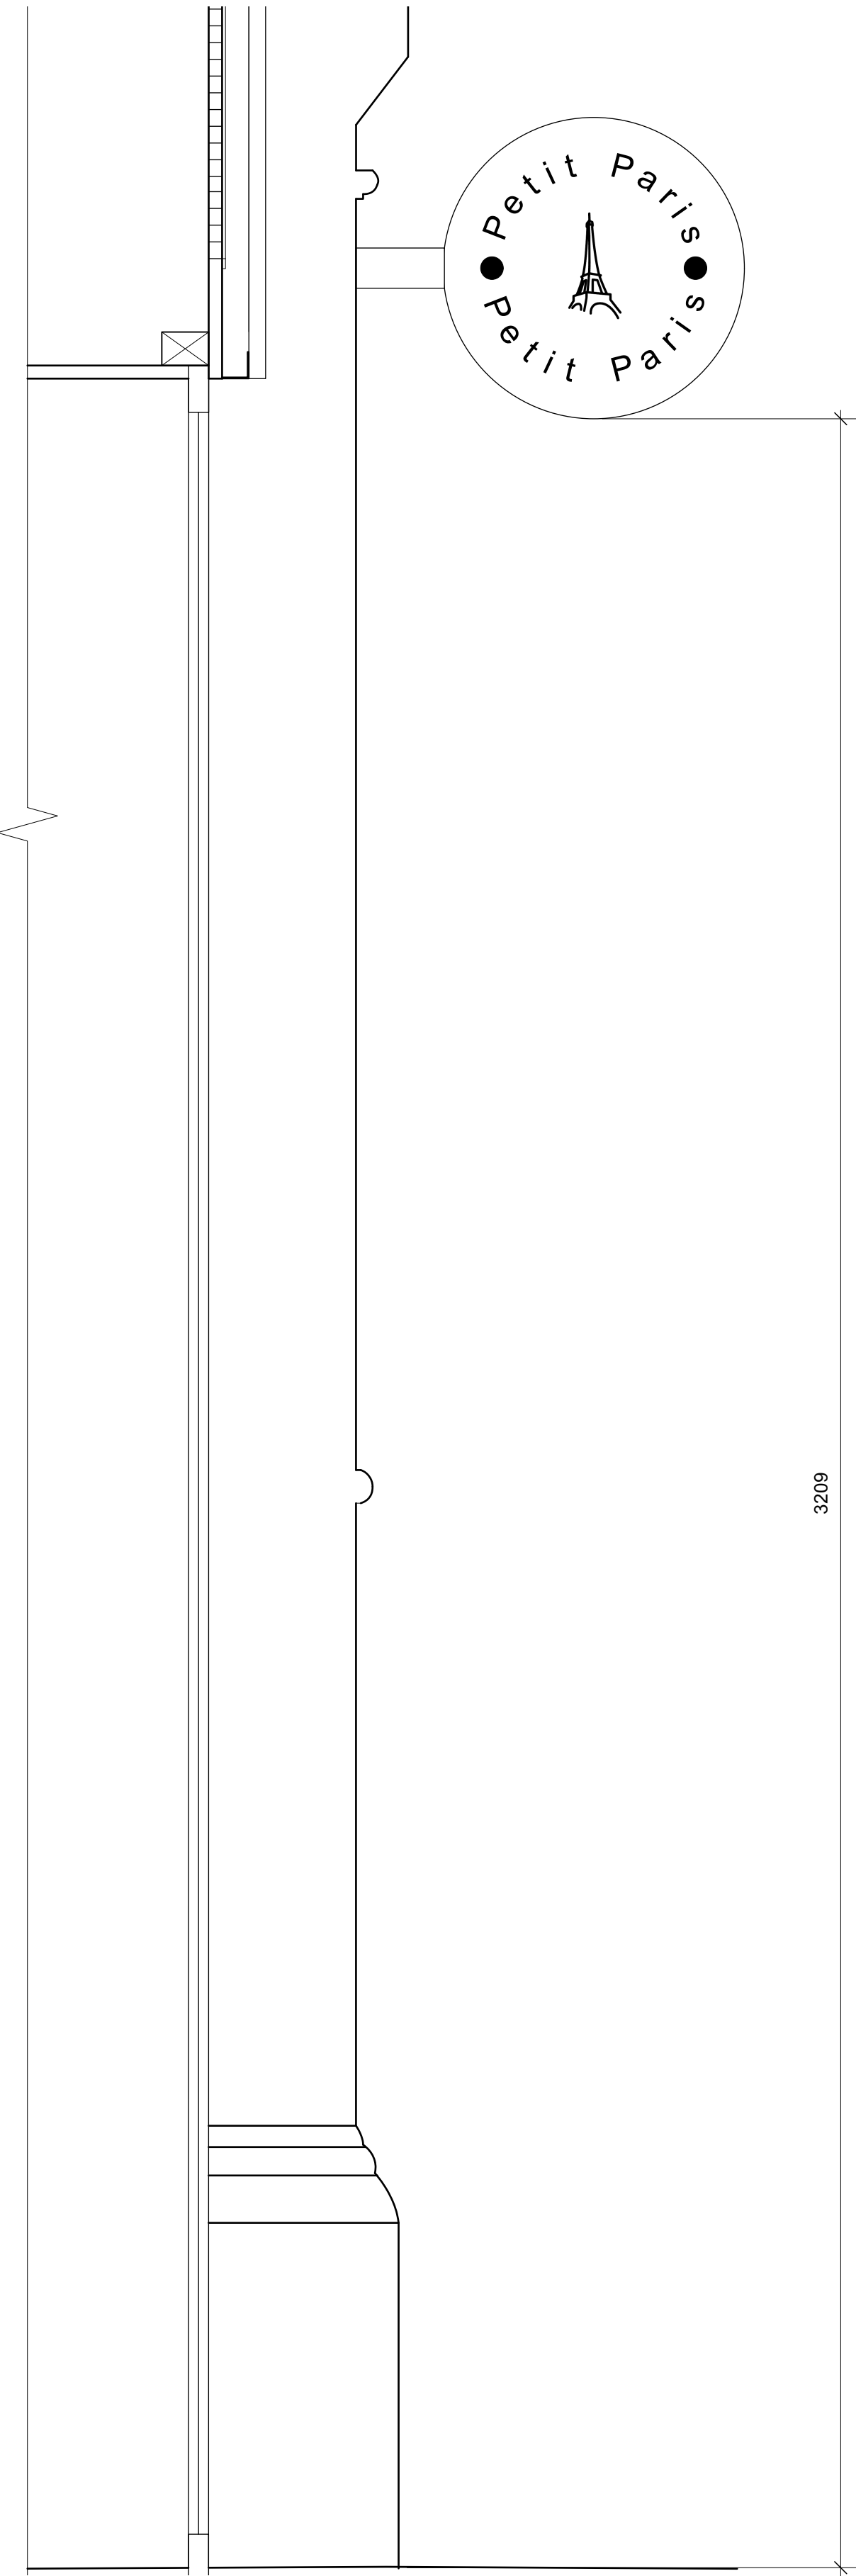

1 BLADE SIGN ELEVATIONS

PL501 SCALE: 1:8@A1

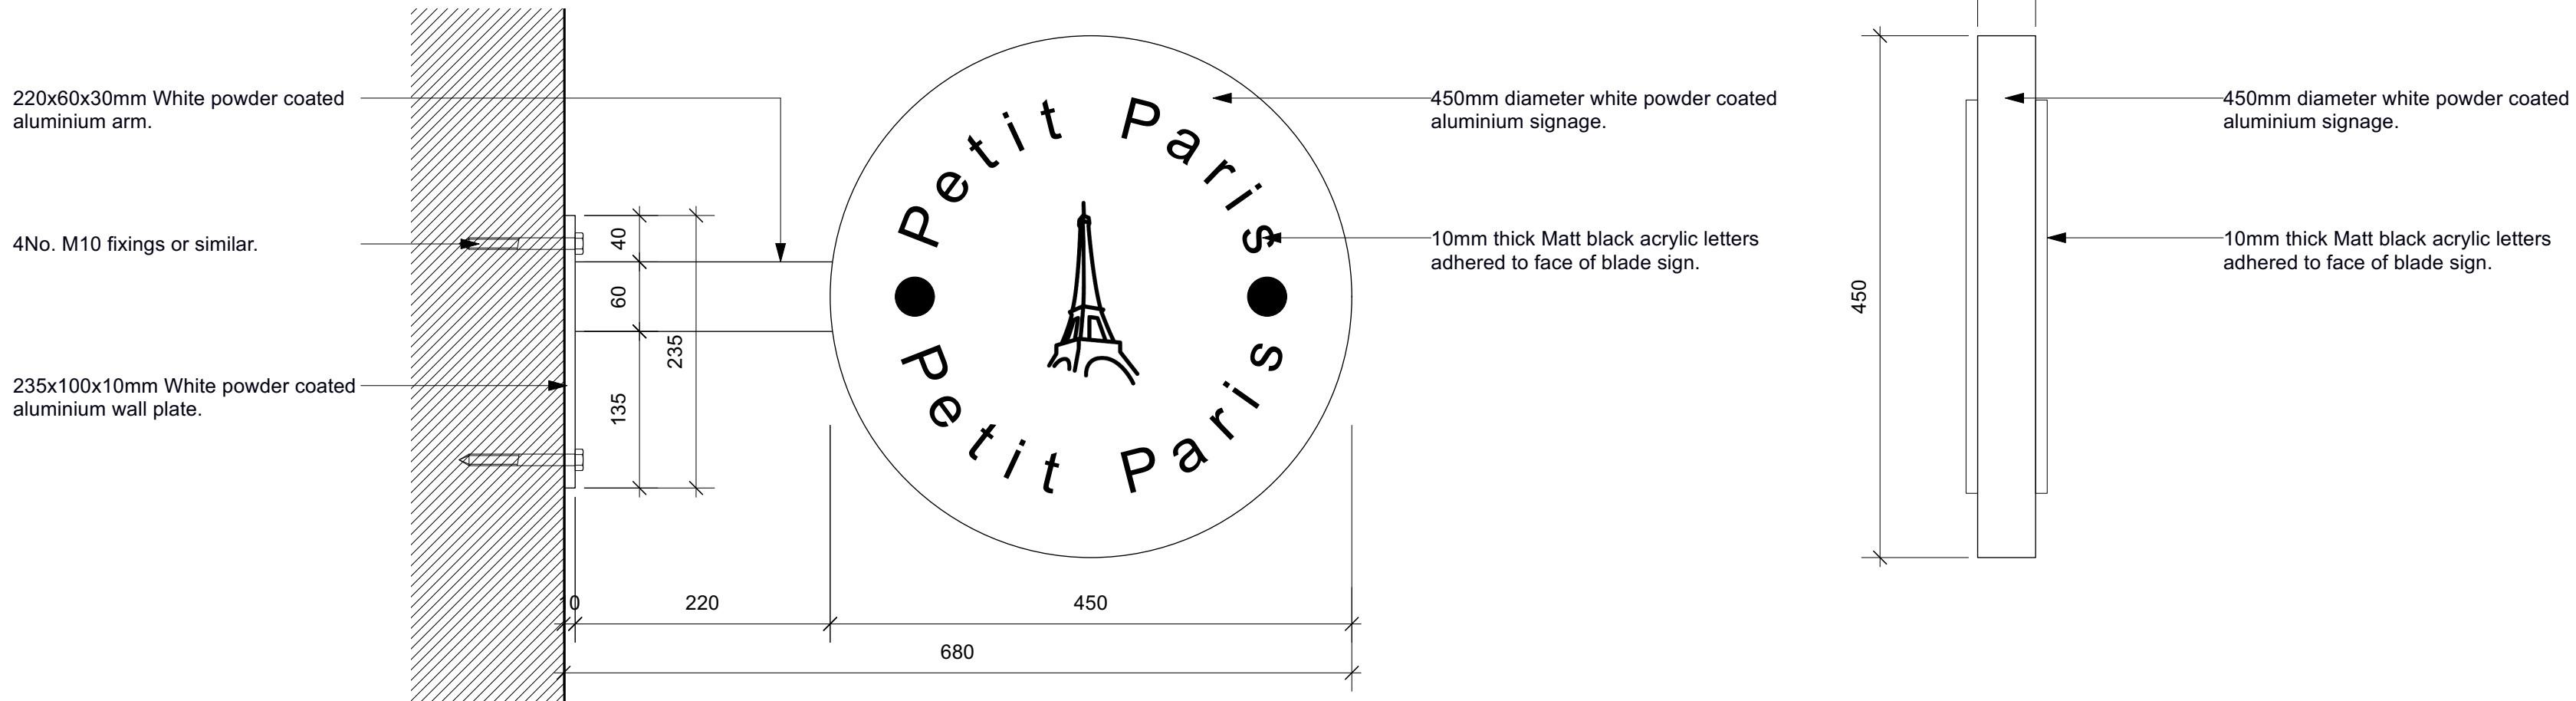


2 SIDE ELEVATION

PL501 SCALE: 1:5@A1

3 FRONT ELEVATION

PL501 SCALE: 1:5@A1

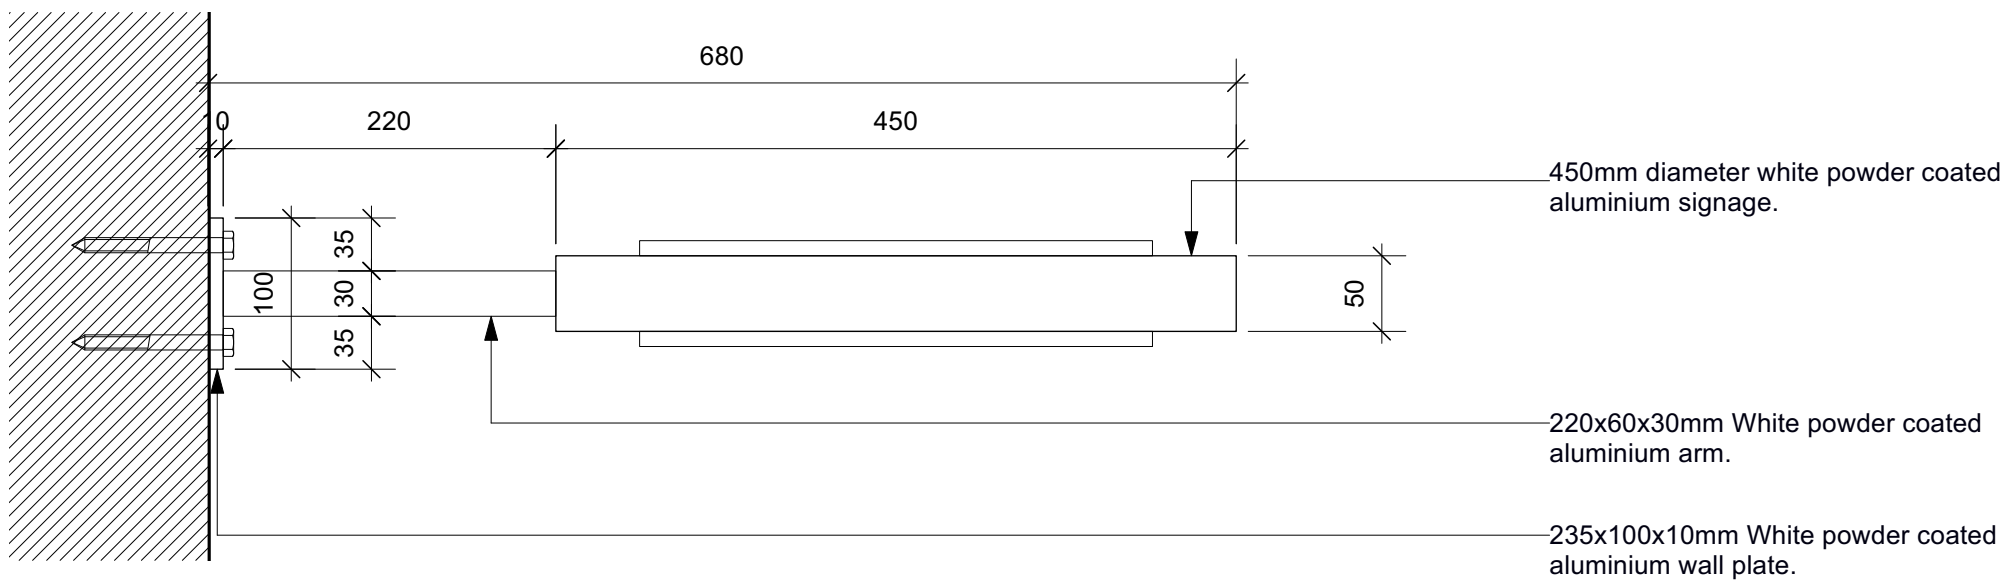

4 TOP ELEVATION

PL501 SCALE: 1:5@A1

For Office Use: A_12560



10 KING STREET
MANCHESTER
M2 6AQ

CONSULTANT :

DRAWN BY:

ZR

ISSUE / DATE:

PLANNING 07.09.2022

REVISION :

SHEET TITLE :
BLADE SIGNAGE
DETAILS

SHEET NO. :

PL501