


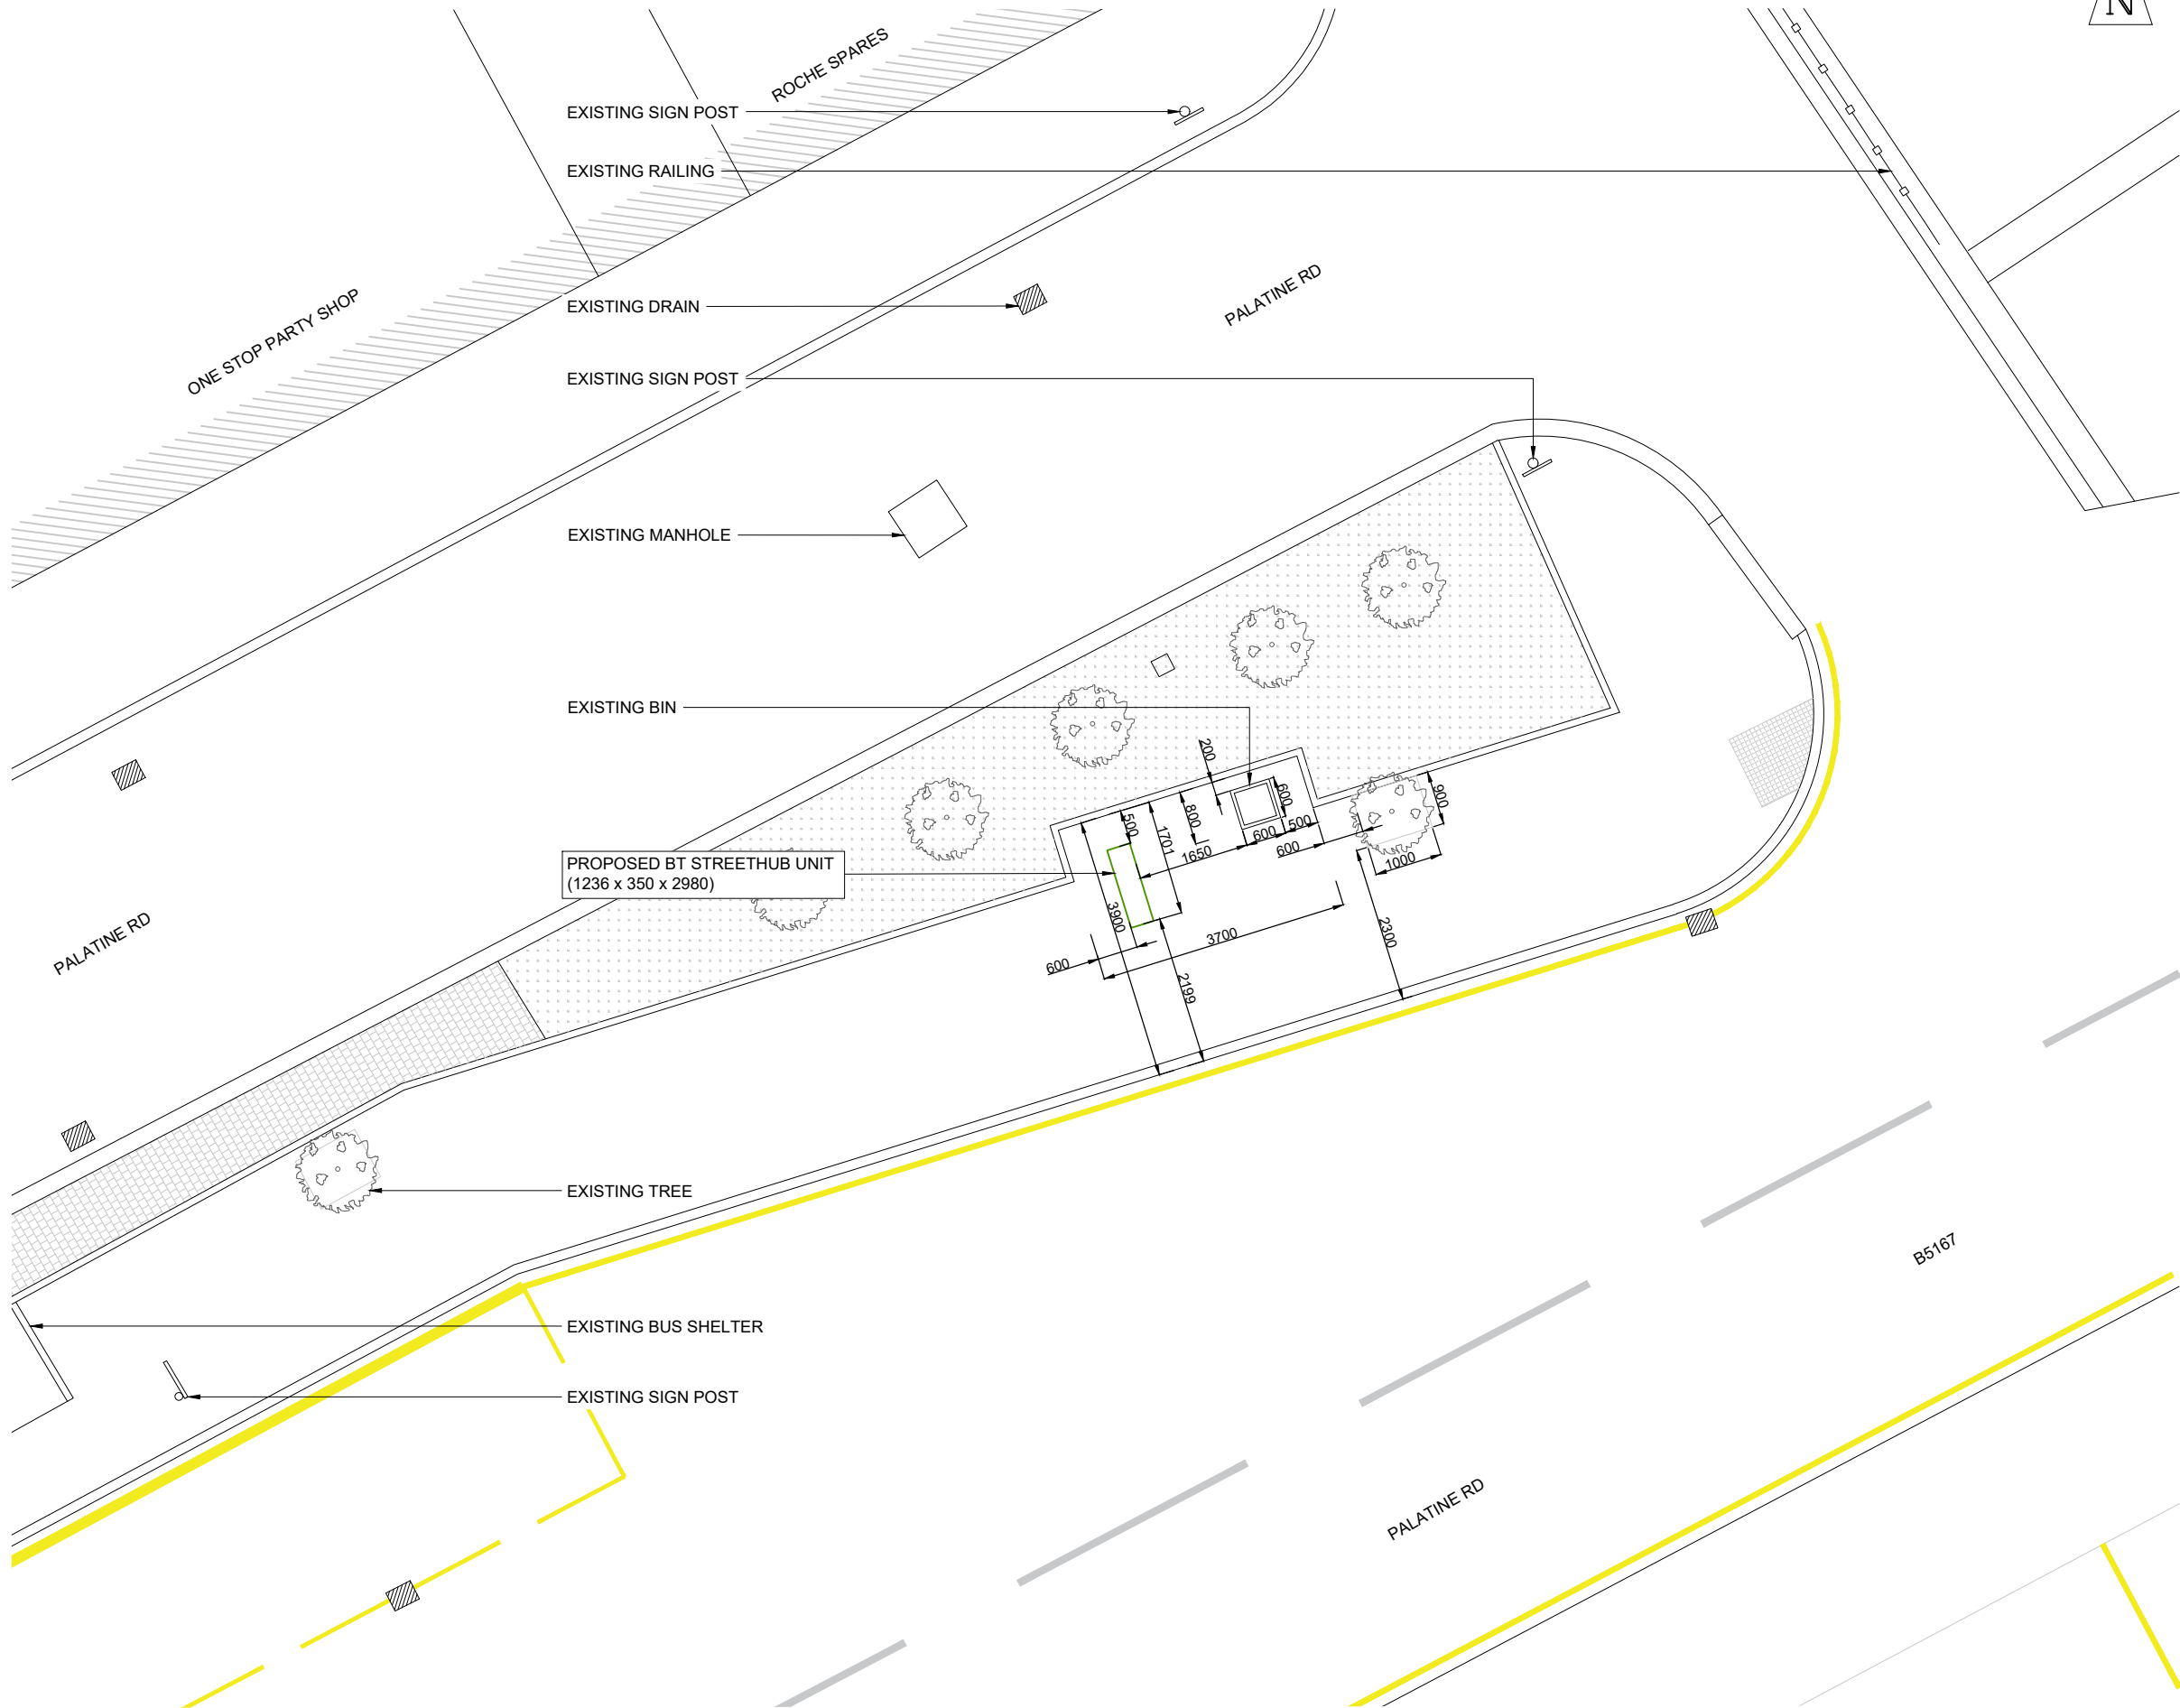

PROPOSED SITE PLAN
SCALE 1:100

GENERAL NOTES

Use written dimensions only, do not scale from drawing. Use latest revision of all referenced information.

A	27.10.22	New BT Streethub Structure	MD	JE
Rev	Date	Description	Drawn	Chkd

Solutions30
Solutions for New Technologies



Drg Status
PLANNING

Cell No. & Name

MAN106

Site Name & Address

Pavement o/s 414-416
Palatine Road, Northenden,
Wythenshawe, Manchester
M22 4JT

Drawing Title

PROPOSED SITE PLAN

Scale 1:100 Date 27.10.2022

Drawn By MD Checked By JE

Drawing Number 002 Revision A