


Existing Ground Floor
Layout

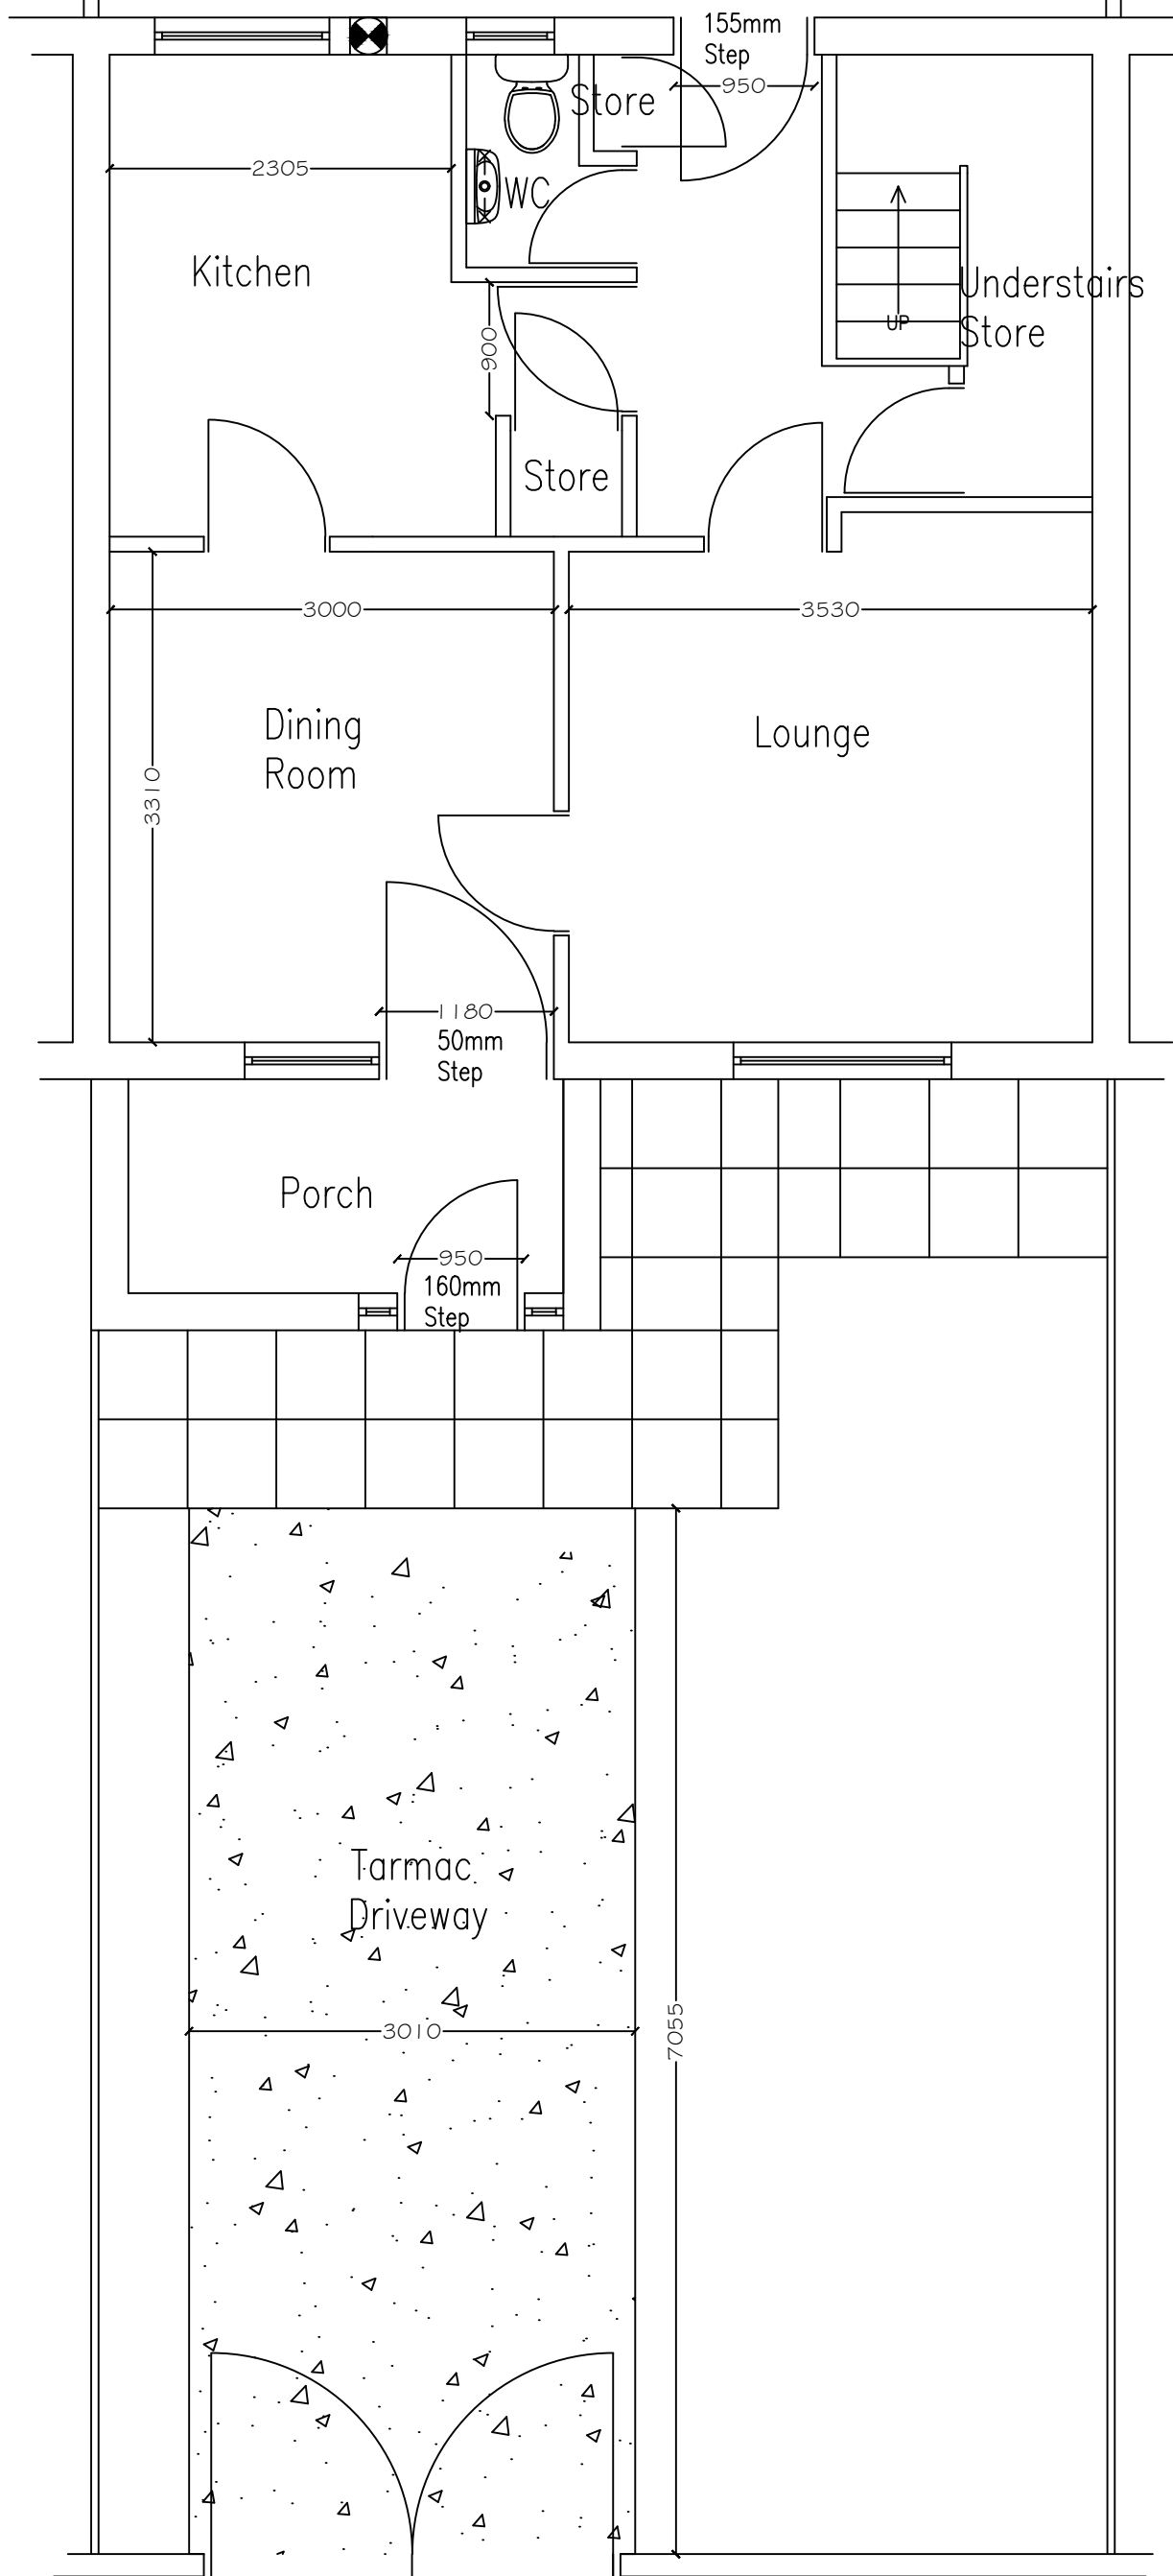

Contact Details: Mr. Hasan Shahin Balakan 2a Bramwell Drive M13 9YB

Drawing Name: Existing Ground Floor Plan

Scale: 1:50

Date: 20/10/2022

Drawn By: KS