

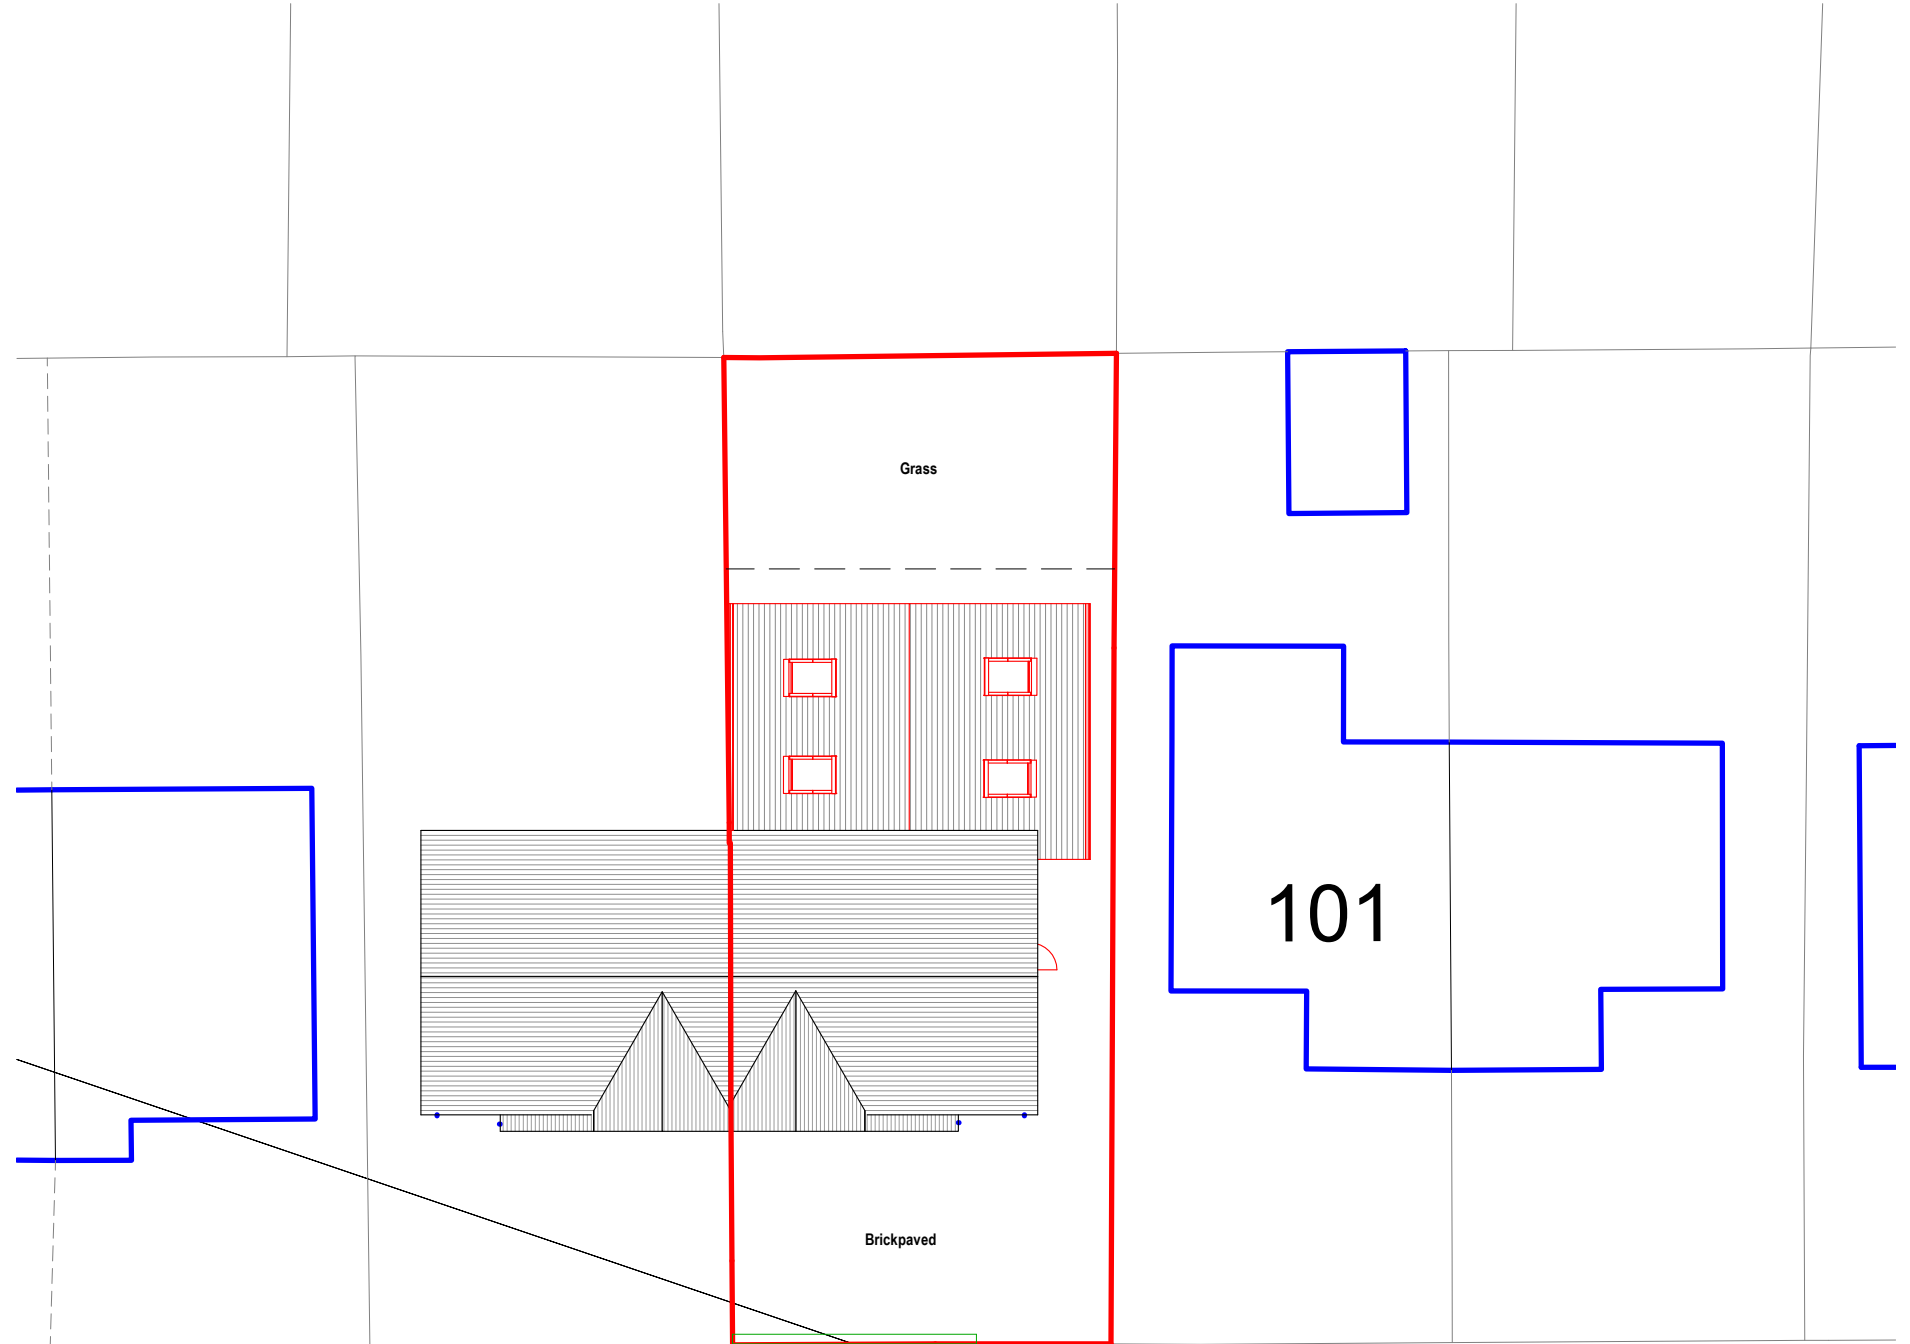


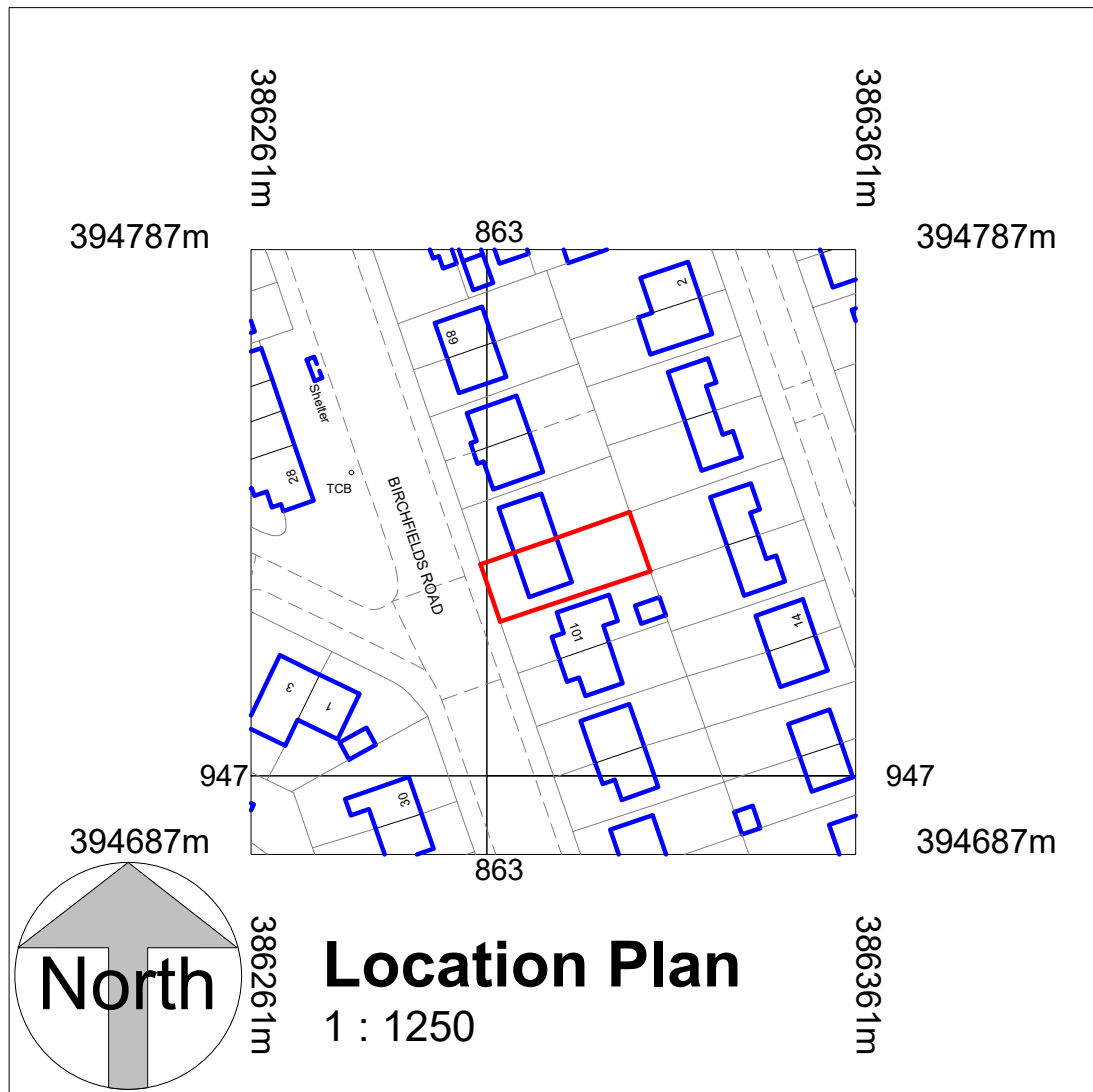

BIRCHFIELDS ROAD

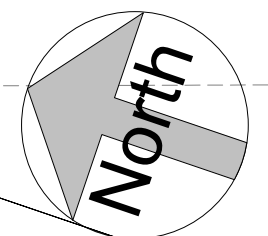

Site Plan
1 : 200

COPYRIGHT © ALL RIGHTS RESERVED BY VIKAS ALYAS LTD. DO NOT SCALE FROM DRAWING. DRAWING INDICATES DESIGN INTENT ONLY. REPORT ANY DISCREPANCIES TO CLIENT / VA LTD. NOT TO BE USED FOR CONSTRUCTION UNLESS STATED SO. TO BE READ IN CONJUNCTION WITH OTHER DRAWINGS OR SPECIFICATION WHERE PROVIDED.

ARCHITEK
BUILDING DESIGN CONSULTANCY

0161 511 8479

vikas@architek.uk
916 Stockport Road, Levenshulme, Manchester, M19 3AB

No.	Description	Date
P1	Issue to Planning	21.09.2022

PROJECT Single storey rear/side extension		ADDRESS 1180_99 Birchfields Road, Manchester, M13 0UE		CLIENT Mr Saju Miah		
		SHEET Location and Site Plan		Date 21.09.2022	Project number 1180	Scale (@ A3) As indicated
Drawn by VA	DRAWING NUMBER A101			REV P1		
Checked by VA						
Manchester City Council	PURPOSE OF ISSUE Planning					