
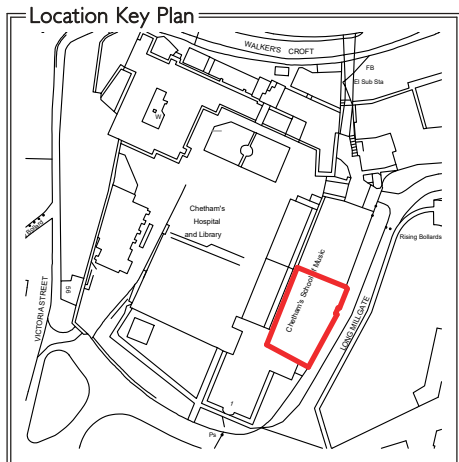


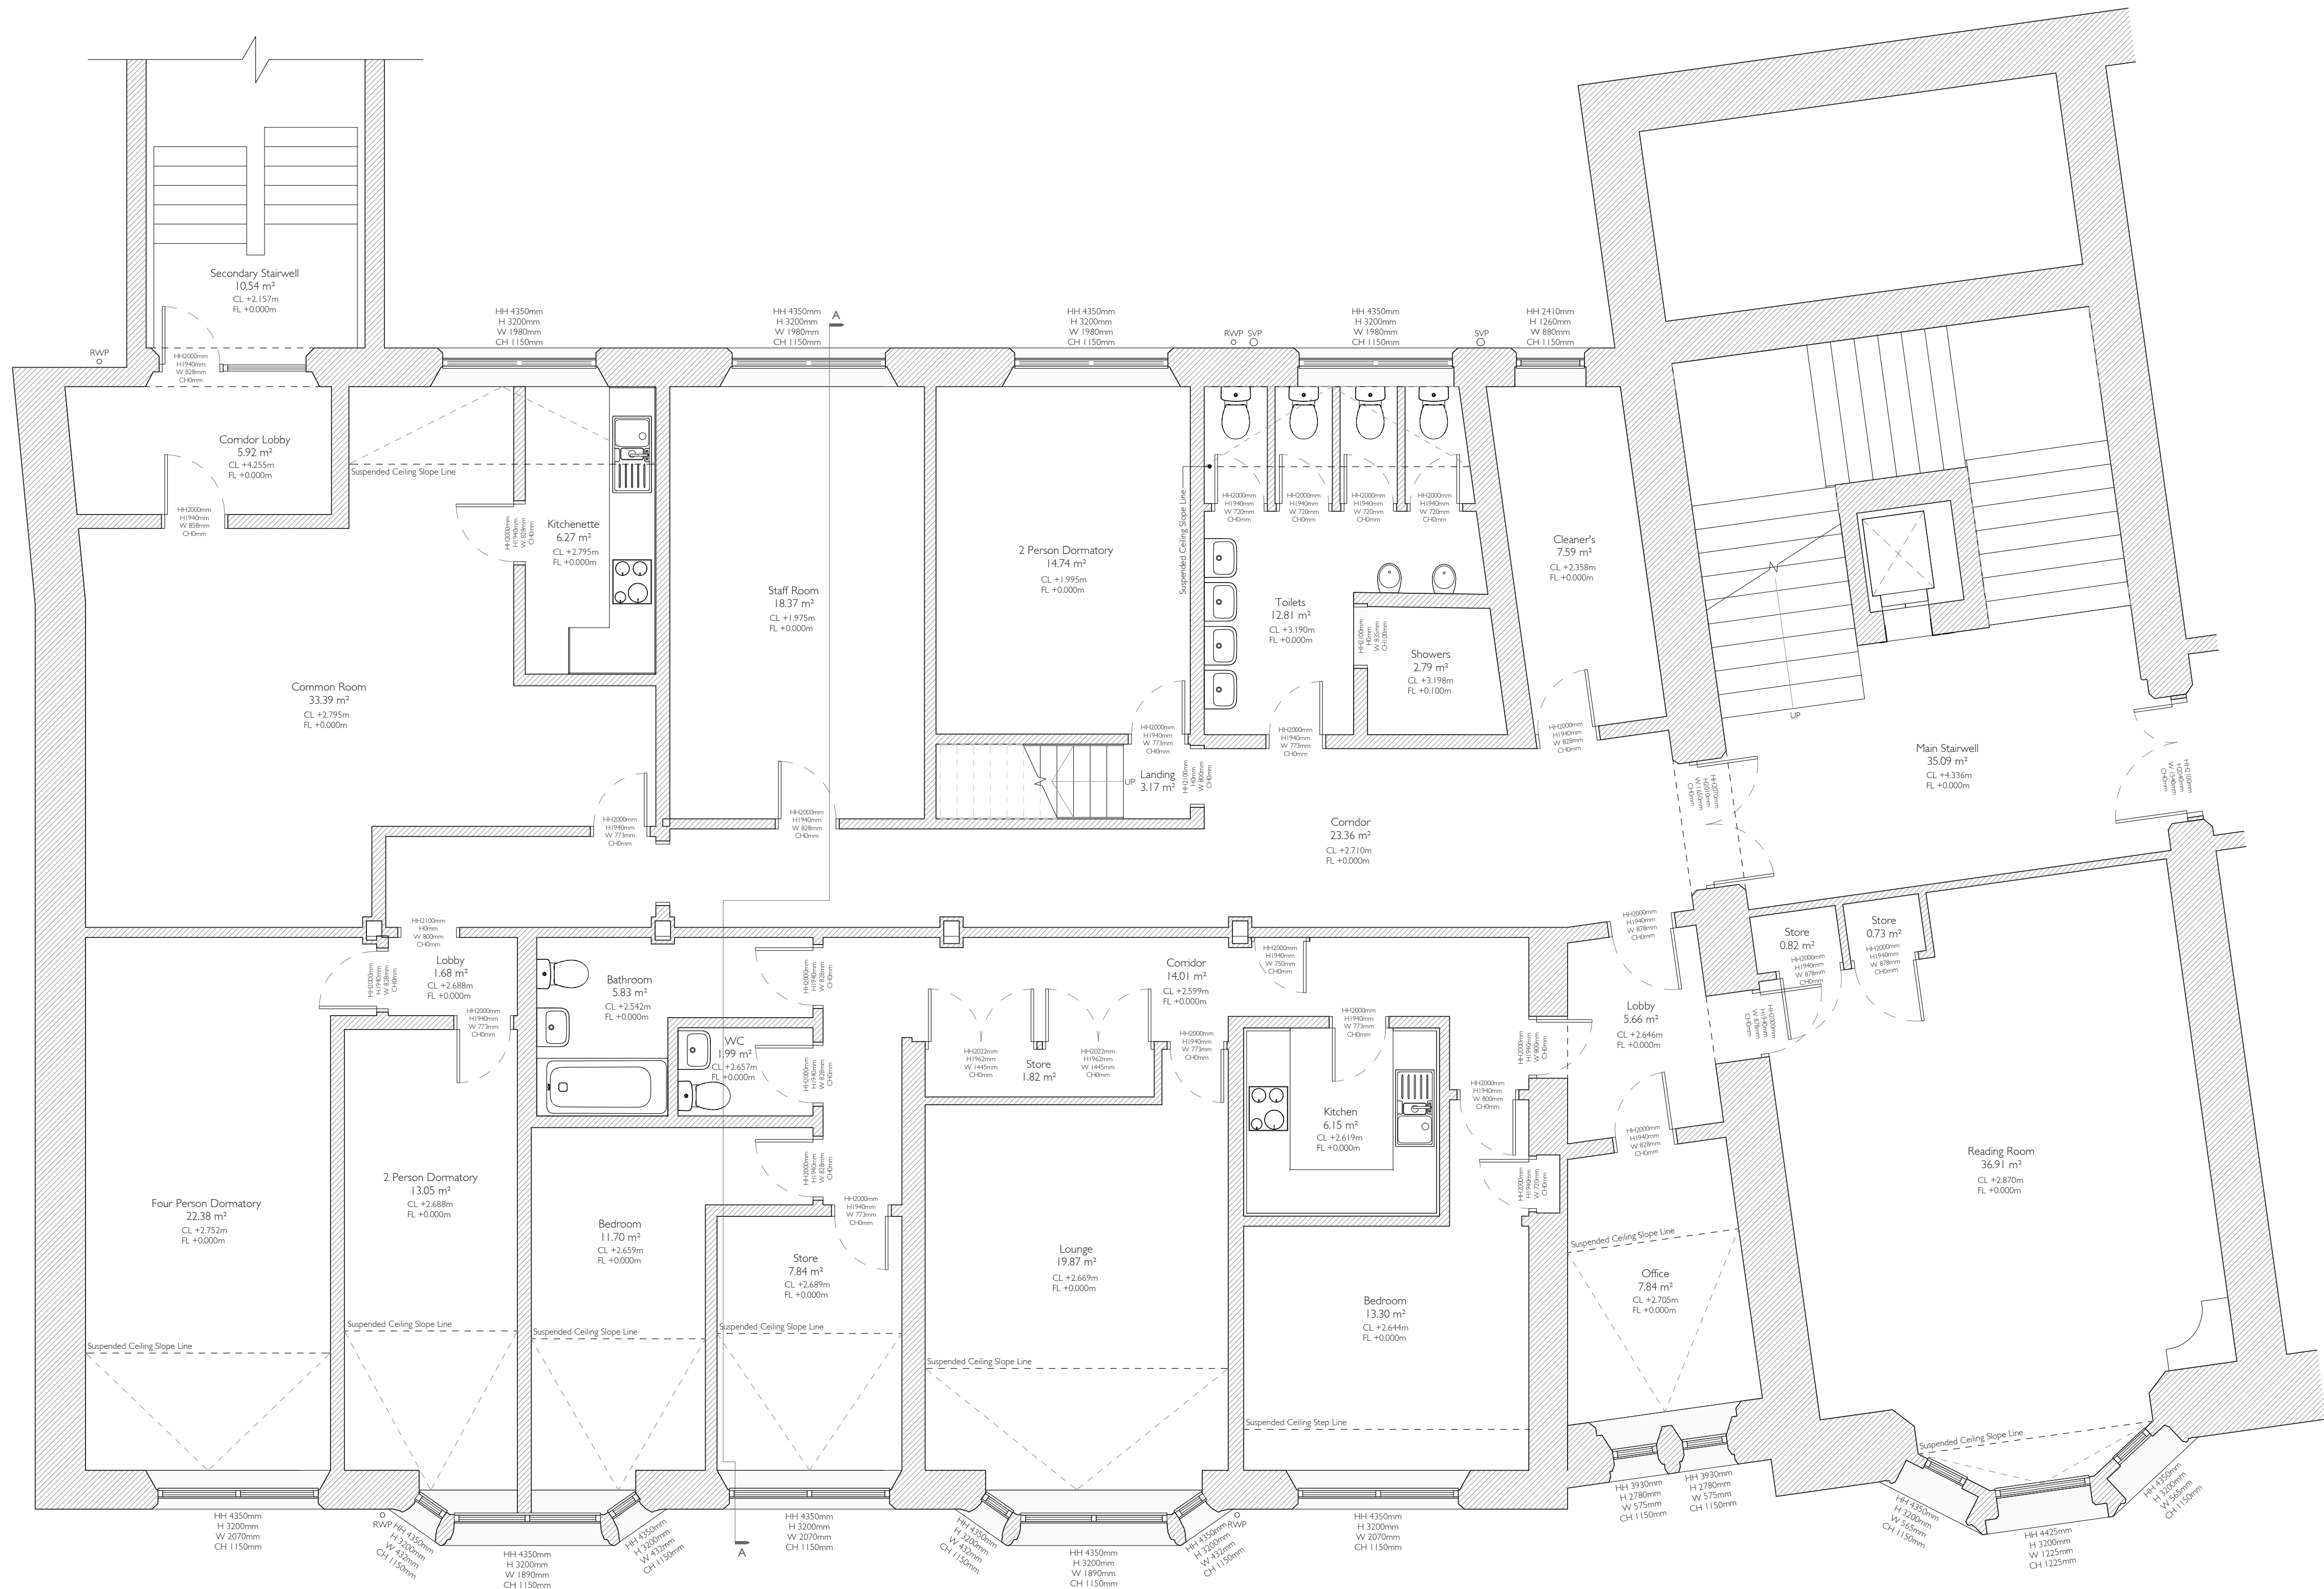

Survey Legend & Notes	
SVP	Soil & Vent Pipe
RWP	Rain Water Pipe
SS	Sub Stack
CL	Ceiling Level
FL	Floor Level
HH	Head Height [Door/Window]
CH	Cill Height [Door/Window]
H	Height [Door/Window]
W	Width [Door/Window]
DN	Descending Direction of Stair Travel
UP	Ascending Direction of Stair Travel

Please Note That This Survey Was Conducted Using Point Cloud Data Derived from Laser Scanning and Photogrammetry.

Whilst Ever Care has been Made to Ensure the Surveyed Plans & Elevations are Accurate, **Please Ensure All Dimensions are Checked Onsite** Prior to Ordering / Manufacturing Elements

Please Note Levels Shown are Relative to Level 5

2 23/10/2022 Section Line Shown
1 27/10/2022 Issued to Planners Following Meeting with Planning and
Construction Officers on Site 08/10/2022
12/08/2022 First Issue

REV.	DATE	NOTES
------	------	-------

DRAWING NUMBER	REVISION
J1030-DR01	2

Existing Level 5 Floor Plan

PROJECT
Dorm Refurbishment, Millgate
Building, Level 5
CLIENT
Chetham's School of Music

JOB NUMBER	DATE	SCALE	SHEET
J1030	Aug 22	1 : 50	A1

PLANNING



Manor Architecture Ltd.
Boscombe Hill, Boscombe Park,
Chalfont St Giles, Bucks, HP8 4BS
Tel: 07555 645454
Email: info@manorarchitecture.co.uk
Web: www.manorarchitecture.co.uk



This Drawing is the Copyright of Manor Architecture Ltd. and is a Man Not to be Reproduced or Copied without the written permission of Manor Architecture Ltd.

All Rights Reserved. No part of this Drawing may be reproduced or transmitted in any form or by any means electronic or mechanical, including photocopying, recording, or by any information storage or retrieval system, without the prior written permission of Manor Architecture Ltd.

Whilst Every Care has been Taken to Ensure the Accuracy of the Information Provided, the Client Accepts Responsibility for the Use of the Information and the Consequences of any Errors or Omissions.

The Drawing shall not be used on Site unless issued for Construction.

0m 0.5m 1.5m 2.5m
Scale = 1 : 50