



The Contractor is responsible for checking dimensions and any discrepancy to be verified with the Architects before proceeding. Figured dimensions to be worked to only. Subject to all Local Authority and Statutory approvals.
DO NOT SCALE

PLANNING

 

1:100

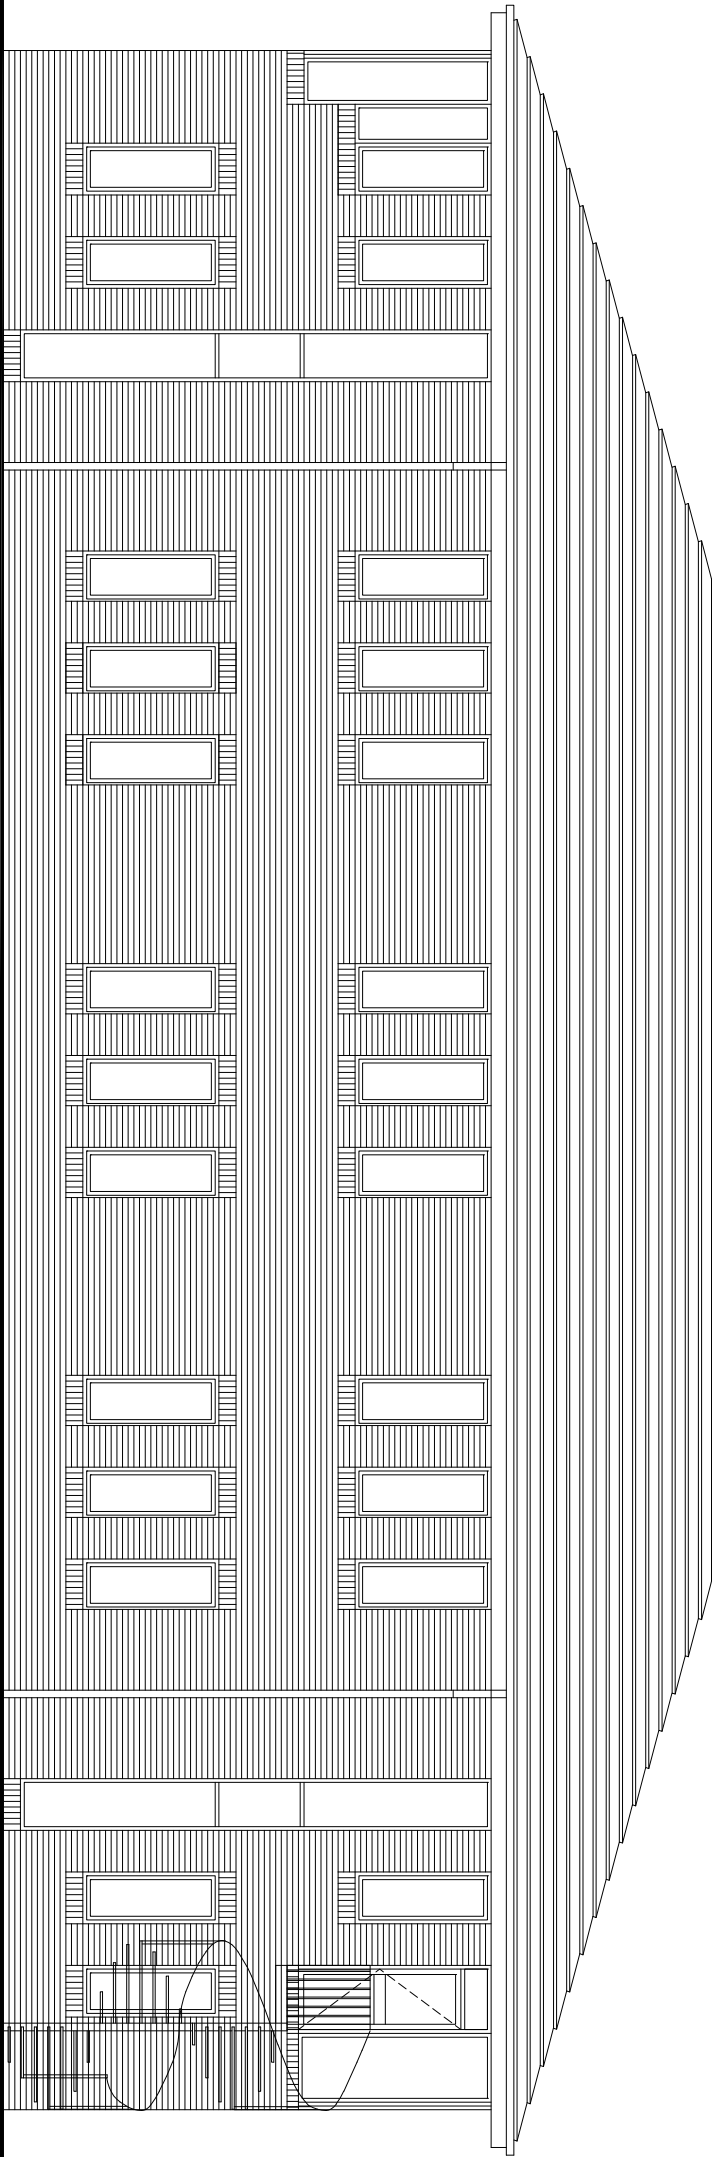

EXISTING SOUTH WEST ELEVATION

EMERSON HOUSE, HEVES LANE,
ALDERLEY EDGE,
CHESHIRE SK9 7LF
Tel: (01223) 580400, Fax: (01223) 582276

Orbit
Developments

Location
UNIT 'B' THE OAKS BUSINESS PARK
CREWE ROAD, WYTHENSHAW

Title
EXISTING ELEVATION

Scale	ref	checked	Date
1:100 @ A3	L.P.S.		14.09.22

Drawing no.
1143-PLA-2006