




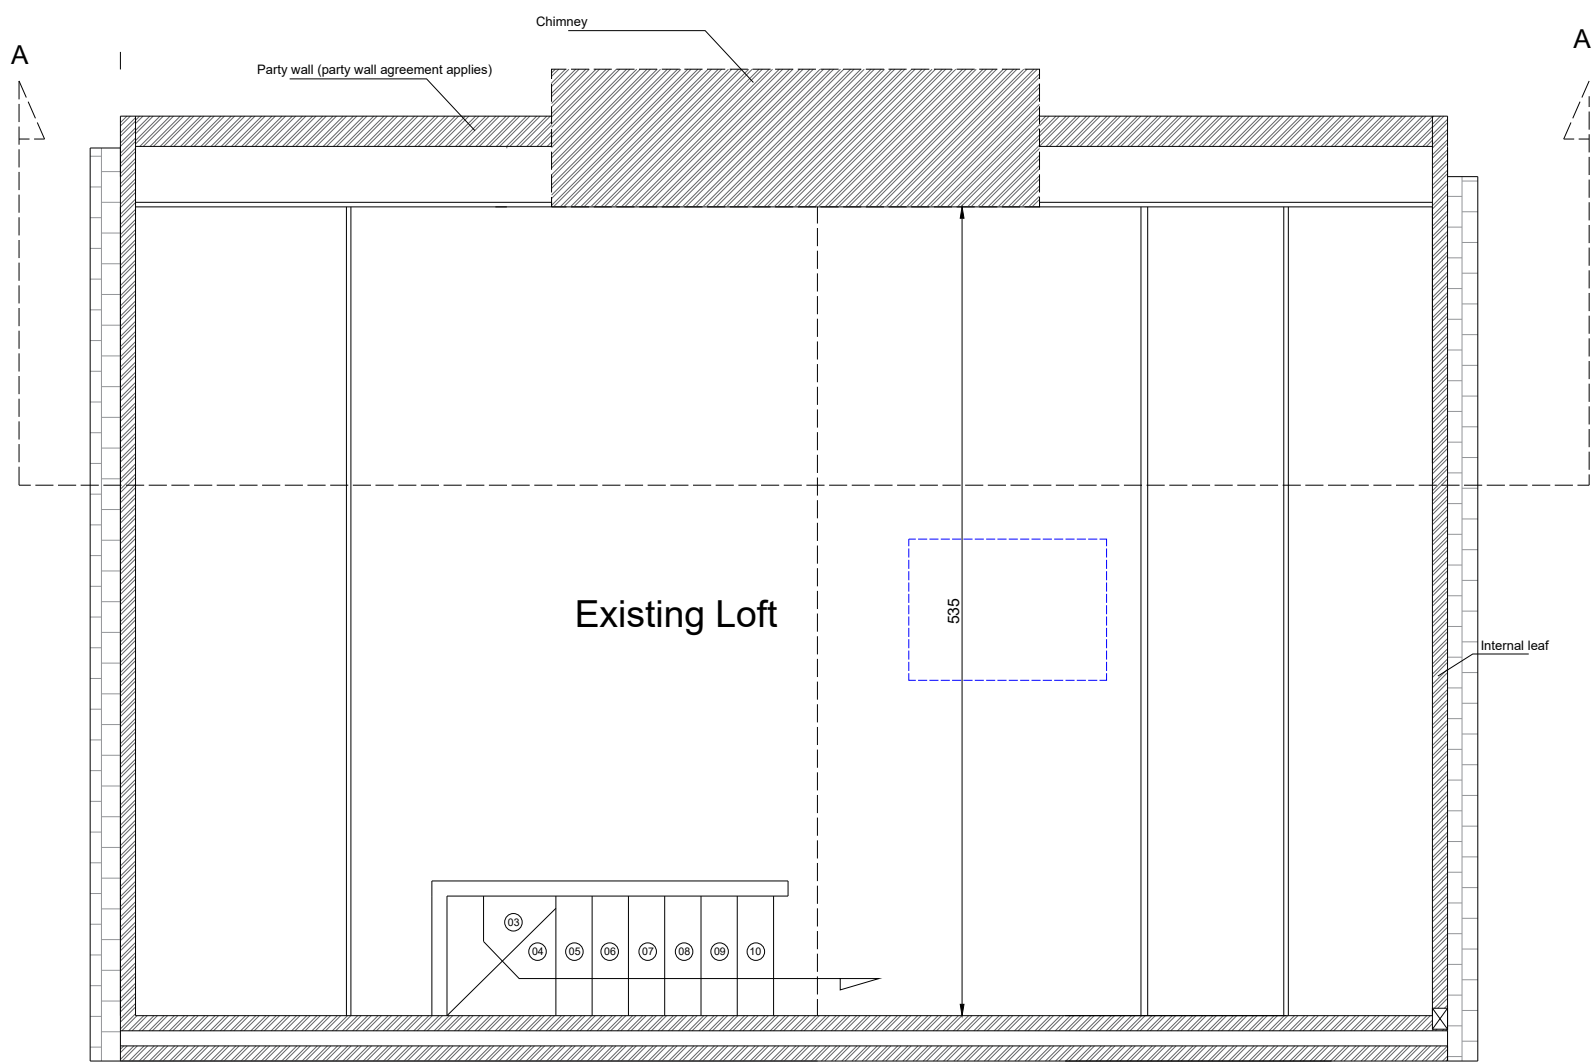

Existing Loft Plan

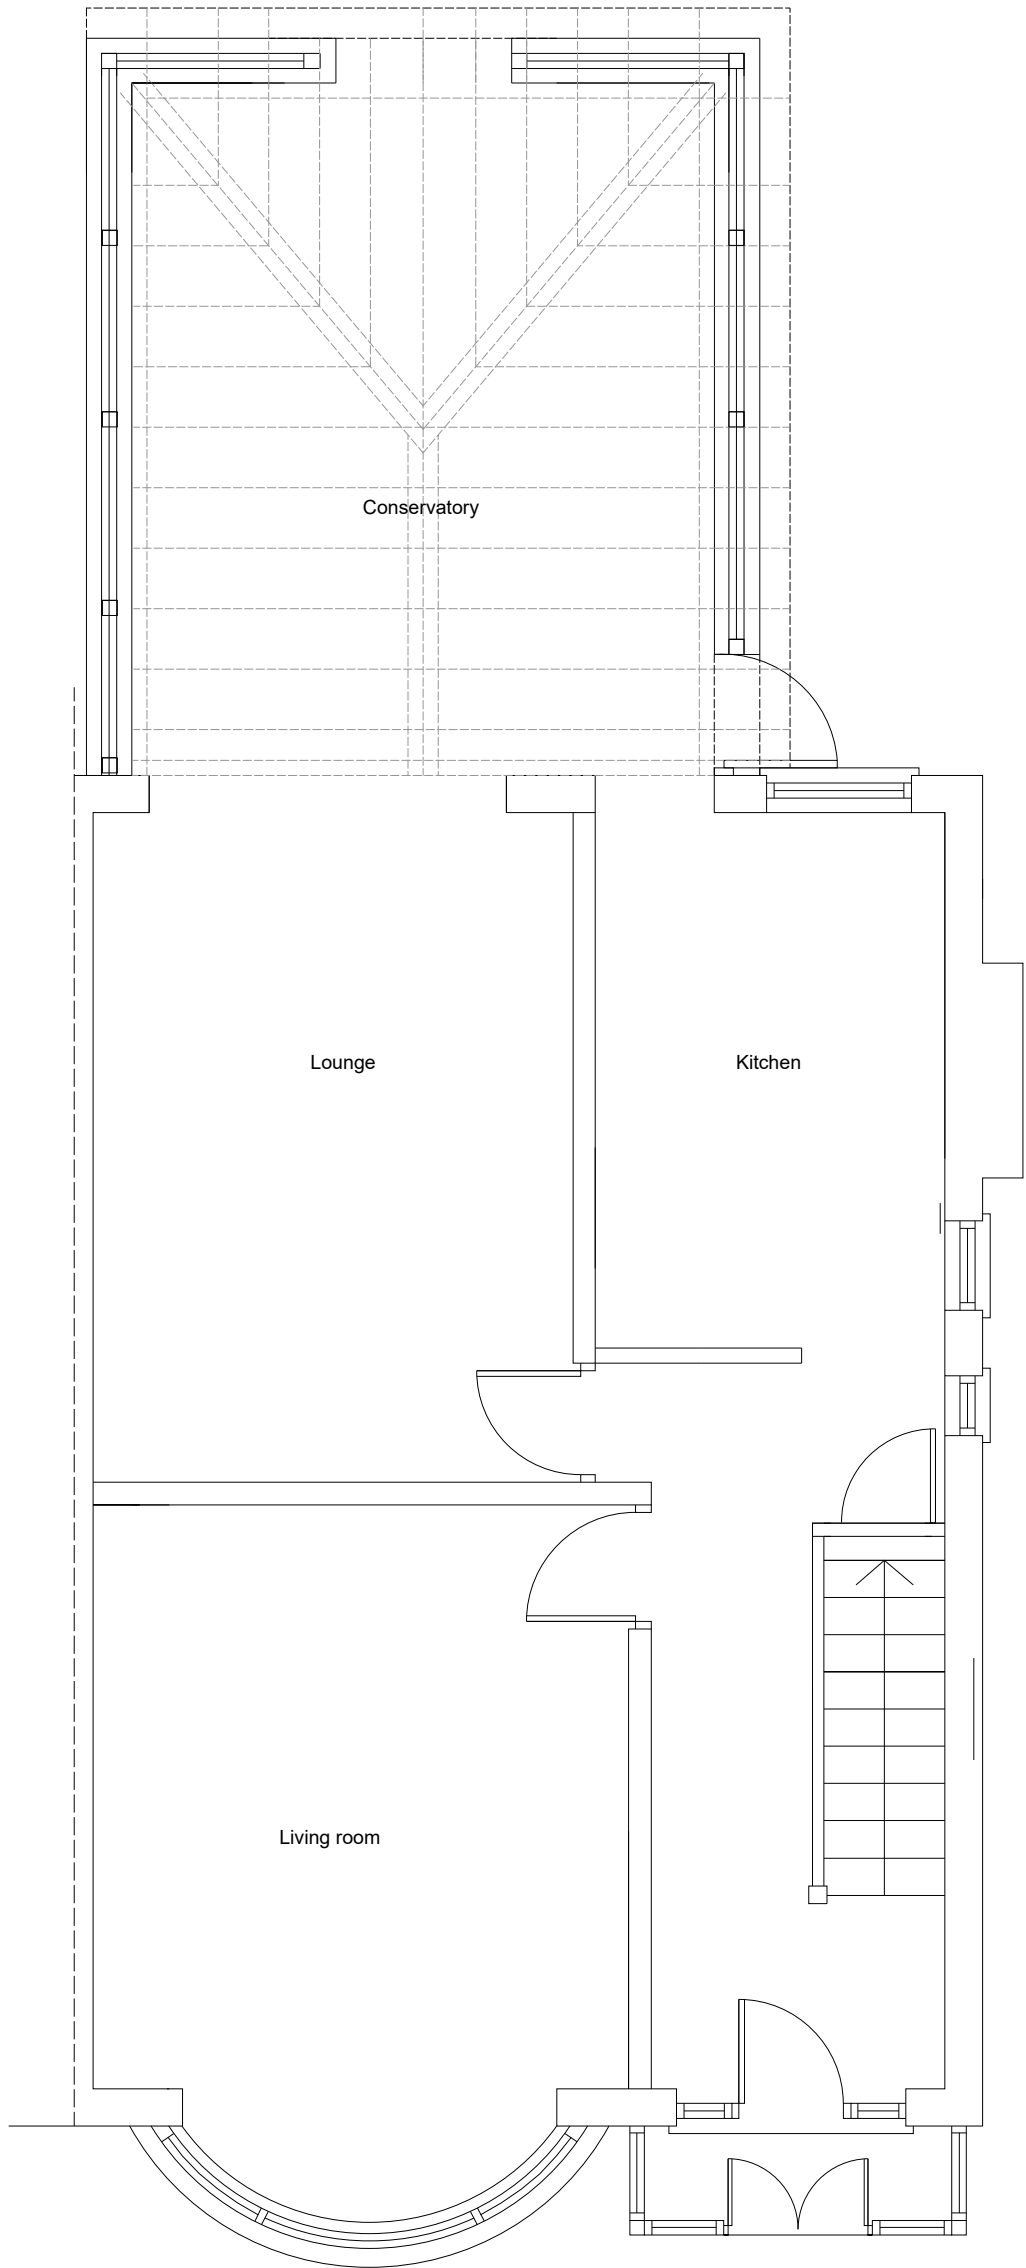


Existing ground floor plan

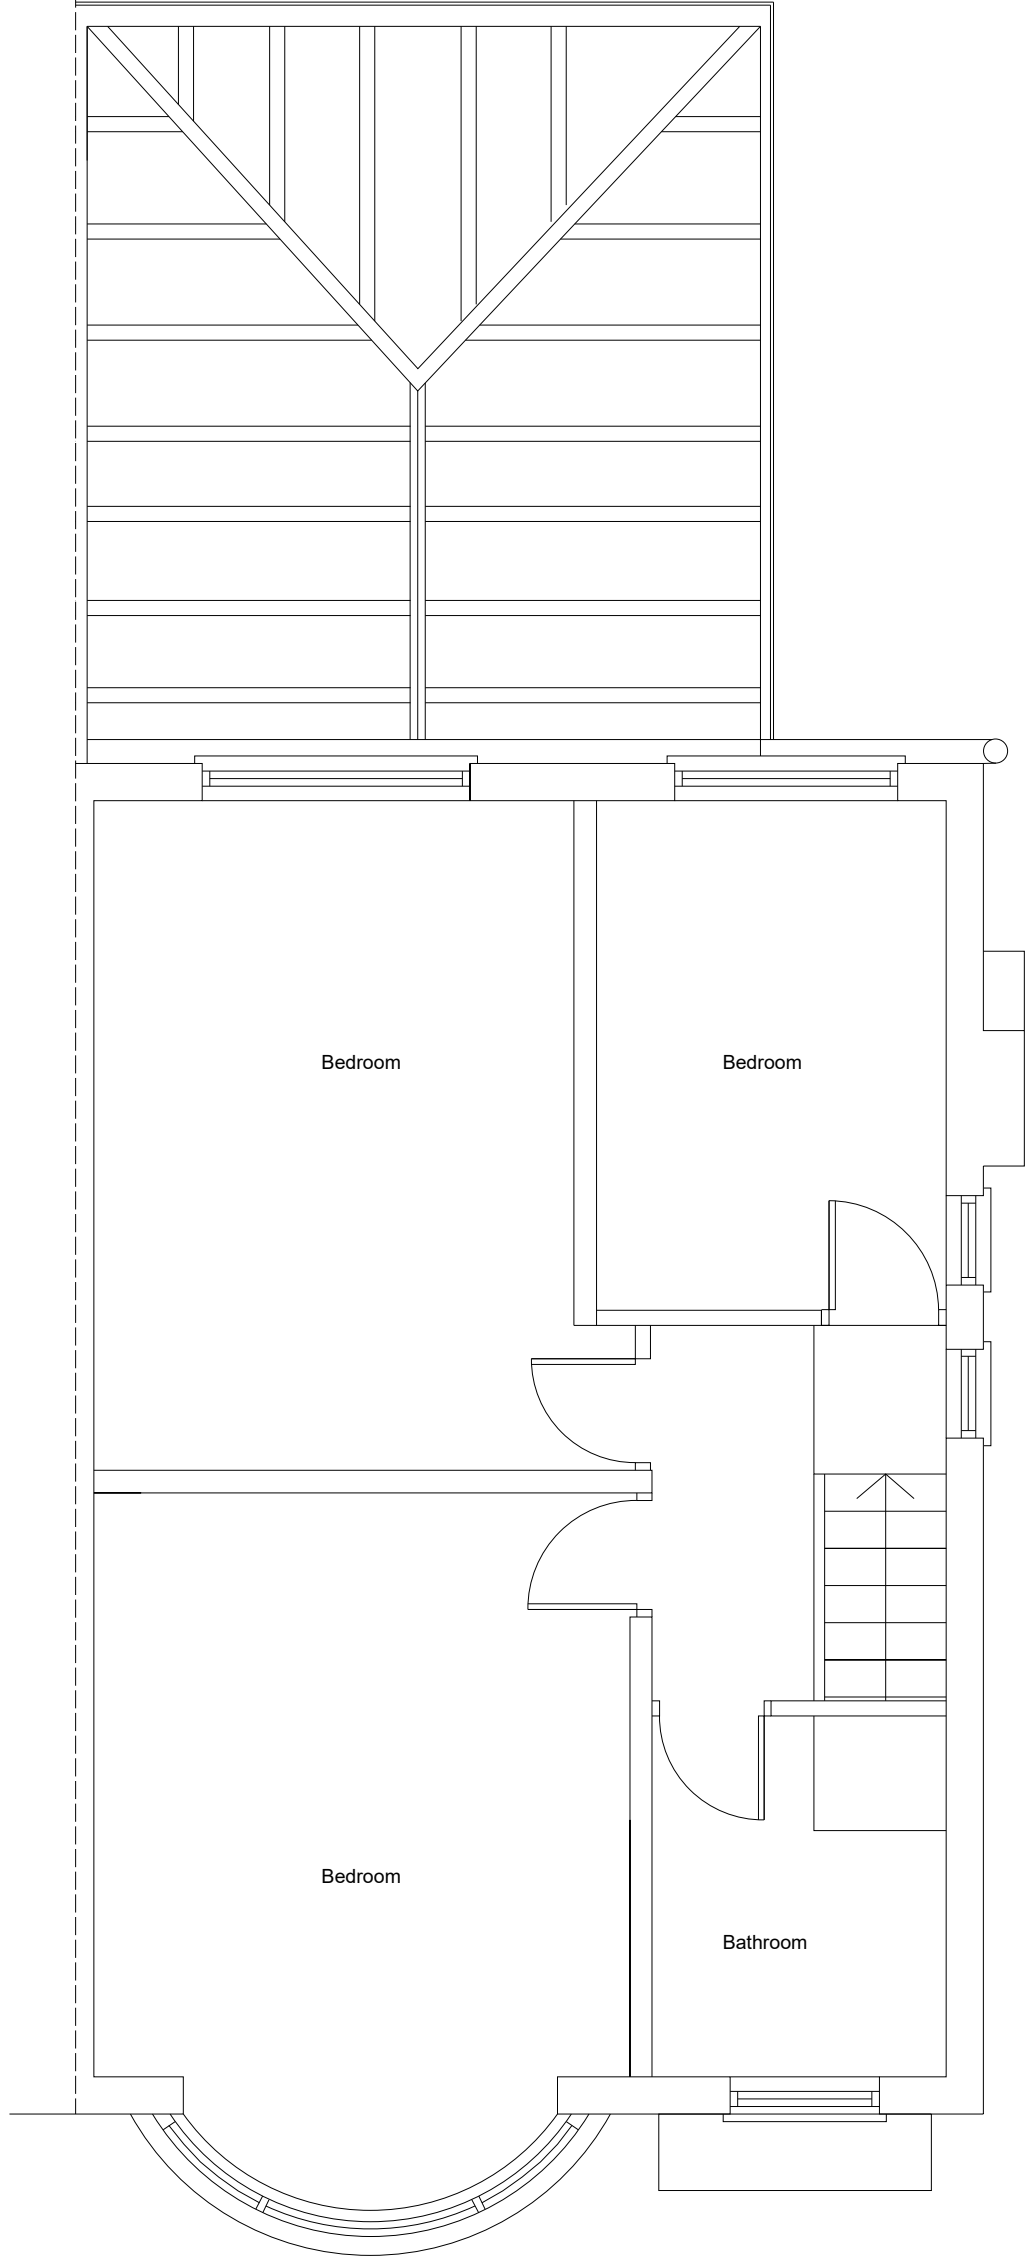

Existing first floor plan



Existing site plan

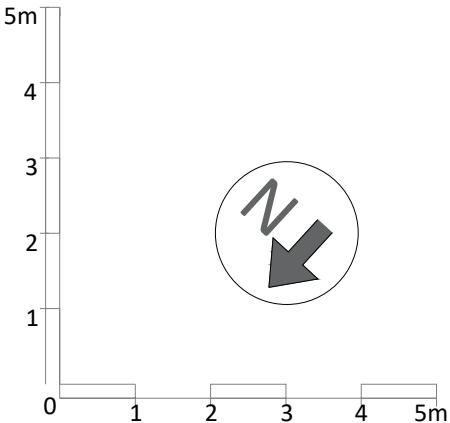


Project: 31 Kingsway Road Manchester M19 2BZ		
Client: Mr Tasnim Sadek		
Planning		
DRG Title: Existing plans		
Date: 03/11/2022	Job No 31122	Dwg. No 1
Scale: 1:50 on A2		
Architectural Consultant: Dr Taki Eddin Sombli Sunbuli@hotmail.co.uk		




Existing side elevation




Existing front elevation

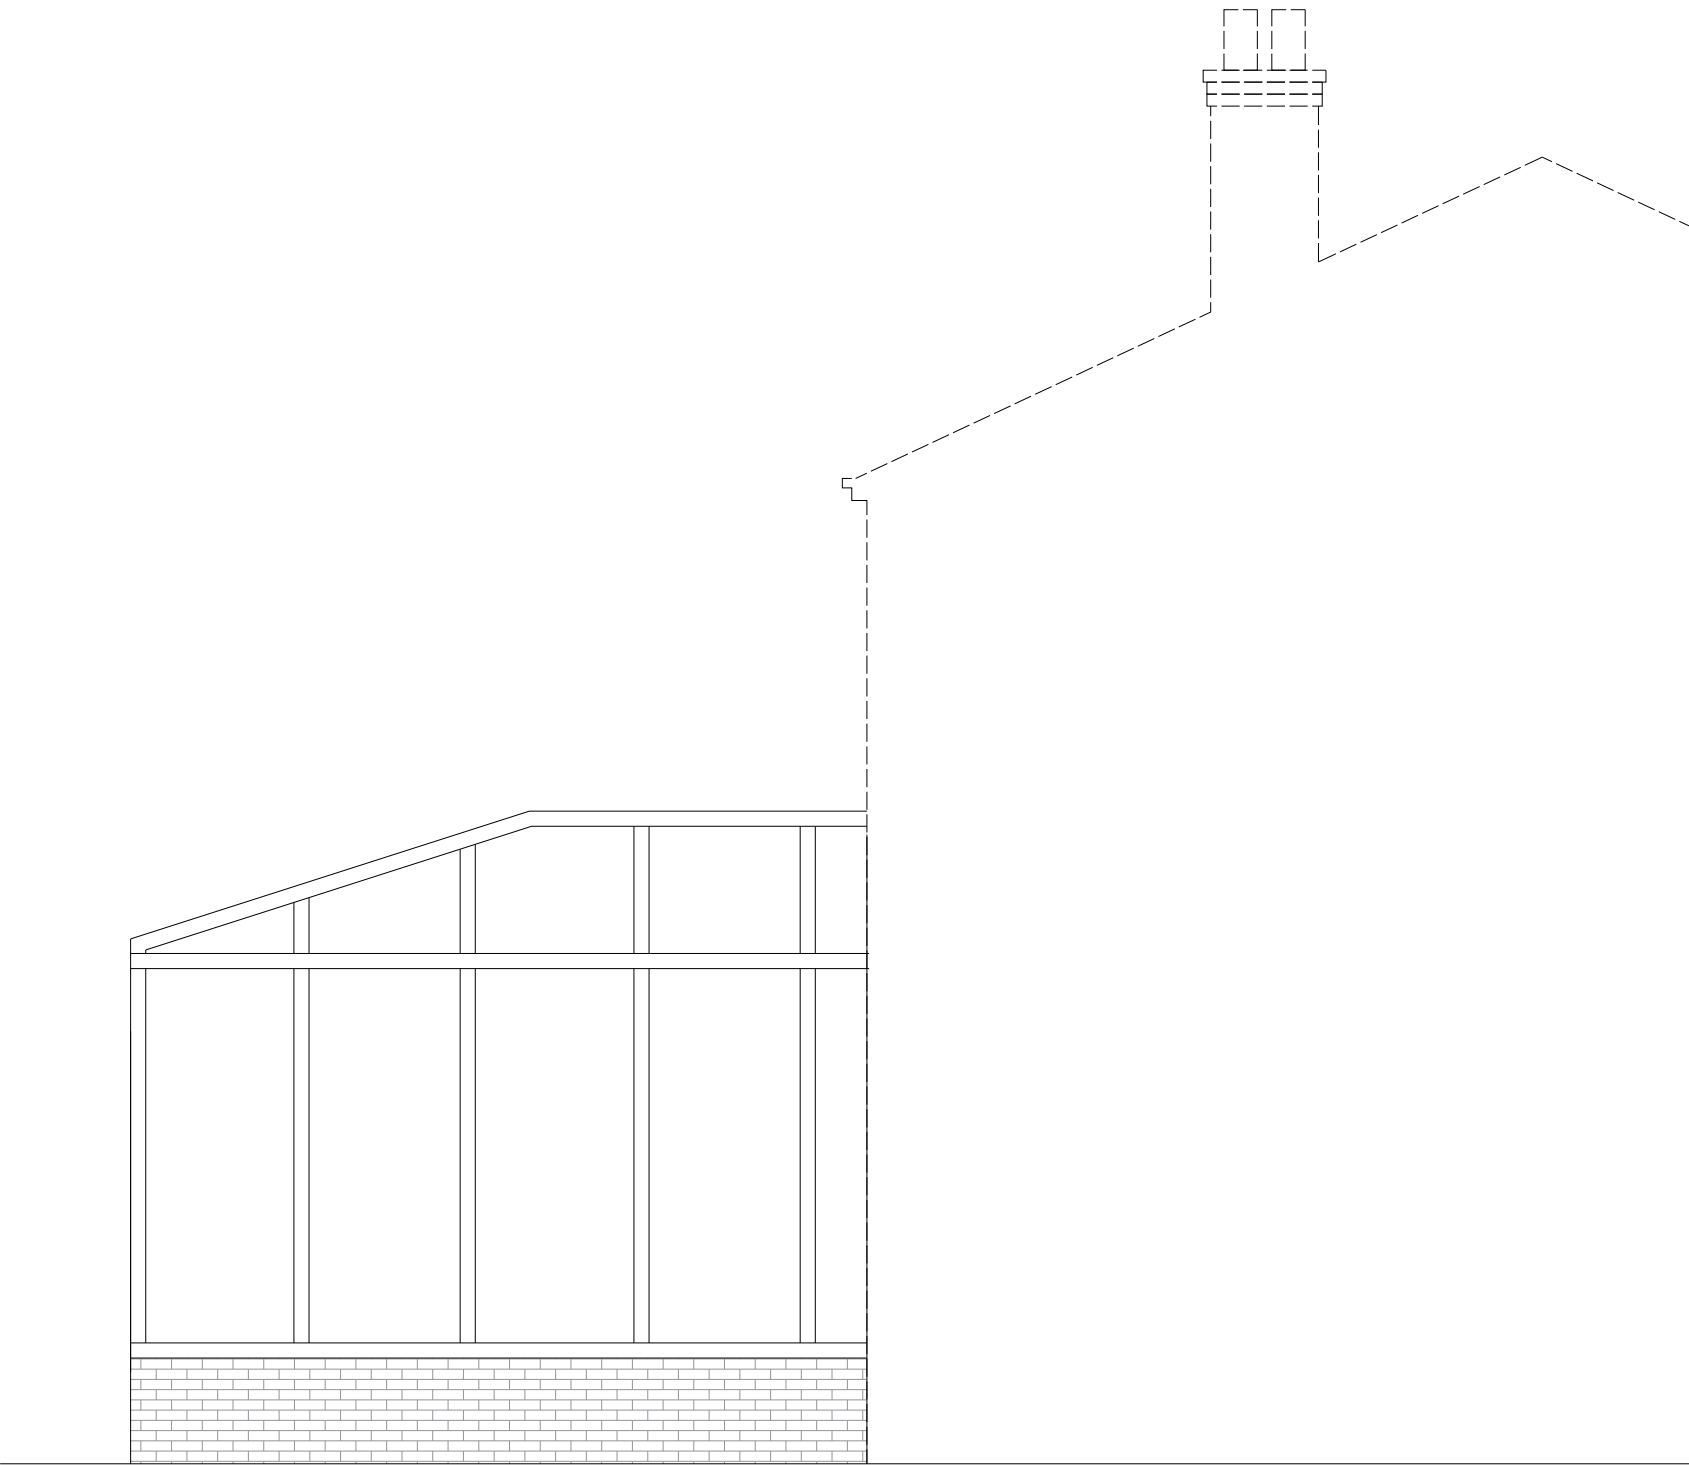


Existing side elevation

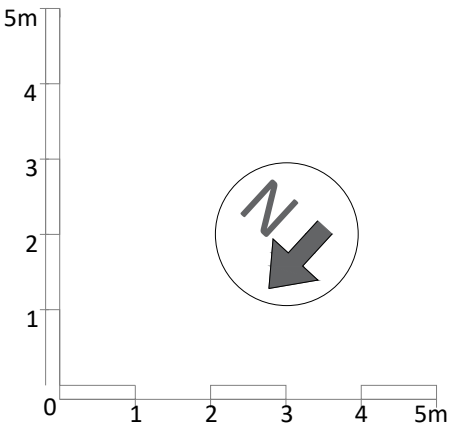


Project: 31 Kingsway Road Manchester M19 2BZ		
Client: Mr Tasnim Sadek		
Planning		
DRG Title: Existing elevations		
Date: 03/11/2022	Job No 31122	Dwg. No 2
Scale: 1:50 on A2		
Architectural Consultant: Dr Taki Eddin Sonbli Sunbulli@hotmail.co.uk		

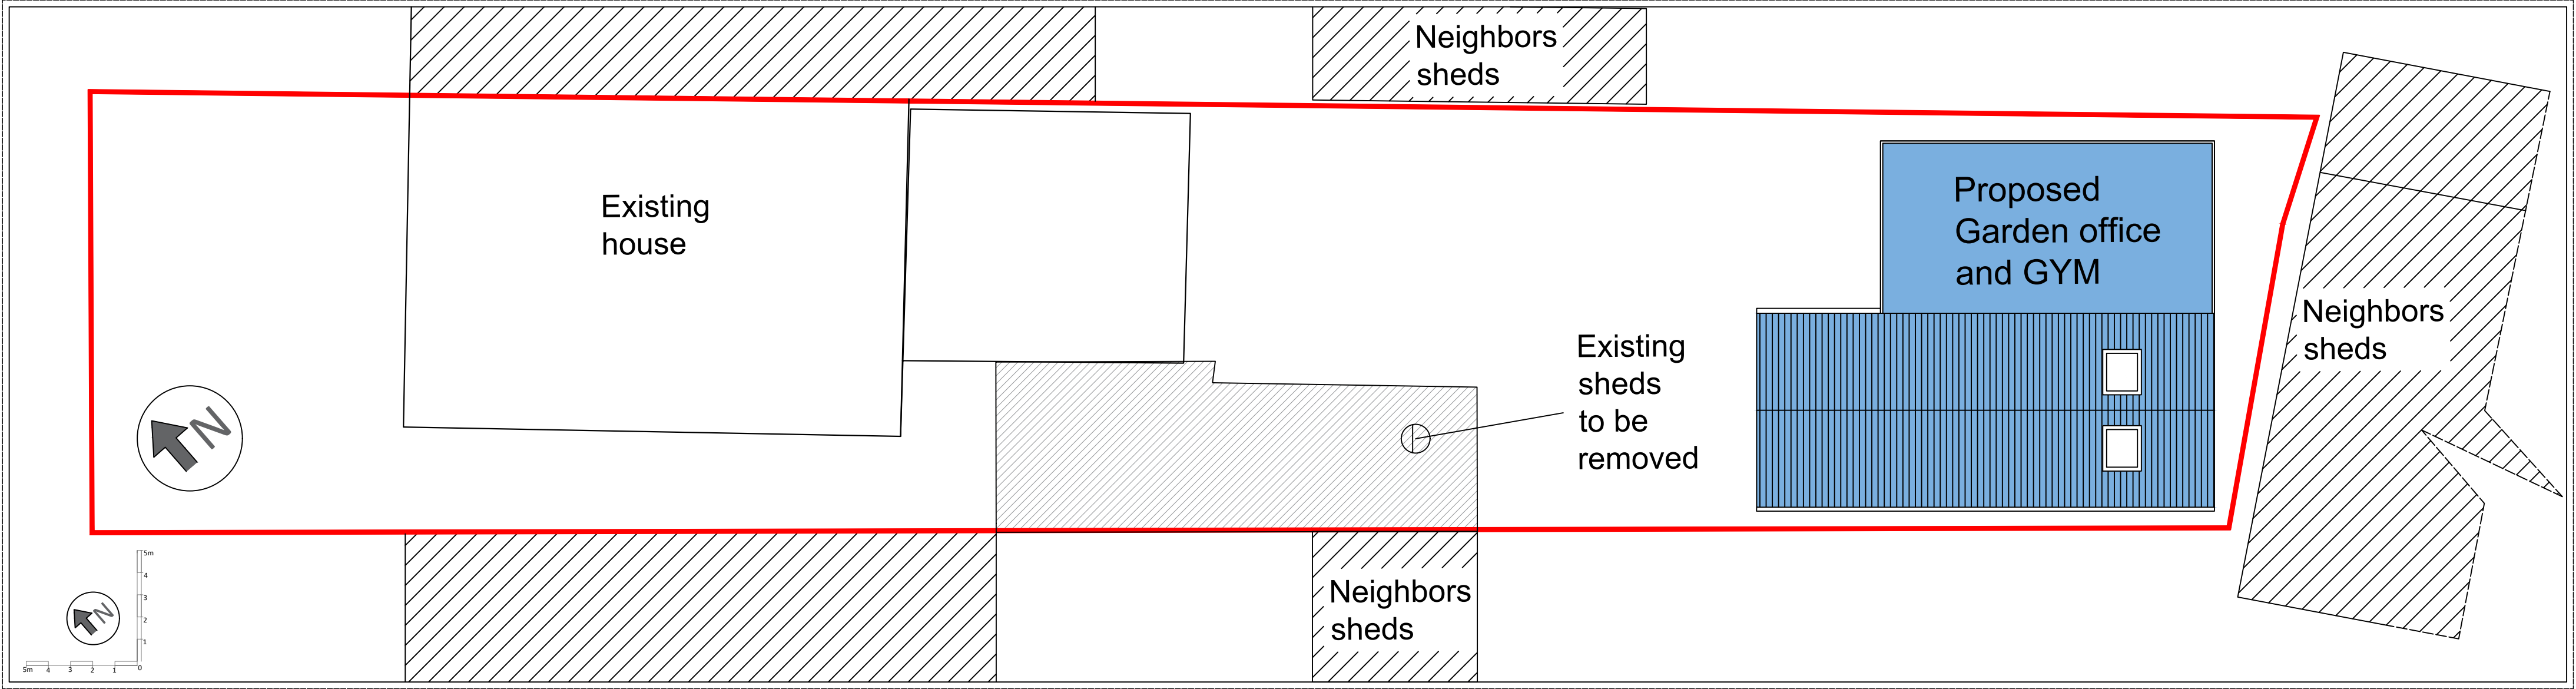

Block plan 1:100

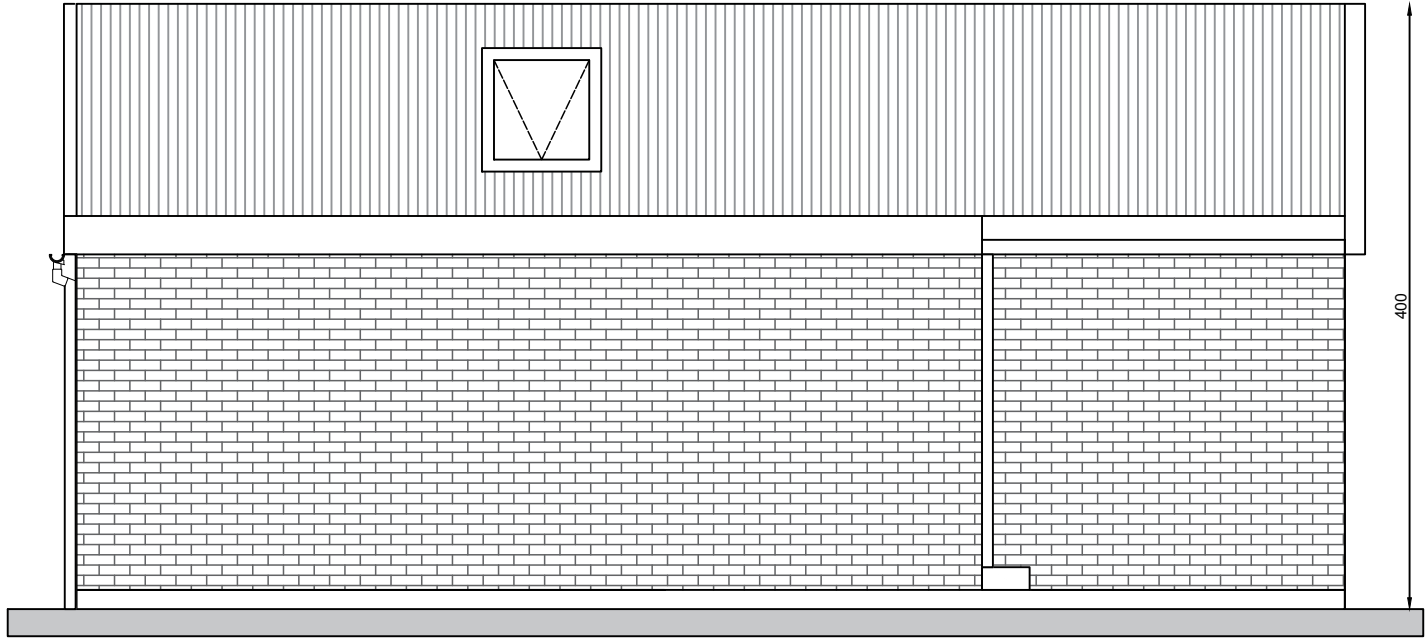

Outbuilding side elevation/ East

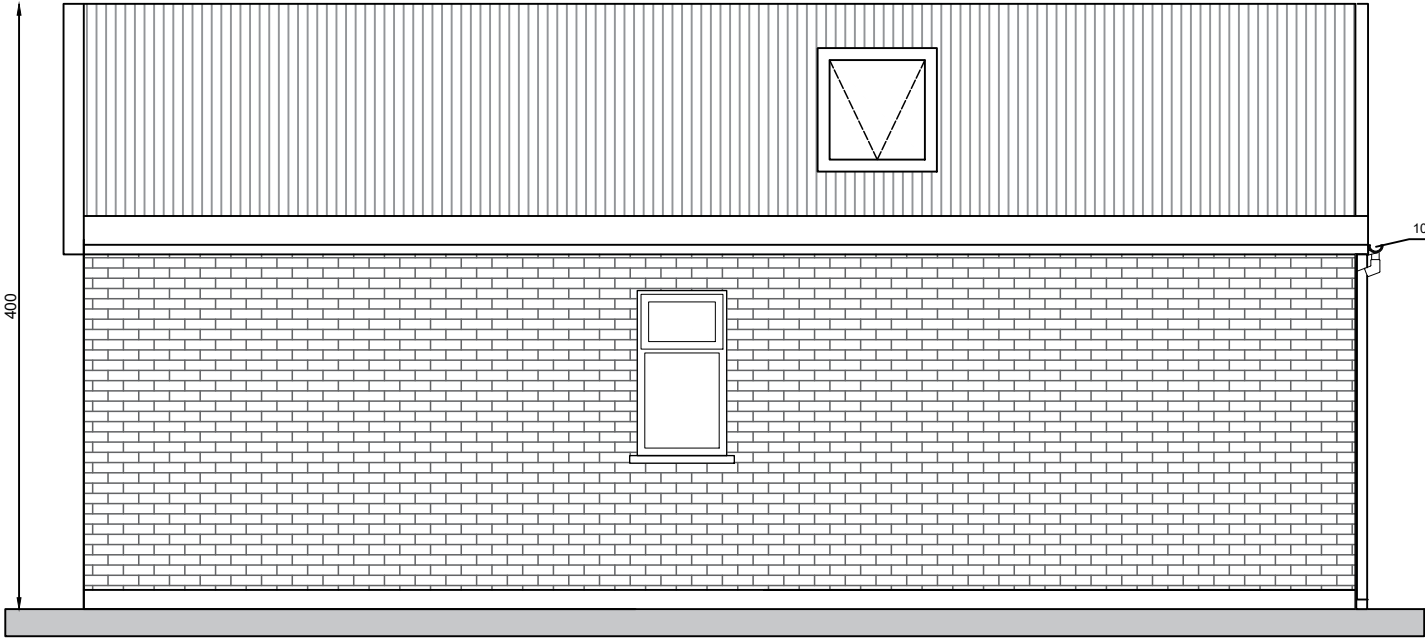


Outbuilding side elevation / West



Outbuilding rear elevation



Outbuilding front elevation

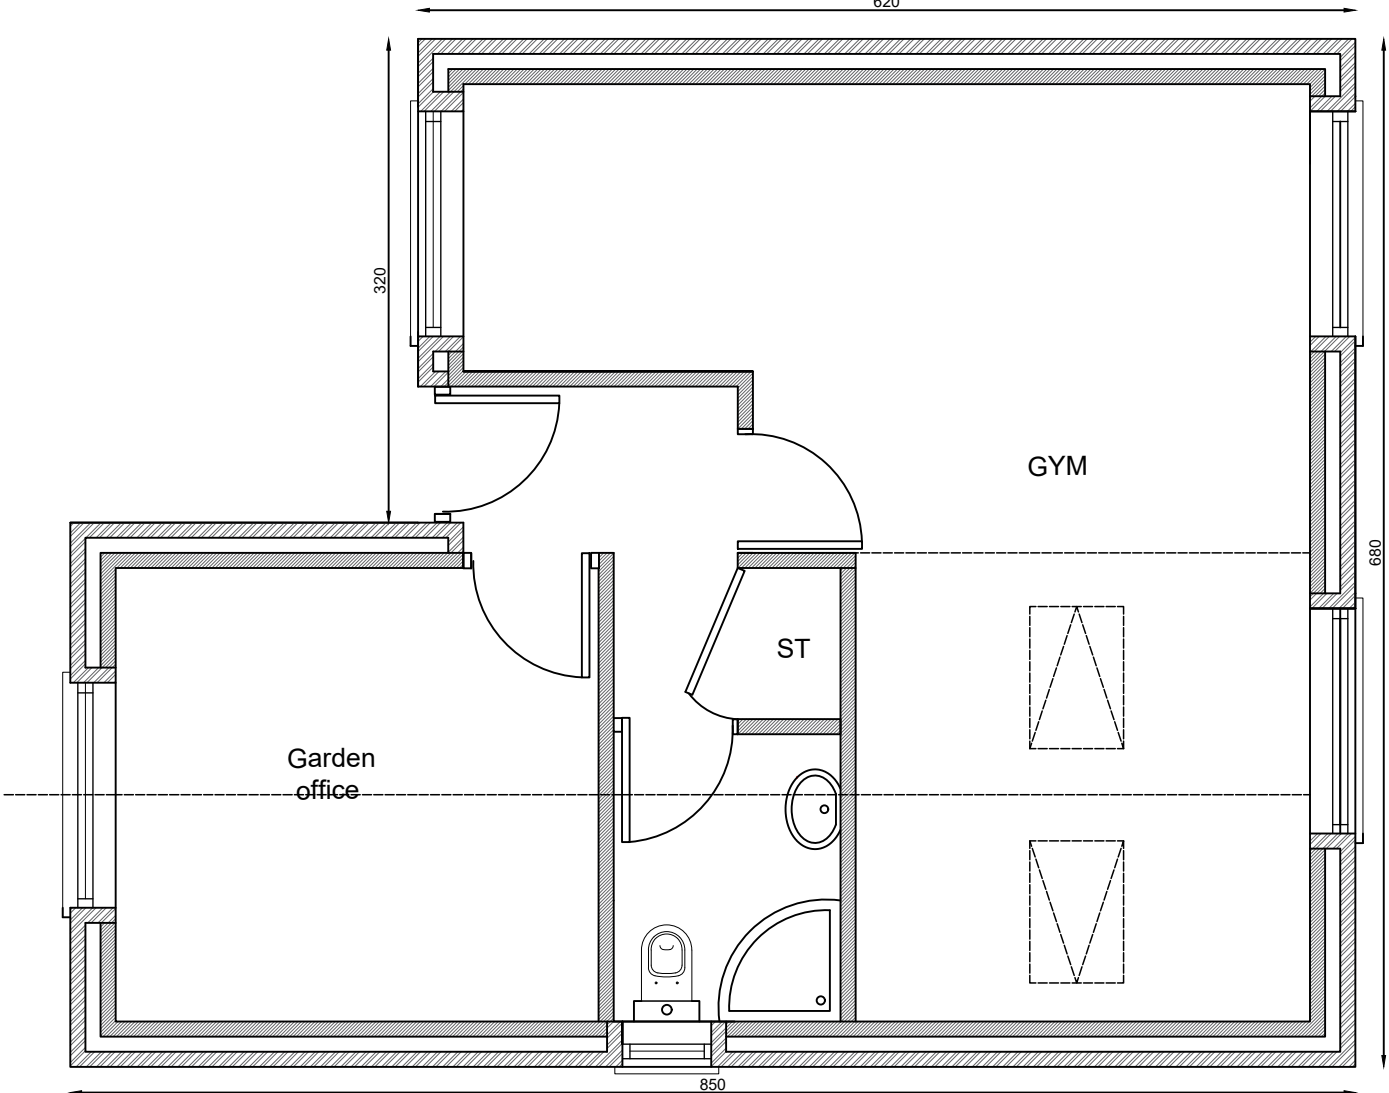

Outbuilding plan

5m
4
3
2
1
0

5m
4
3
2
1
0

Project:
31 Kingsway Road
Manchester
M19 2BZ

Client: Mr Tasnim Sadek

Planning

DRG Title: Outbuilding plans and elevations

Date: 03/11/2022	Job No 31122	Dwg. No 5
------------------	-----------------	--------------

Architectural Consultant:
Dr Taki Eddin Sonbli
Sunbulli@hotmail.co.uk