



CIAT is a registered trademark of the Chartered Institute of Architectural Technologists (CIAT) and is used under license. The Chartered Institute of Architectural Technologists (CIAT) is a not-for-profit organization that promotes the profession of Architectural Technologists and provides a framework for the education, training and professional development of its members. The Chartered Institute of Architectural Technologists (CIAT) is a registered charity with the Charity Commission for England and Wales. The Chartered Institute of Architectural Technologists (CIAT) is a member of the Chartered Association of Building Practitioners (CABP) and the Chartered Association of Building Practitioners (CABP) is a member of the Chartered Association of Building Practitioners (CABP).

Initials:

Date:

Revision:

PURPOSE:
PLANNING


CLIENT:
Mr. M. Sayada

Date: March 2022
Scale: A1, 1:50, 1:100
Drawn by:


Project:
Great Western Road
Moss Side
Manchester

Drawing Title:
Storage Roller Proposed Plans
Option 1
(Planning Only)


Project No. P.C.100.18
Drawing No. 22.118
Revision

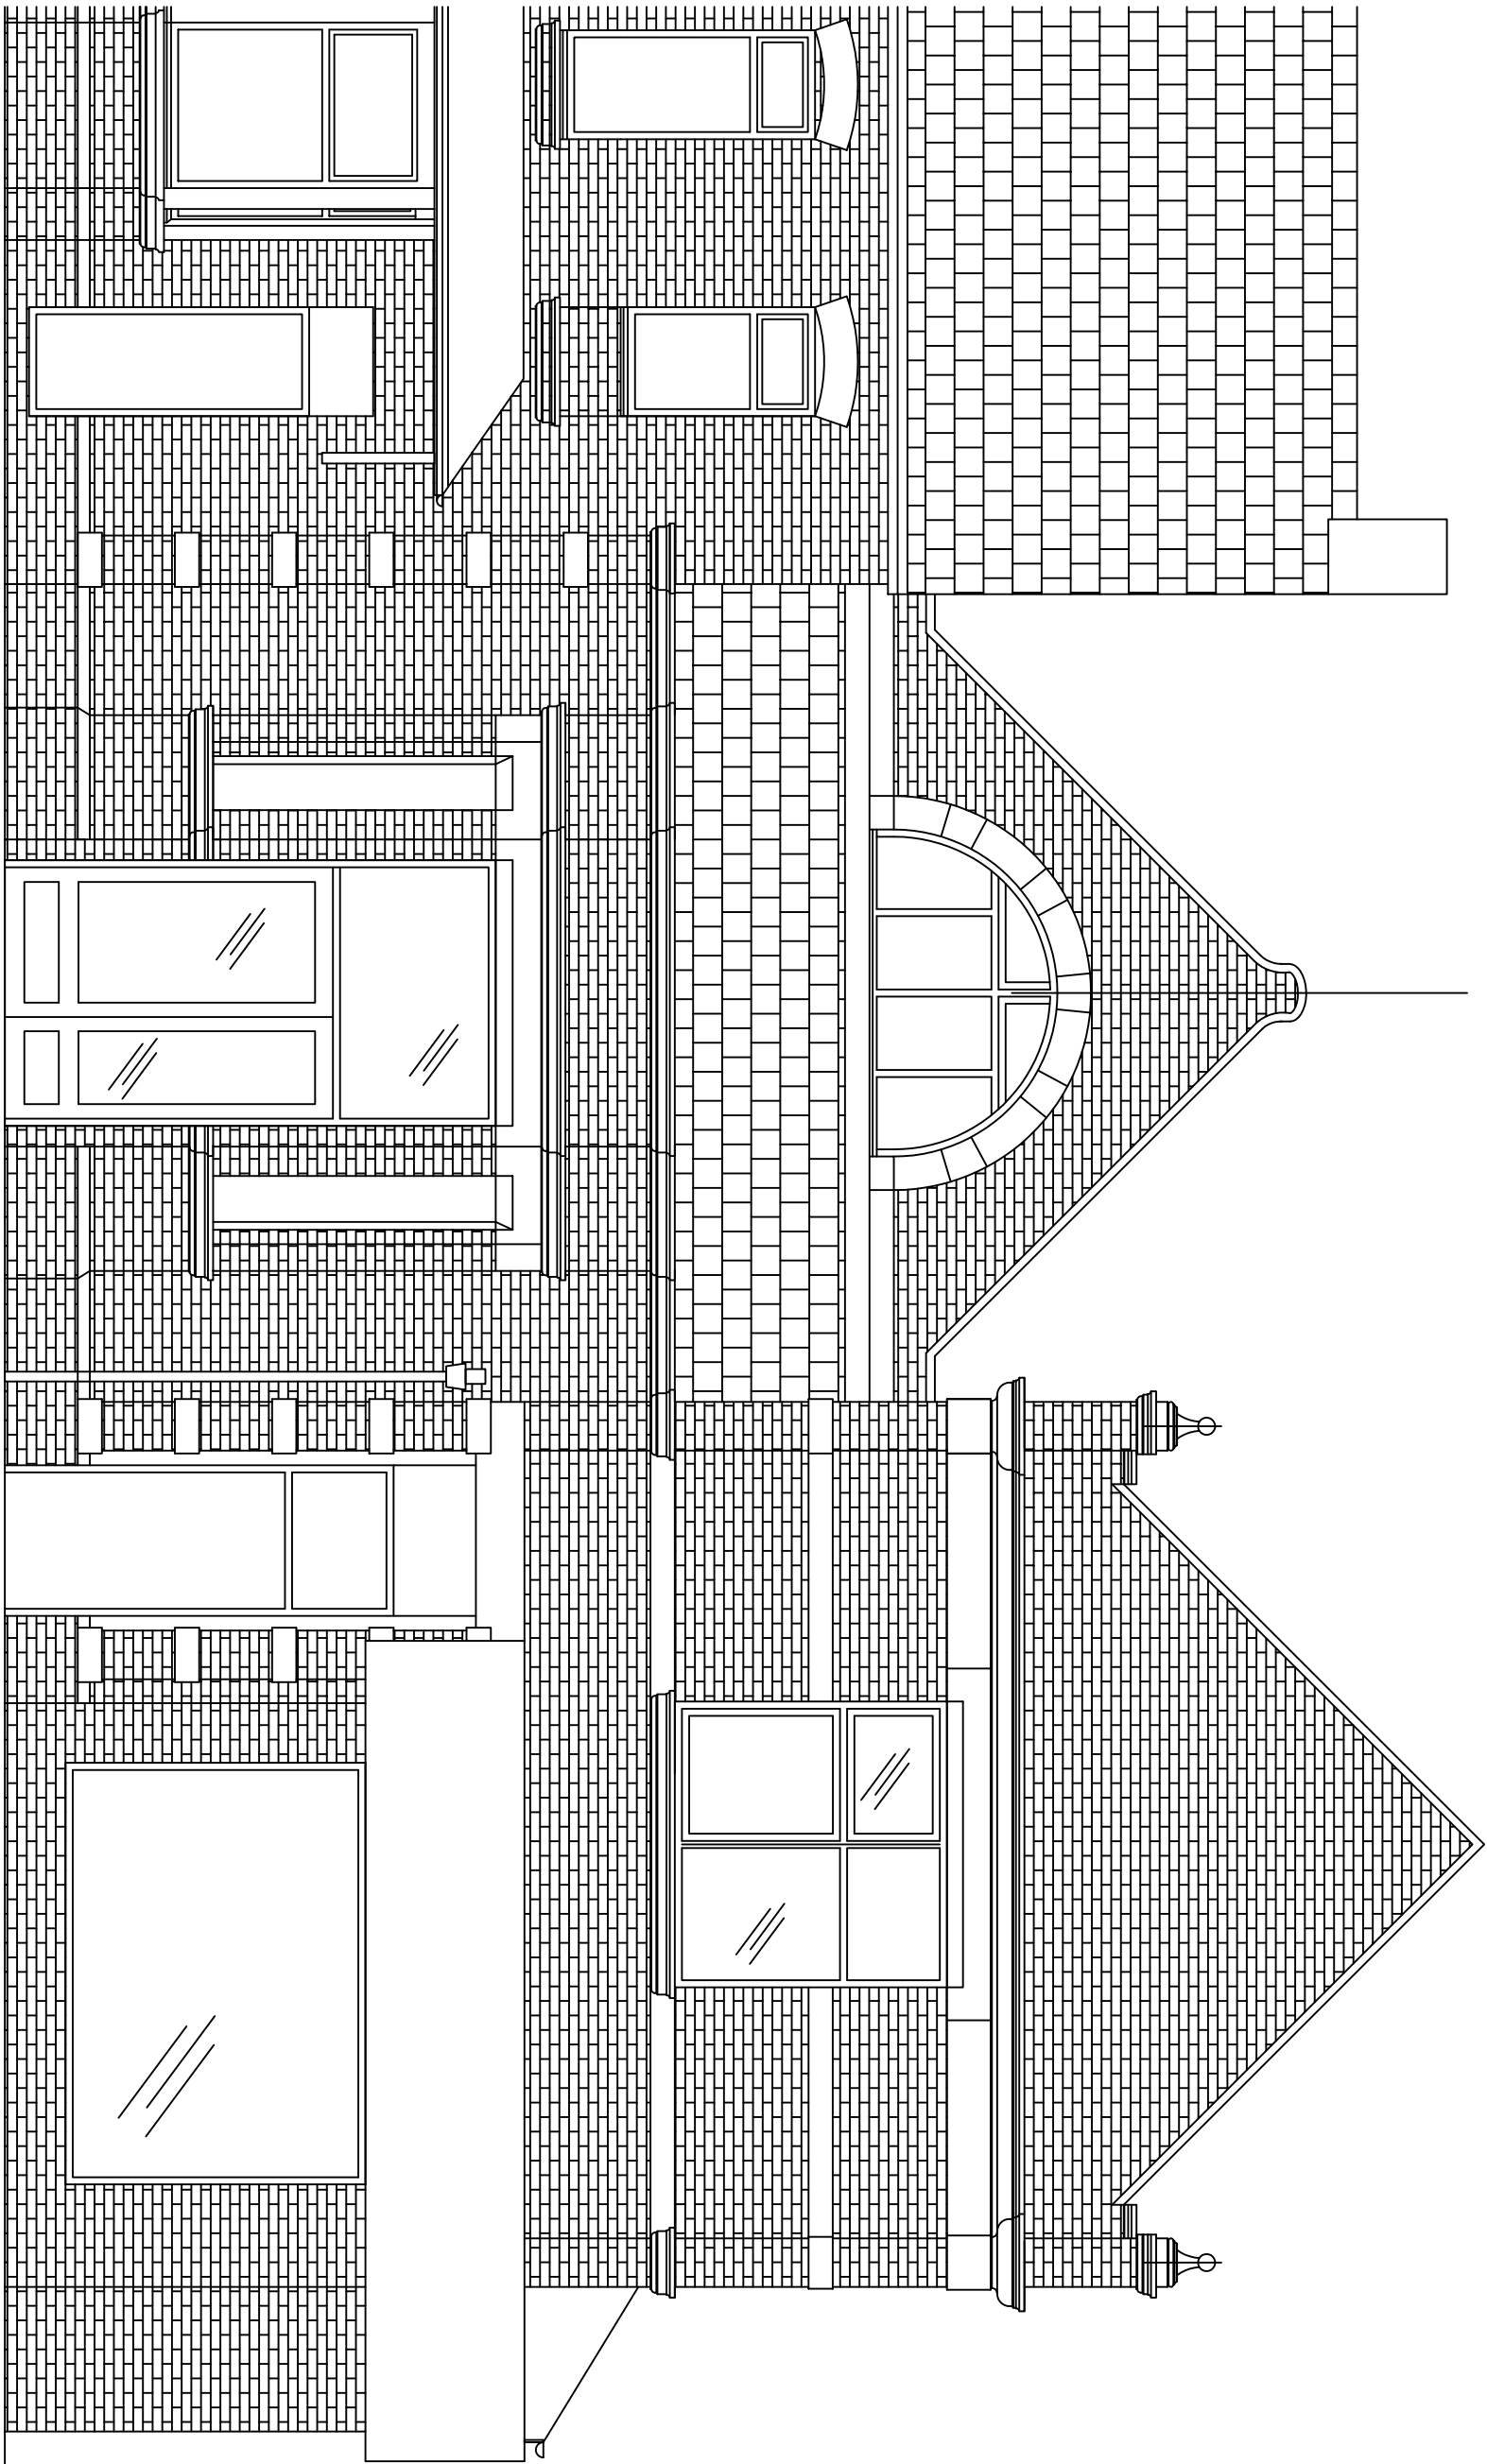

BROADFIELD ROAD EXISTING ELEVATION

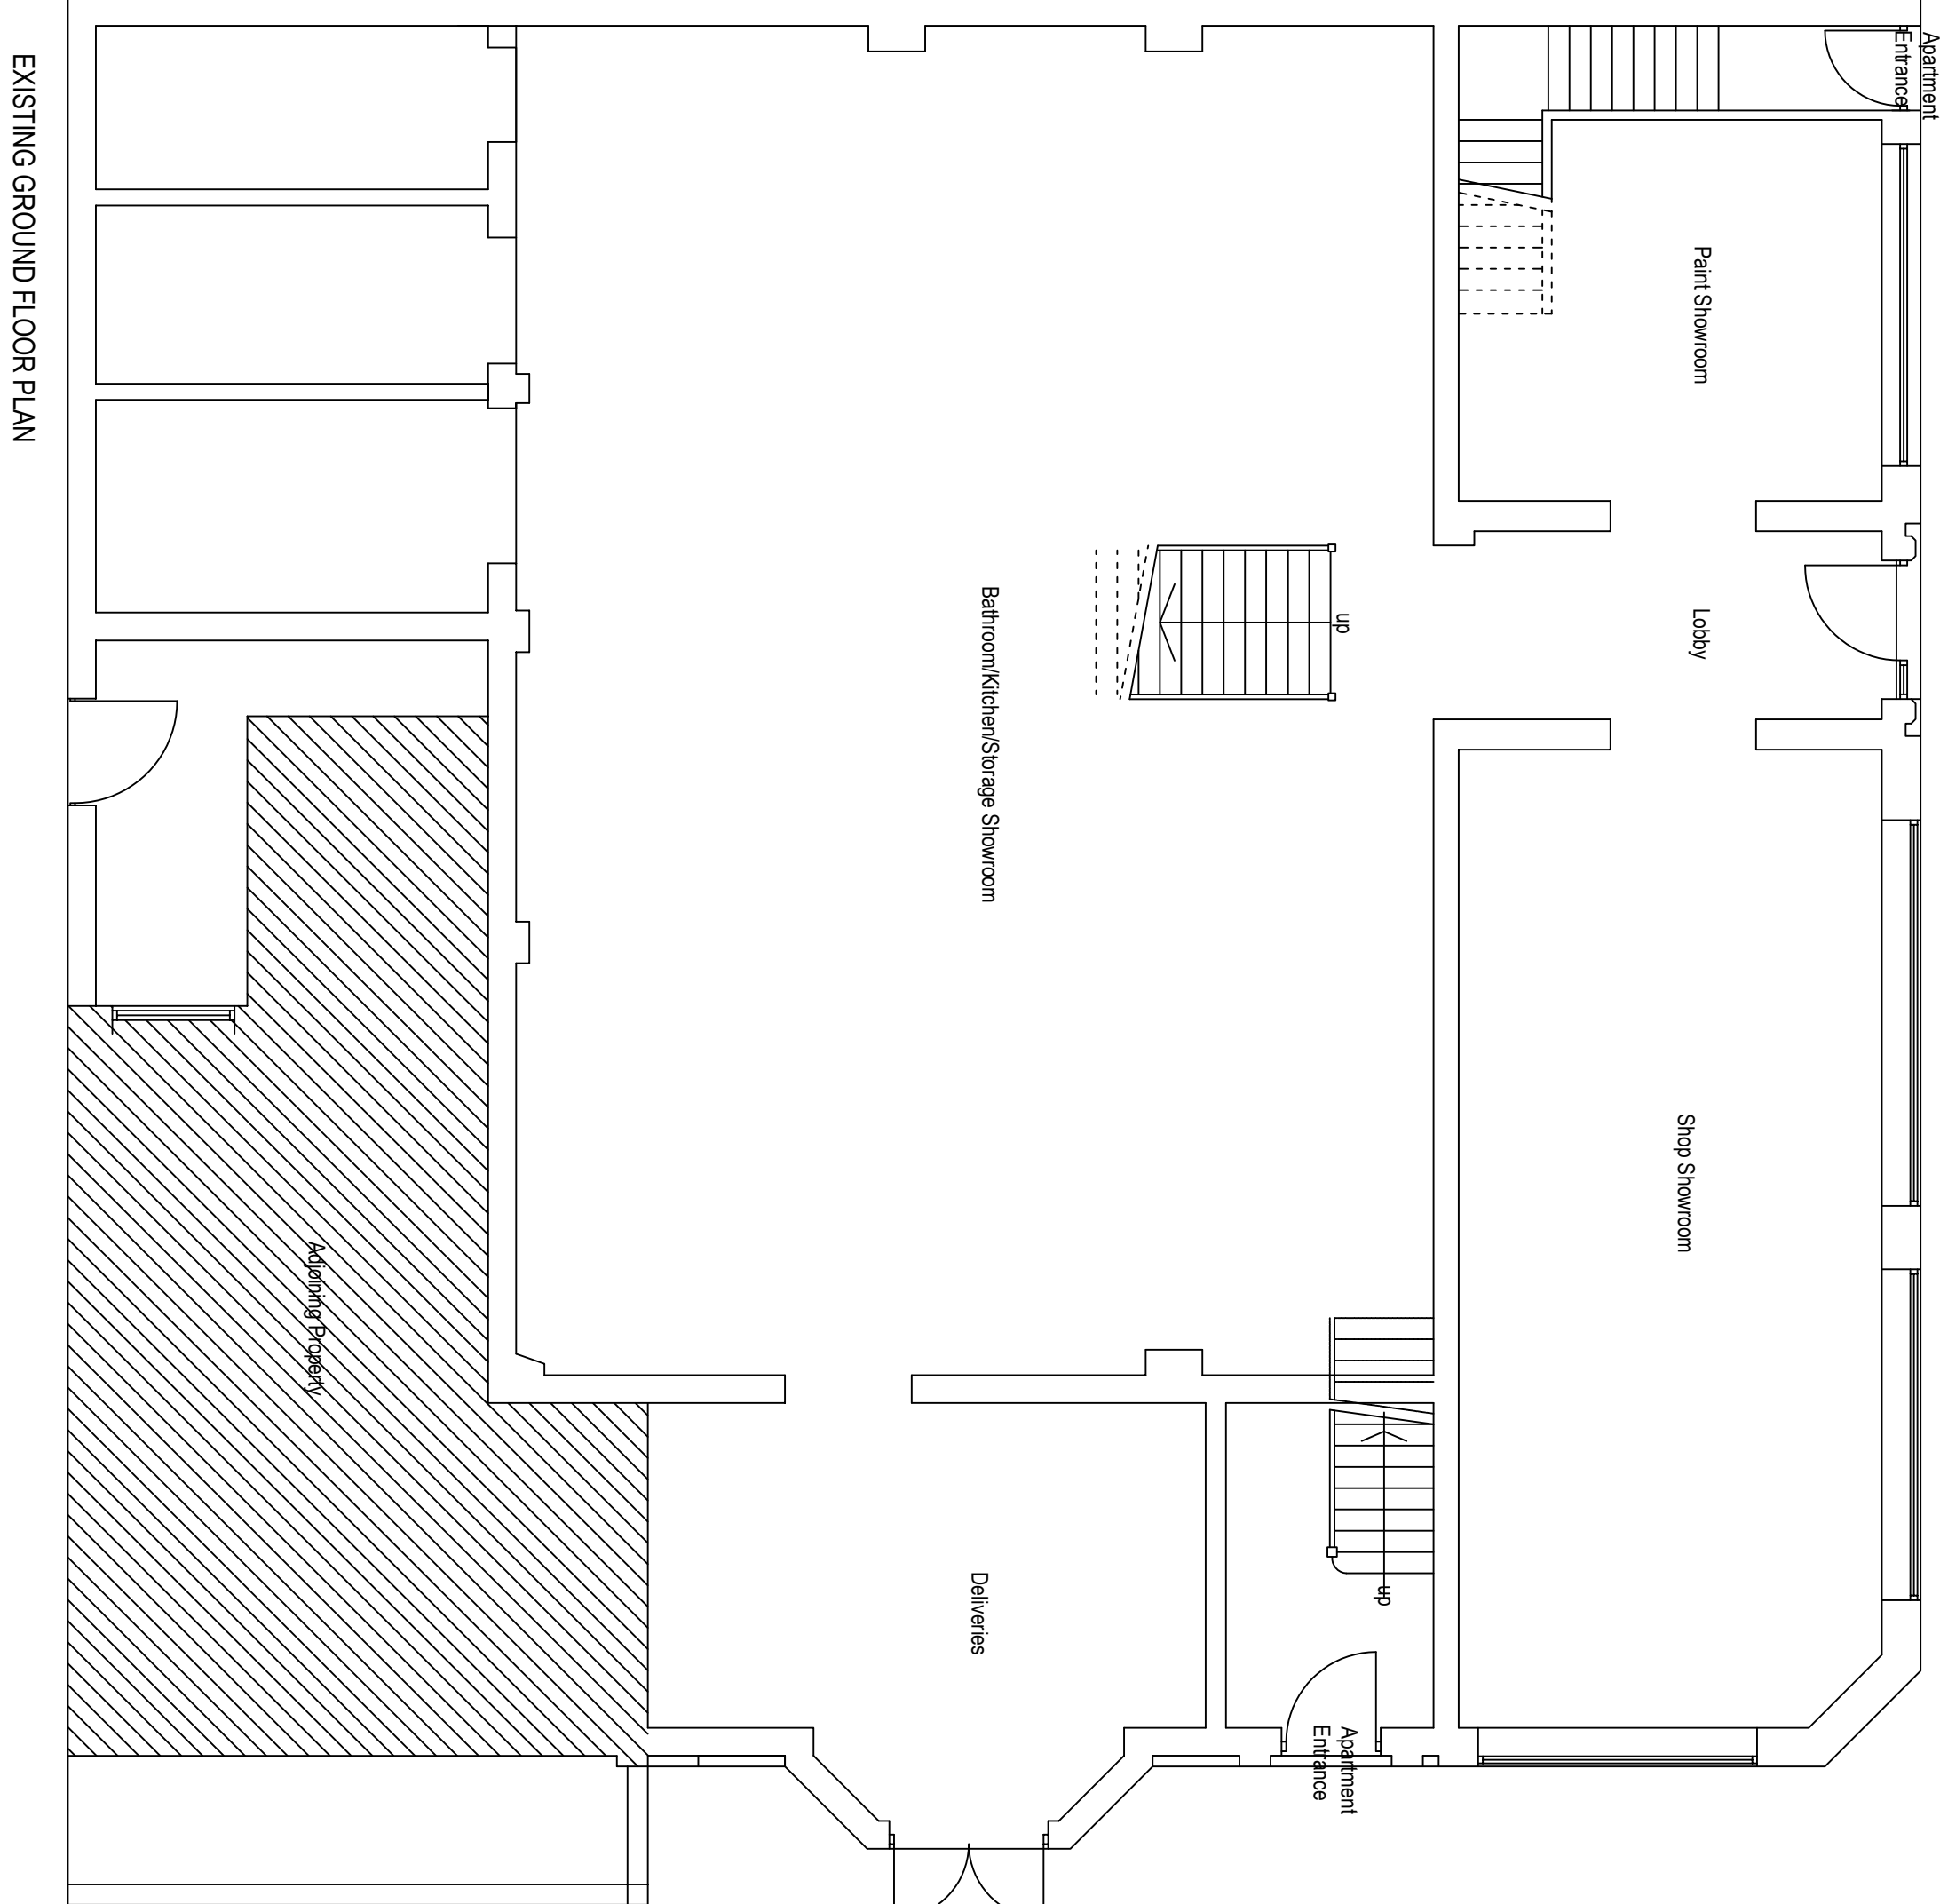

EXISTING GROUND FLOOR PLAN

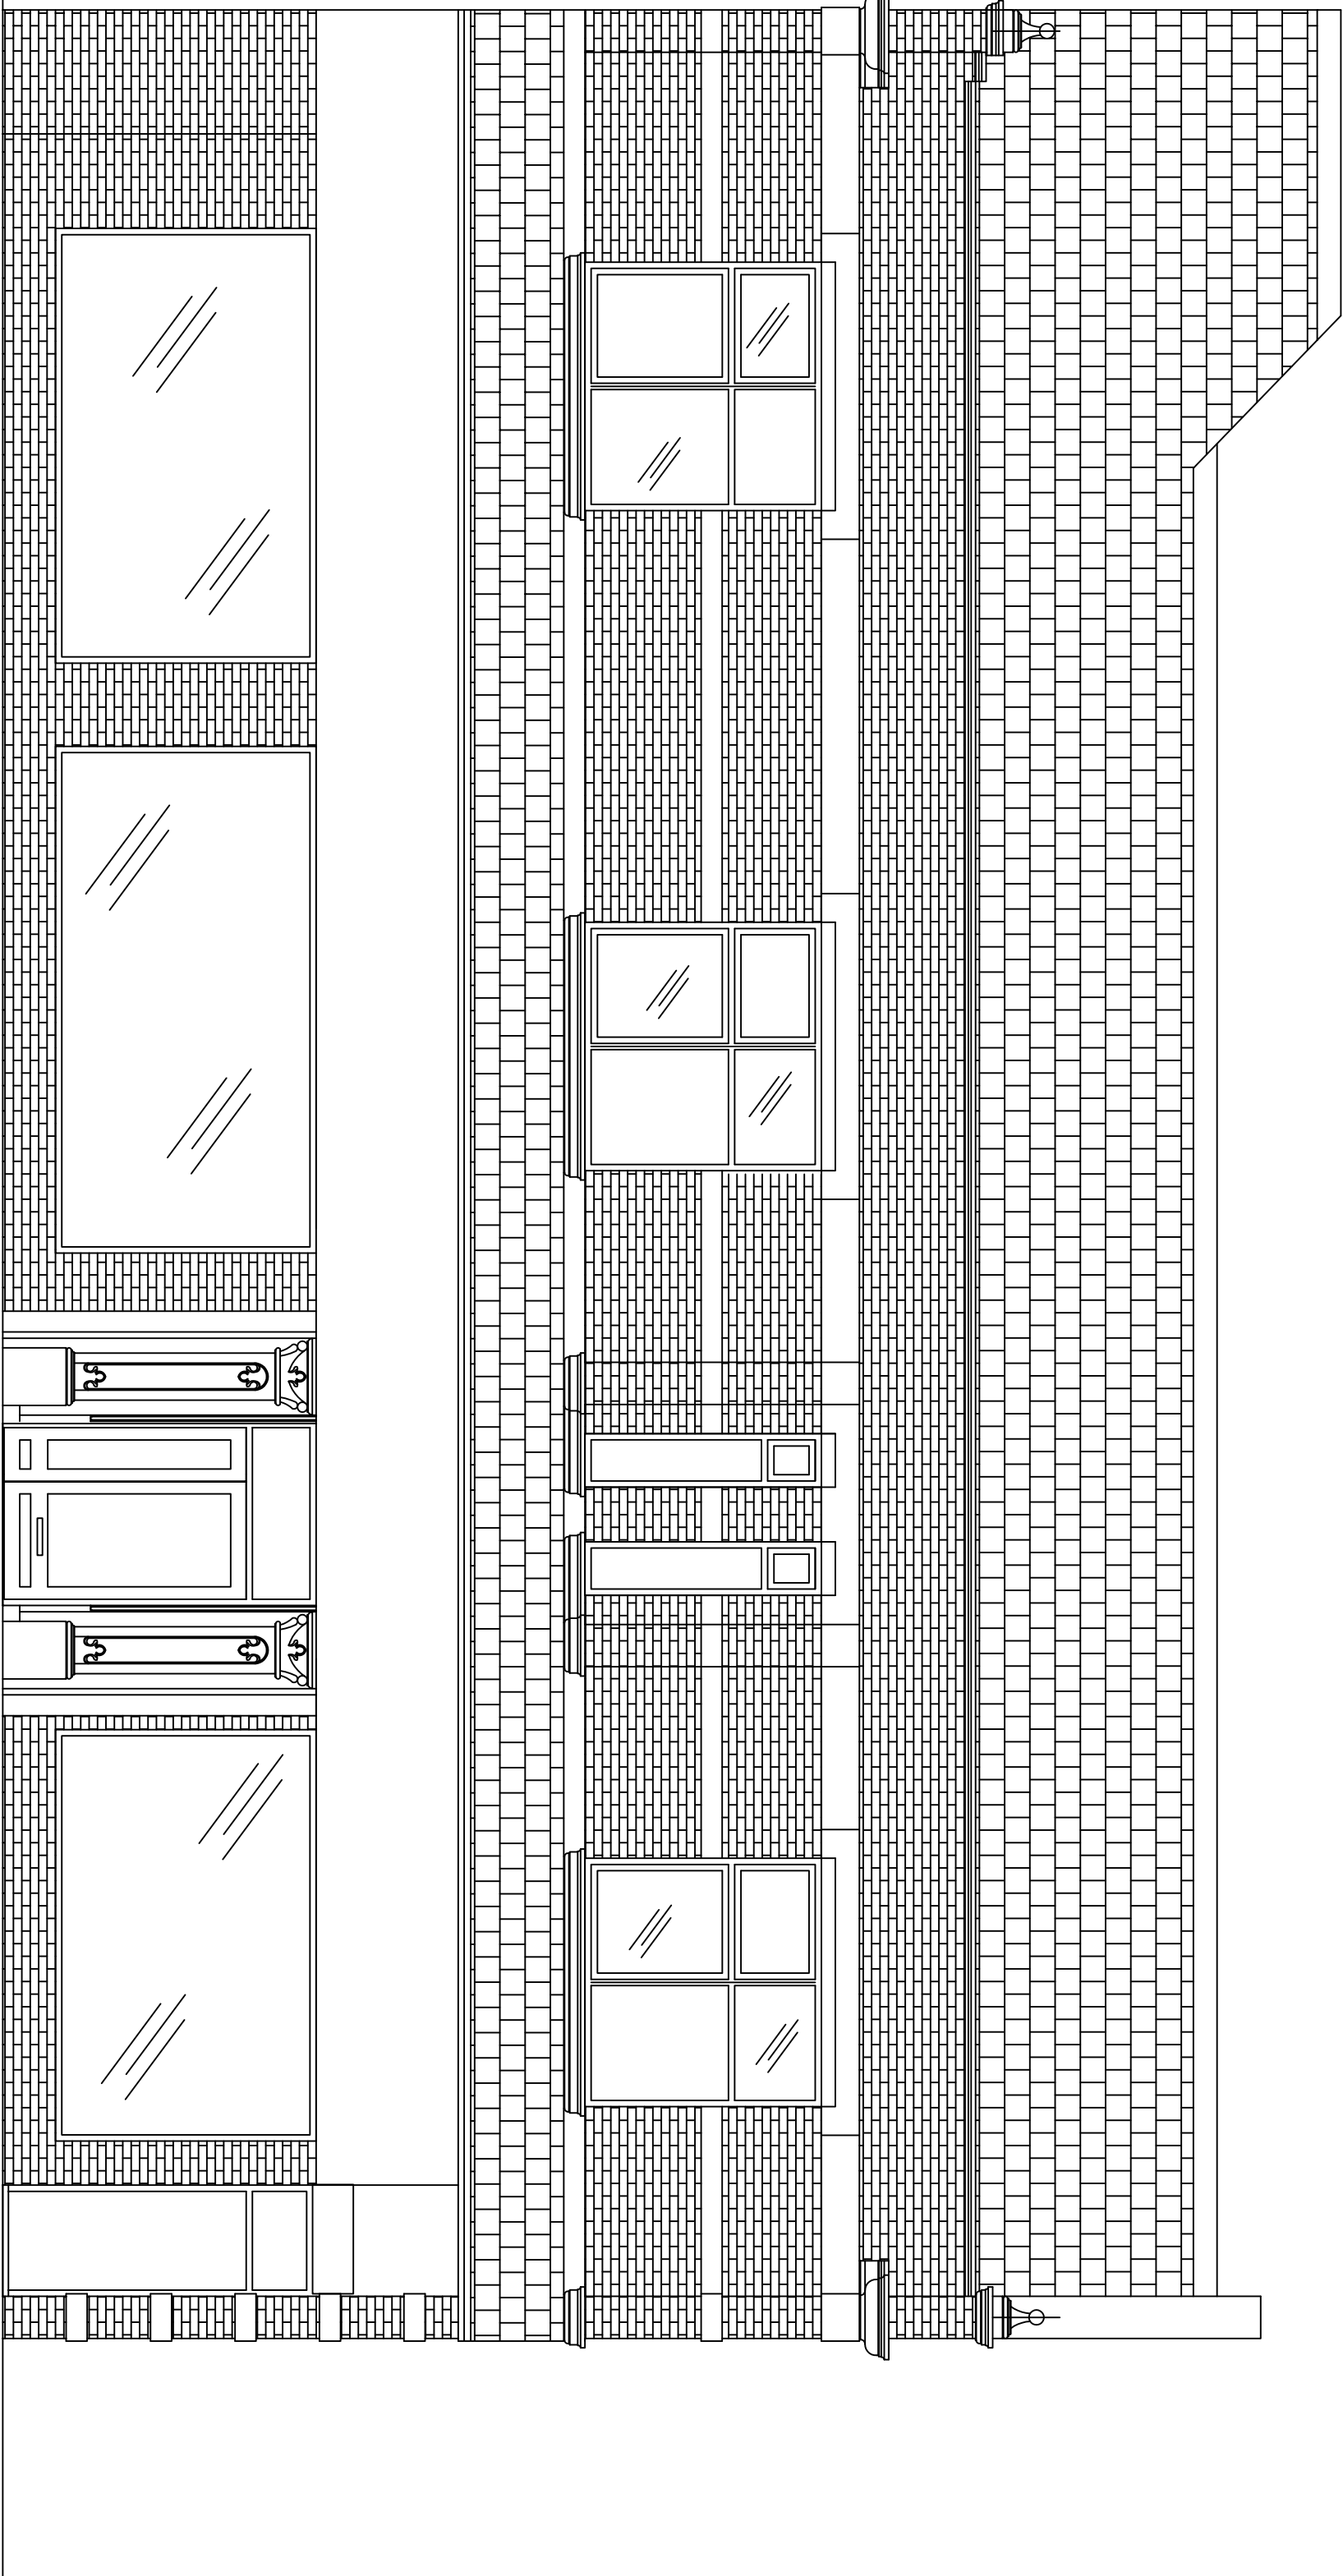

GREAT WESTERN ROAD EXISTING ELEVATION

