


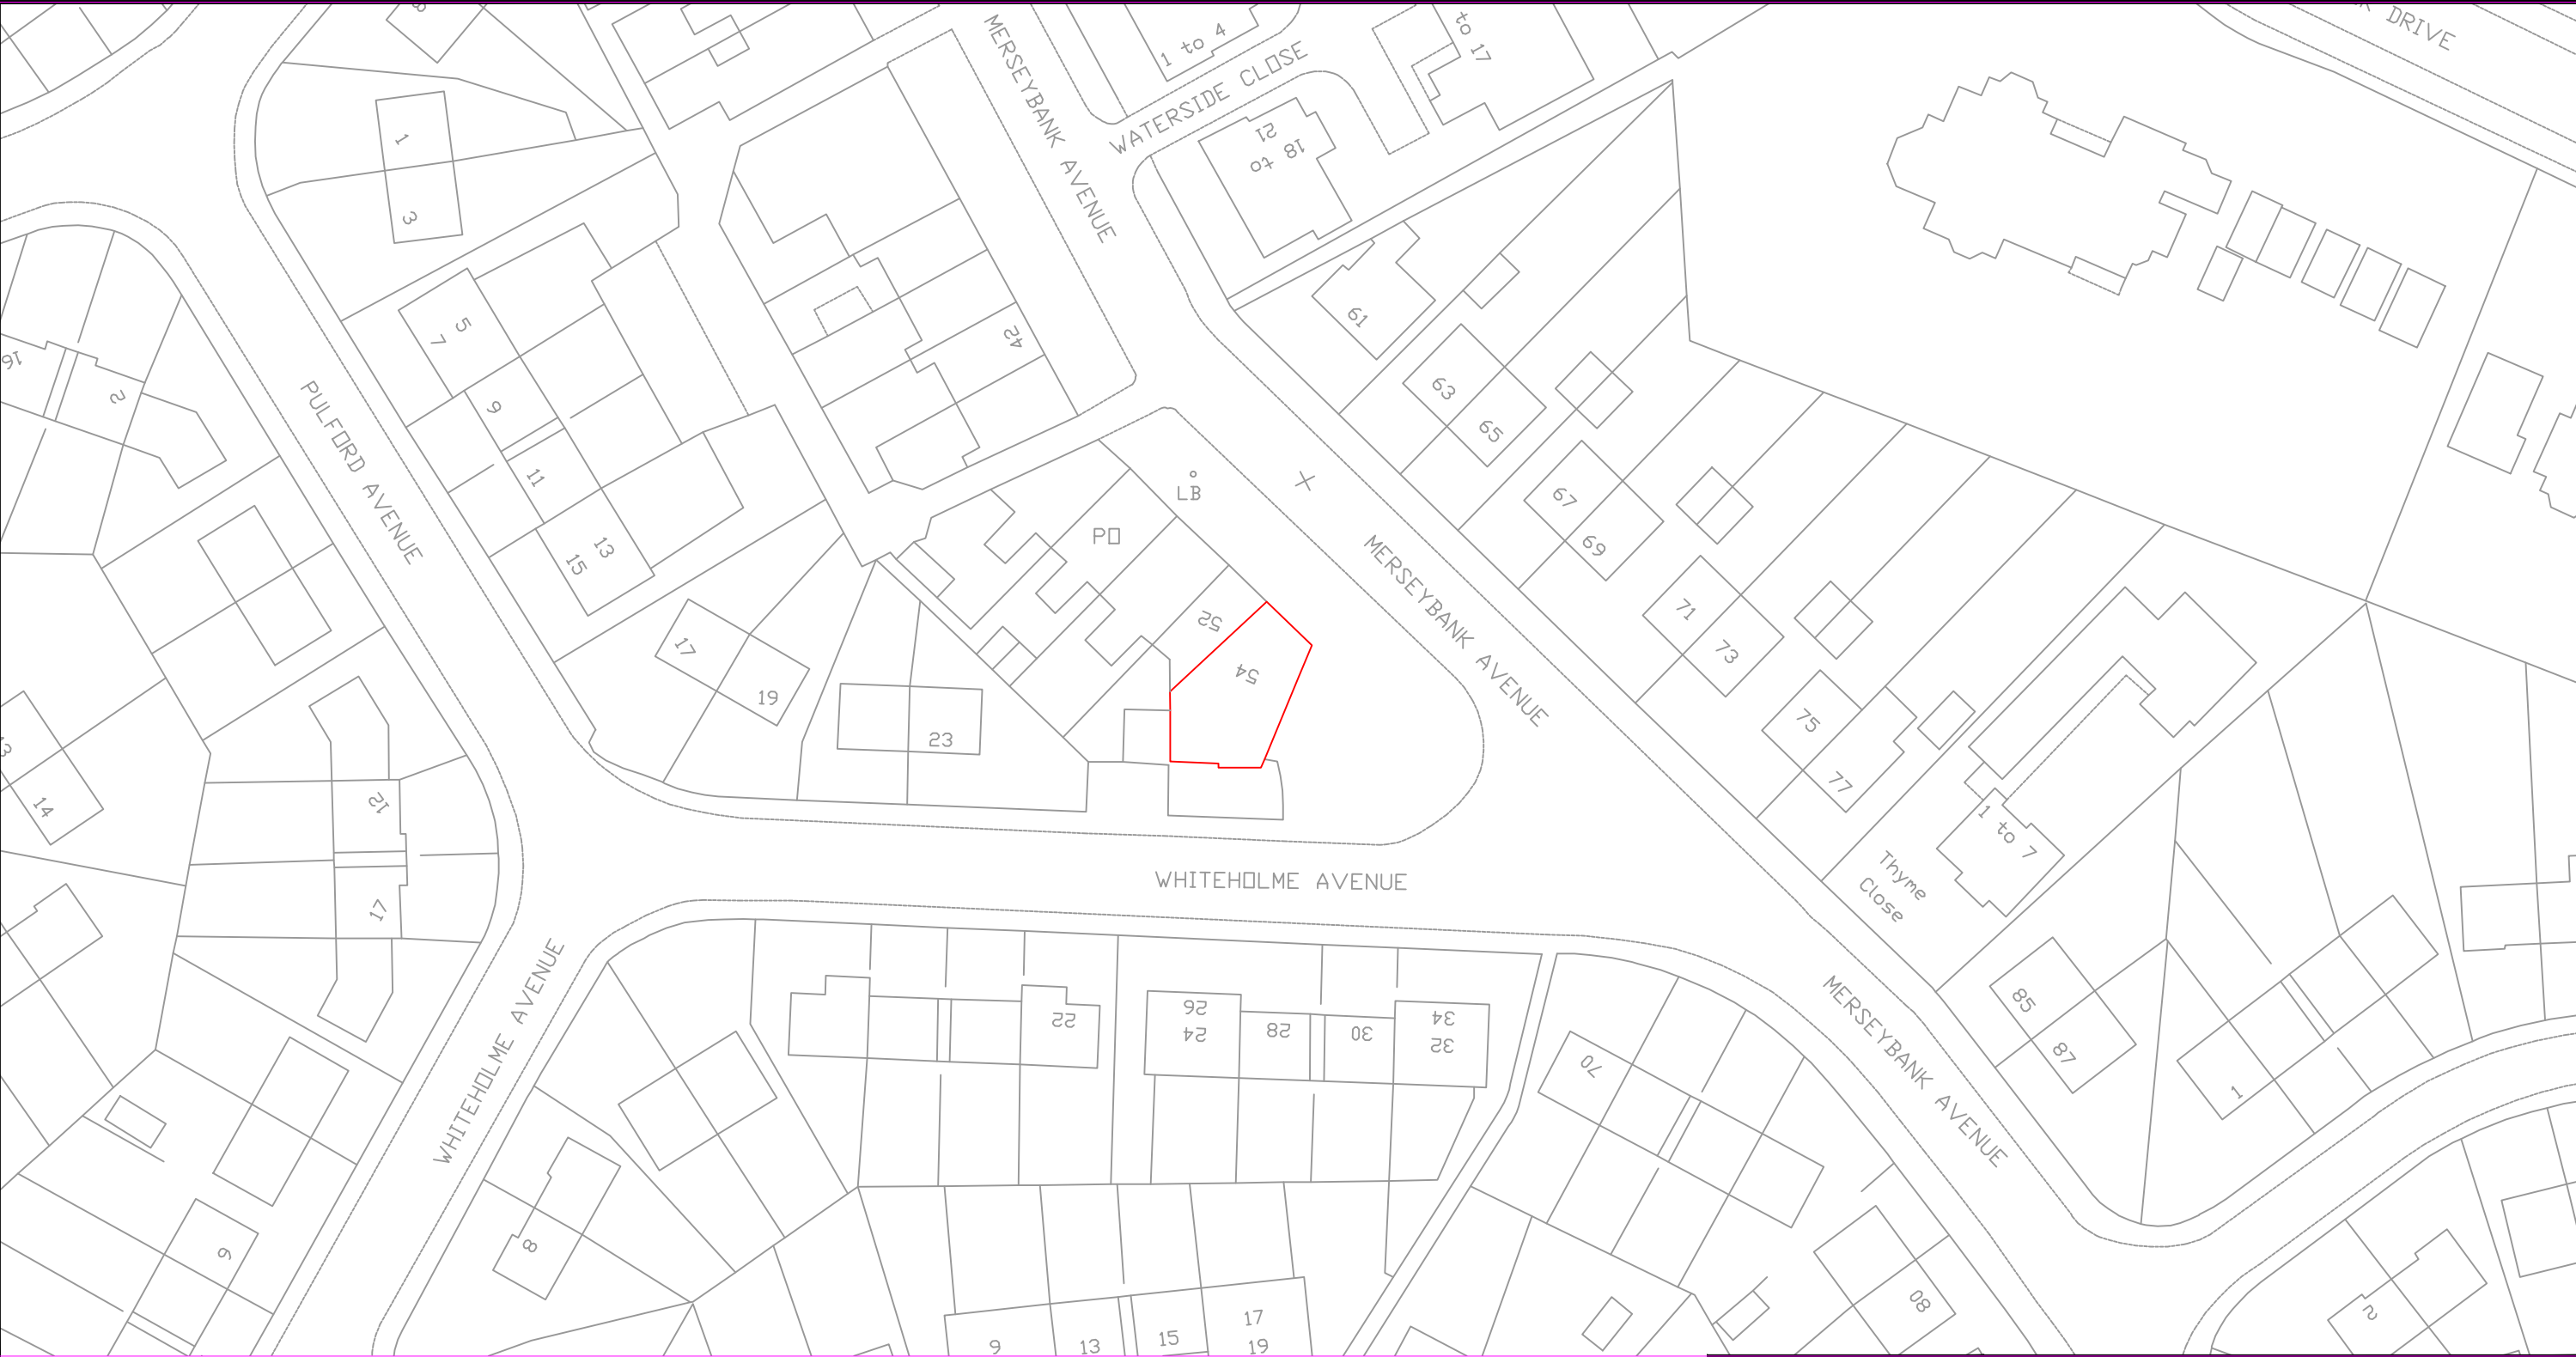



Southern Gate
729 Princess Road
Didsbury
Manchester
M20 2LT

JOB TITLE				
Site Plan				
DRAWING TITLE				
54 Merseybank Ave				
COMPUTER FILE	DATE	SCALE	DRAWN	CHECKED
	12/6/2020	1.100		
JOB NO.	DRAWING NO.			REVISION