





Note:
Do not scale from this drawing.
Dimensions are to be checked on site.
If in doubt please ask.

Allow to carefully remove existing fire doors and frames to D0.01. Allow to make good all materials to match existing and adjacent.

Allow to remove existing floor boards and prepare for new flooring to be laid as shown on proposed drawing (04) 001.

Allow to remove existing curtain removed and replaced in co-ordination with asbestos removal within existing void under the stage.

Allow to remove existing organ and cart away. Allow for existing floor to be raised and strengthened according to Structural Engineer's design and specification.

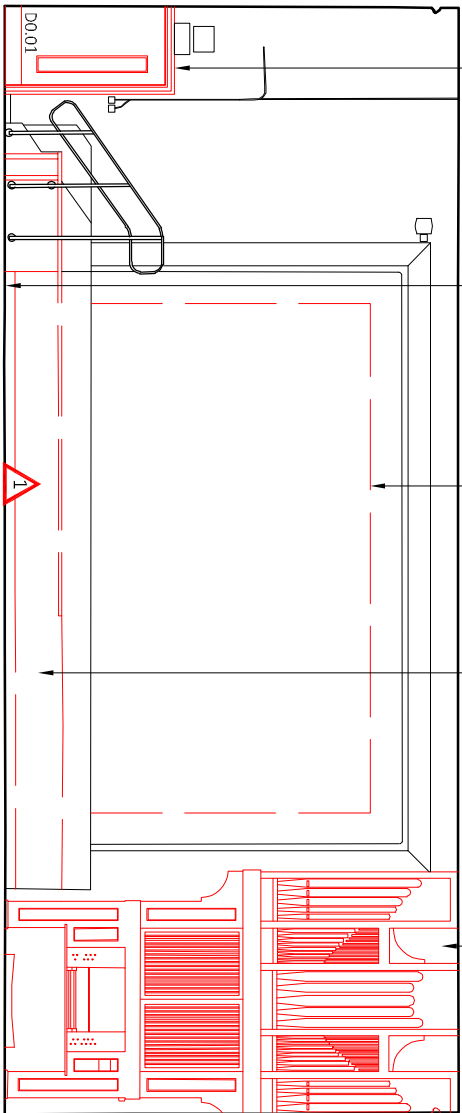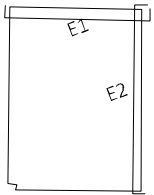

North Elevation 01

Allow to remove existing wall and door and cart away. Make good any materials impacted by the works to match existing and adjacent in every respect. Provide temporary protection.


Allow to remove existing organ and cart away. Allow for existing floor to be raised and floor structure to be strengthened according to Structural Engineer's design and specification.

Allow to carefully remove existing secondary glazing and cart away. Make good the window reveal to accommodate new secondary glazing as shown on (04) 001 and (31) 002.

Allow to carefully remove existing metal bannister and rails to both sides of the existing stair and provide temporary edge protection.

Allow for a scheme of repair to existing windows as shown on window schedule (31) 001.

Allow to carefully isolate all service pipes at high level and remove for access to the ceiling and prepare all surfaces to receive new units.

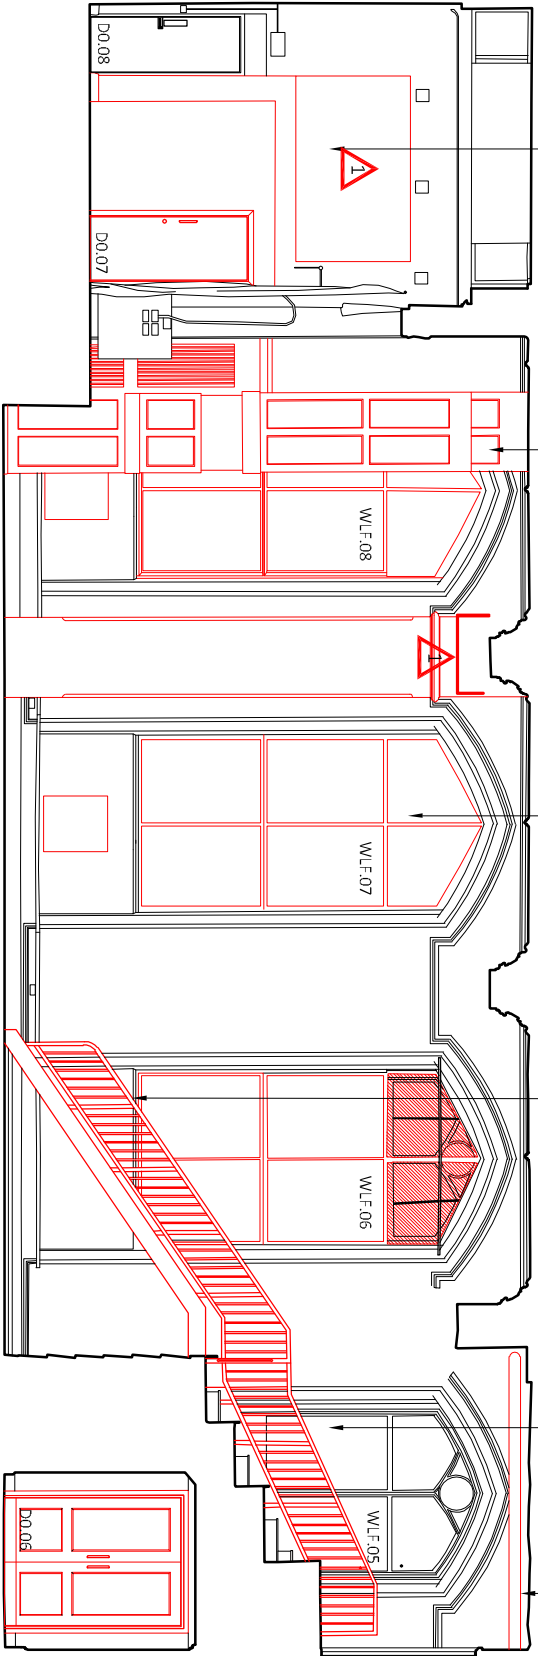

East Elevation 02

CDM risks:



Risk - Asbestos - risk of disturbance of asbestos materials and therefore risk of inhalation of hazardous substance. Contractor to consult the asbestos register when planning works. Removal of all asbestos fabric to be undertaken in controlled conditions by ACM specialist contractor.

P1 17/10/22 Revised following client review.
LU

Rev Date/nits Details

© The moral rights of the author are hereby asserted.
This drawing is the property of Buttress & Co and must not be reproduced without permission.
Buttress & Co is registered in England and Wales 1308273

Buttress

A1 Bengal St
Manchester
M4 6AF
T 0161 236 3303
E contact@buttress.net
W www.buttress.net

Project Title CSM - Whiteley Hall
Client Chetham's School of Music
Location Manchester

Drawing Title Internal Elevations
Existing

Date 12/08/22 **Scale** 1:100
Checked LU **Orig Paper Size** A3

Status **PLANNING**

Project: Origin: Zone: Level: Type: Disc: Number: Rev:

9357-BA - ZZ - ZZ - DR - A - (02)001 - P1