




THE BUILDER MUST CHECK THE SITE AND THE APPROVED DRAWINGS BEFORE COMMENCING THE WORKS AND MUST TAKE ANY WORKING MEASUREMENTS AS NECESSARY.ANY DISCREPANCY IN THE DRAWING MUST BE REPORTED TO THE CLIENT .

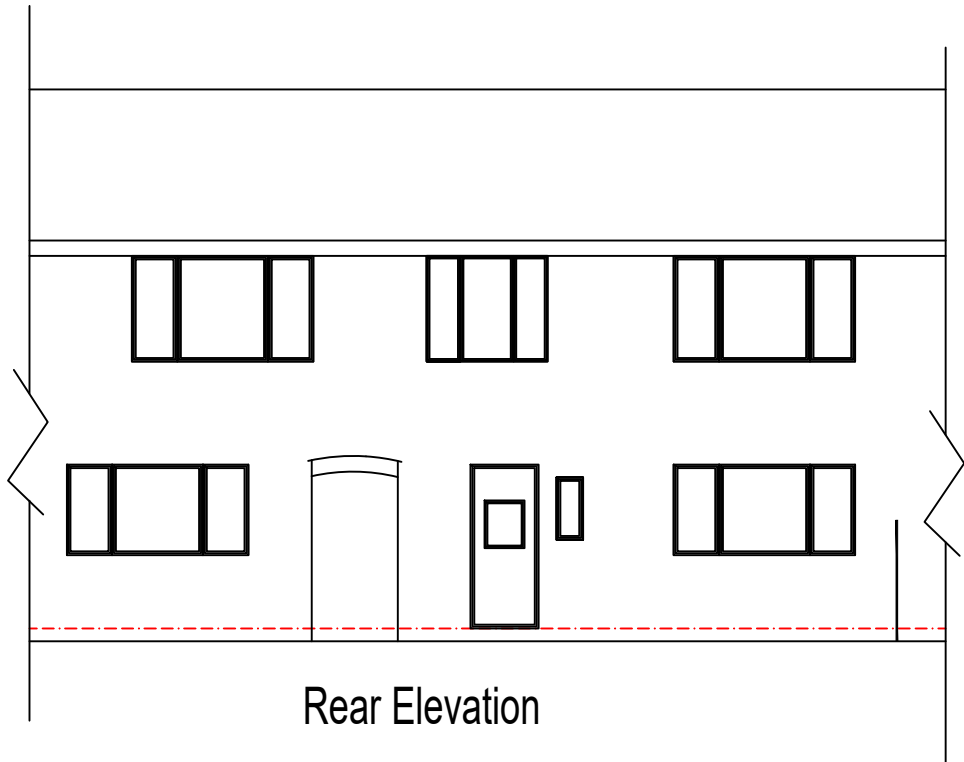

Rear Elevation

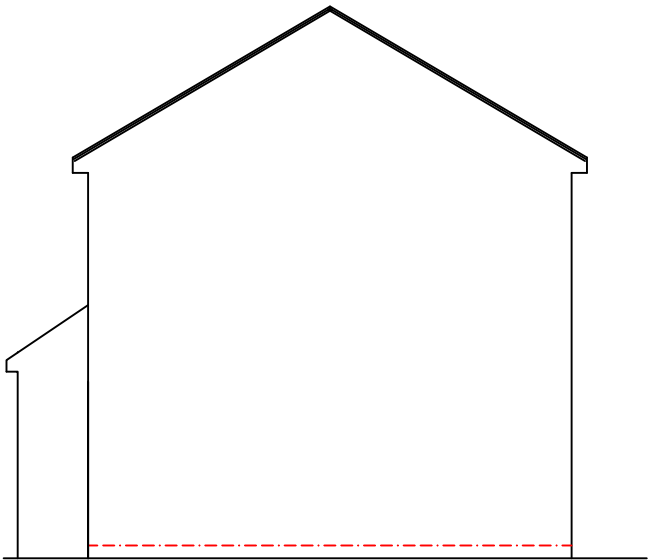

Side Elevation

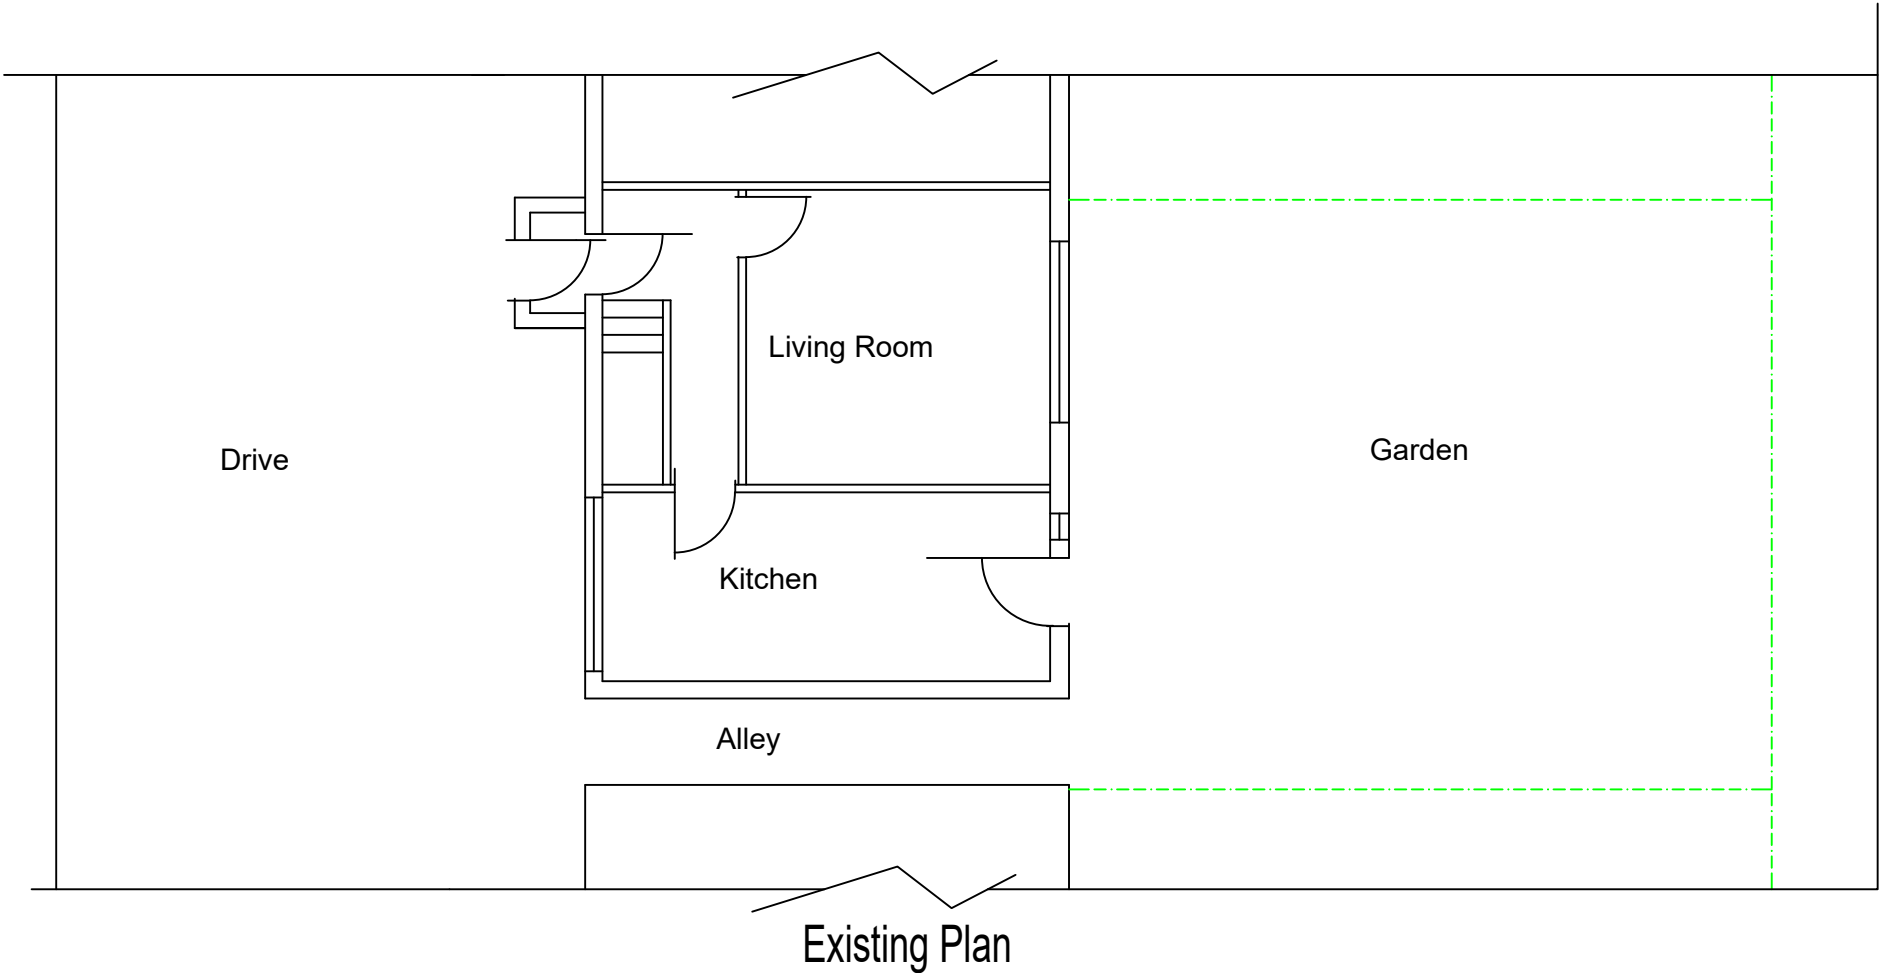

Existing Plan

H S H Engineering Design Services Ltd 428 Cheetham Hill Road Cheetham Manchester M8 9LE. UK 0161 7956385, 07940197 333			
project title	Proposed ground floor extension at rear, including a front porch to create a habitable room.		
client	Mr Iyasu Hagos		
dwg. title	Existing Plan & Elevations		
dwg. no.	sheet no.	scale.	job no.
02		1:100 @ A3	
6 Abergele Road Fallowfield M14 6GS			
drawn by.	checked by.	approved by.	date
TZ			Nov 22