
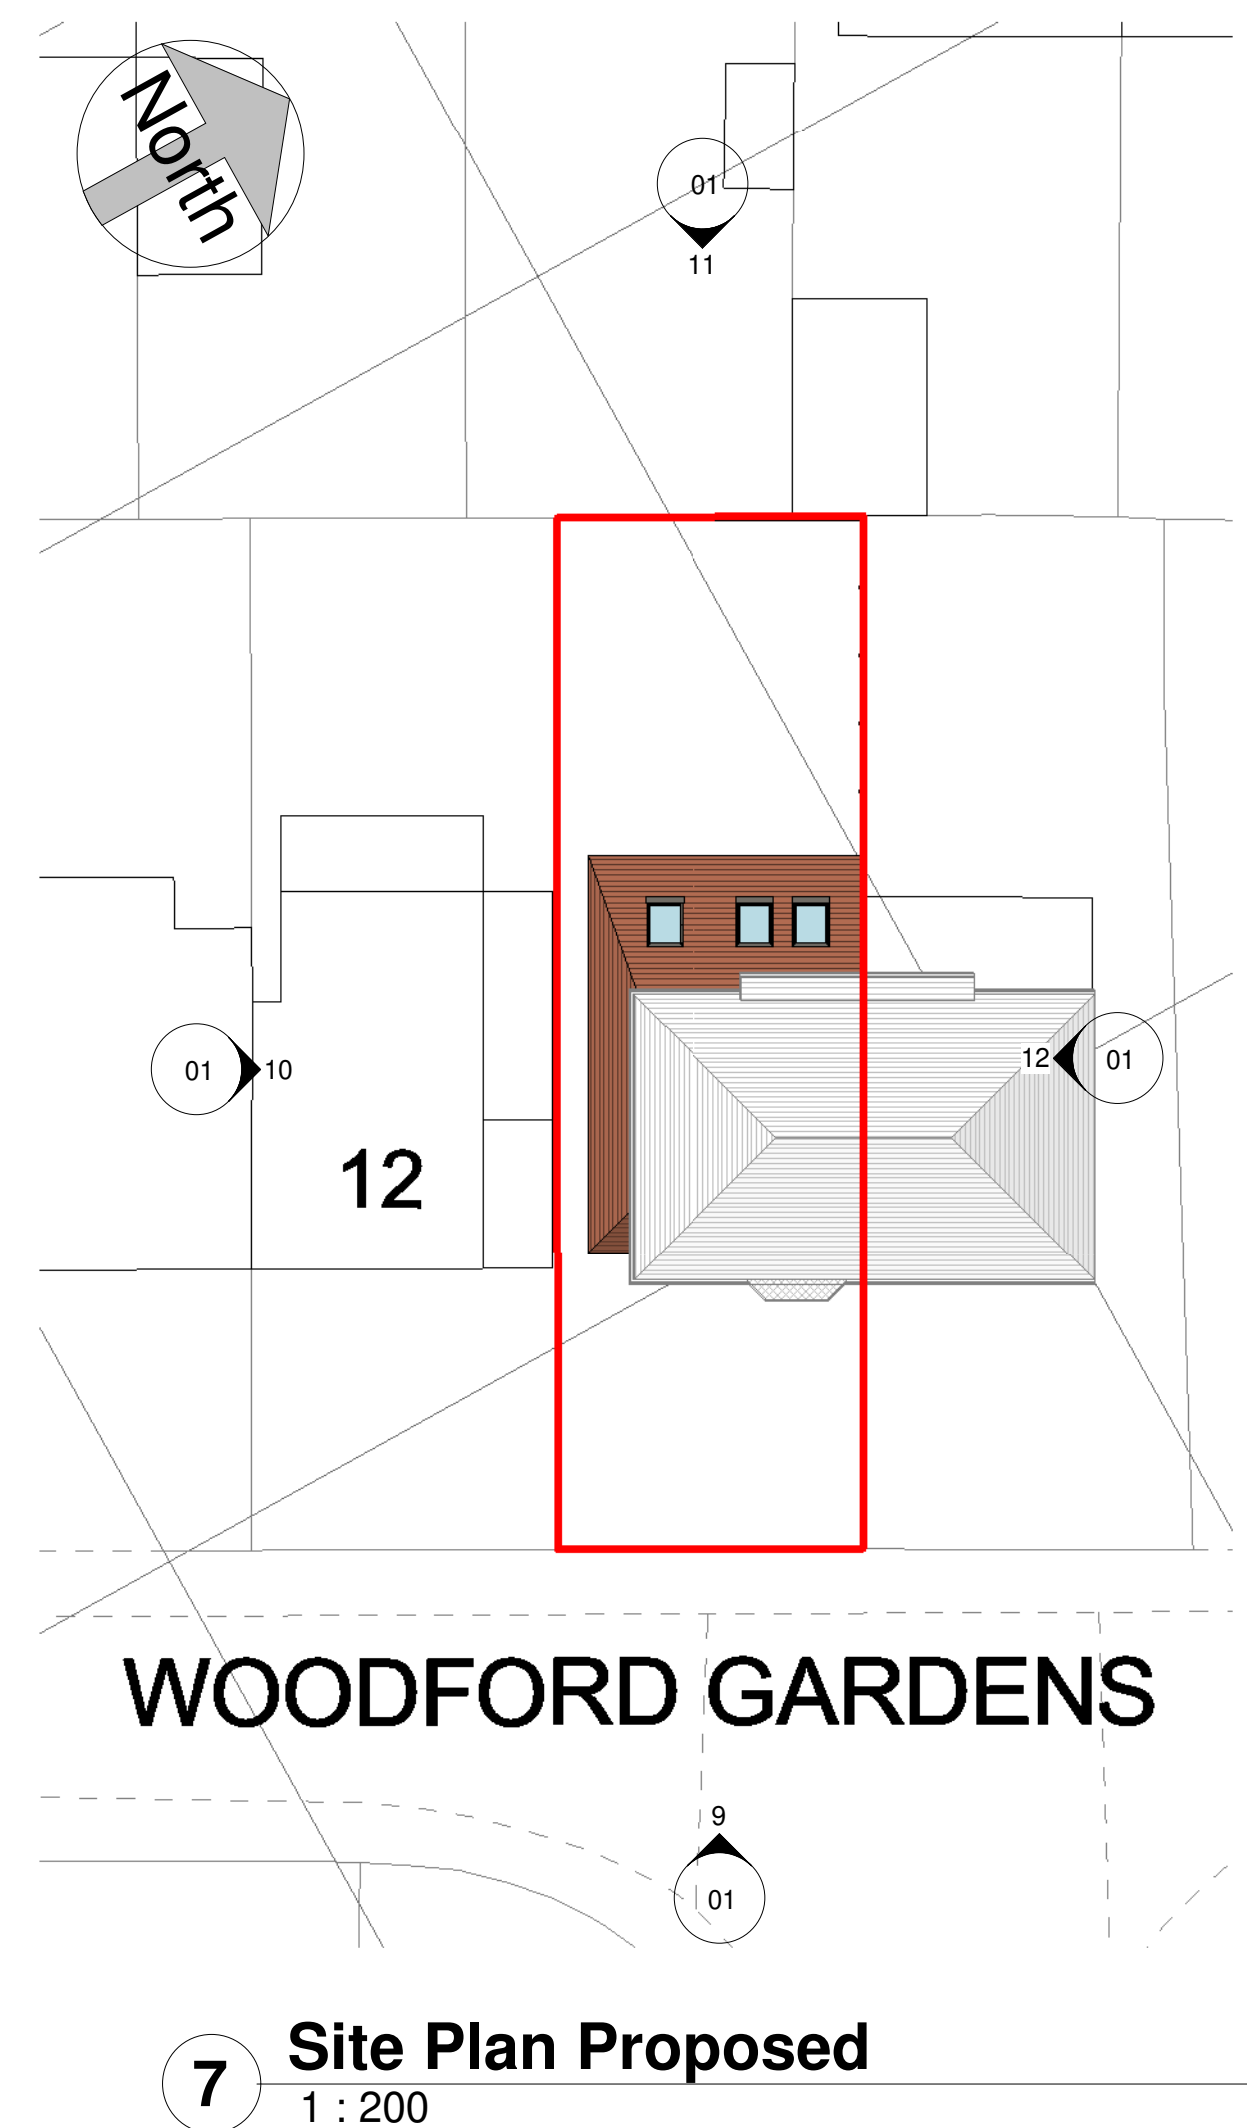
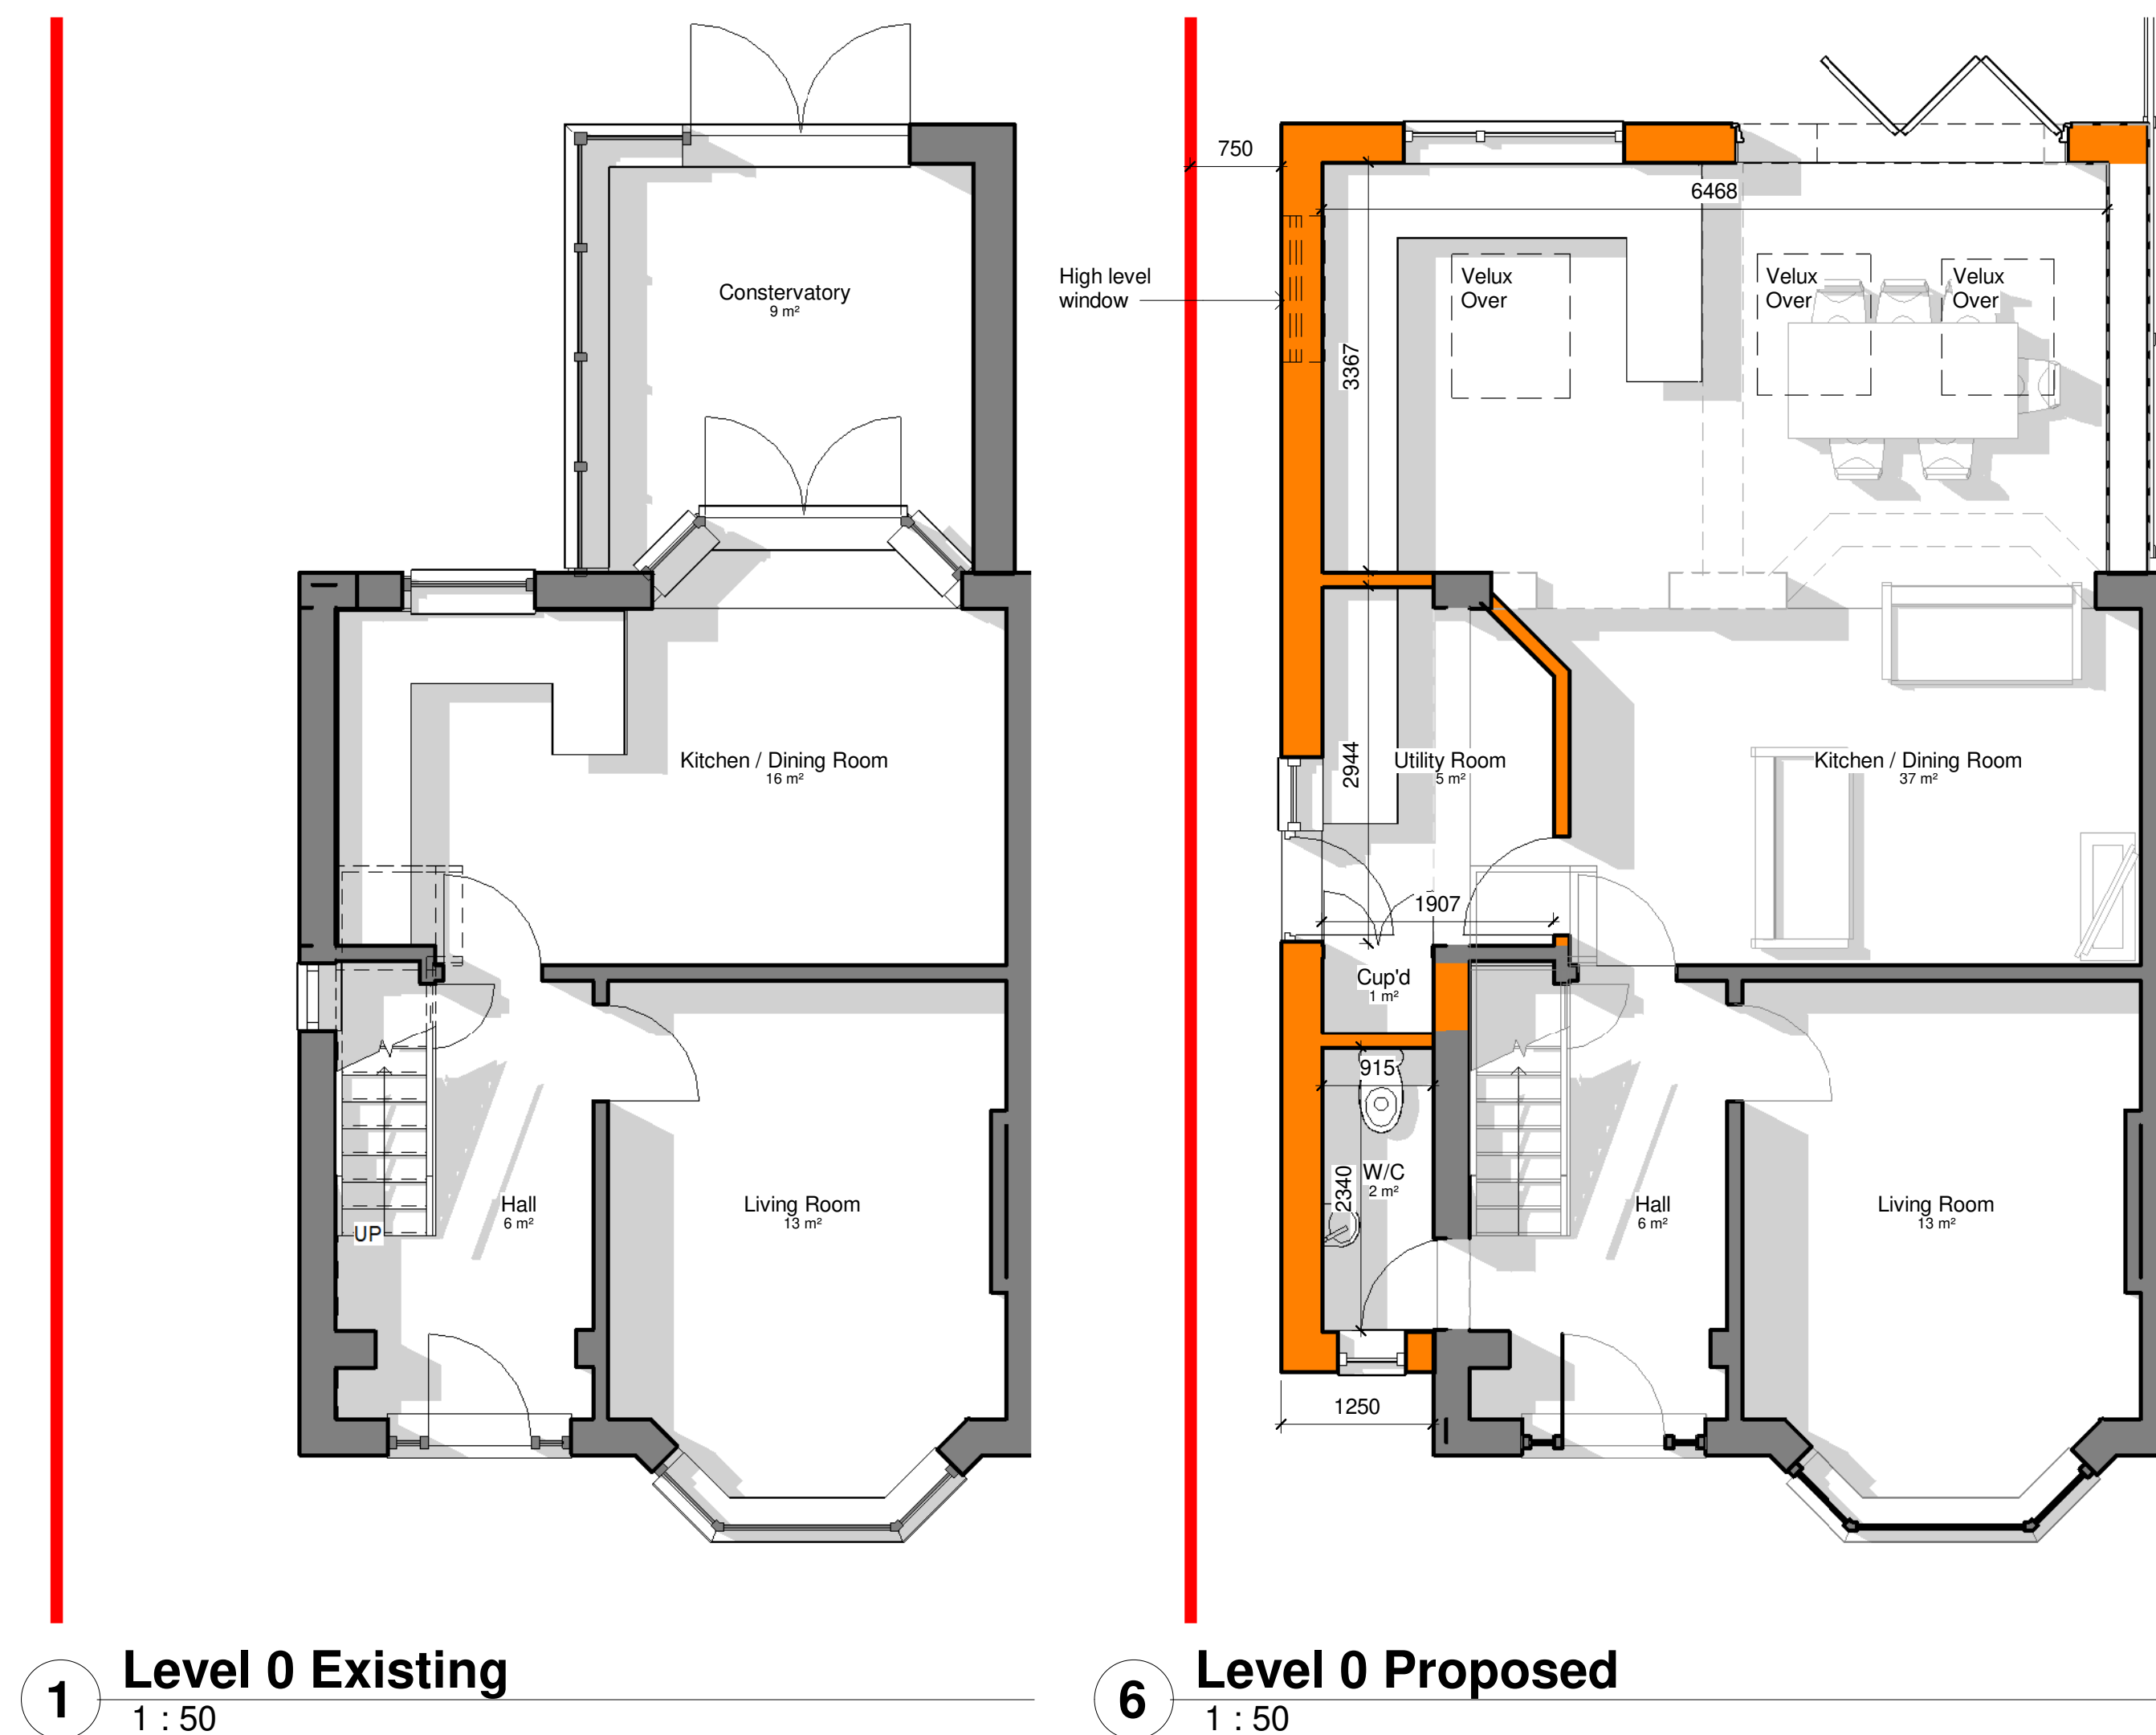
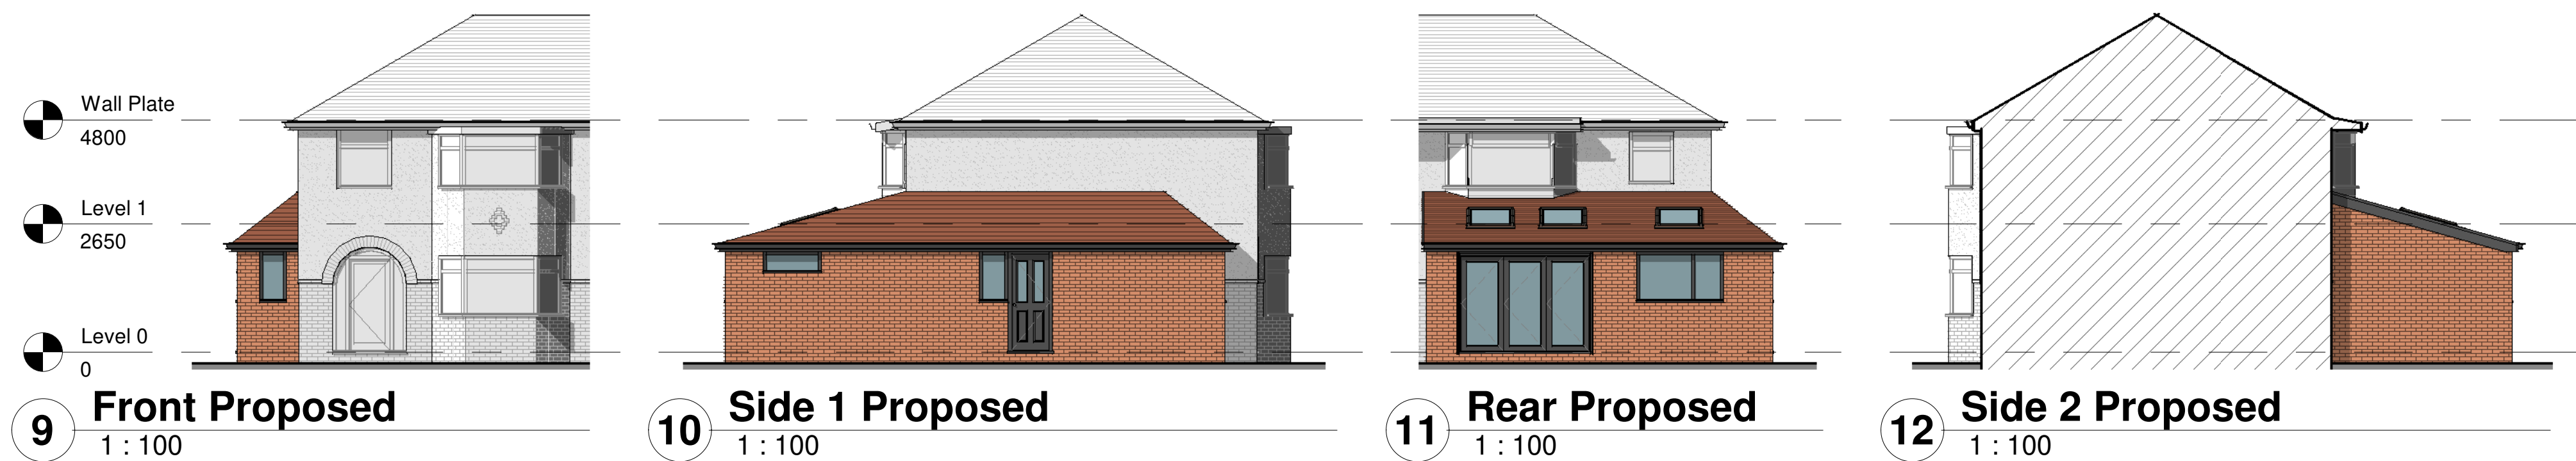


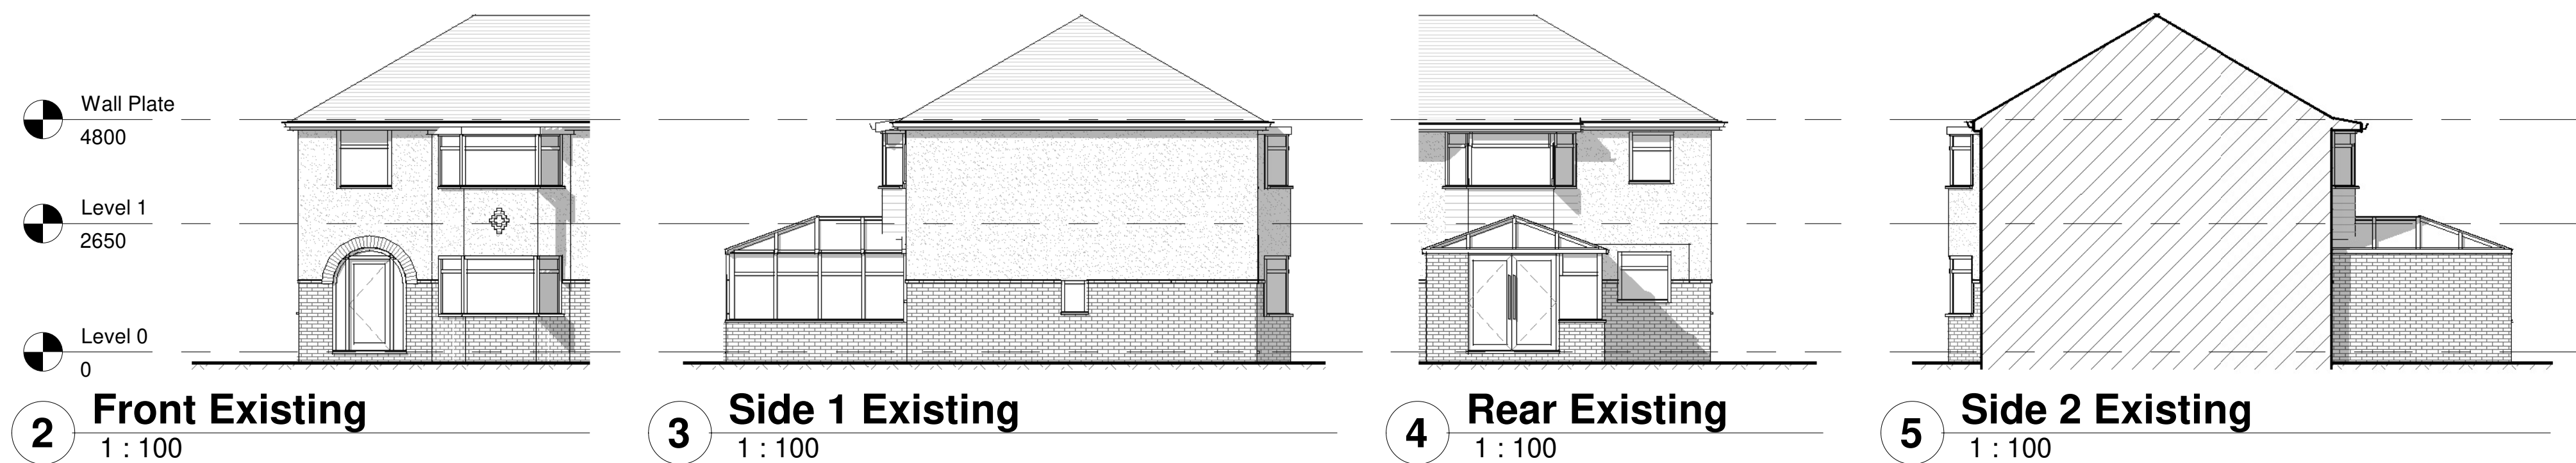

All Dimensions to be checked on site Work must not be commenced until planning permission (where applicable) and building regulations approval is received. Any works carried out before receipt of the permissions is "entirely at clients' own risk" It is the responsibility of the client to verify the accuracy of the boundry shown on the Site plan.		
Rev	Description	Date
A	Design Revisions	04/11/22
B	Design Revisions	10/11/22
 Building Design and Planning Consultants		
Maxron House - Green Lane - Romiley - SK6 3JQ 0161 494 9646 - 07823 322338 email - asmarple@gmail.com www.architecturalsolutionsltd.co.uk		
PROJECT ADDRESS 10 Woodford Gardens, Didsbury, Manchester, M20 2TF		
PROJECT House Extension		
TITLE Plans as Existing & Proposed		
CLIENT Mr & Mrs Marsden		
DRAWN BY MJH	DATE 01/11/22	
SCALE (@ A1) As indicated	PROJECT NUMBER 2882	
DRAWING NUMBER 01	REV B	