




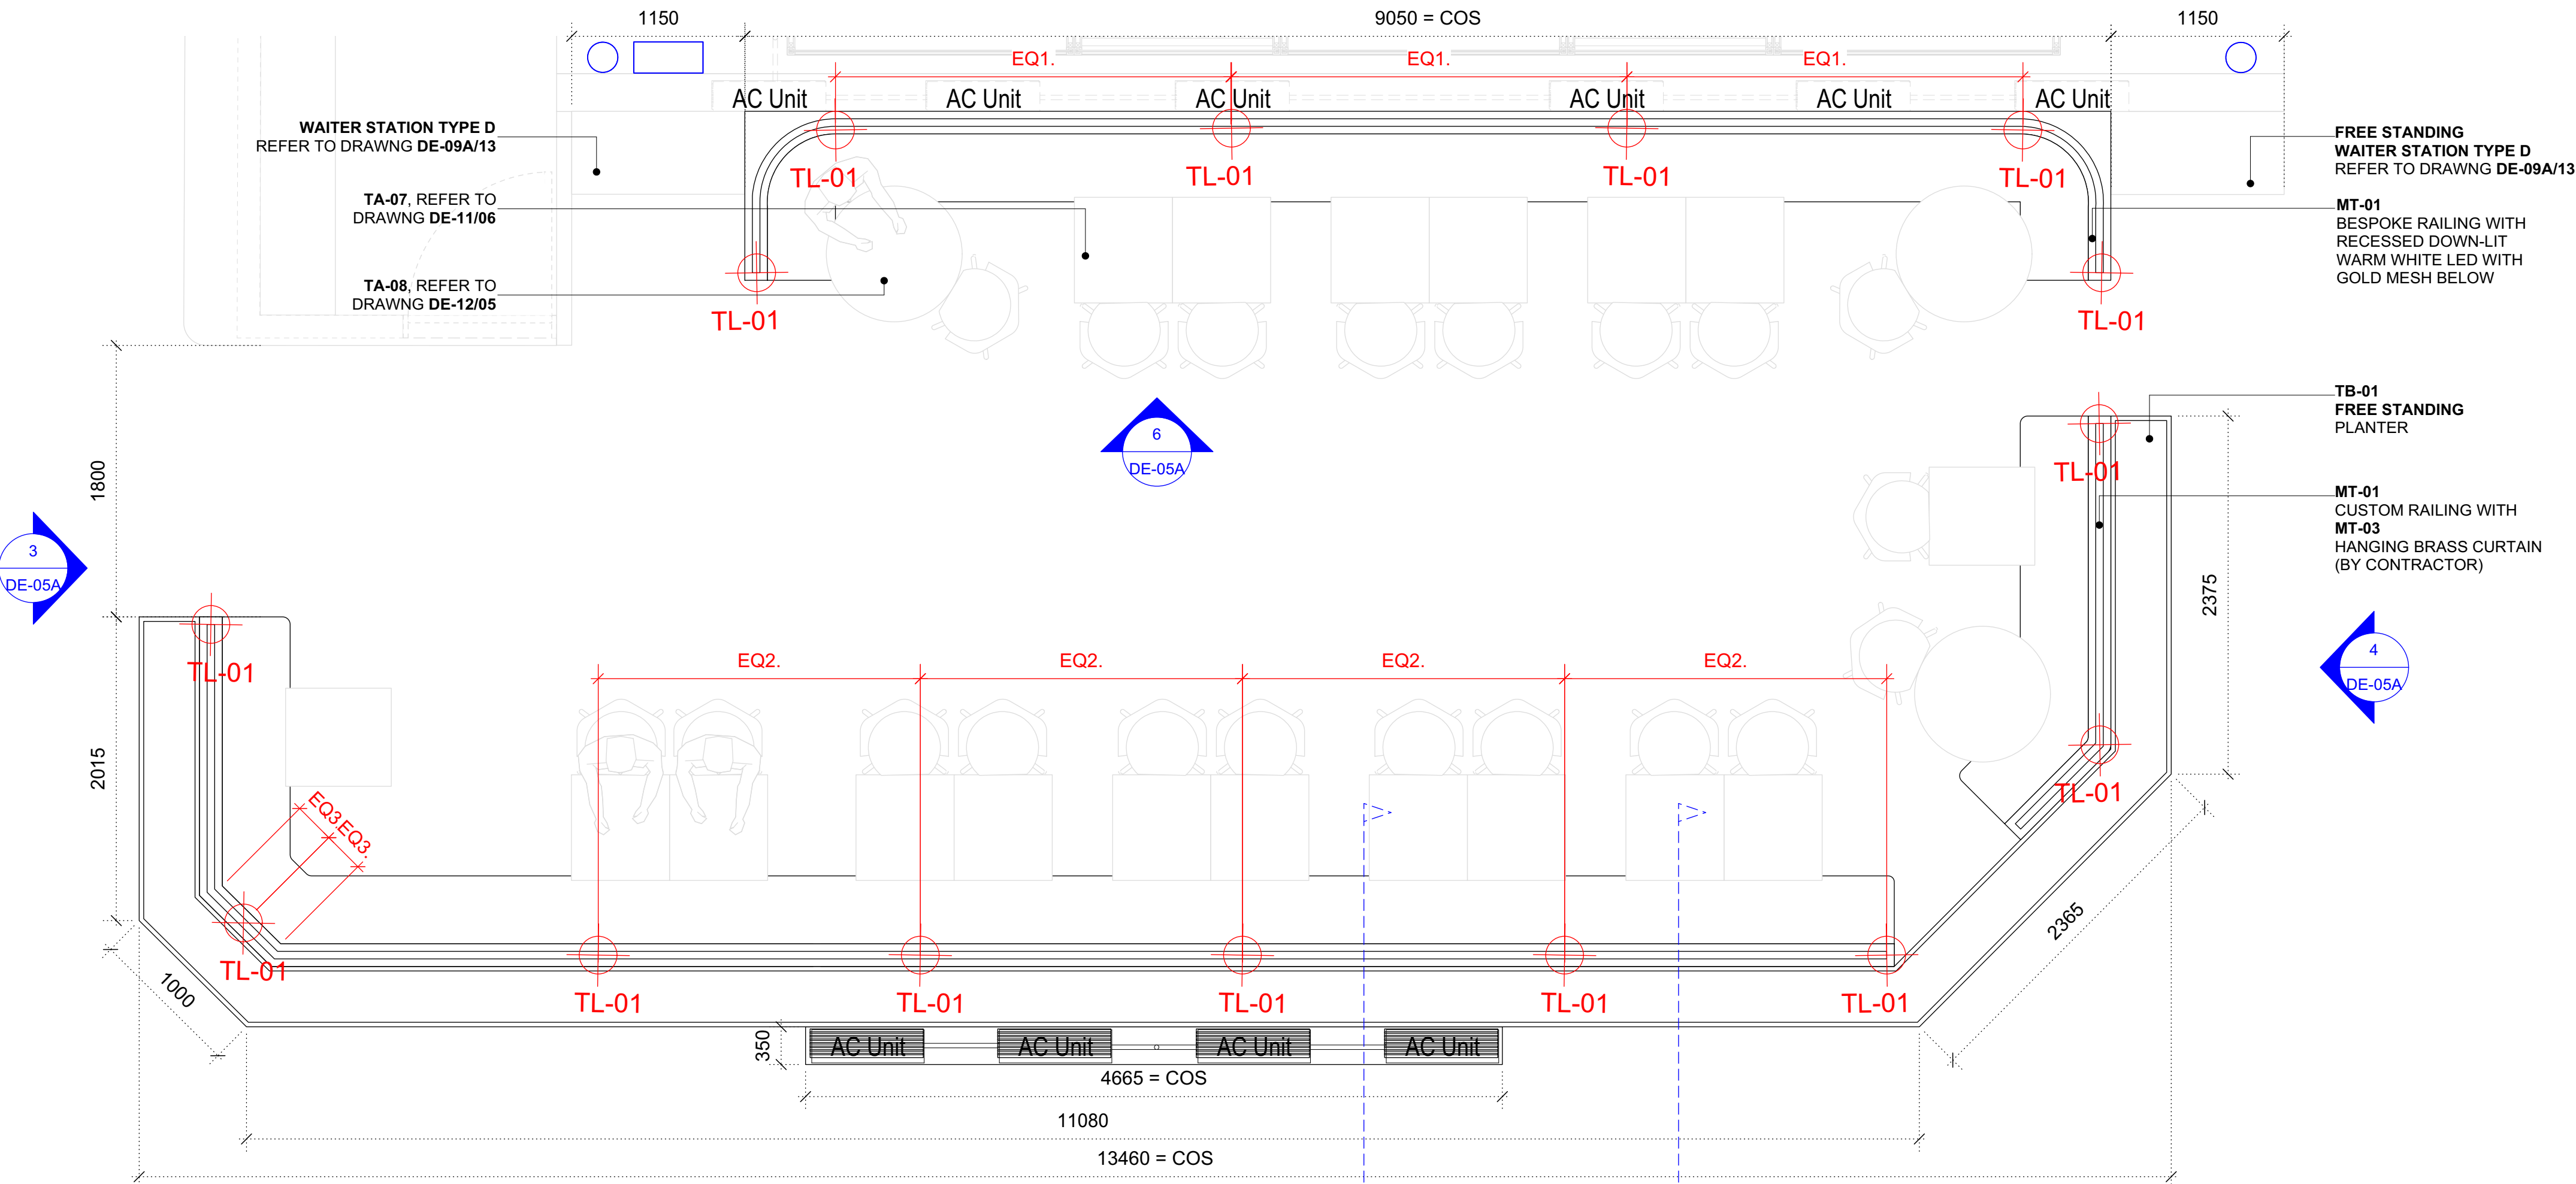


01 TOP PLAN
Scale: 1:30

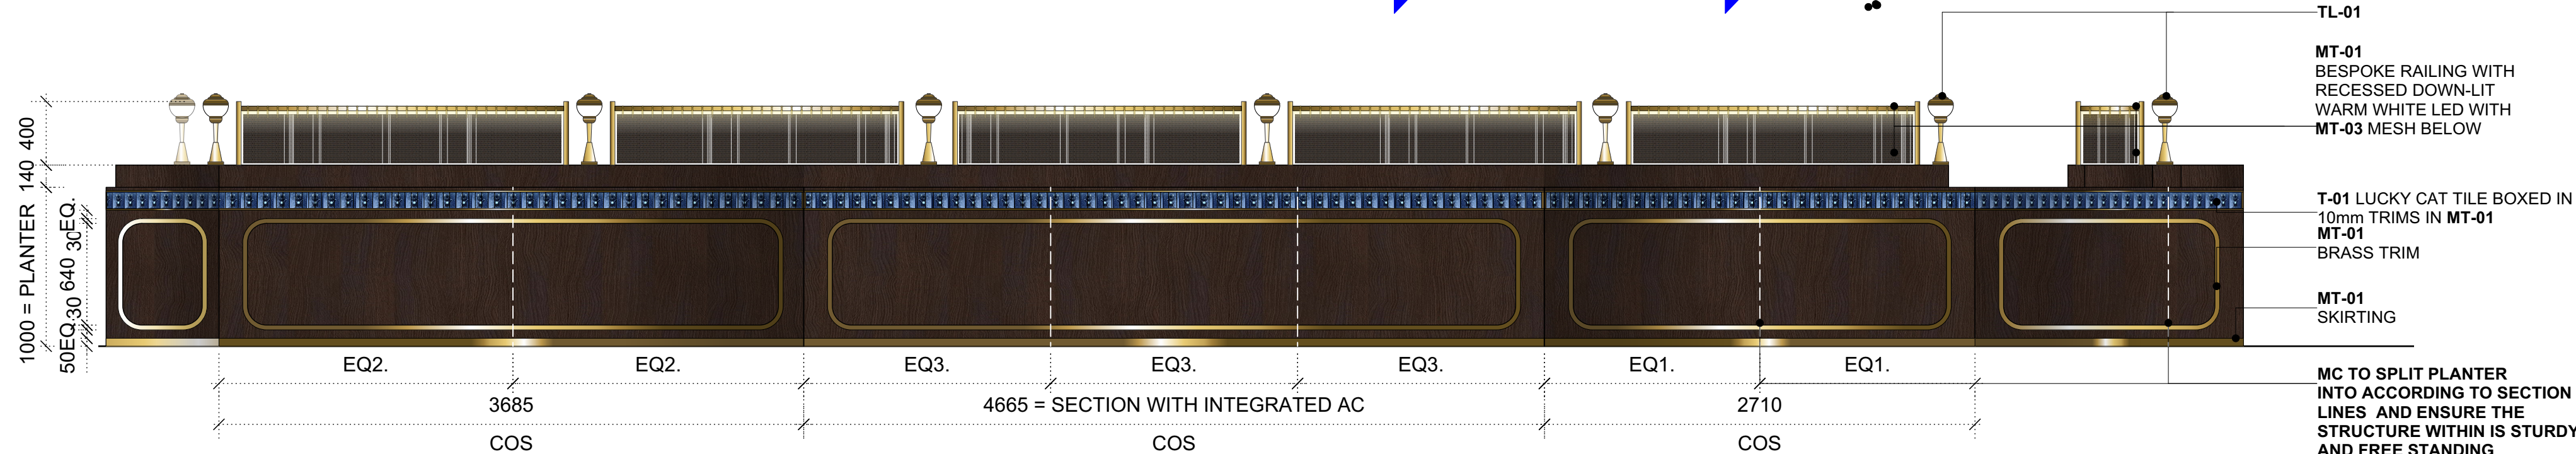

02 FRONT ELEVATION
Scale: 1:30

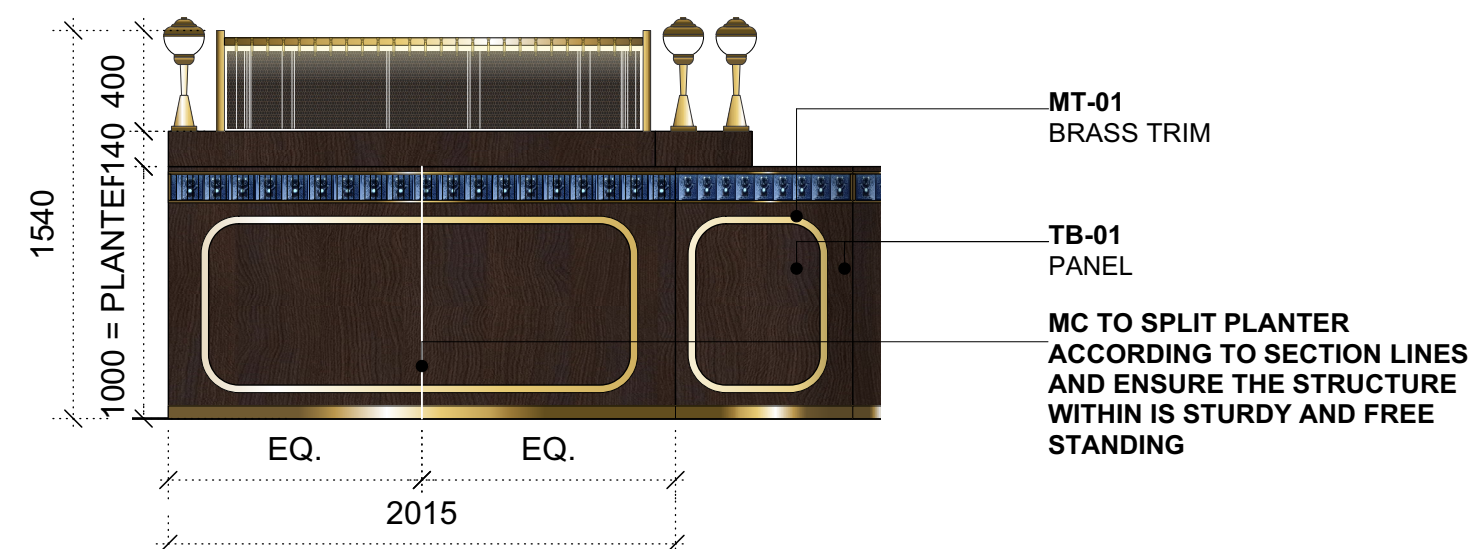

03 SIDE ELEVATION
Scale: 1:30

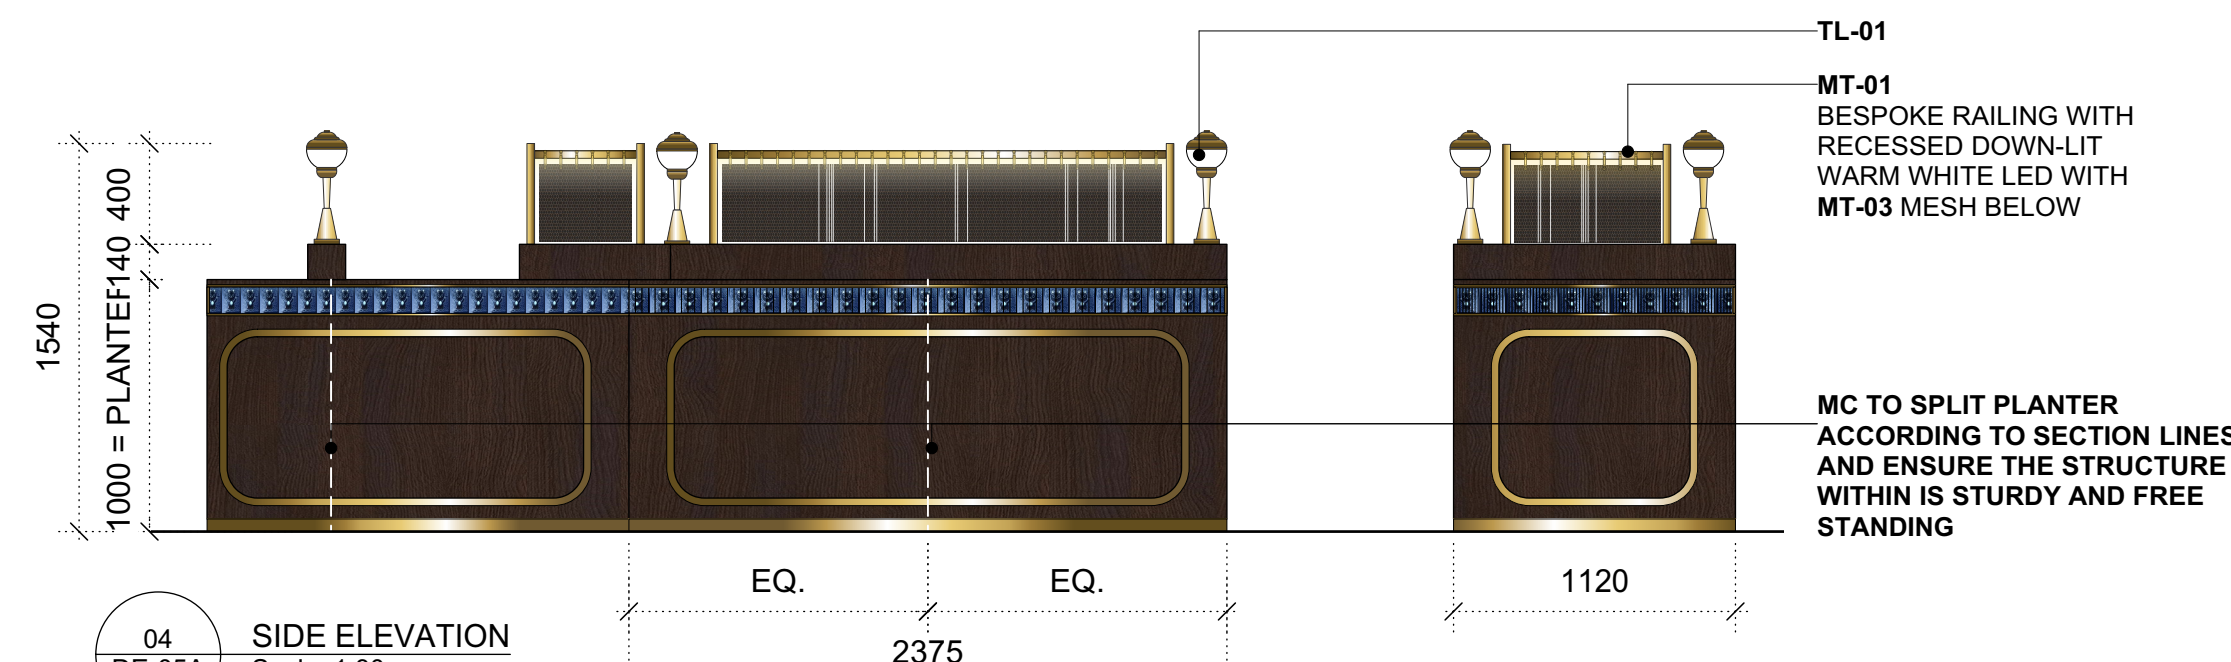

04 SIDE ELEVATION
Scale: 1:30

05 SIDE ELEVATION
Scale: 1:30

06 ELEVATION
Scale: 1:20



*IMAGE REFERENCE FOR SOFTNESS OF SEAT & BACK CUSHIONS

*SEAT HEIGHT TO DEPRESS NO LOWER THAN 470mm AFFL WHEN OCCUPIED

*MAIN CONTRACTOR TO ALLOW FOR 500x500 CUSHIONS AND REFER TO AA-02 ON SPECIFICATION INDEX FOR QTY. AND SPECIFICATIONS

*MAIN CONTRACTOR TO ALLOW FOR A STURDY & FREE STANDING STRUCTURE AND AVOID ANY FLOOR FIXINGS TO LISTED FLOOR FINIHES BELOW

REVISIONS:		
CODE	DATE	DESCRIPTION
-	02.11.22	FIRST ISSUE

SMALL SECTION PROTOTYPE TO BE MANUFACTURED AND TESTED FOR CLIENT'S APPROVAL; PROTOTYPE TO BE RE-USED AND RE-UPHOLSTERED AFTER

GENERAL NOTES:
ALL DIMENSIONS TO BE CHECKED ON SITE AND ANY DISCREPANCIES TO BE REPORTED TO RSS
ALL FINISHES, SAMPLES AND MOCK UPS TO BE APPROVED BY RSS PRIOR TO MANUFACTURE
FOR FINISHES REFER TO FINISHES SCHEDULE
REFER TO RSS SPEC INDEX FOR LIST OF ALL FF&E ITEMS
ALL EXISTING FURNITURE TO BE REMOVED UNLESS STATED OTHERWISE BY THE CLIENT

ROD DRAWINGS TO BE PROVIDED BY MC FOR SIGN OFF PRIOR TO MANUFACTURE

RussellSageStudio
St Michael's House | 2 Elizabeth Street | London | SW6W 9RB | T: +44 (0) 20 7730 3258
russellsagestudio.co.uk

THIS DRAWING IS THE PROPERTY OF RUSSELL SAGE STUDIO. COPYRIGHT IS RESERVED TO THEM AND THE DRAWING IS ISSUED ON THE CONDITION THAT IT IS NOT COPIED EITHER WHOLLY OR IN PART WITHOUT THE CONSENT IN WRITING OR RUSSELL SAGE STUDIO.

- ALL DIMENSIONS, DRAWINGS AND SPECIFICATIONS ARE TO BE VERIFIED ON SITE BY THE CONTRACTOR AND ANY DISCREPANCIES REPORTED TO RSS PRIOR TO THE COMMENCEMENT OF WORK.
- THIS PLAN HAS BEEN EXTRACTED FROM SUPPLIED DRAWINGS AND HENCE IS SUBJECT TO SURVEY AND CONTRACTOR SETTING OUT PLAN.
- CONTRACTOR TO TAKE RESPONSIBILITY AND ENSURE ALL CONSTRUCTION METHODS, TECHNIQUES, FITTINGS AND FINISHES ETC CONFORM TO THE REQUIRED BUILDING REGULATIONS IN THE APPLICABLE COUNTRY, AND TO THE RELEVANT BUILDING CONTROL OFFICERS SATISFACTION.
- ALL SPECIFIED ITEMS ARE TO BE INSTALLED IN ACCORDANCE WITH THE MANUFACTURES RECOMMENDATIONS.
- ALL FINISHES ARE TO BE CARRIED OUT TO A HIGH STANDARD.

THIS DRAWING IS TO BE READ IN CONJUNCTION WITH ALL OTHER RELEVANT CONSULTANTS DRAWINGS. ALL REQUESTED DRAWINGS SHOWING FIXINGS AND CONSTRUCTION DETAILS TO BE APPROVED BY RSS PRIOR TO COMMENCEMENT OF WORK. CONTRACTORS TO CHECK AND APPRAISE DESIGN, FITTING OUT AND CONSTRUCTION DETAILS AND OFFER SUITABLE ALTERNATIVES TO THE DESIGNERS FOR APPROVAL PRIOR TO MANUFACTURE AND INSTALLATION. CONTRACTOR TO PROVIDE A SUITABLE WORKING ENVIRONMENT WHICH CONFORMS TO THE CURRENT HEALTH AND SAFETY CONDITIONS AND LOCAL AUTHORITY REGULATIONS.

DRAWING STATUS:			
FOR HERITAGE APPRAISAL			
CLIENT: GRH			
PROJECT NO:	PROJECT:		
5287	LUCKY CAT, MANCHESTER		
DATE:	DRAWN:	CHECKED:	SCALE:
02 NOV 22	TL	RS	1:10 @ A1 1:20 @ A3
TITLE:			
J-03 - Banquette Detail			
DWG NO:			REV:
5287-DE-05A			-