





Notes
This document is © Falconer Chester Hall Limited.
All drawing measurements shall not be obtained by scaling. Any discrepancies on this document to be immediately reported to the Architect. Verify all dimensions and levels prior to construction. This Document shall be read in conjunction with related documents, specifications and associated models.

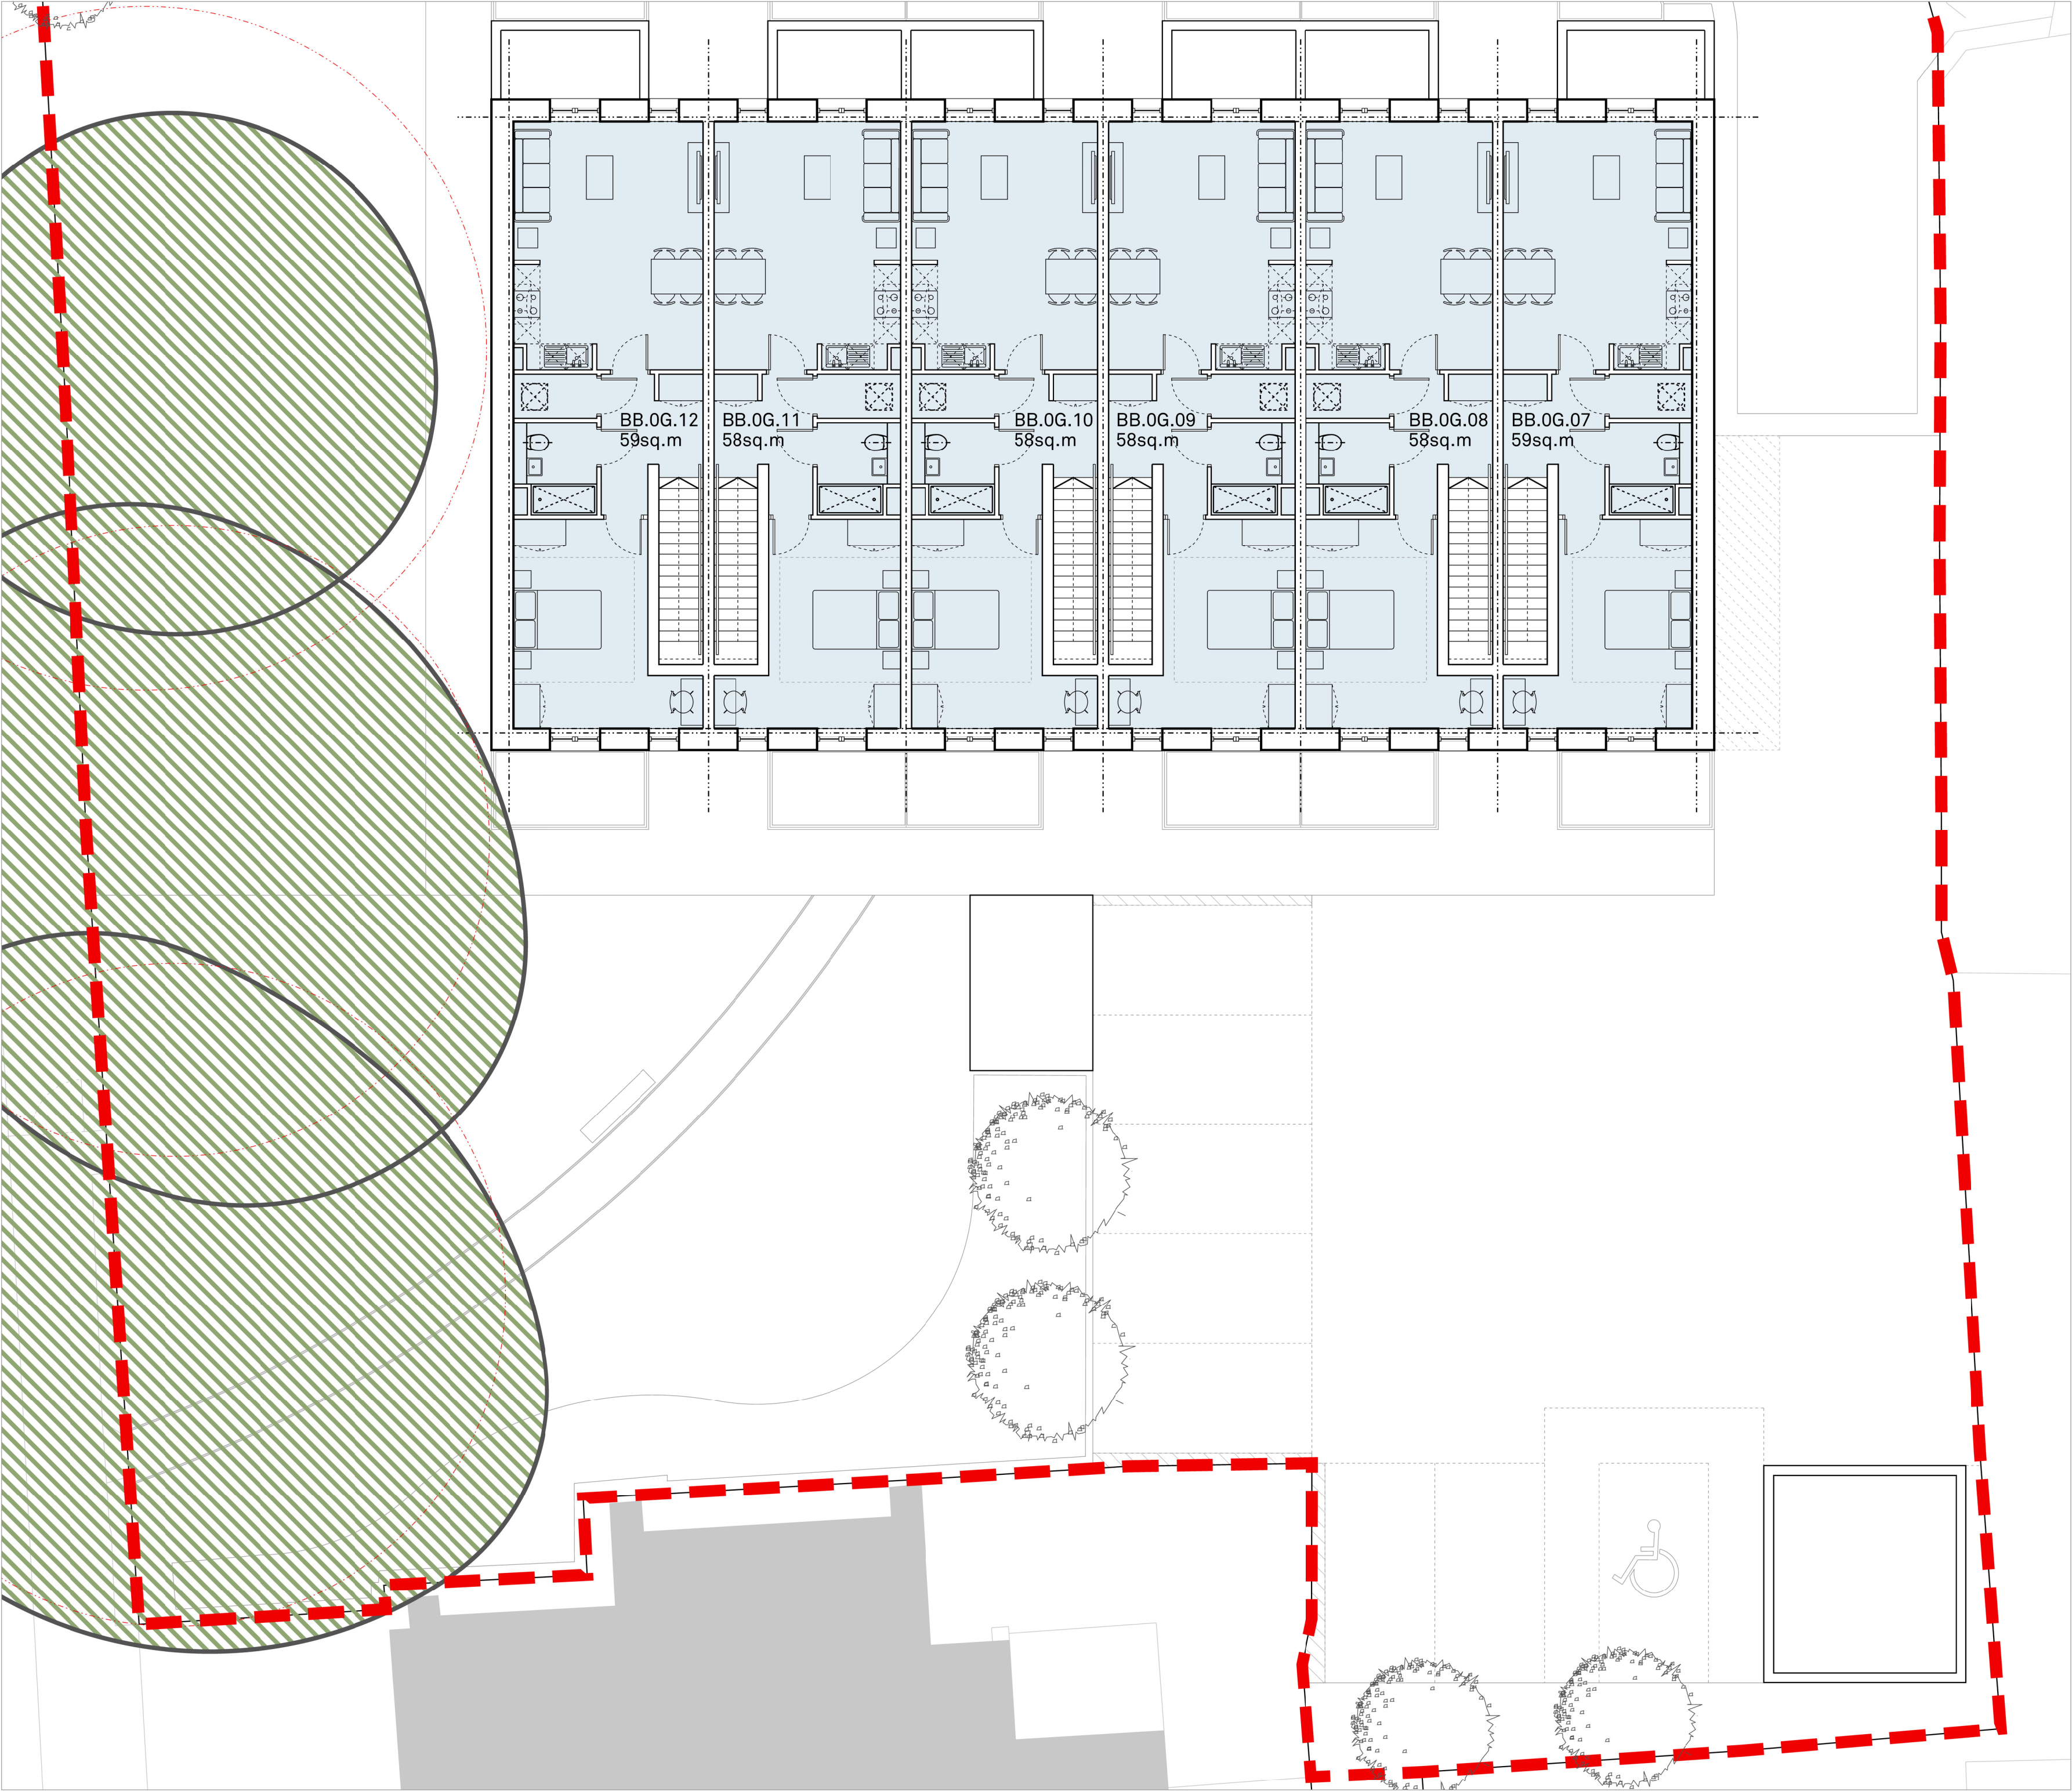

KEY PLAN

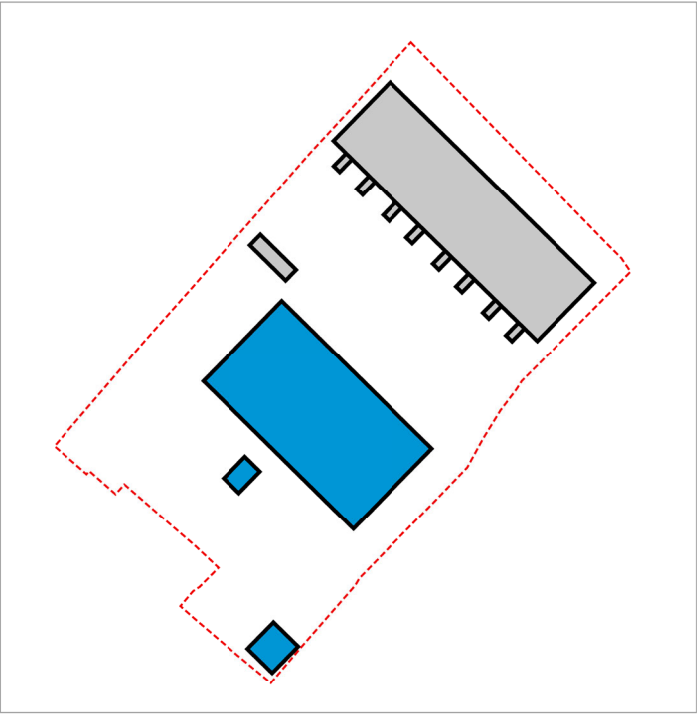

KEY:
 RPA of Tree to be Retained.

P03	04.11.22	AM	MG	Minor updates.
P02	31.03.22	AM	MG	Minor amendments, key added, landscape updated to Landscape Architect's design.
P01	10.02.22	AM	MG	First Issue
Rev:	Date:	By:	Chk By:	Rev Note:

FALCONER CHESTER HALL

London | Liverpool | Manchester | www.fcharchitects.com | +44(0)151 243 5800



Project Title Sulby Street, Moston, Manchester				Rev
Client Challenger Homes (Moston) Ltd				P03
Drawing Title Proposed Block B - Apartments - First Floor Plan				Drawn By AM
Drawing No. P20064-FCH-BB-01-DR-A-1316				Checked By MG
Status S2	Issue suitable for: INFORMATION	Date 09.02.22	Scale 1:100 @ A2	
Job No. P20-064	Drawing Stage PLANNING			