




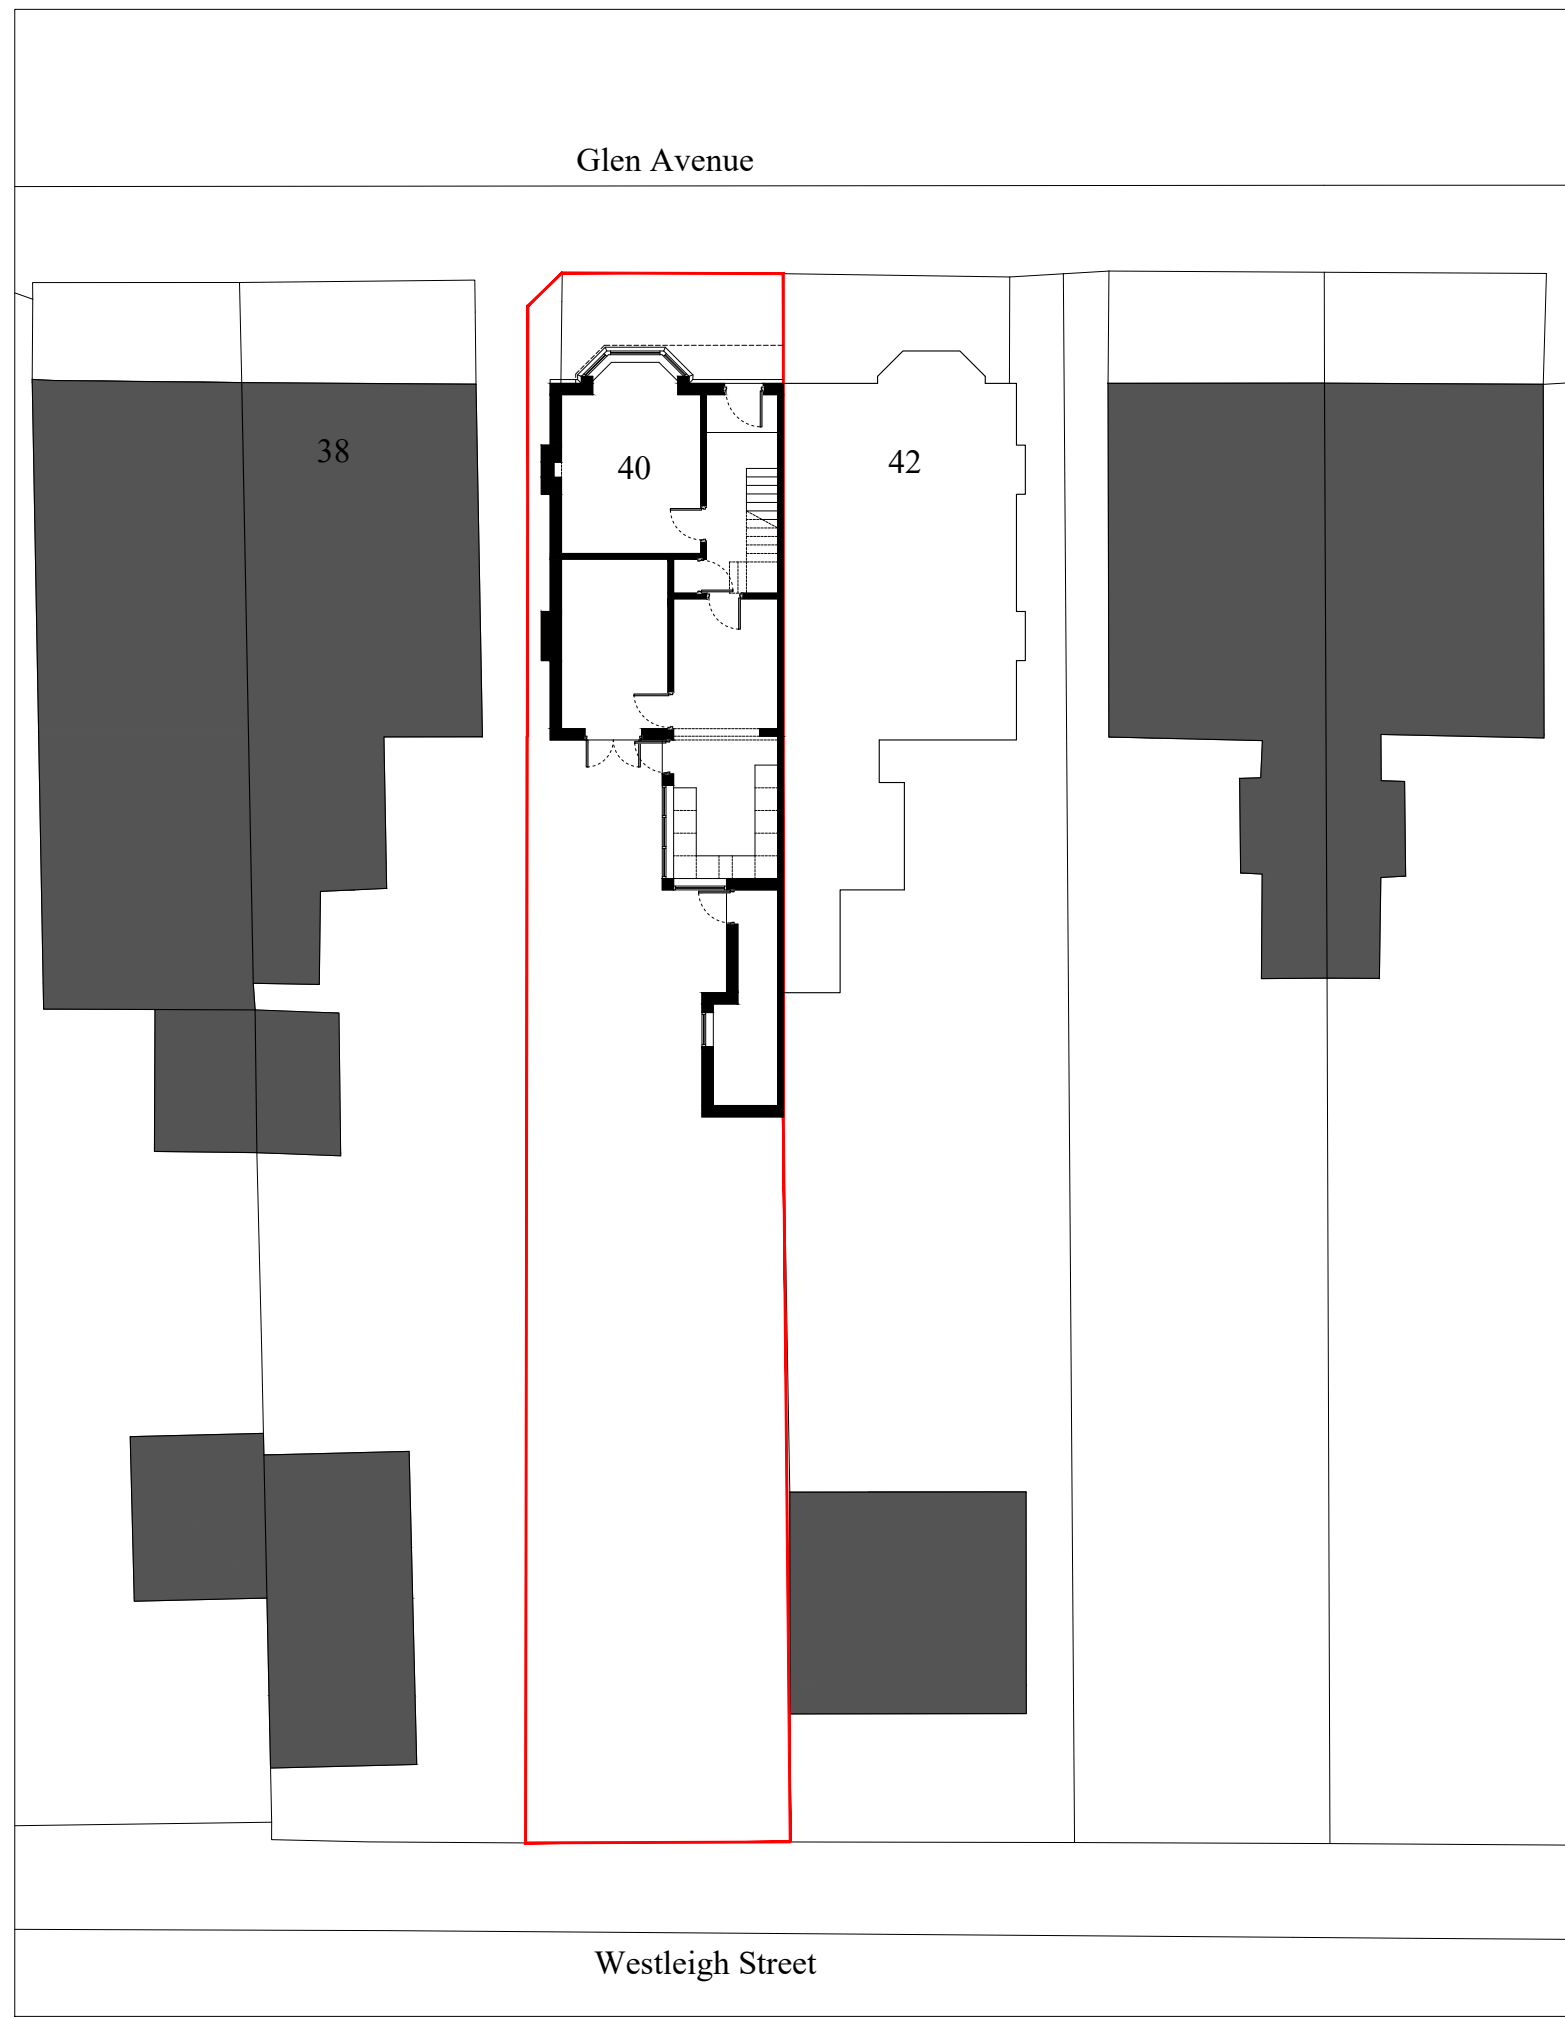


Existing Site Plan 1:200

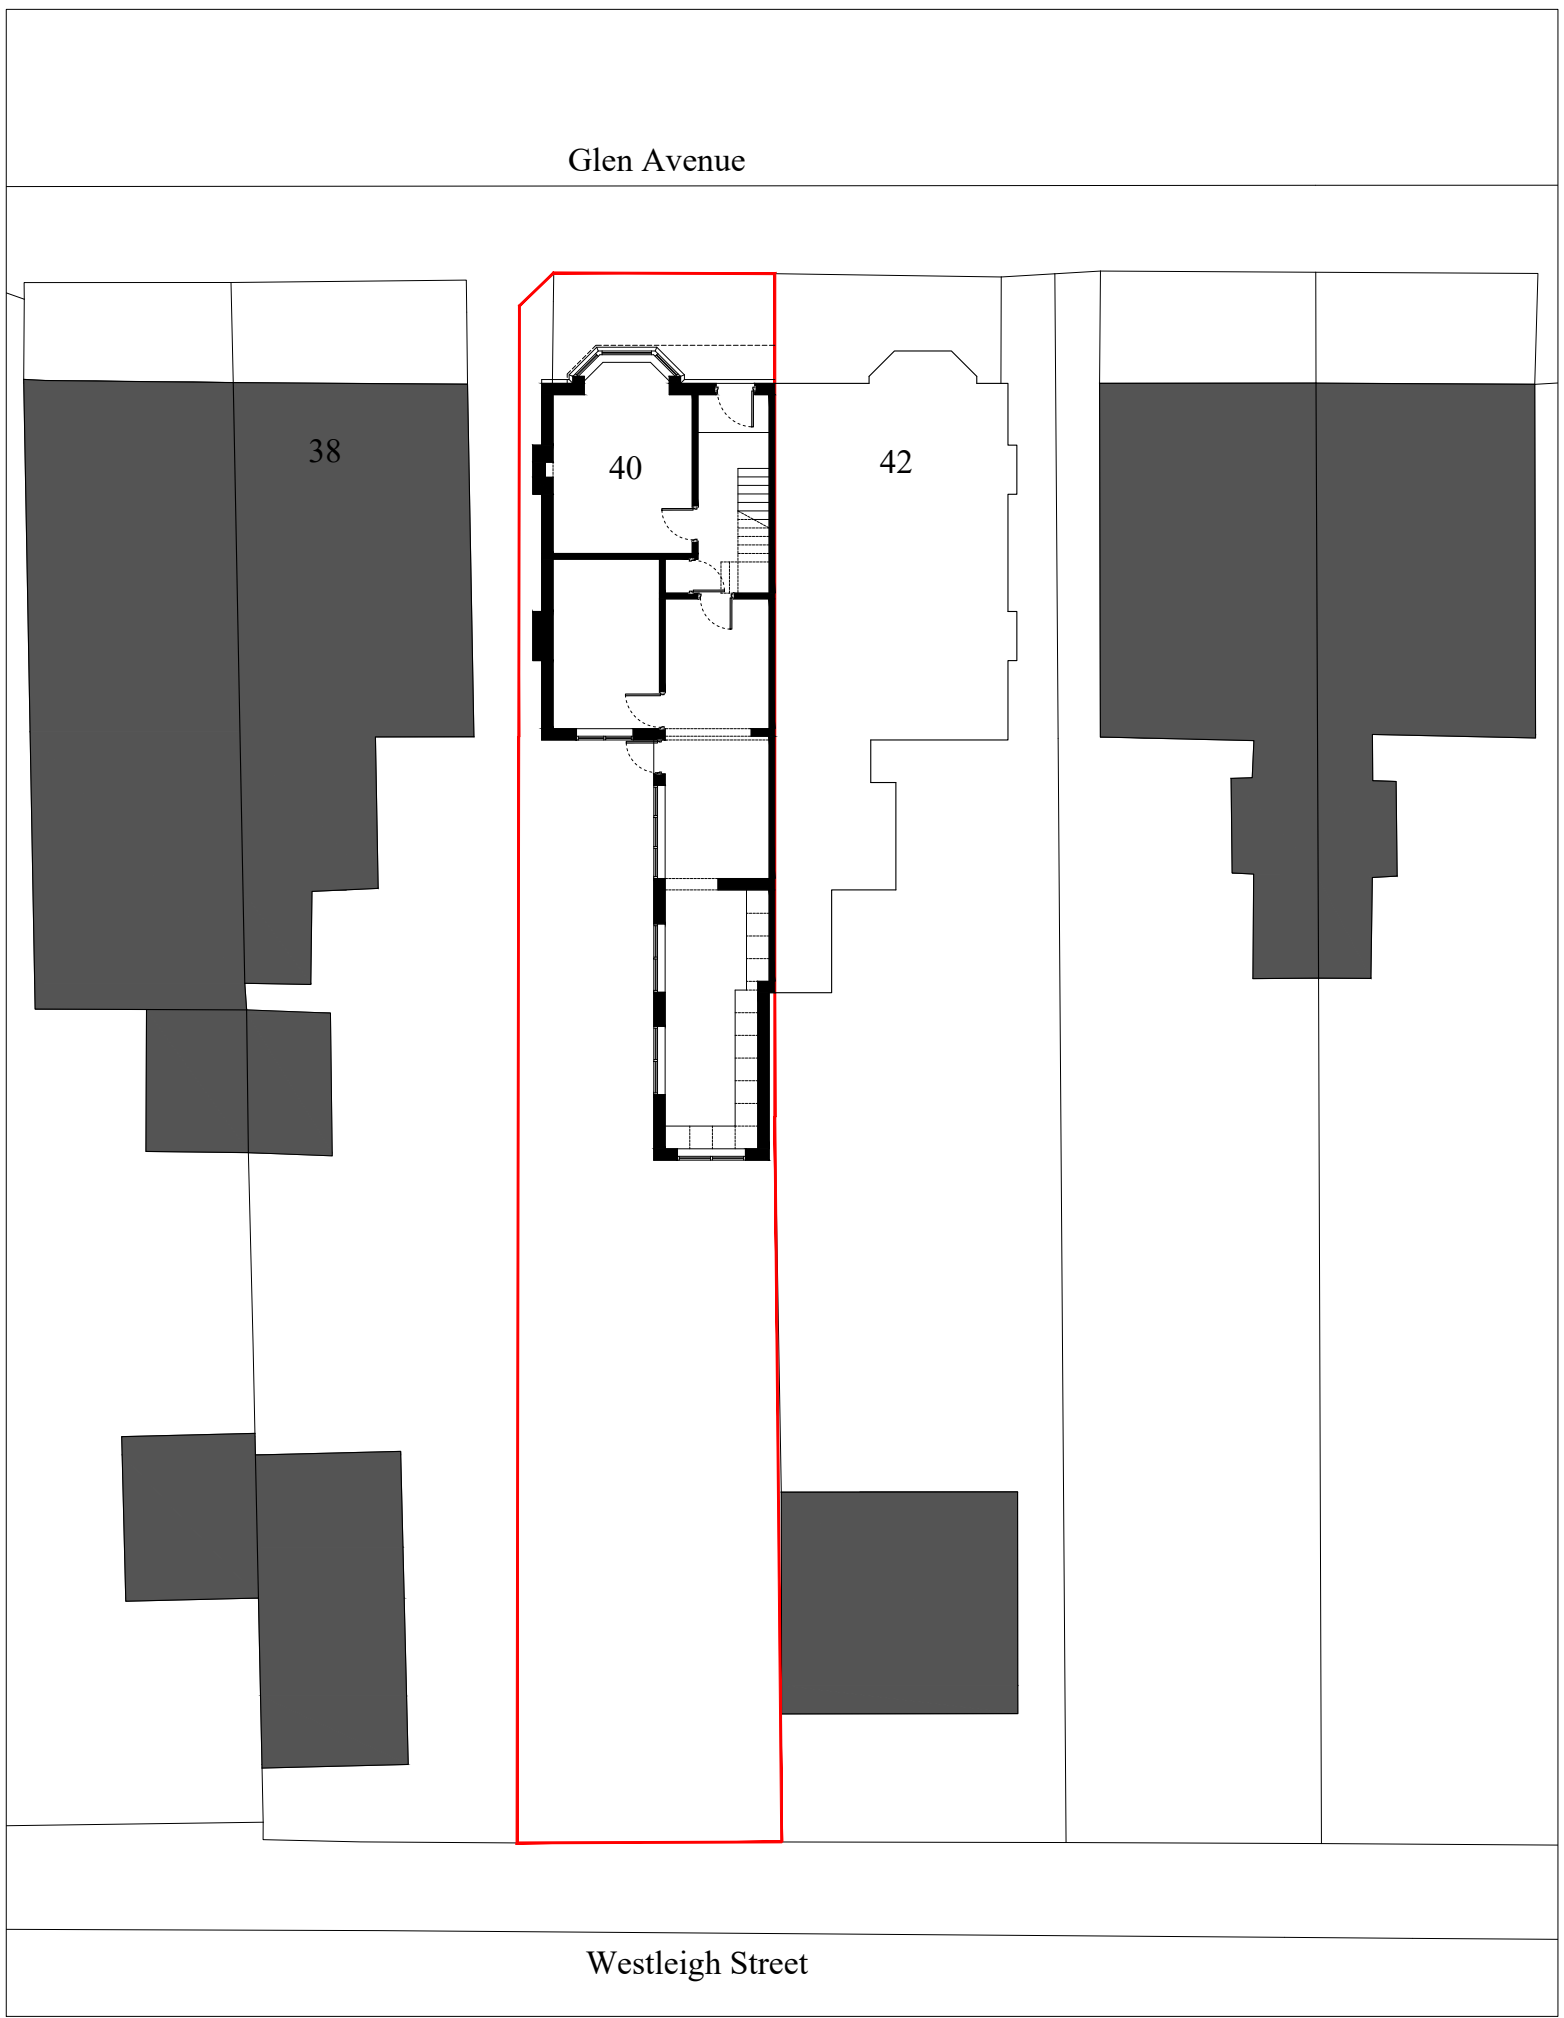

Proposed Site Plan 1:200

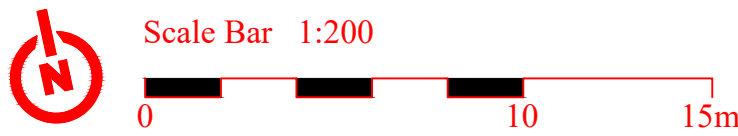

Location Plan 1:1250

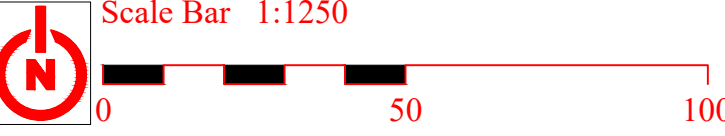

22/10/2022	First Issue	A
Purpose		
Planning Drawing		
Project		
40 Glen Avenue, Manchester M9 4EE		
Drawing Title		
Location Plan & Existing & Proposed Site Plans		
Client		
Mohammad Shabir Alam		
Revision	Drawing	
A	0035-001	
Scale		
1:1250 & 1:200 @A1		
Date		
22/10/2022		