


MELLING STREET



SITE AREA
425m2

10000

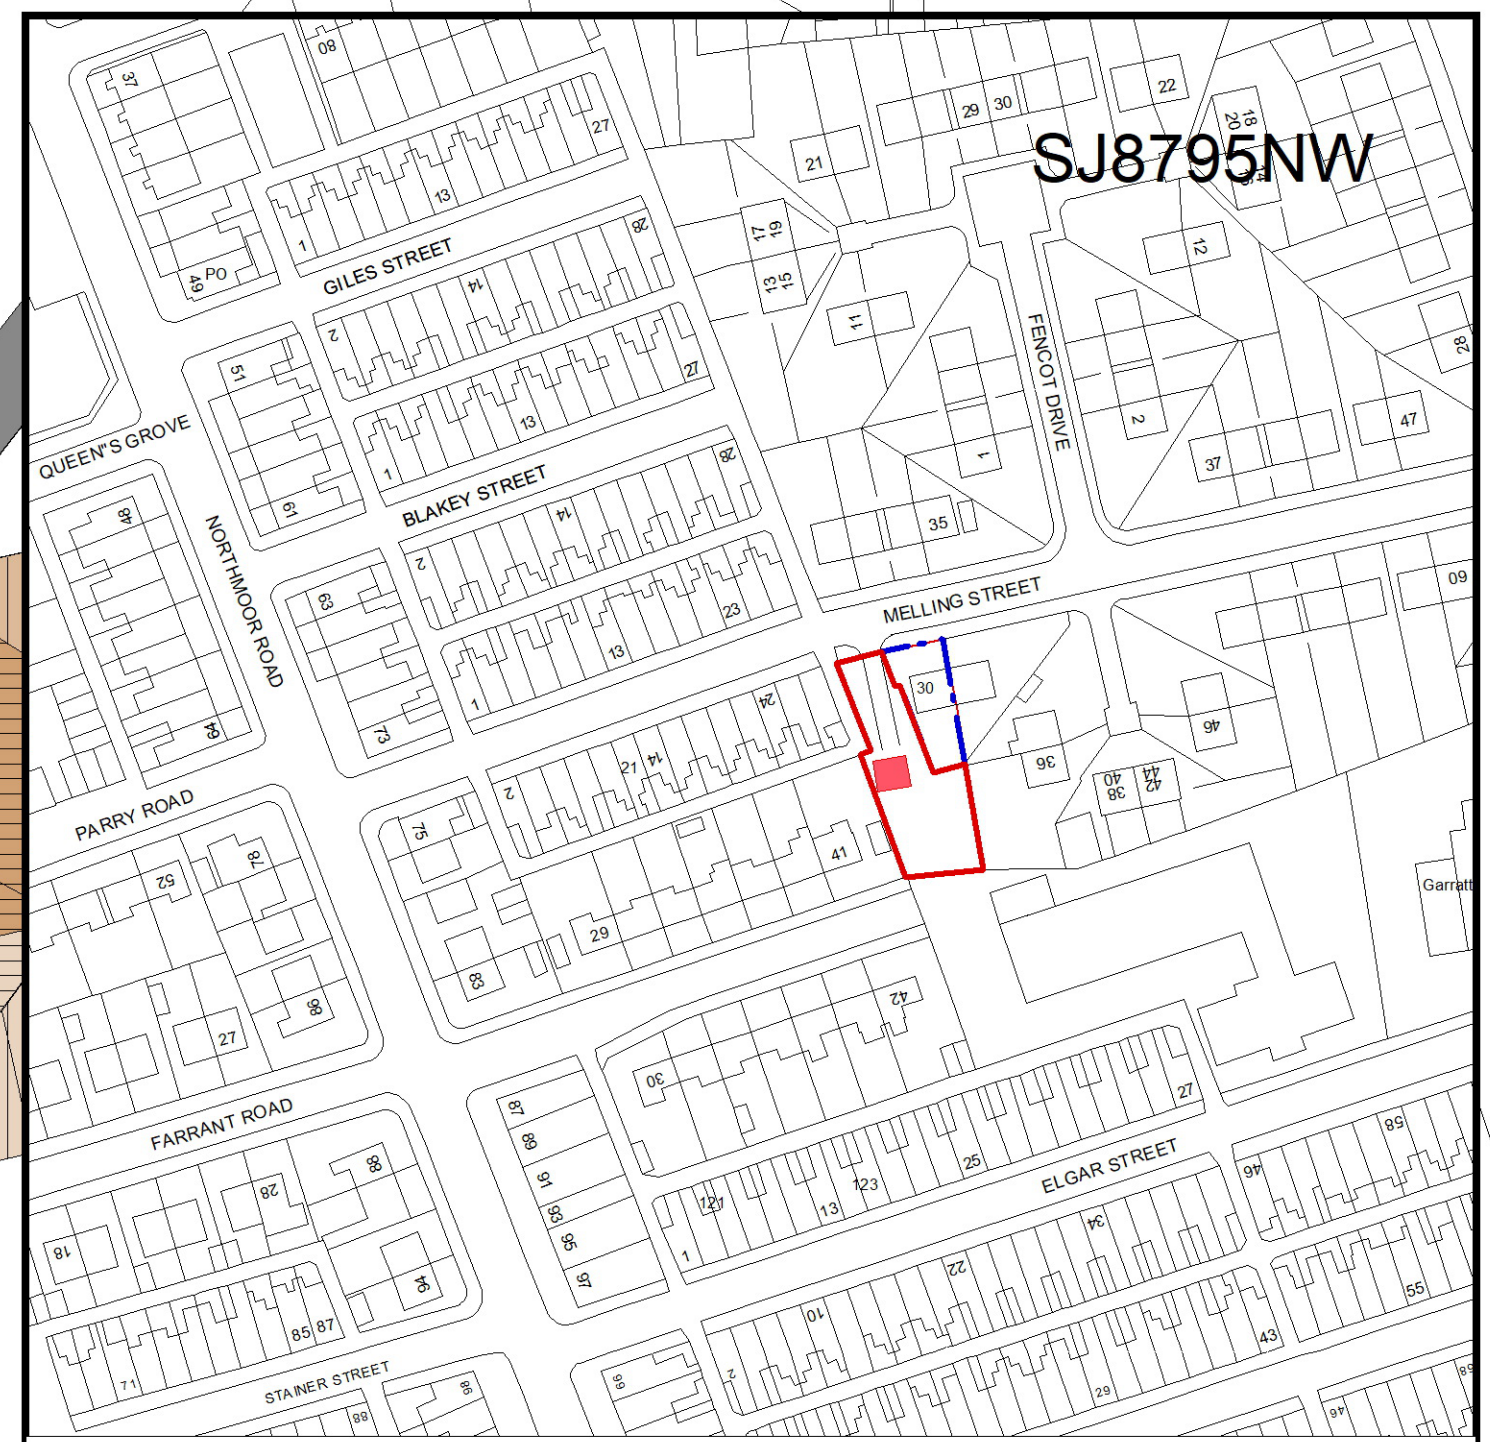

LOCATION PLAN 1:1250



SITE PLAN AS EXISTING



SCALE

D@C DESIGN
ARCHITECTURE & PLANNING
0776 452 3545 0161 425 3934

P01A

DRAWING: LOCATION & EXISTING SITE PLAN

JOB TITLE: NEW BUILD HOUSES _ 30 Melling Street, Longsight, M12 4PH

CLIENT: Mr Kawa Hossain
SCALE: 1:1250 & 1:200 @ A3
DATE: Sept 2022

All Dimensions should be checked on site.
Do not scale this drawing for fabrication.
Any drawing errors should be brought to the attention of the architect.
COPYRIGHT DaC Design

REVISIONS:

REV: DETAILS OF REVISION

DATE