





Existing Ground Floor Plan
Scale 1:100

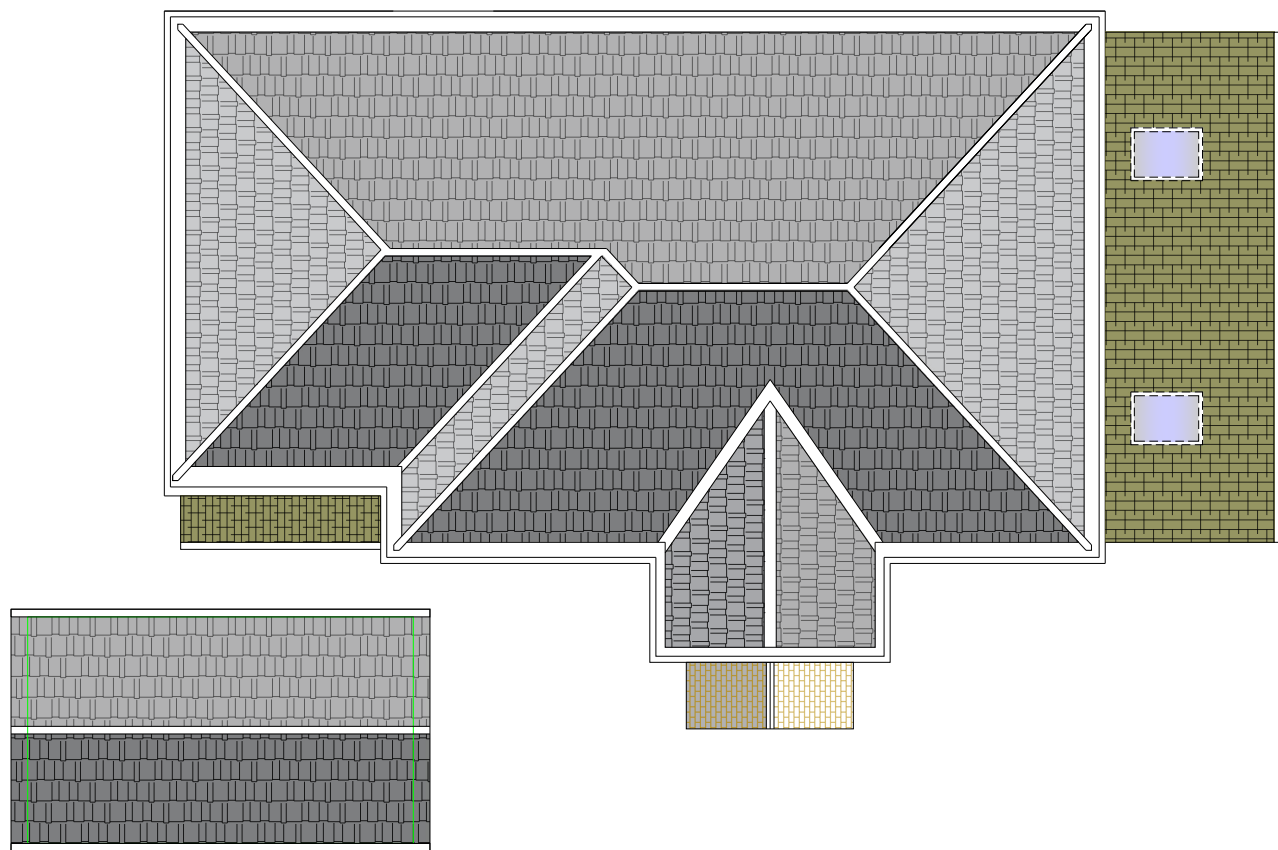

Existing Roof Plan
Scale 1:100




Existing Front Elevation
Scale 1:100

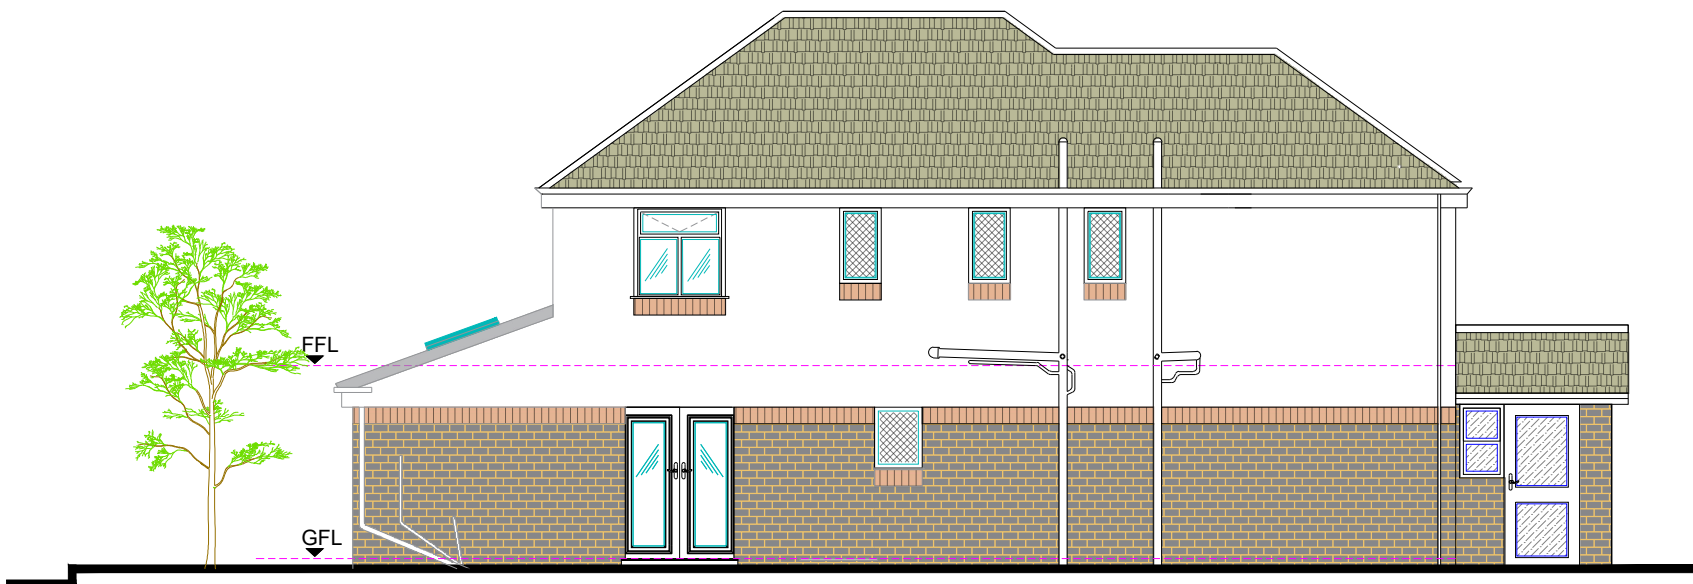


Existing Rear Elevation
Scale 1:100




Existing Side Elevation
Scale 1:100

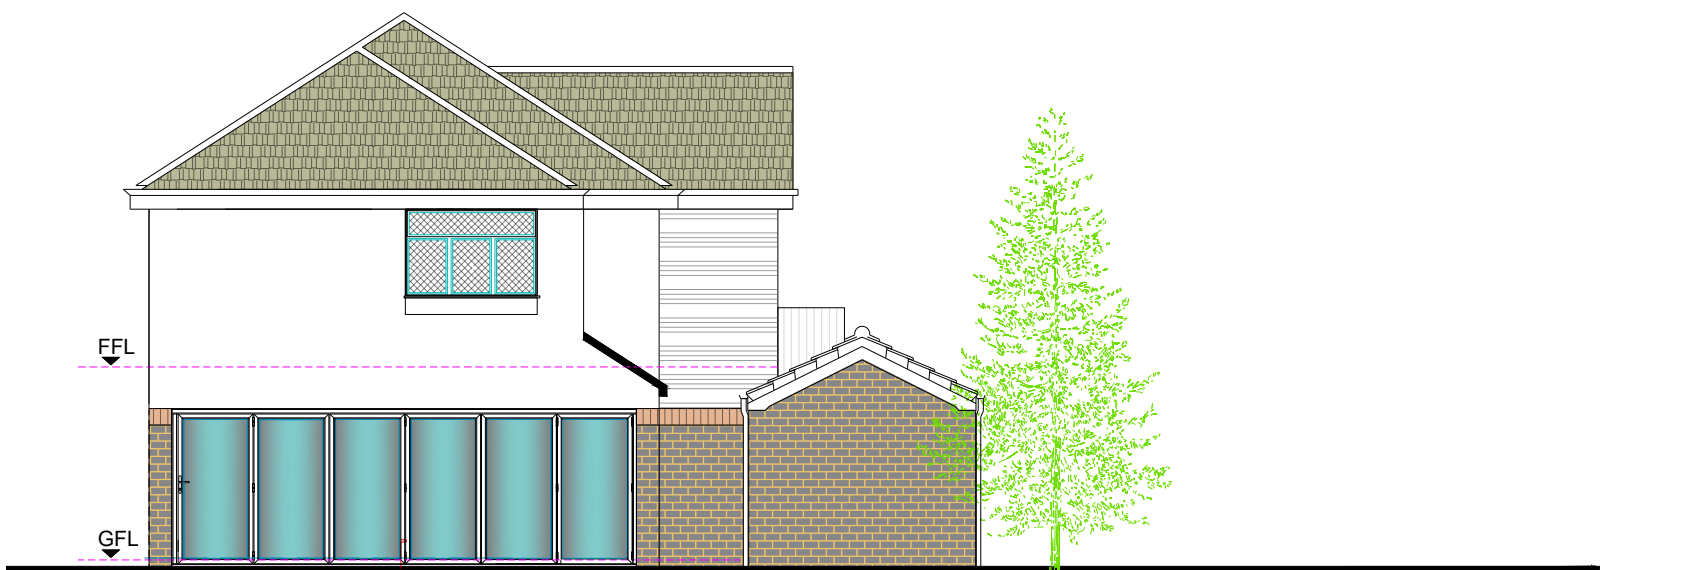


Existing Side Elevation
Scale 1:100

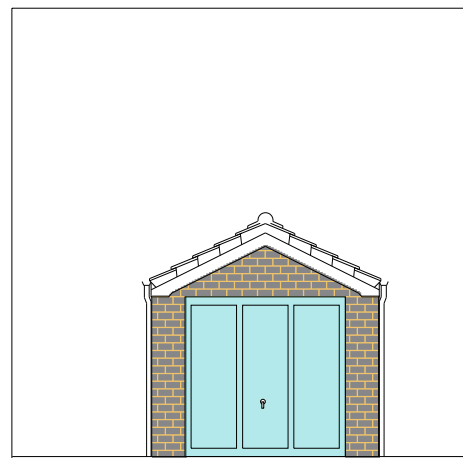


Existing Garage South View
Scale 1:100

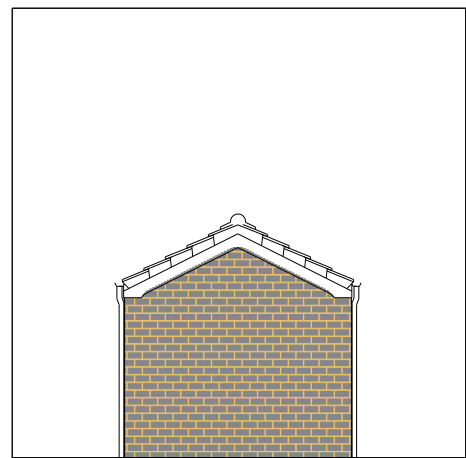

Existing Garage North West View
Scale 1:100

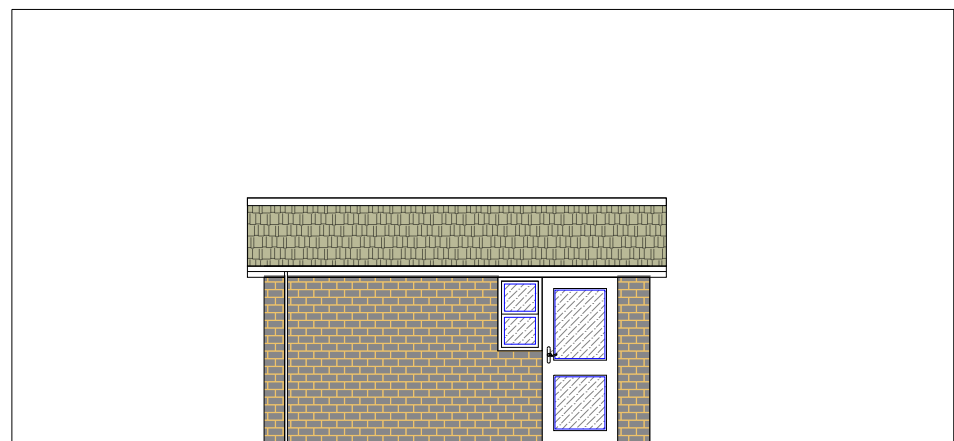

Existing Garage North East View
Scale 1:100

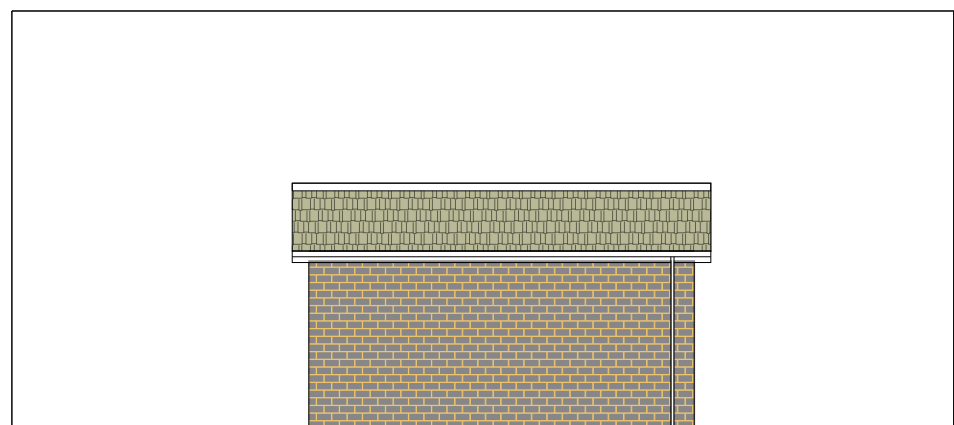

Existing Garage South West View
Scale 1:100

GENERAL NOTES

1. The contractor must check the site and the approved drawings before commencing the works and must take any working measurements as necessary and any discrepancy must be reported to the client.
2. Work shall comply with any current relevant BS/codes of practices and confirm to the Building Regulations including the latest amendment. The contractor is responsible for setting out the works.
3. This drawing is copyright to AT A. design and should only be reproduced with their express permission.

Project Address
25 Mersey Meadows
Manchester
M20 2GB

Drawing status
Planning Permission

Project
Front ground floor part extension
to incorporate en suite
Garage conversion to habitable
room
Erection of a garage

Key
Boundary

Revision	Date
Flat roofed front extension flushed with 23 Mersey Meadows	21/10/22
Hip roof front extension flushed with 23 Mersey Meadows	13/11/22

Drawing No.
PP141(2)22

SCALE
1:100@A1

PAPER SIZE
A1

DATE
25.06.2022

DRAWN BY
AT

AT A. Design
12 Hastings Gardens
Stockport
SK5 8BF
ata_design@hotmail.com
07830039347