


Do not scale from this drawing.
The contractor is to check all dimensions on site and report any discrepancies to the Architect.
All rights described in chapter IV of the copyright, designs and patents act 1988 have been generally asserted.

Notes

- Materials Key
- 1. Light grey brickwork
 - 2. Perforated aluminium cladding - Copper colour
 - 3. Perforated aluminium cladding to varying degrees - Bronze colour
 - 4. Composite aluminium/ timber window
 - 5. Composite aluminium/ timber door
 - 6. Steel doors
 - 7. Decorative brick slip
 - 8. Louvred grill for main intake and extract ducts (effective free area of 0.1m²)

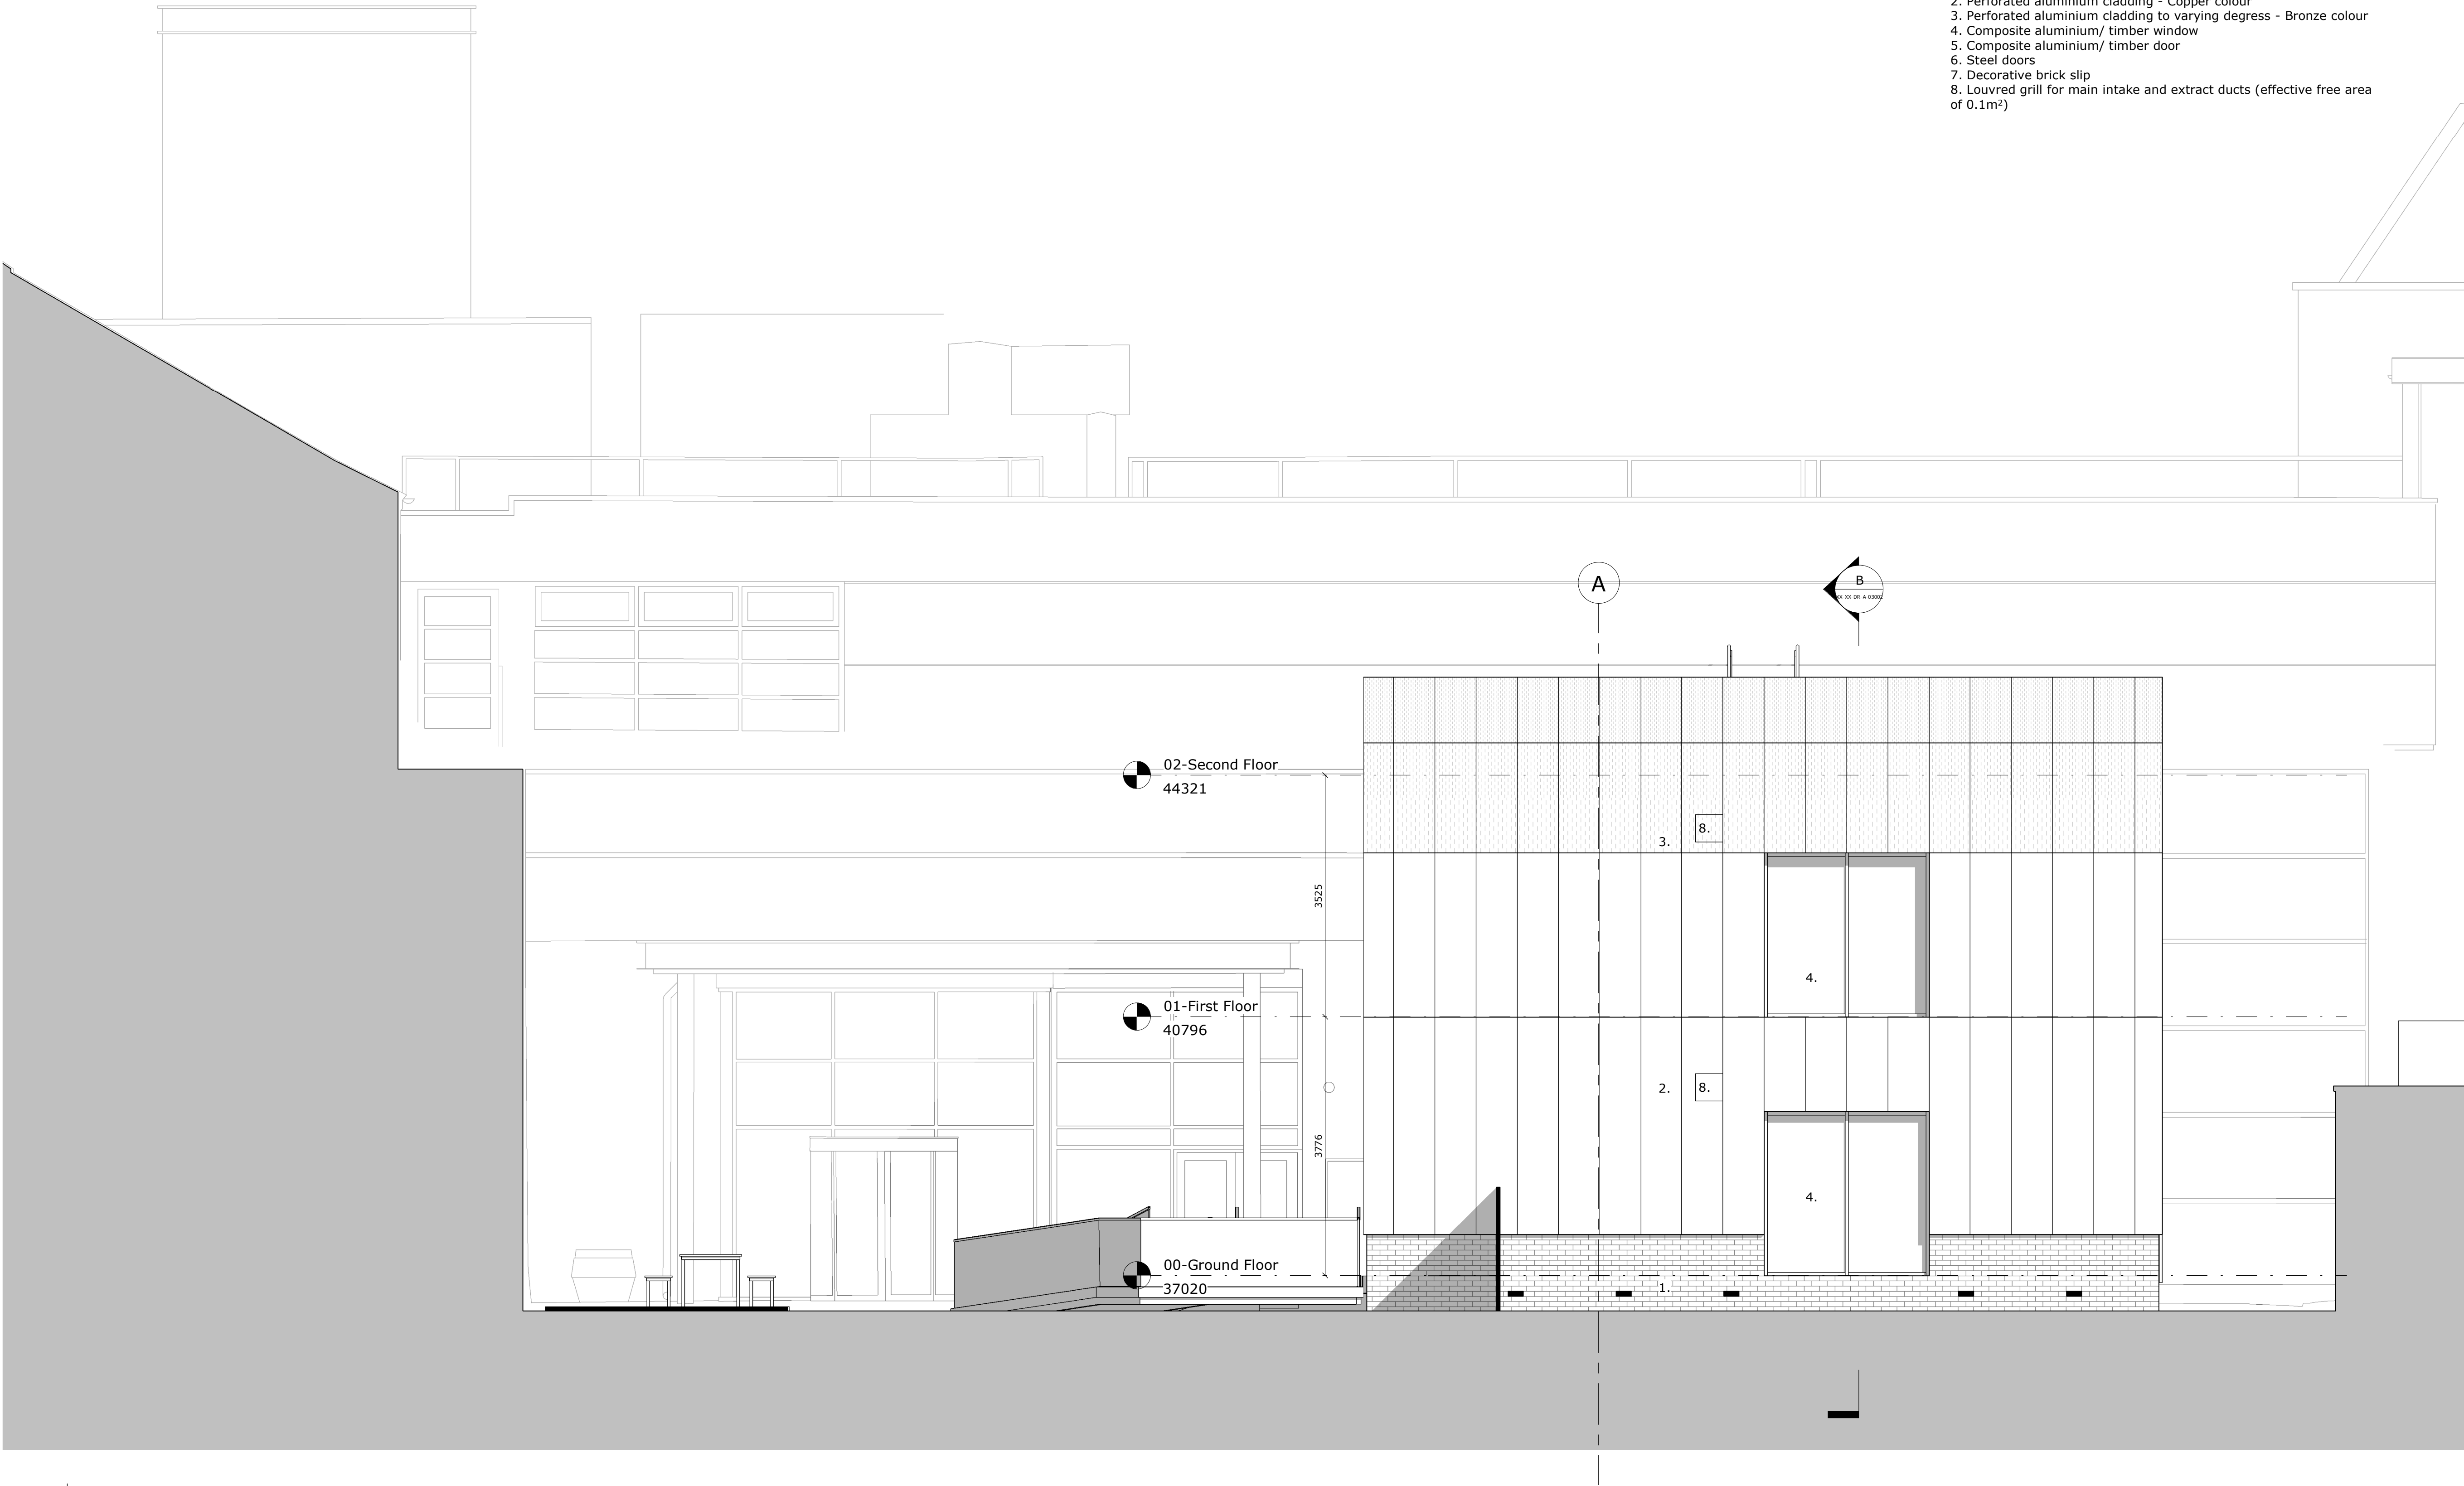

1 Elevation North
SCALE: 1 : 50

P8	Amended information issued for planning	25/11/22	SB	CA
P7	Minor updates and issued to Premier Modular	21/10/22	SB	CA
P6	Issued to Premier Modular and design team	12/09/22	SB	CA
P5	Issued as part of planning application	02/09/22	SB	CA
P4	Issued for pre-planning submission Stage 1 approval	01/08/22	SB	CA
P3	Issued to design team	19/07/22	SB	CA
P2	Issued for stage 2	06/05/22	SB	CA
P1	Initial issue	26/04/22	SB	CA
Rev	Description	Date	By	Chk

52 Princess Street
Rhodesia House
Manchester M1 6JX
Telephone +44(0)161 2375646
Website www.jeffersonsheard.com



Project
Martin Harris Music Practice Building

Drawing
GA Elevations - North Elevation

Scale 1 : 50	Drawn SB	Date 05/05/15
Drawing Purpose PLANNING APPLICATION		Status S5
Ref 2080-JSA-XX-XX-DR-A-04002	Rev. P8	