

1 2 3 4 5 6 7 8 9 10 11 12 13 14

A

B

C

D

E

F

G

H


J

K

L




1 Building 2 - House Type 1 and 3 Proposed North Elevation
1:100

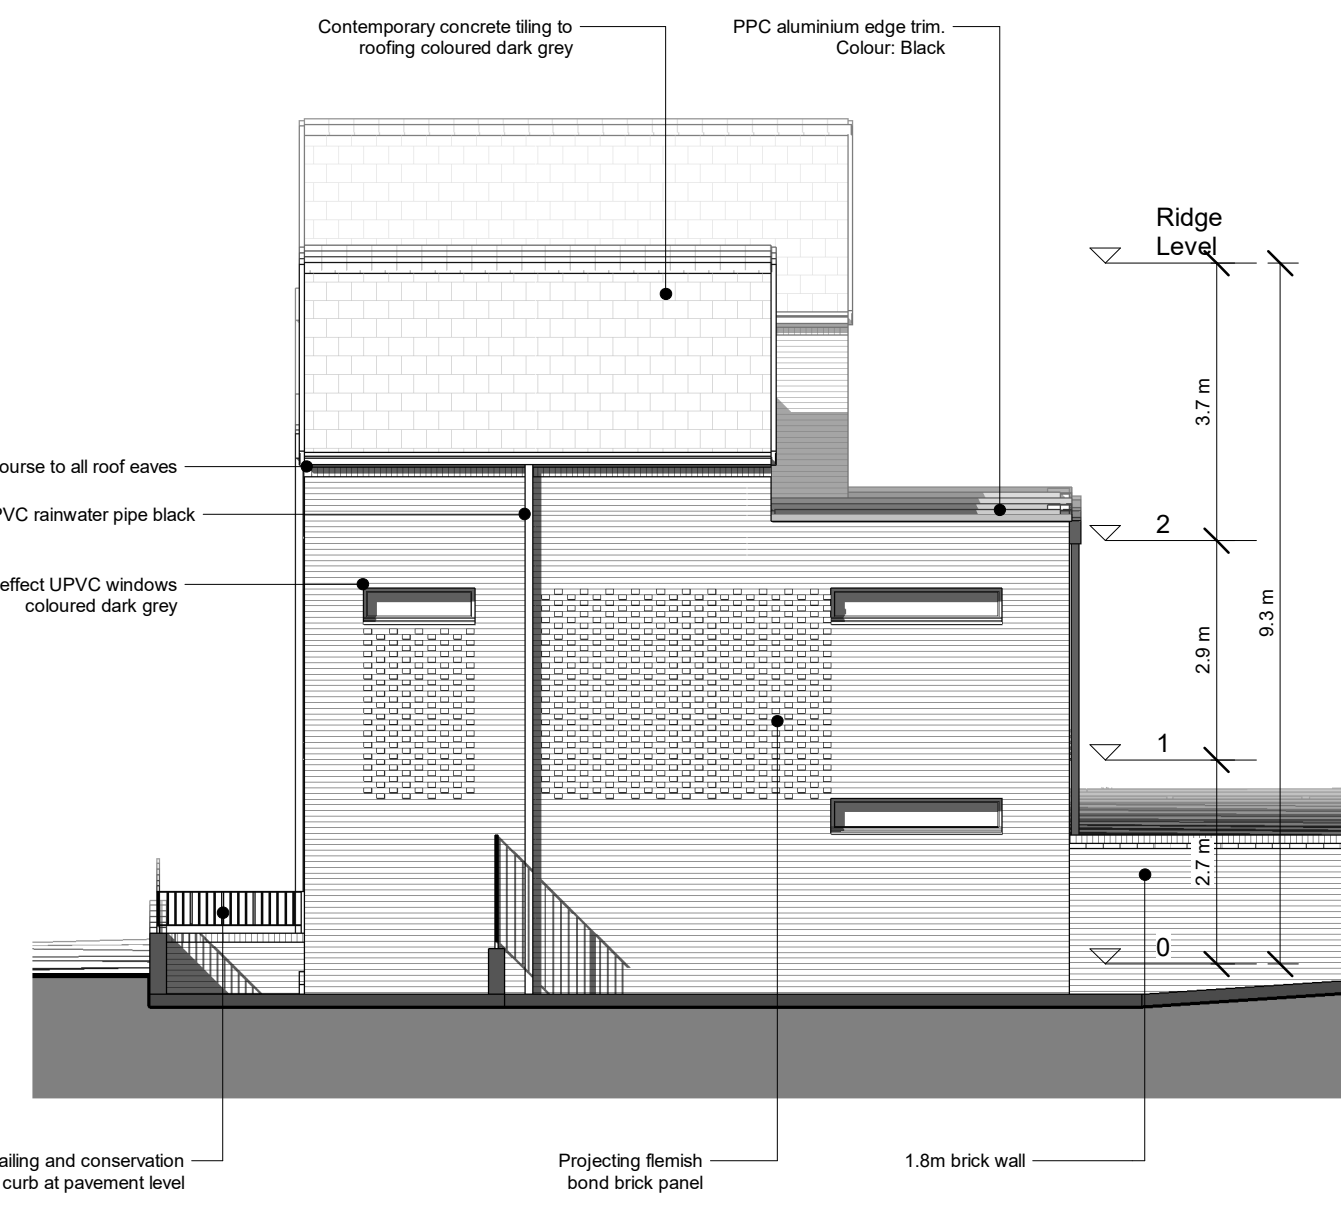

2 Building 2 - House Type 1 and 3 Proposed East Elevation
1:100



3 Building 2 - House Type 1 and 3 Proposed South Elevation
1:100

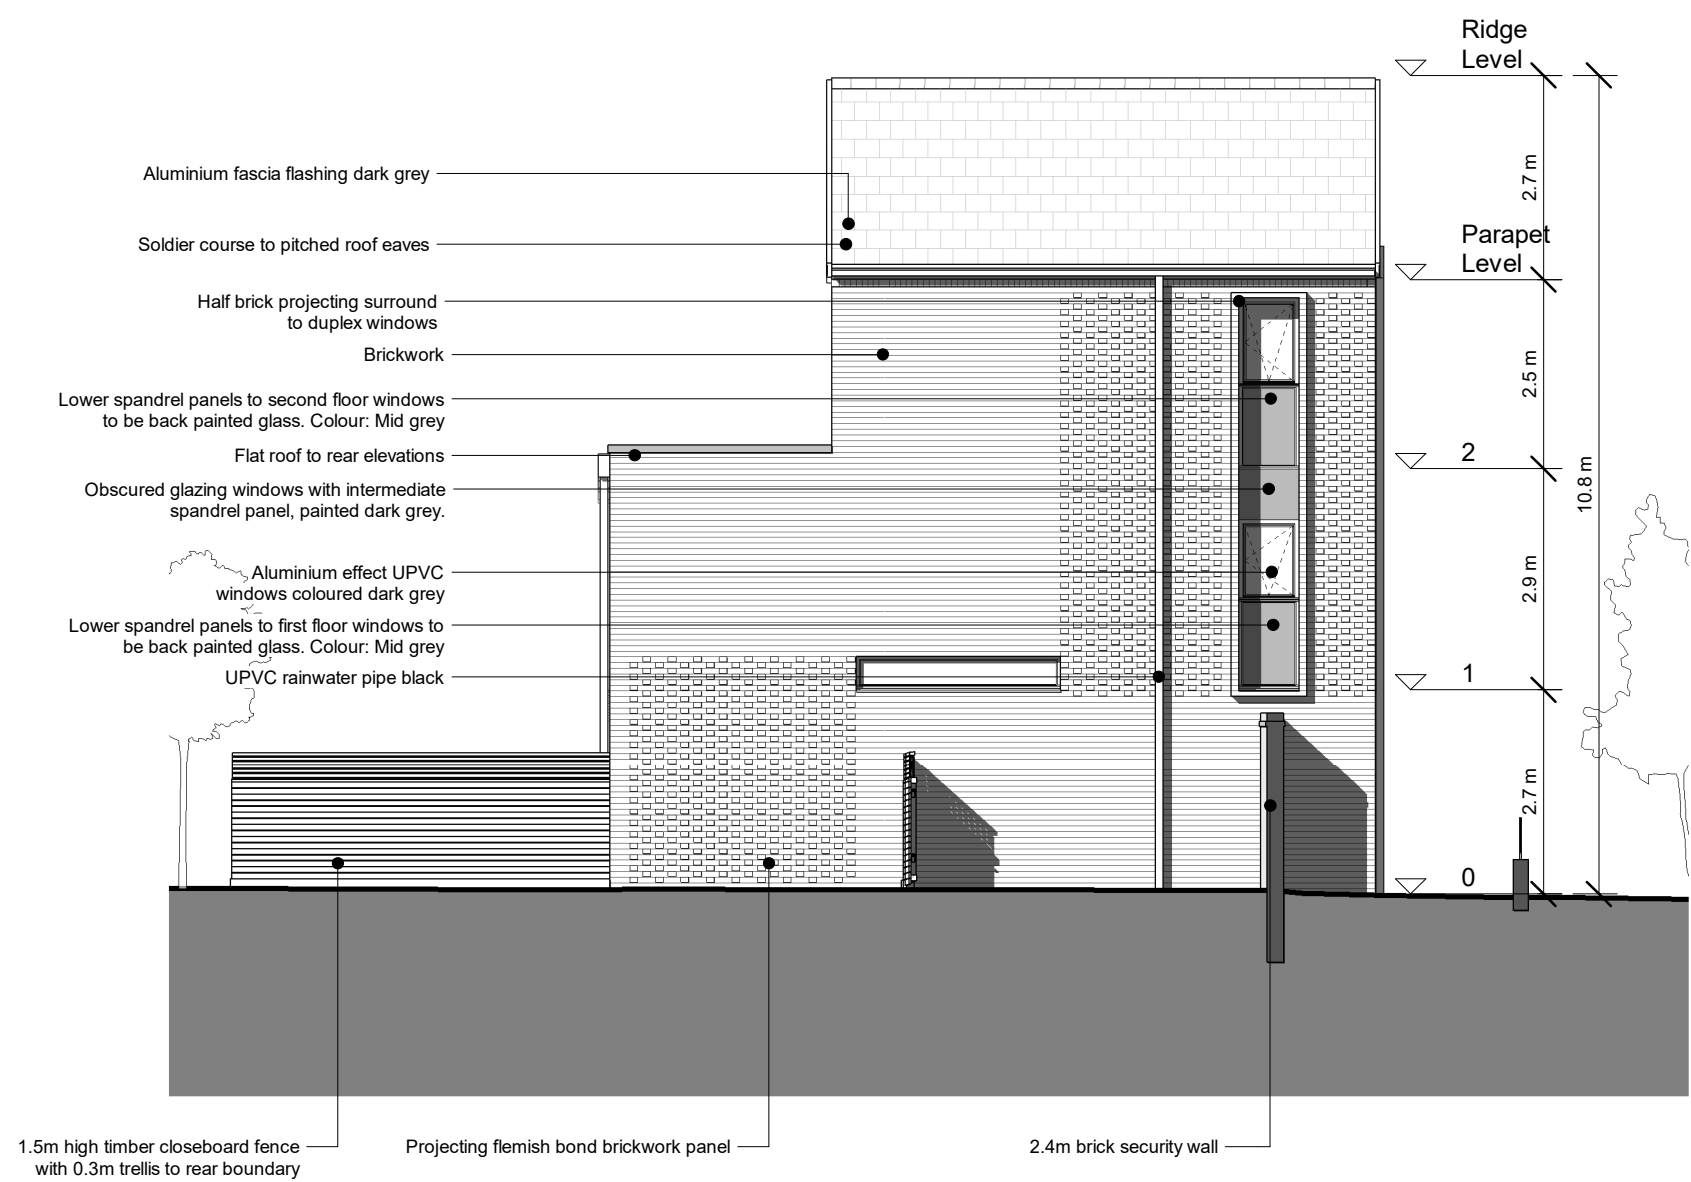

4 Building 2 - House Type 1 and 3 Proposed West Elevation
1:100

NOTE: All dimensions are approximate only

CLIENT

One Manchester

STRUCTURAL ENGINEER

Curtins Consulting


SERVICES ENGINEER

TBC

CONSULTANT

Wilkinson Cowan Partnership

KEY PLAN

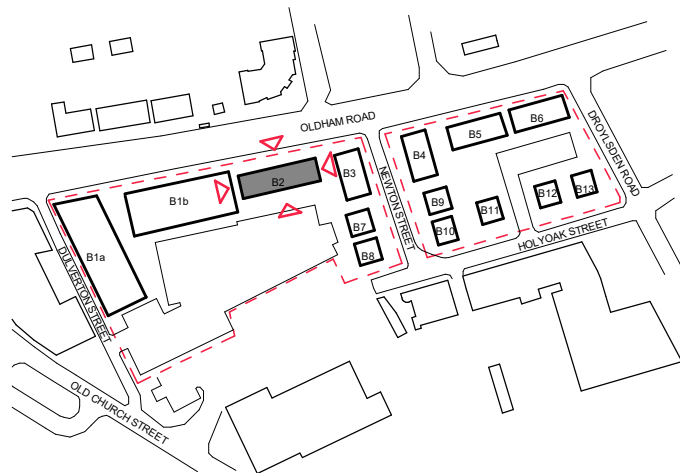

NOTES:

DO NOT SCALE. FIGURED DIMENSIONS ONLY TO BE TAKEN FROM THIS DRAWING. CHECK DIMENSIONS ON SITE AND REPORT DISCREPANCIES TO THE ARCHITECT.

THIS DRAWING IS PROTECTED BY COPYRIGHT.

ALL AREAS HAVE BEEN MEASURED FROM CURRENT DRAWINGS. THEY MAY VARY BECAUSE OF (EG) SURVEY, DESIGN DEVELOPMENT, CONSTRUCTION TOLERANCES, STATUTORY REQUIREMENTS OR RE-DEFINITION OF THE AREAS TO BE MEASURED.

I1	25-10-2022	Issued for S13 application in accordance with changes described in the Design Change Summary.	JBT	AJL
P4	26-04-2020	Updated For Planning	JMG	AJL
P3	25-03-2020	Issue For Planning	JMG	AJL
P2	14-02-2020	Drafting Revisions	JMG	AJL
P1	13-02-2020	Initial Issue	JMG	AJL

Revisions

Issue Status

Information
tp bennett
architecture
interiors
planning

Royal Mills Unit 2B 17 Redhill Street Manchester M4 5BA | UK +44 (0) 161 694 7700
www.tp-bennett.com

Project
**Residential Development
Newton Heath
Manchester**

Drawing Title
**Building 2 House Type 1 and 3
Proposed Elevations**

Drawn	Date	Scale @ A1	Alt Ref.
JMG	31/01/2020	1:100	

tp bennett Project No.	Series	Zone	Drawing Number	Rev.
T8130	D	2	151	I1