


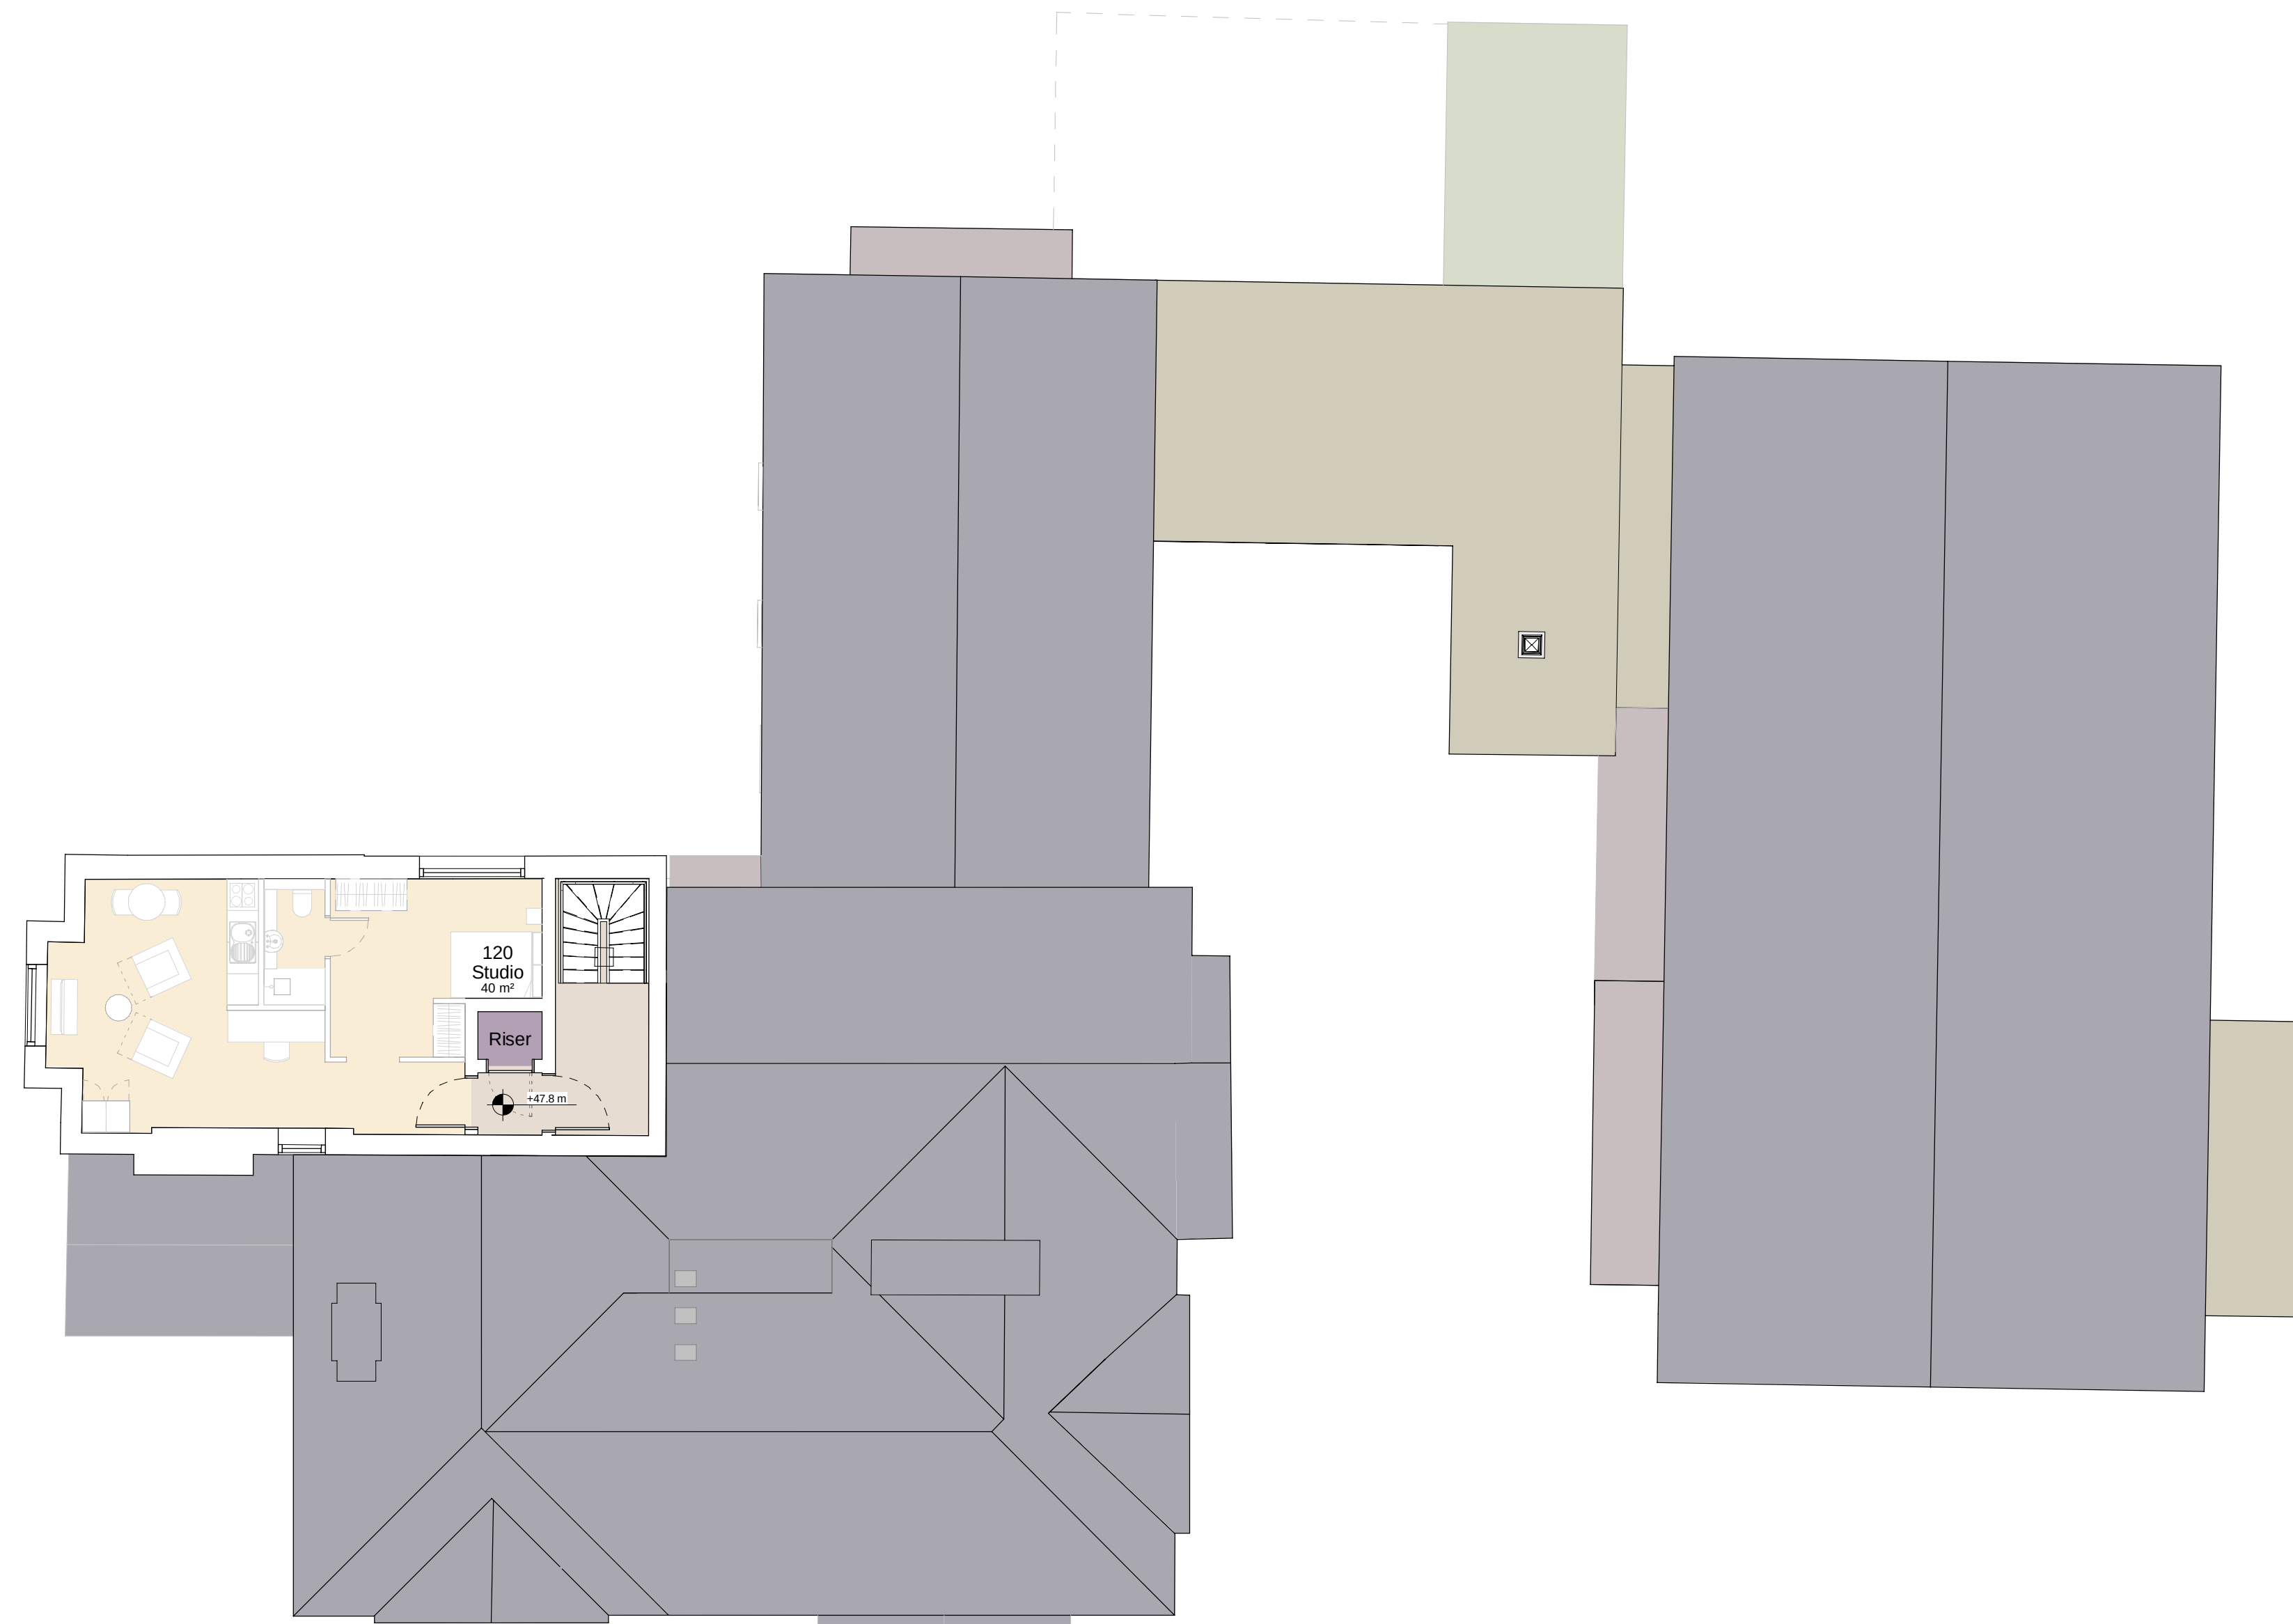

This drawing is copyright Do not scale off dimensions. All dimensions to be checked on site by contractor. Contractor to report any dimensional discrepancies, errors or omissions prior to commencing on site.	KEY: Ancillary Space Ancillary Space Roof Extract Amenity Space Store Studio Bedrooms Riser Plant	NORTH 	<table><thead><tr><th>Rev</th><th>Date</th><th>Description</th></tr></thead><tbody><tr><td>P01</td><td>2022-07-08</td><td>Planning Issue</td></tr><tr><td> </td><td> </td><td> </td></tr><tr><td> </td><td> </td><td> </td></tr><tr><td> </td><td> </td><td> </td></tr><tr><td> </td><td> </td><td> </td></tr><tr><td> </td><td> </td><td> </td></tr><tr><td> </td><td> </td><td> </td></tr><tr><td> </td><td> </td><td> </td></tr><tr><td> </td><td> </td><td> </td></tr><tr><td> </td><td> </td><td> </td></tr></tbody></table>	Rev	Date	Description	P01	2022-07-08	Planning Issue																													Project Title St Gabriel's Manchester	Drawing Title St Gabriel's and Chapel General Arrangement Proposed Second Floor Plan	simpsonhaugh Manchester London +44 (0)161 835 2345 +44 (0)20 7549 4000
				Rev	Date	Description																																		
P01	2022-07-08	Planning Issue																																						
Status PLANNING	Project No 10349	Scale 1 : 100 @ A1	Project No 10349-SHP-Z1-A-B5D8-G200-PL-02-001	Revision P01																																				