



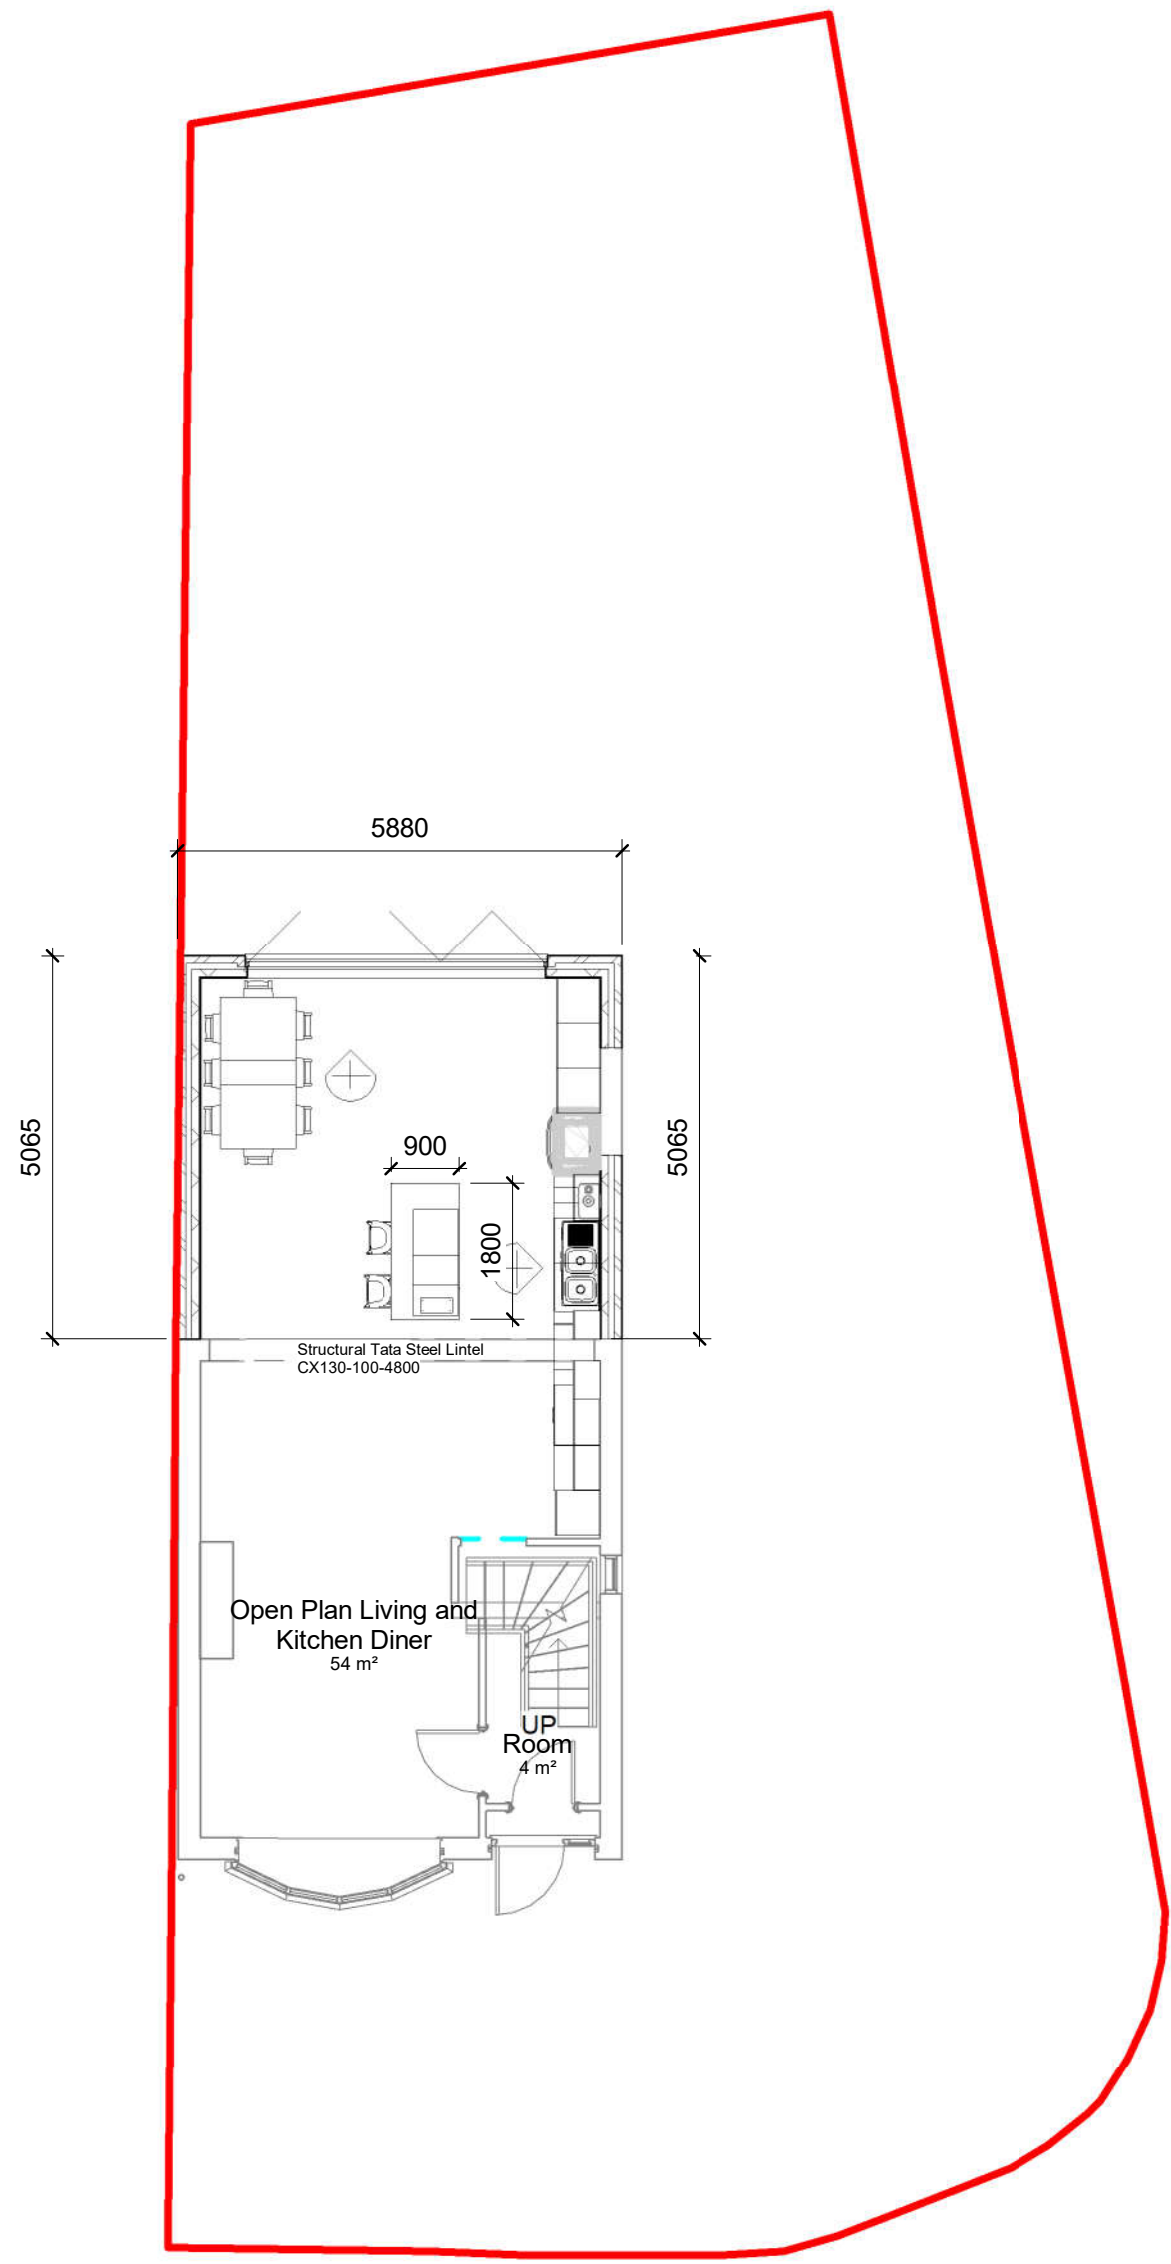


Proposed Groundfloor
1 : 100

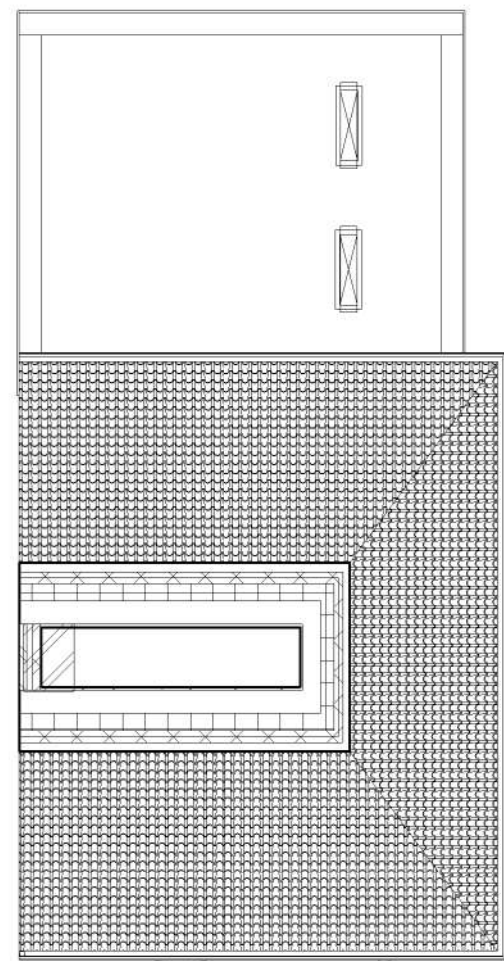


Proposed roof plan
1 : 100



Proposed East Elevation
1 : 100

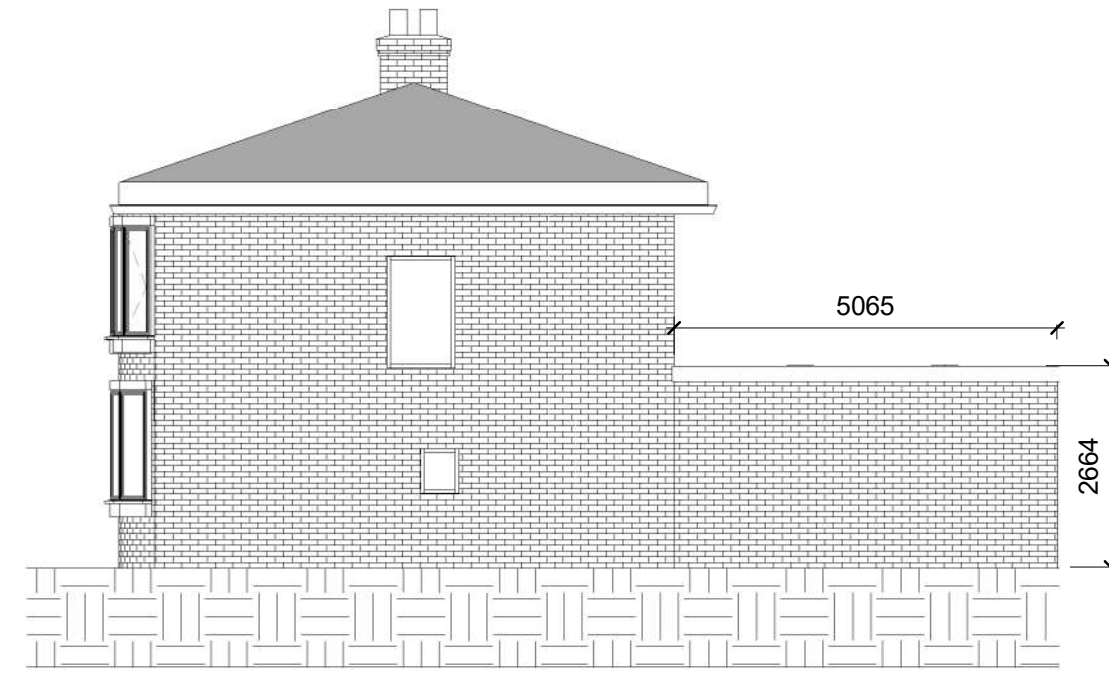


Proposed North Elevation
1 : 100

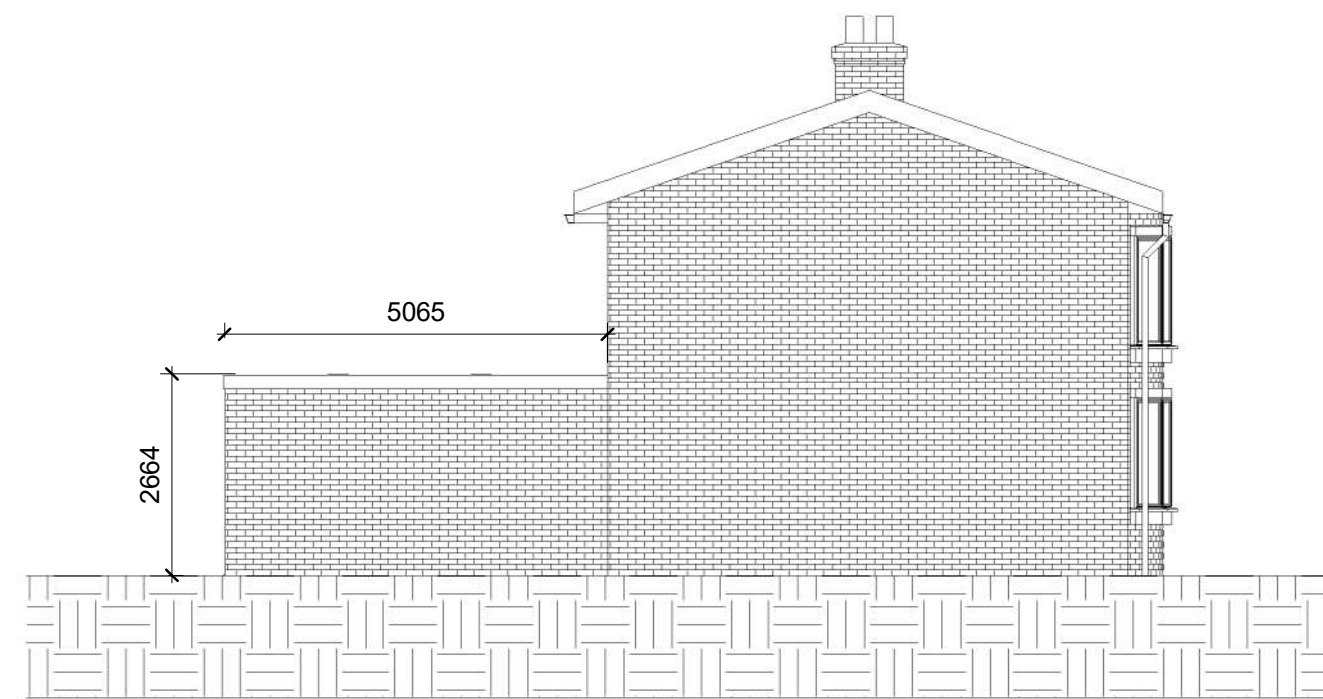


Proposed South Elevation
1 : 100




Proposed West Elevation
1 : 100

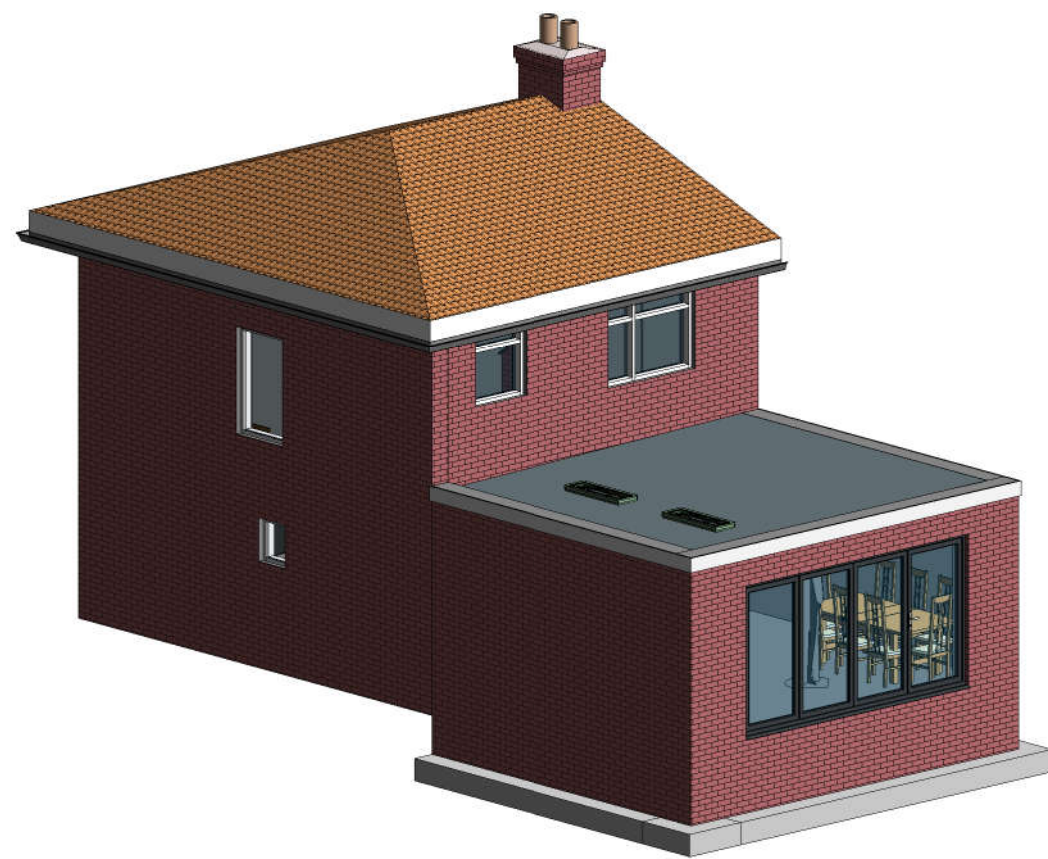


3D View New 1

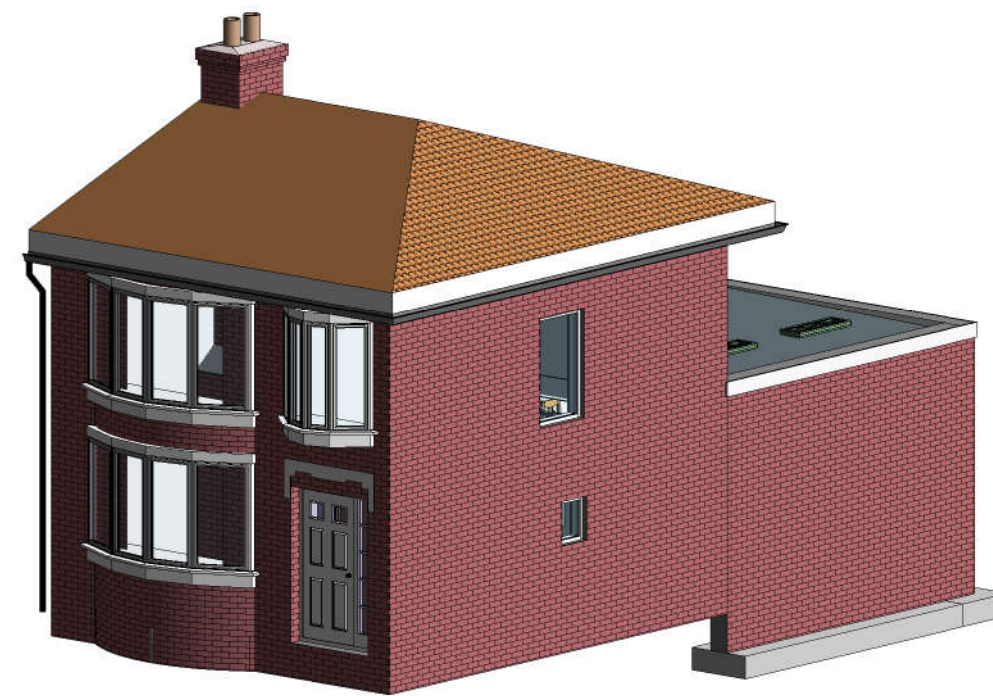


3D View New 2

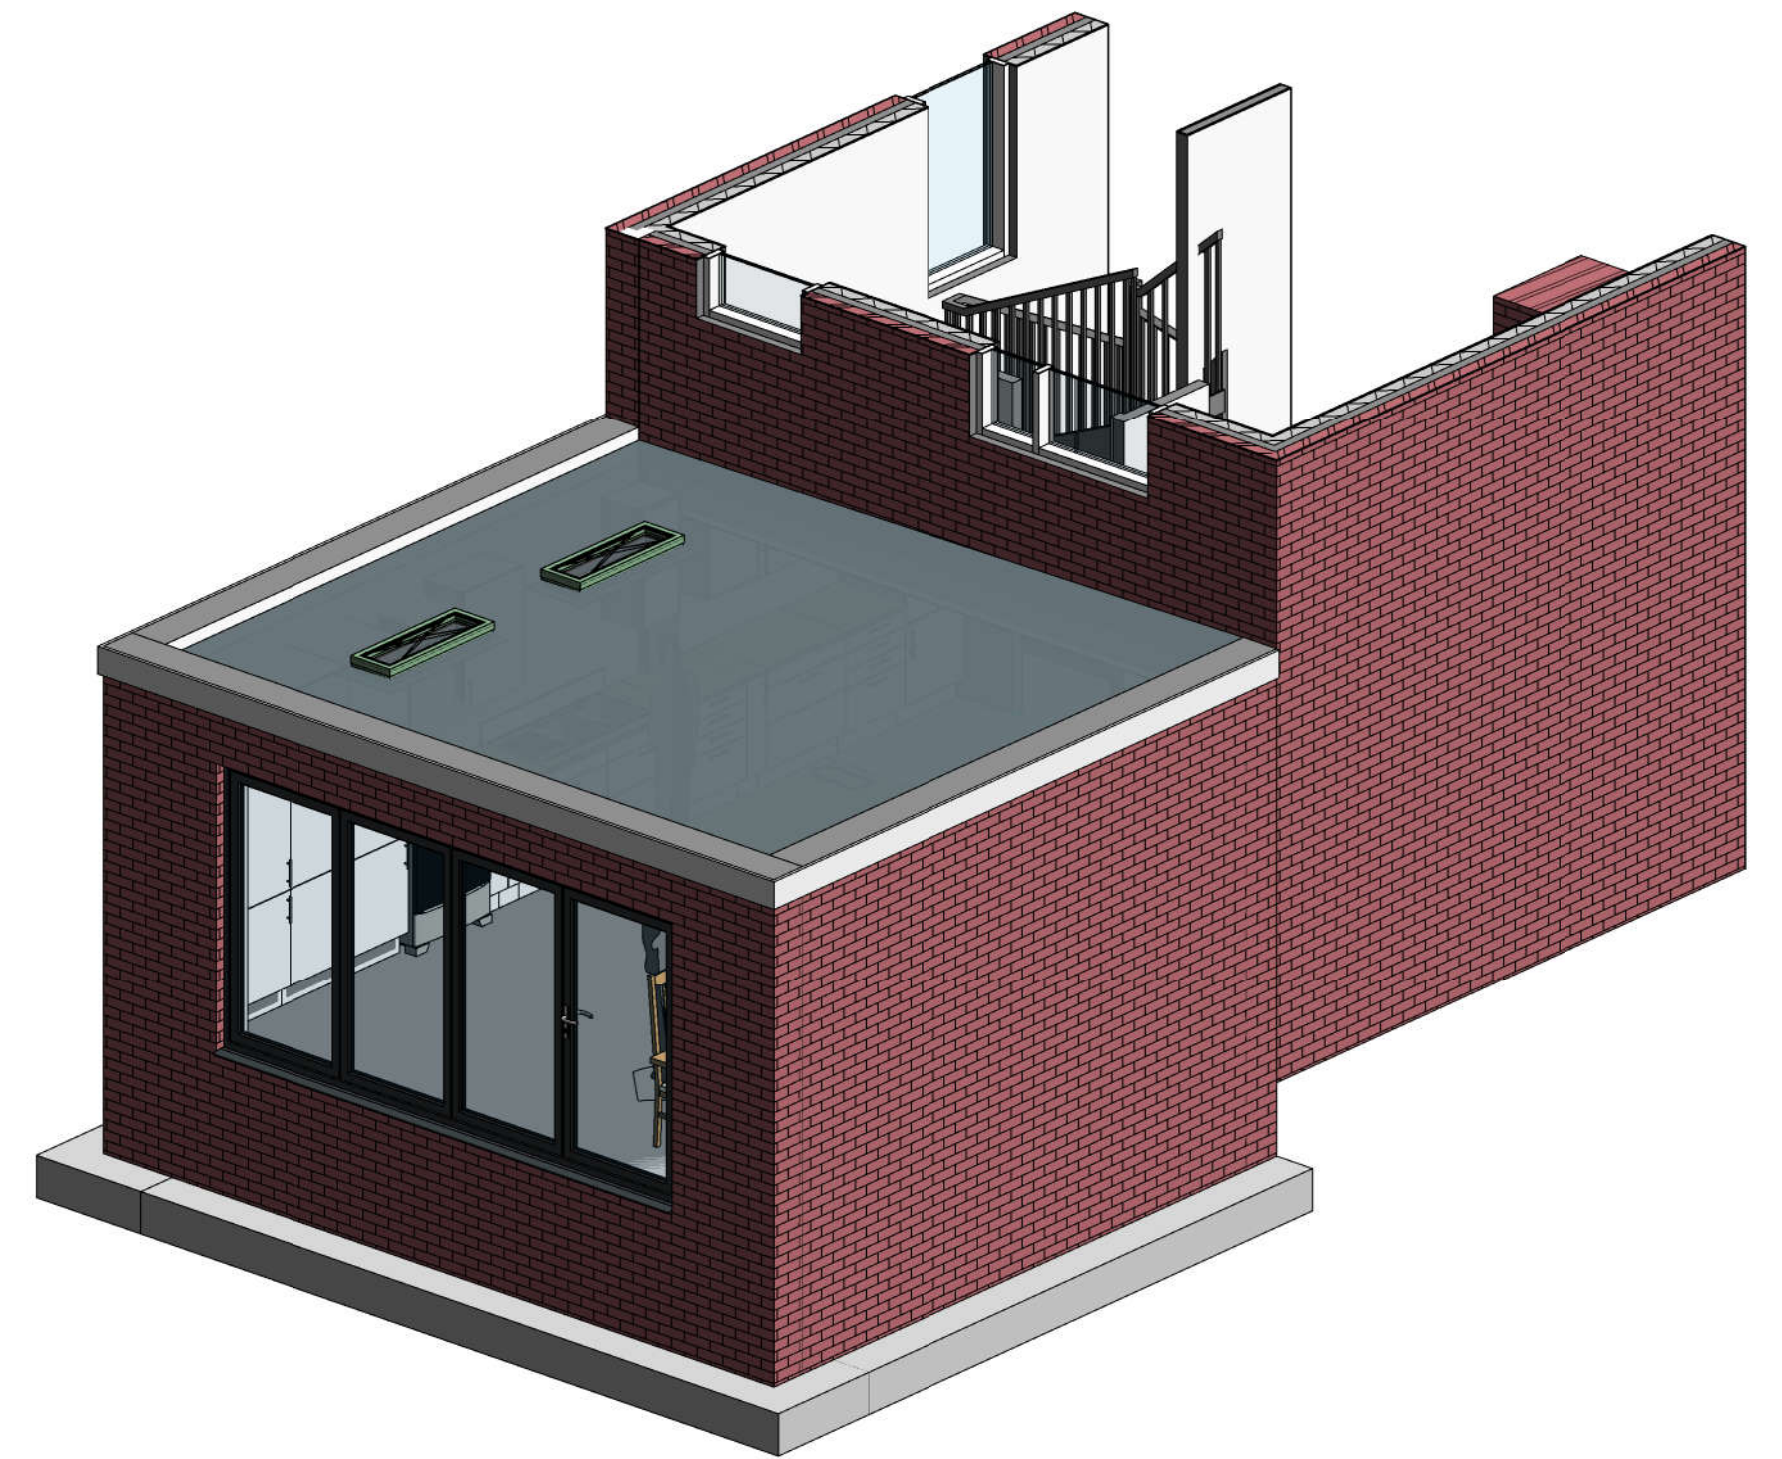

Proposed 3D Kitchen

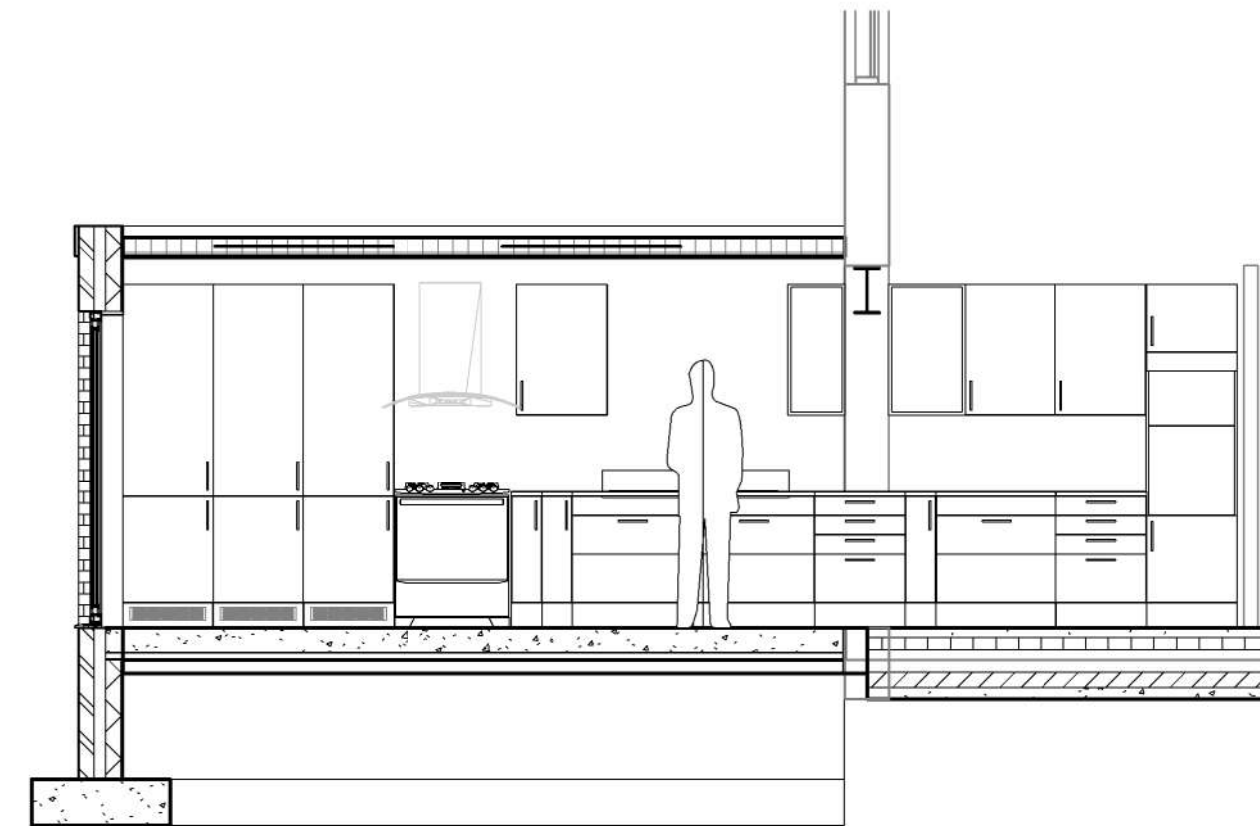

Proposed Section 1
1 : 50

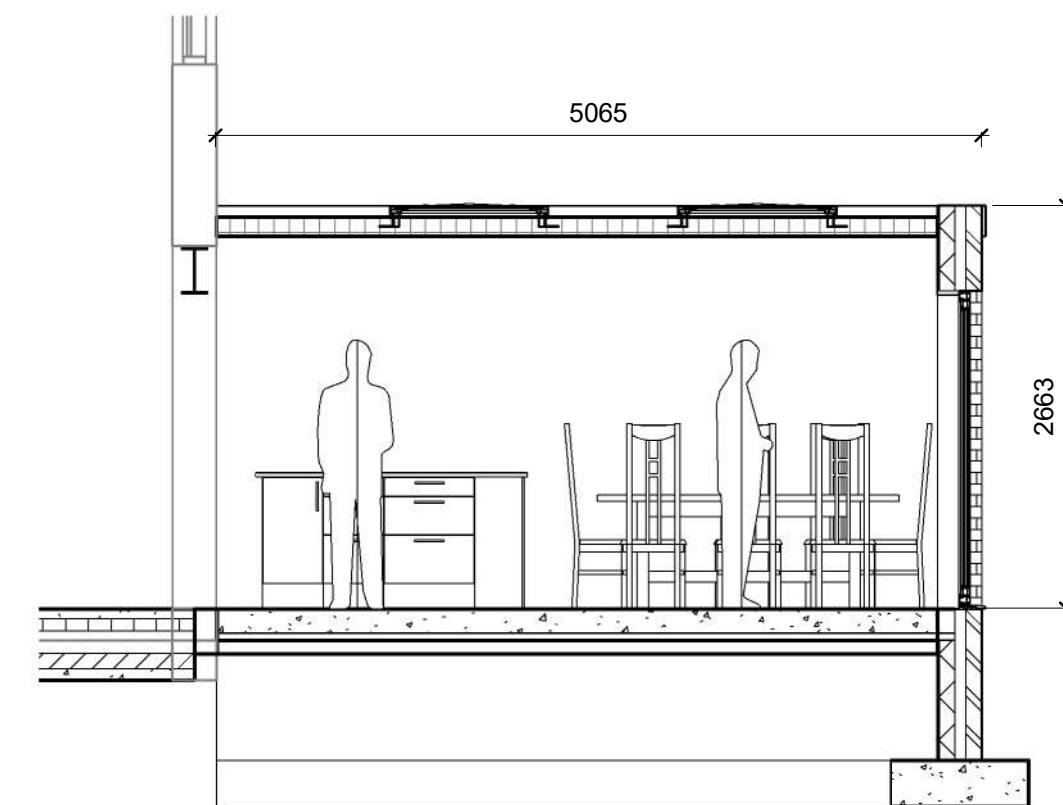

Proposed Section 2
1 : 50




Rev	Description	Date
P1	Issued for Planning	22/07/22
P2	Updated drawing to reflect comments from planning	27/09/22

STATUS	PURPOSE OF ISSUE
--------	------------------

S Begg Designs

S Begg - MCIAT BSc Hons
Architectural Designer
sakilbegg@hotmail.com
07742845476

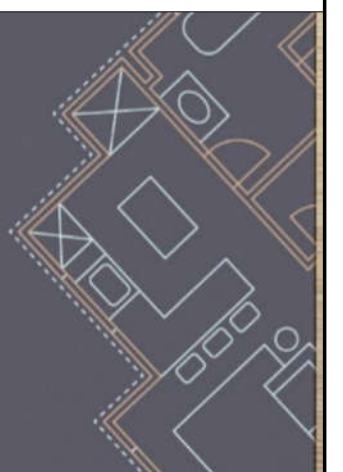

PROJECT

44 HEATON AVENUE WITHINGTON M20 4GW

TITLE

PROPOSED PLANS & ELEVATIONS

Cl MR KHEZRI & MRS MOHAMMED PANAH

DRAWN BY SB	CHECKED BY SB	DATE 22/07/22
SCALE (@ A1) As indicated		PROJECT NUMBER SB-44-HEA
DRAWING NUMBER A101-03		REV P2