


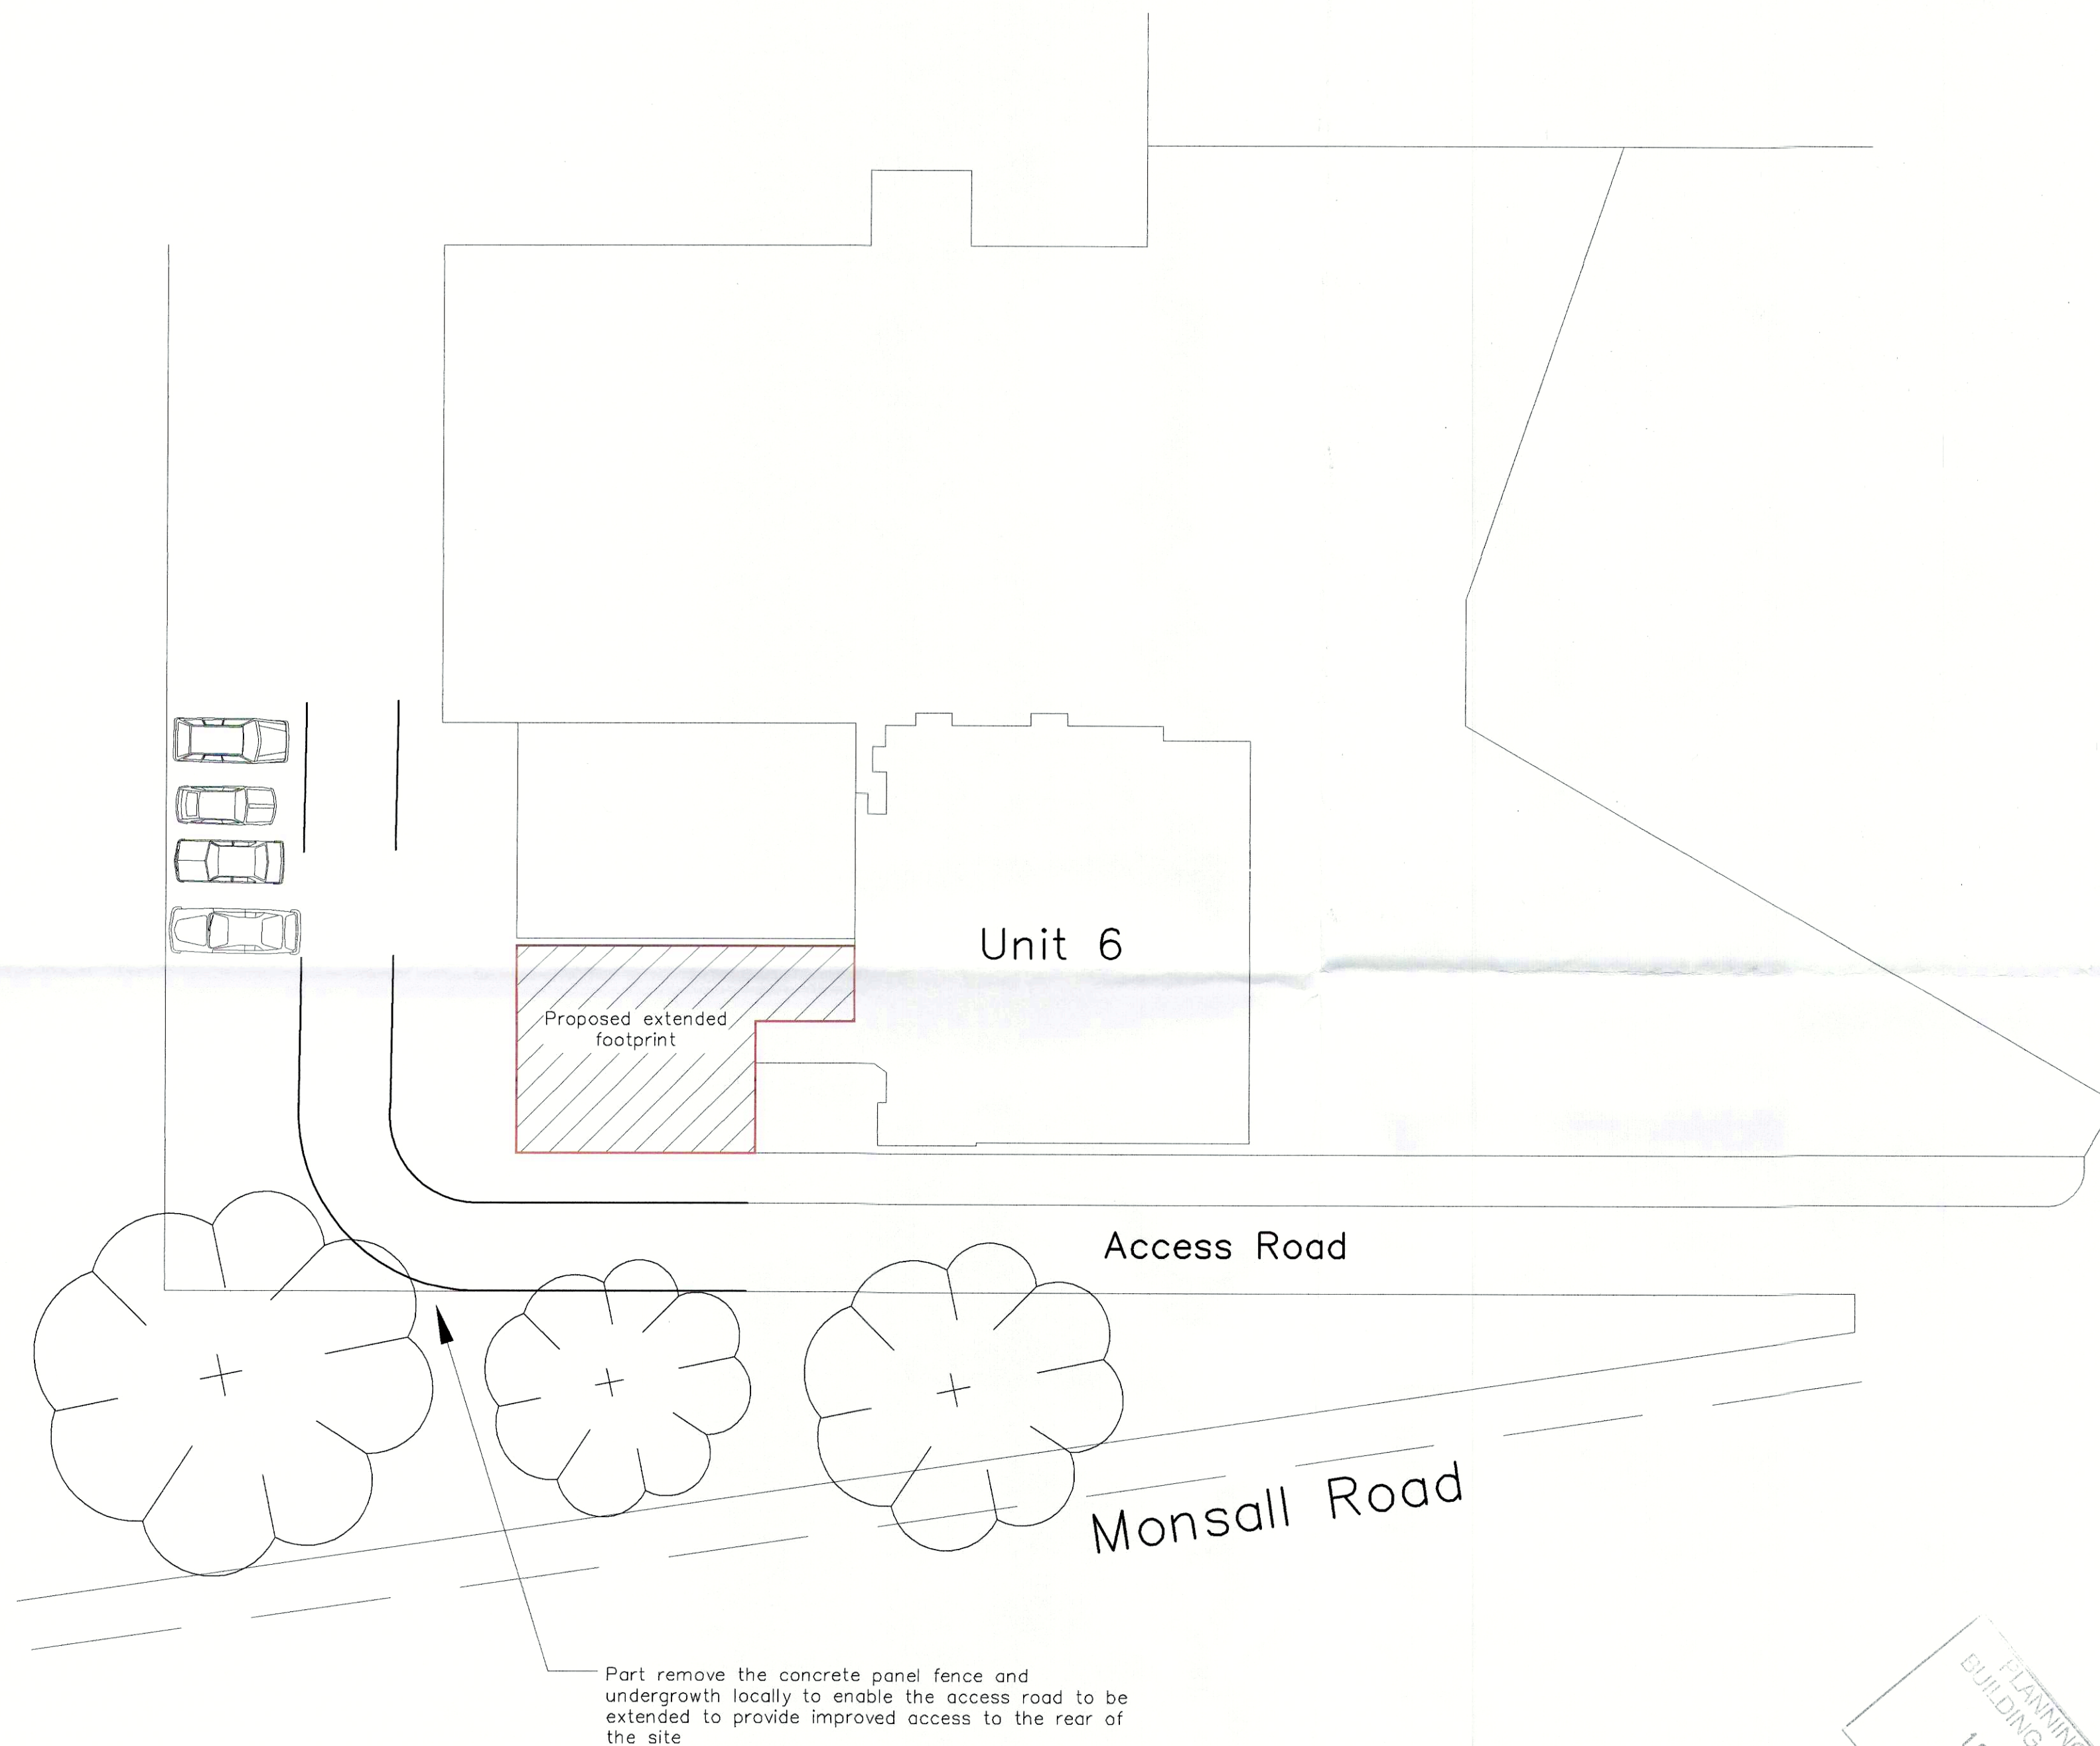

Proposed Site Plan — Monsal Mill (Part)

Planning Plan


Proposed Development

**MONSALL MILL
MONSALL ROAD
MANCHESTER
M40 8NQ**

Prepared by:-

**A & S INMAN (Designs) Ltd.
24 GRANGETHORPE ROAD
URMSTON
MANCHESTER
M41 9HT**

Phone / Fax 0161 747 7433

 

Drg. No. 1821 / 05 / 22 Sht. 6

A



Scale 1:200 @ A2