



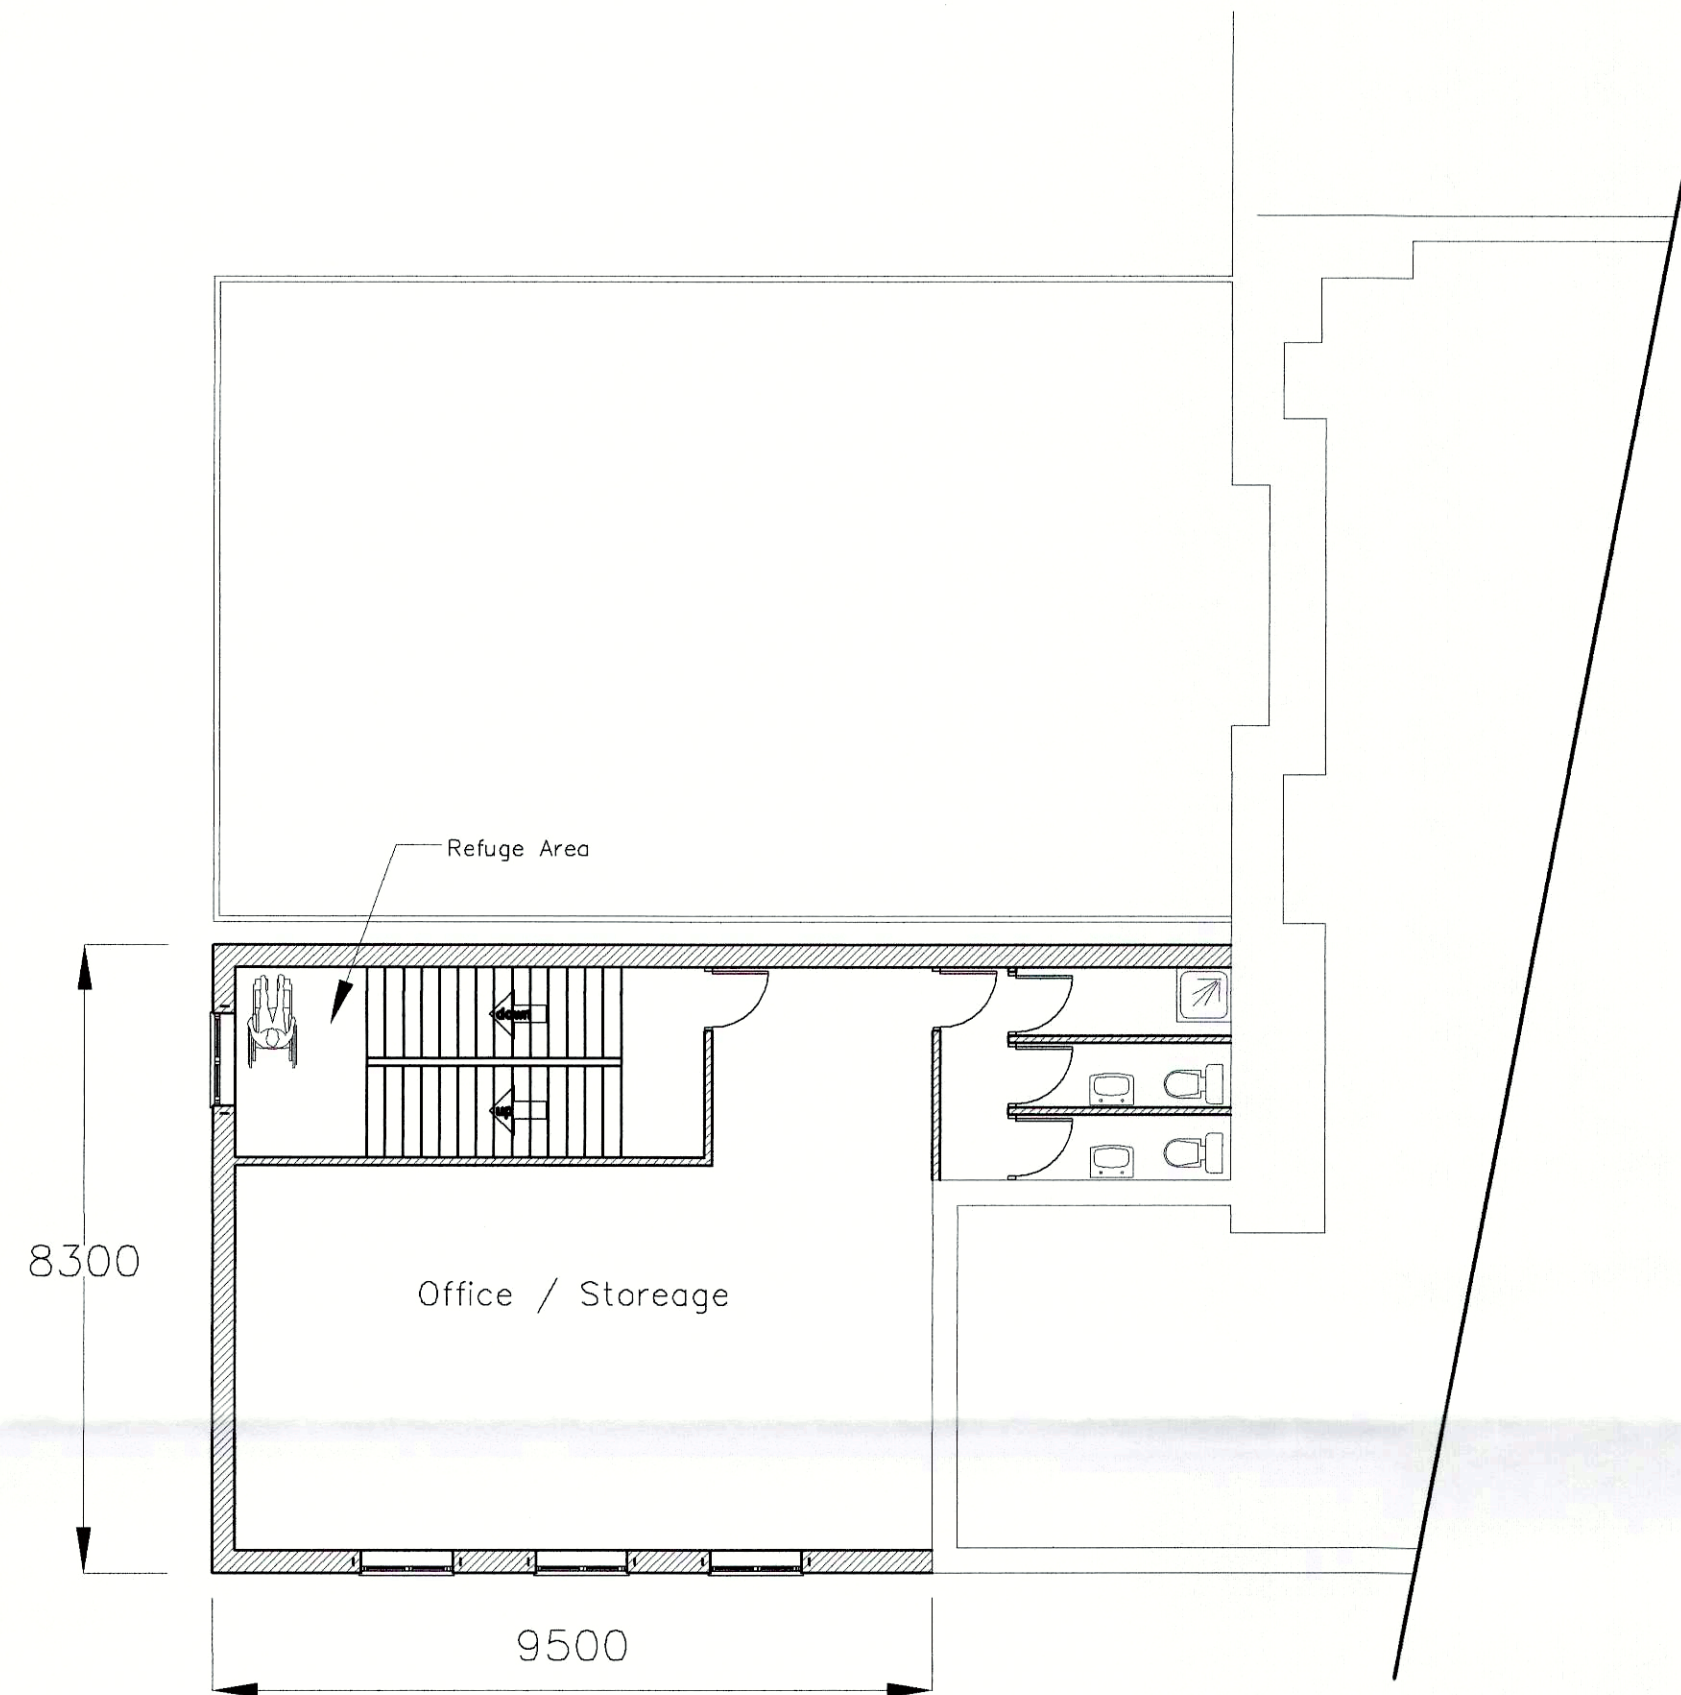

Proposed First Floor Plan

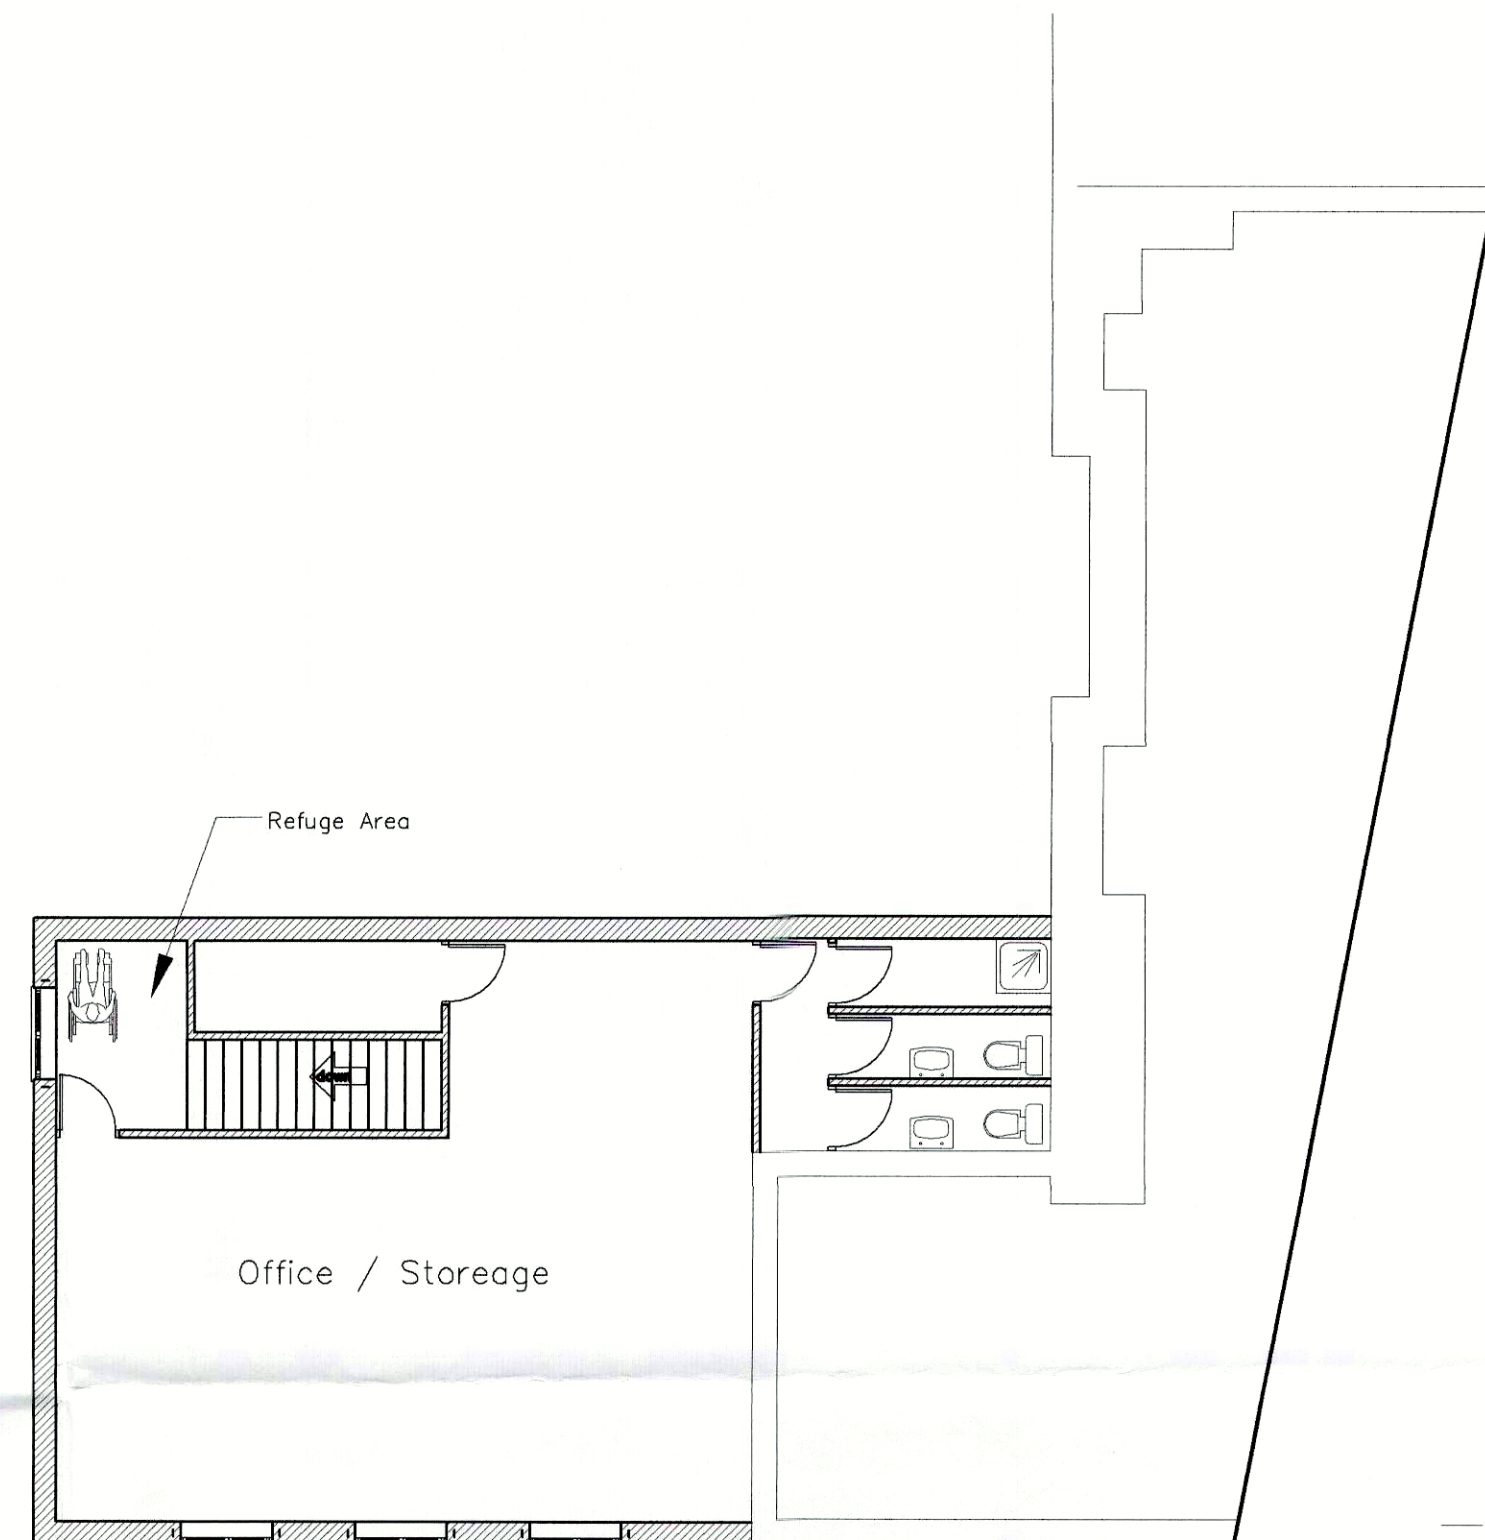

Proposed Second Floor Plan

- LEGEND
- Walls and / or fittings to be removed unless otherwise noted
 - Brickwork to match the main house
 - Thermalite block work
 - Sound insulated stud partition walls

Planning Plan

Proposed Development

**MONSALL MILL
MONSALL ROAD
MANCHESTER
M40 8NQ**

**Prepared by:-
A & S INMAN (Designs) Ltd.
24 GRANGETHORPE ROAD
URMSTON
MANCHESTER
M41 9HT**

Phone / Fax 0161 747 7433



Scale 1:100 @ A2

Scale 1:100 @ A2

PLANNING AND
BUILDING CONTROL
16 AUG 2022

Drg. No. 1821 / 05 / 22 Sht. 5

A