




01 PICCADILLY ELEVATION
SCALE 1:100@A3



02 PHOTO OF SCAFFOLDING ON PICCADILLY
SCALE NTS@A3





03 PHOTO OF SCAFFOLDING ON OLDHAM STREET
SCALE NTS@A3

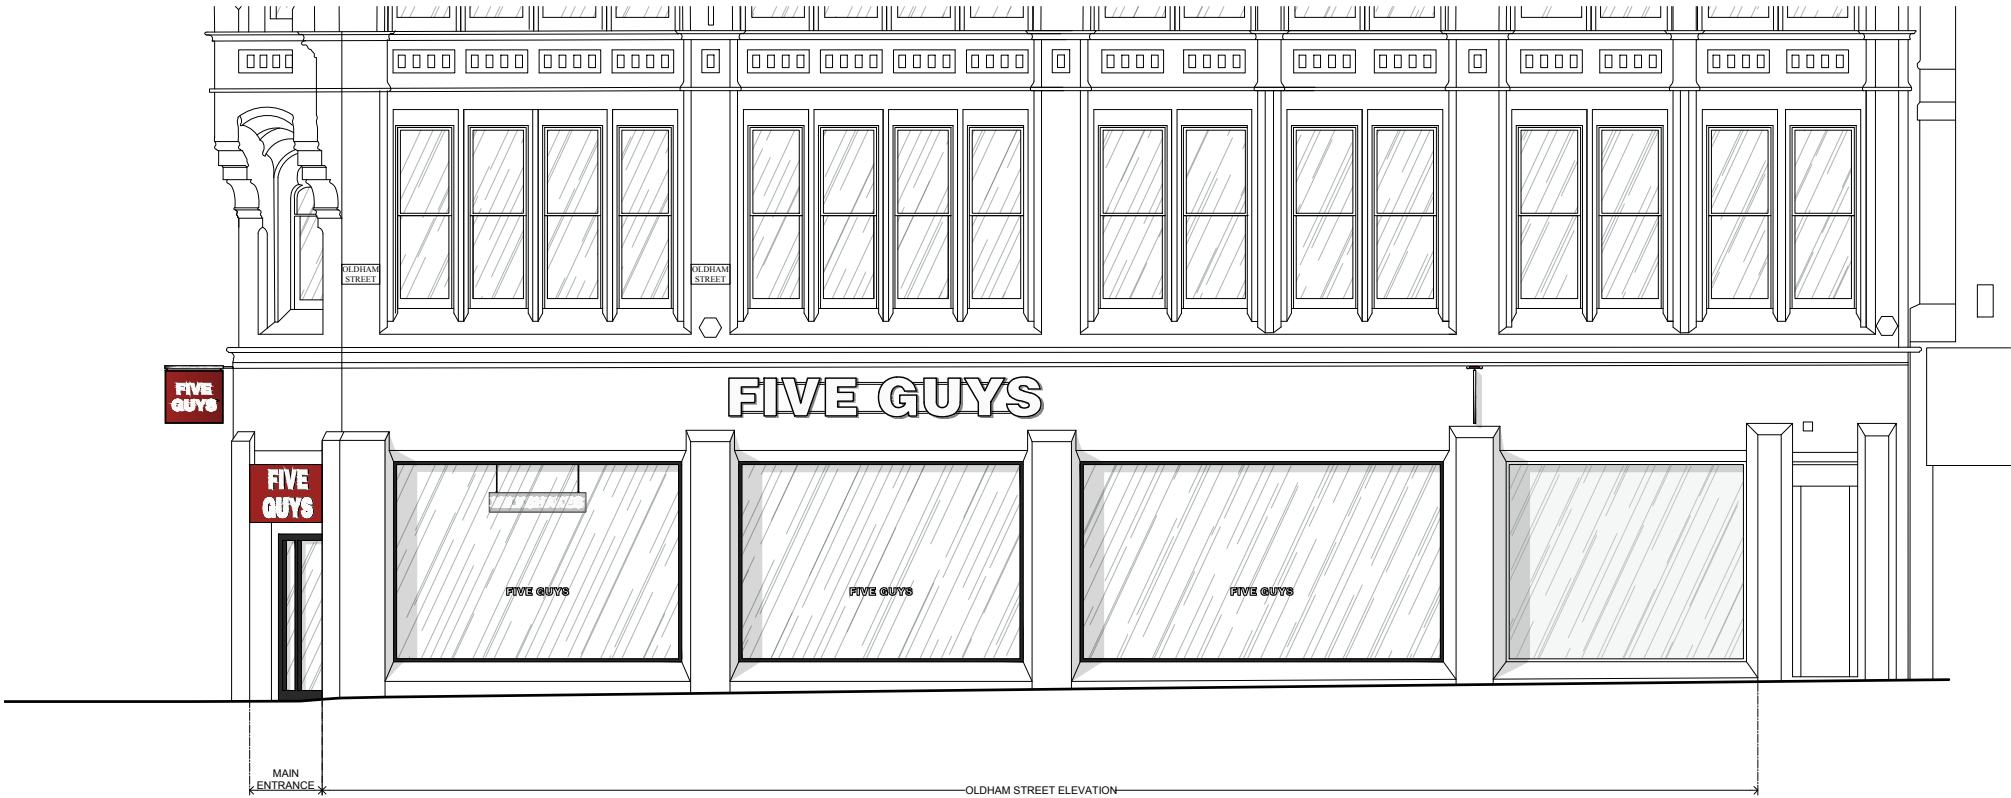

04 OLDHAM STREET ELEVATION
SCALE 1:100@A3

All drawings to be checked on site. Copyright protected.
This drawing is to be read in conjunction with specifications, scheduled and drawings issued by Blacksheep.
All dimensions to be checked on site prior to the commencement of manufacture.
ROD drawings to be issued for Blacksheep comment.
Samples of all finishes are to be sent to Blacksheep for approval.
All discrepancies and omissions on site must be reported to designer for their comment or approval prior to the commencement of work.
All electrical, lighting, HVAC and plumbing issues to be referred to engineer's drawings prior the commencement of work.
The designs are subject to approval by statutory authorities and any necessary alterations should be made if required to comply with statutory requirements.

PLANNING

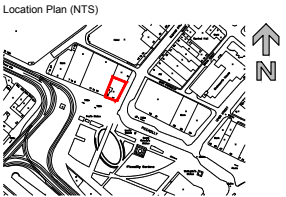 

Blacksheep 135 Curtain Road, London EC2A 3BX +44 (0)20 7713 7413 - blacksheep.uk.com		Client	FIVE GUYS		Project	MANCHESTER	
		Drawing	EXISTING SHOPFRONT ELEVATION			17 PICCADILLY M1 1LS	
Drawing No.	Date	Scale	Revision	Drawn By	Checked By		
FIV235-A403	23/11/22	1:50@A3	-	SC	BT		